




Exact Number of cycle bays to be confirmed with manufacture due to installing on a slope.

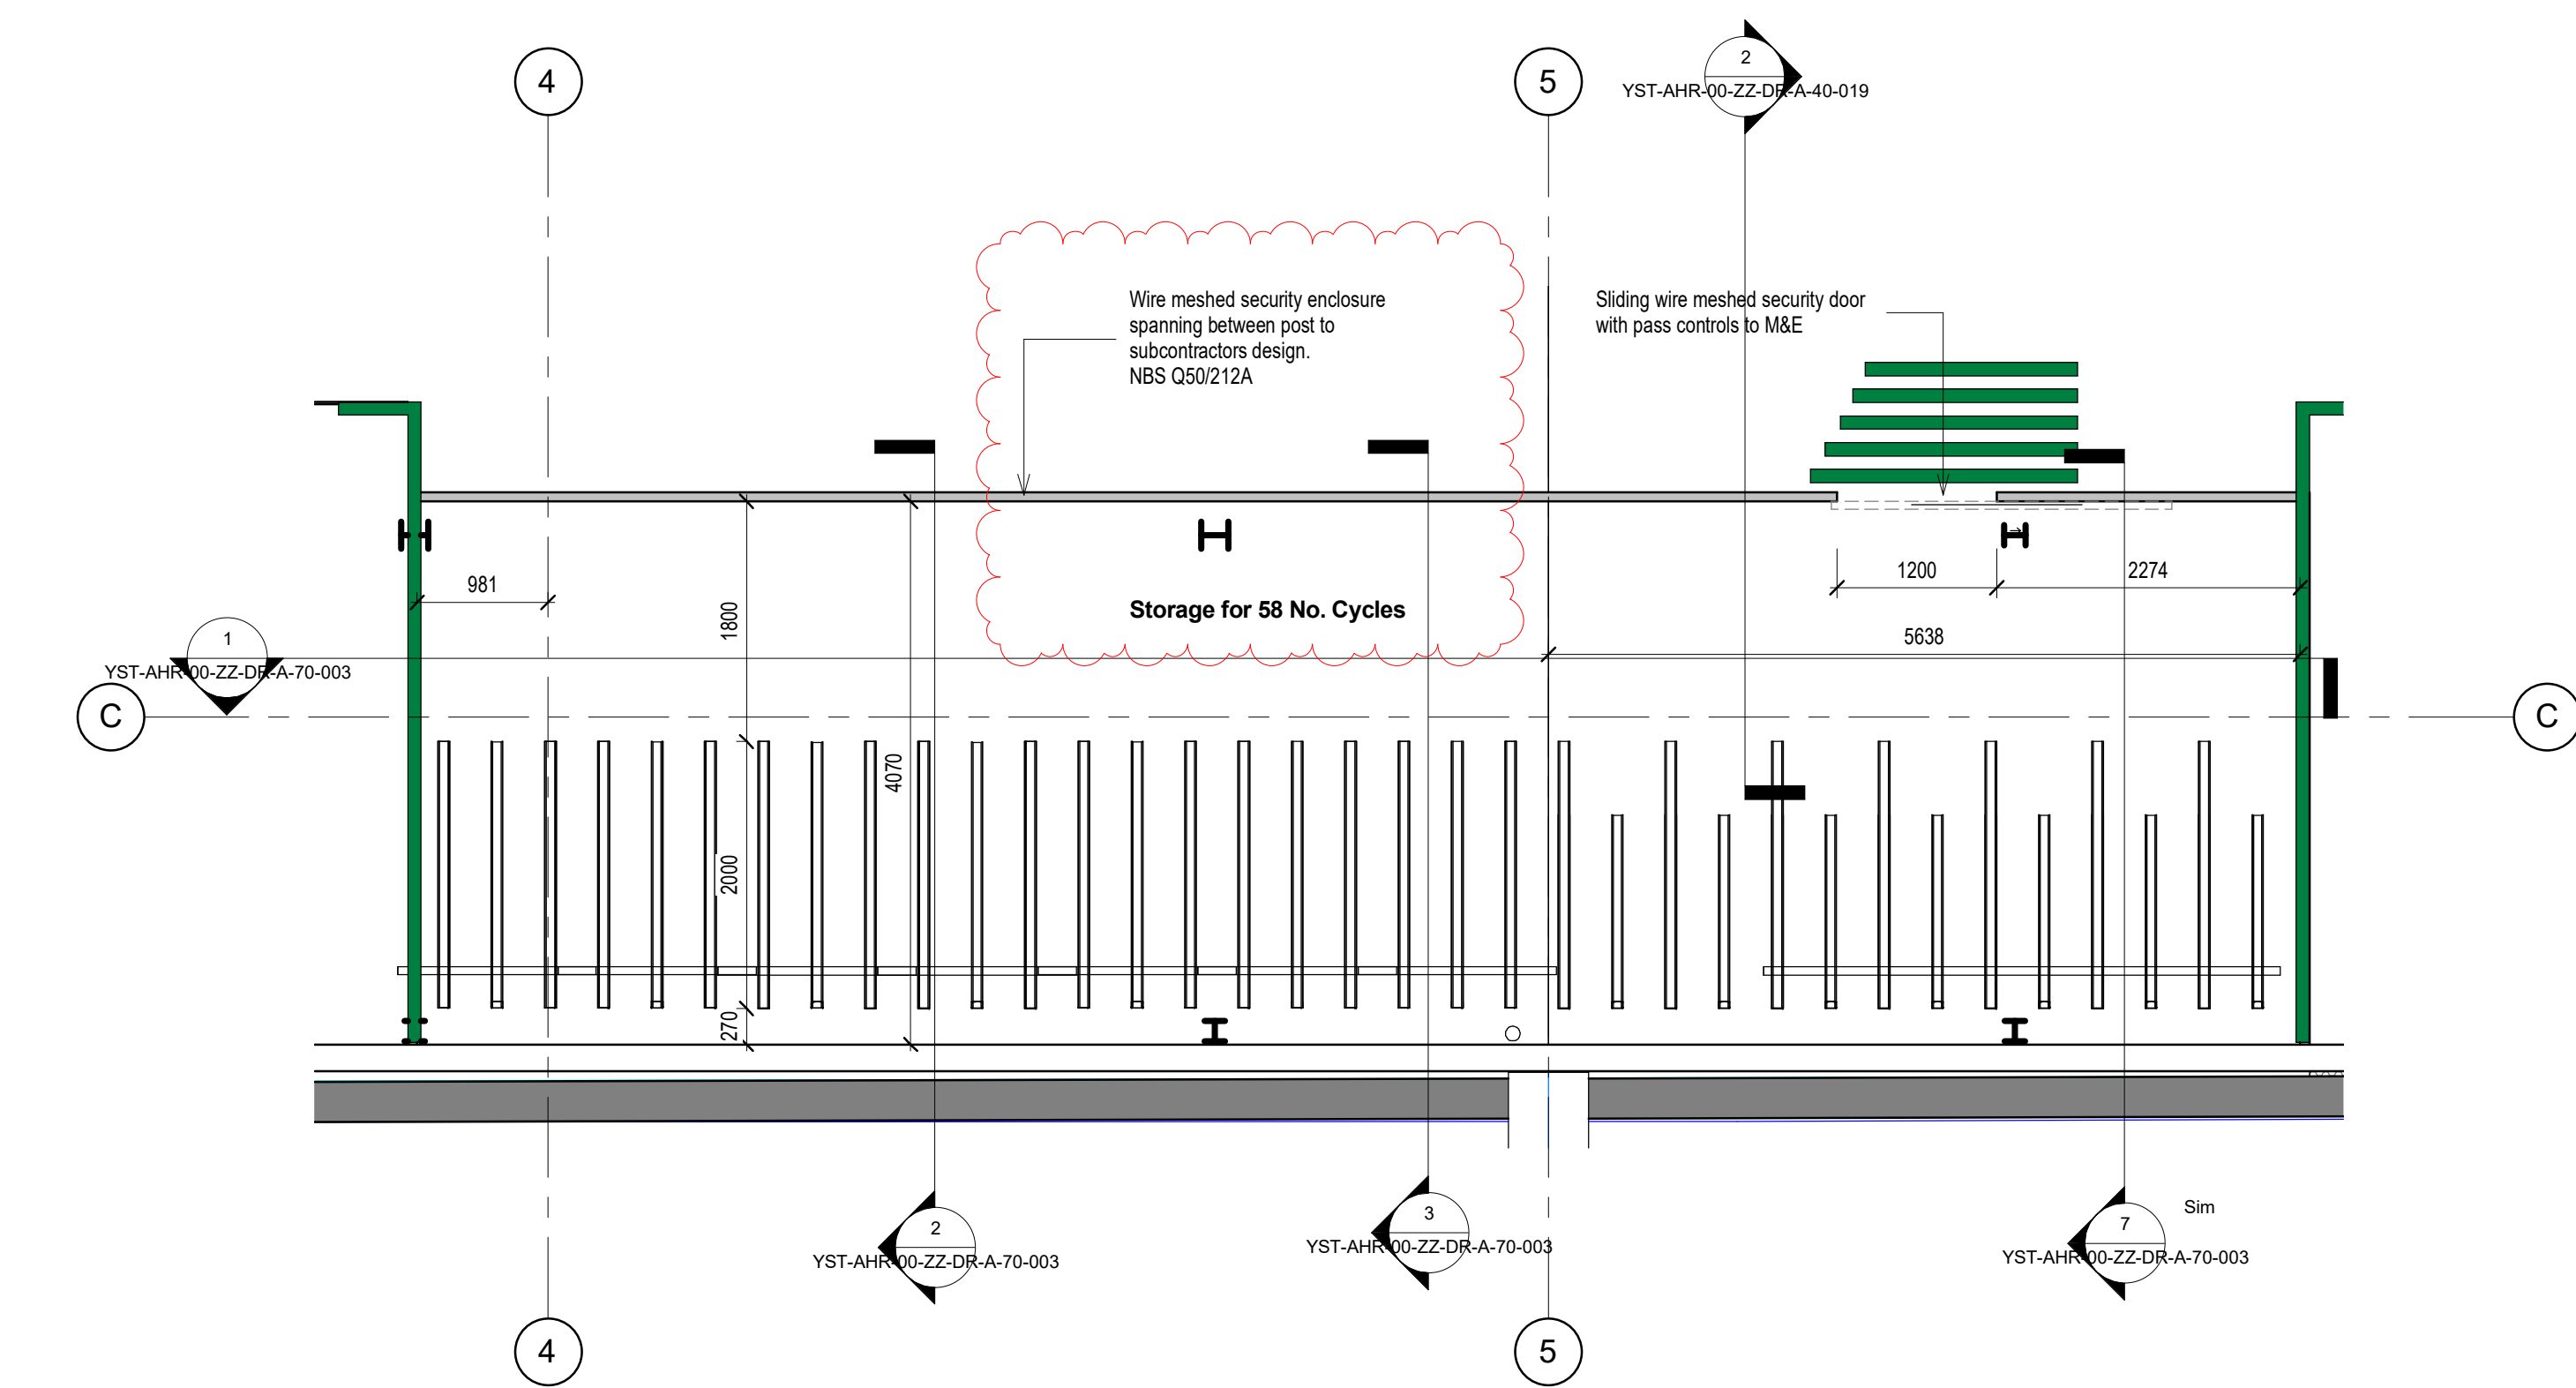

4 Basement Cycle Parking Area
1 : 50

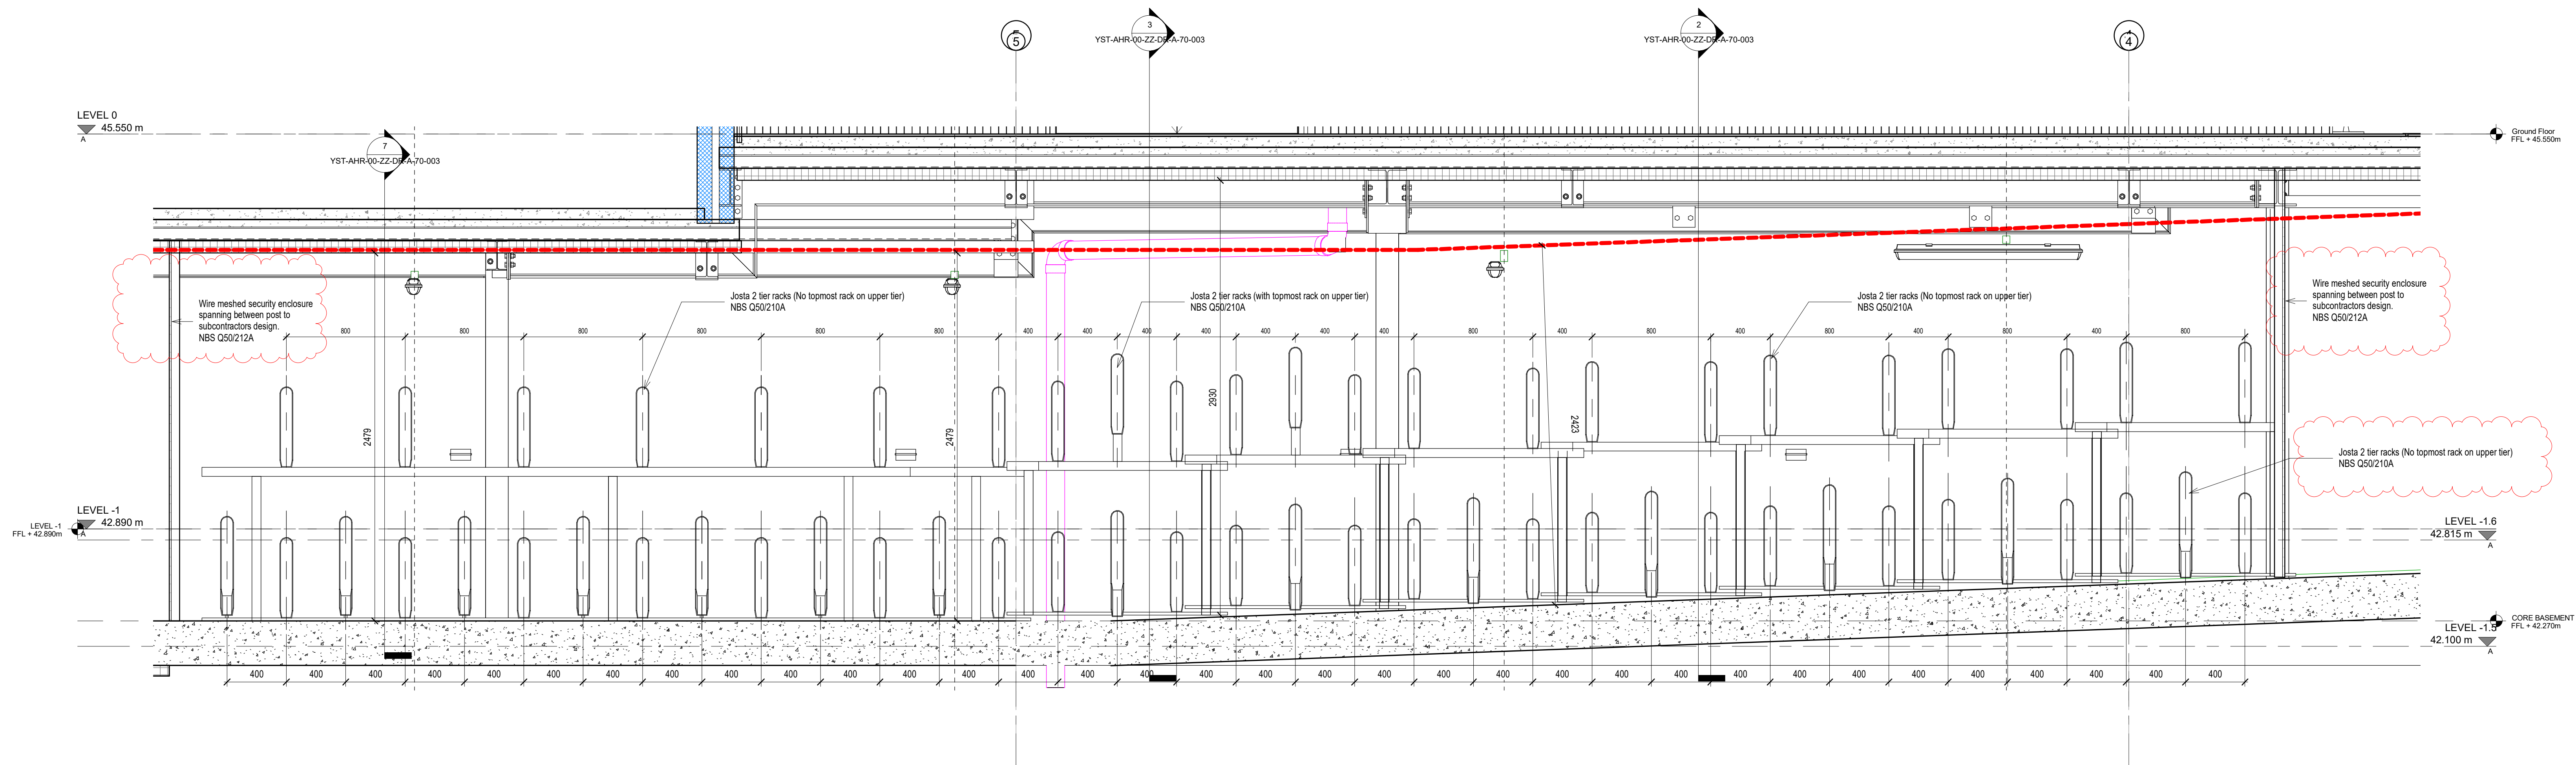

1 Cycle Rack Elevation
1 : 20

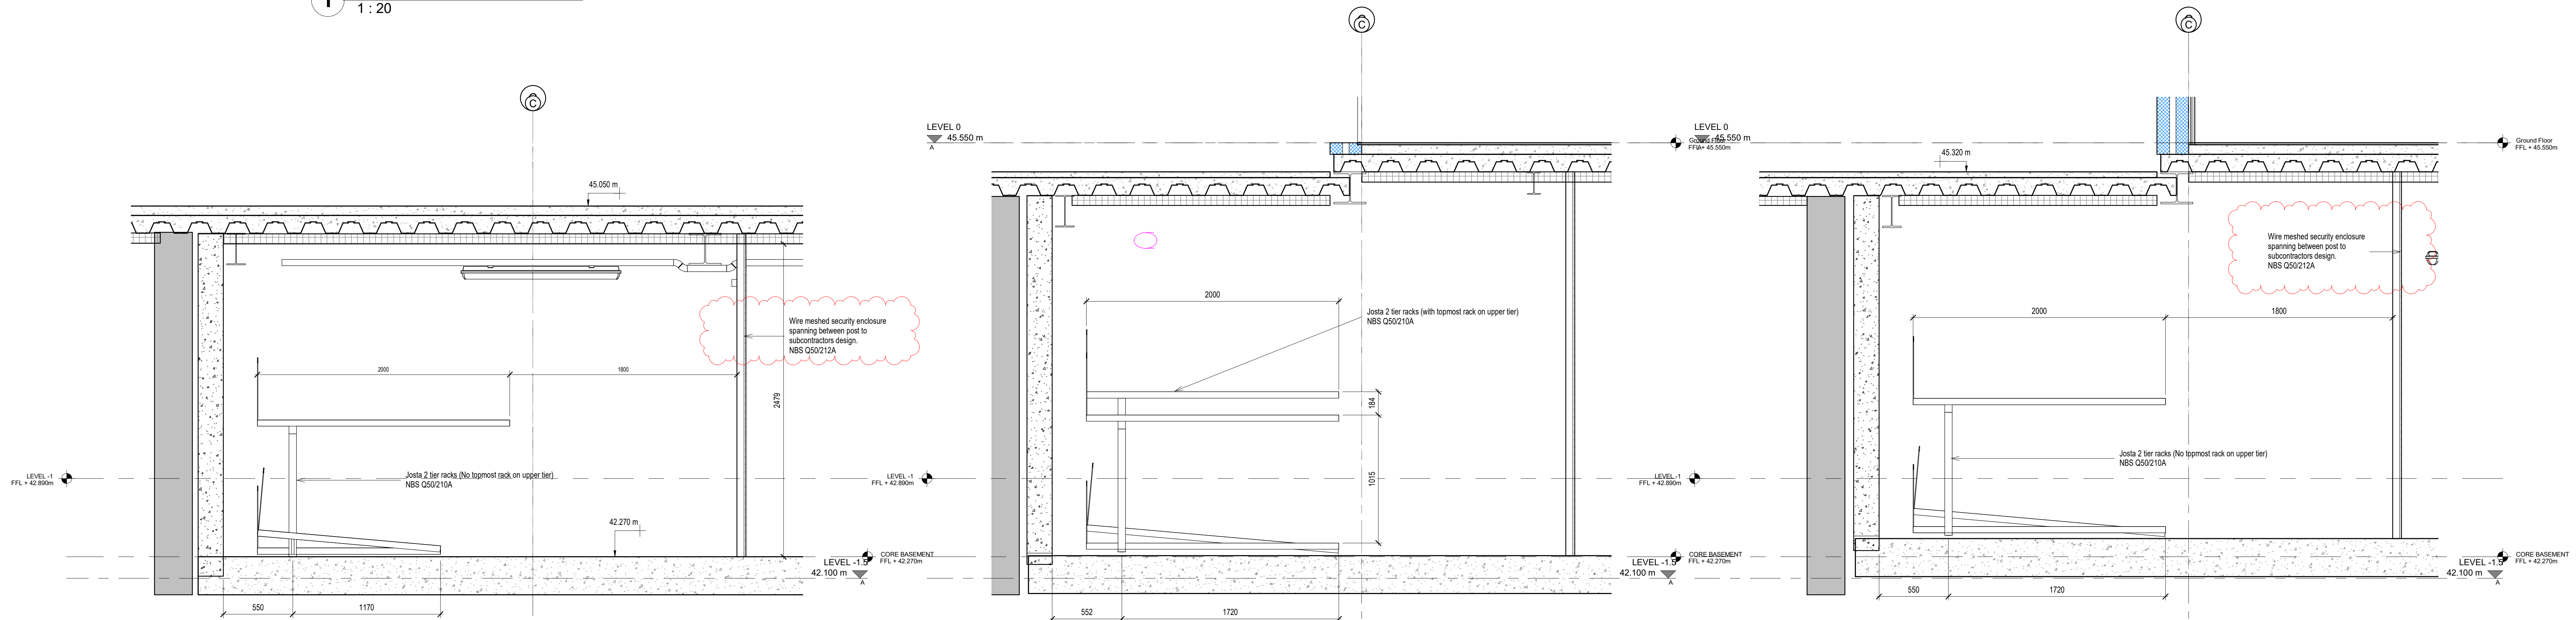

7 Section 1- 2 Tier High Racks
1 : 20

3 Section 2 - 2 Tier High Racks on ramp
1 : 20

2 Section 3 - 2 Tier High Racks on ramp
1 : 20

5	Drawing notes updated	30.09.20	CLF	DL
4	Drawing Revised	14.07.20	CLF	DL
3	Issued as A0 Construction	17.10.18	CLF	DL
2	Issued as B0 Construction Status	19.08.18	CLF	DL
1	Issued as S4 Construction	26.08.18	CLF	DL
Rev	Description	Date	Dr by	App by
CLF		06/28/18		DL

A-R Architects Ltd
5th Floor
55, Princess Street
Manchester
M2 4JH
United Kingdom

T: +44(0)161 8287900
E: manchester@ar.co.uk
www.ar.co.uk

client name	Kier Property
project	11 York Street, Manchester
drawing	Basement Cycle Enclosure / Racks
computer file	C:\Users\p156\Documents\11 York Street\11 York Street.dwg
plot date	
project number	2017.00307.000
scale	As Indicated @A0
drawing number	YST-AHR-00-ZZ-DR-A-70-003
rev	5
issue status	B0
This drawing is to be read in conjunction with all related drawings. All dimensions must be checked and verified in situ before commencement of any work or production of any drawings. The originator should be notified immediately of any discrepancy. This drawing is copyright and remains the property of A-R.	