


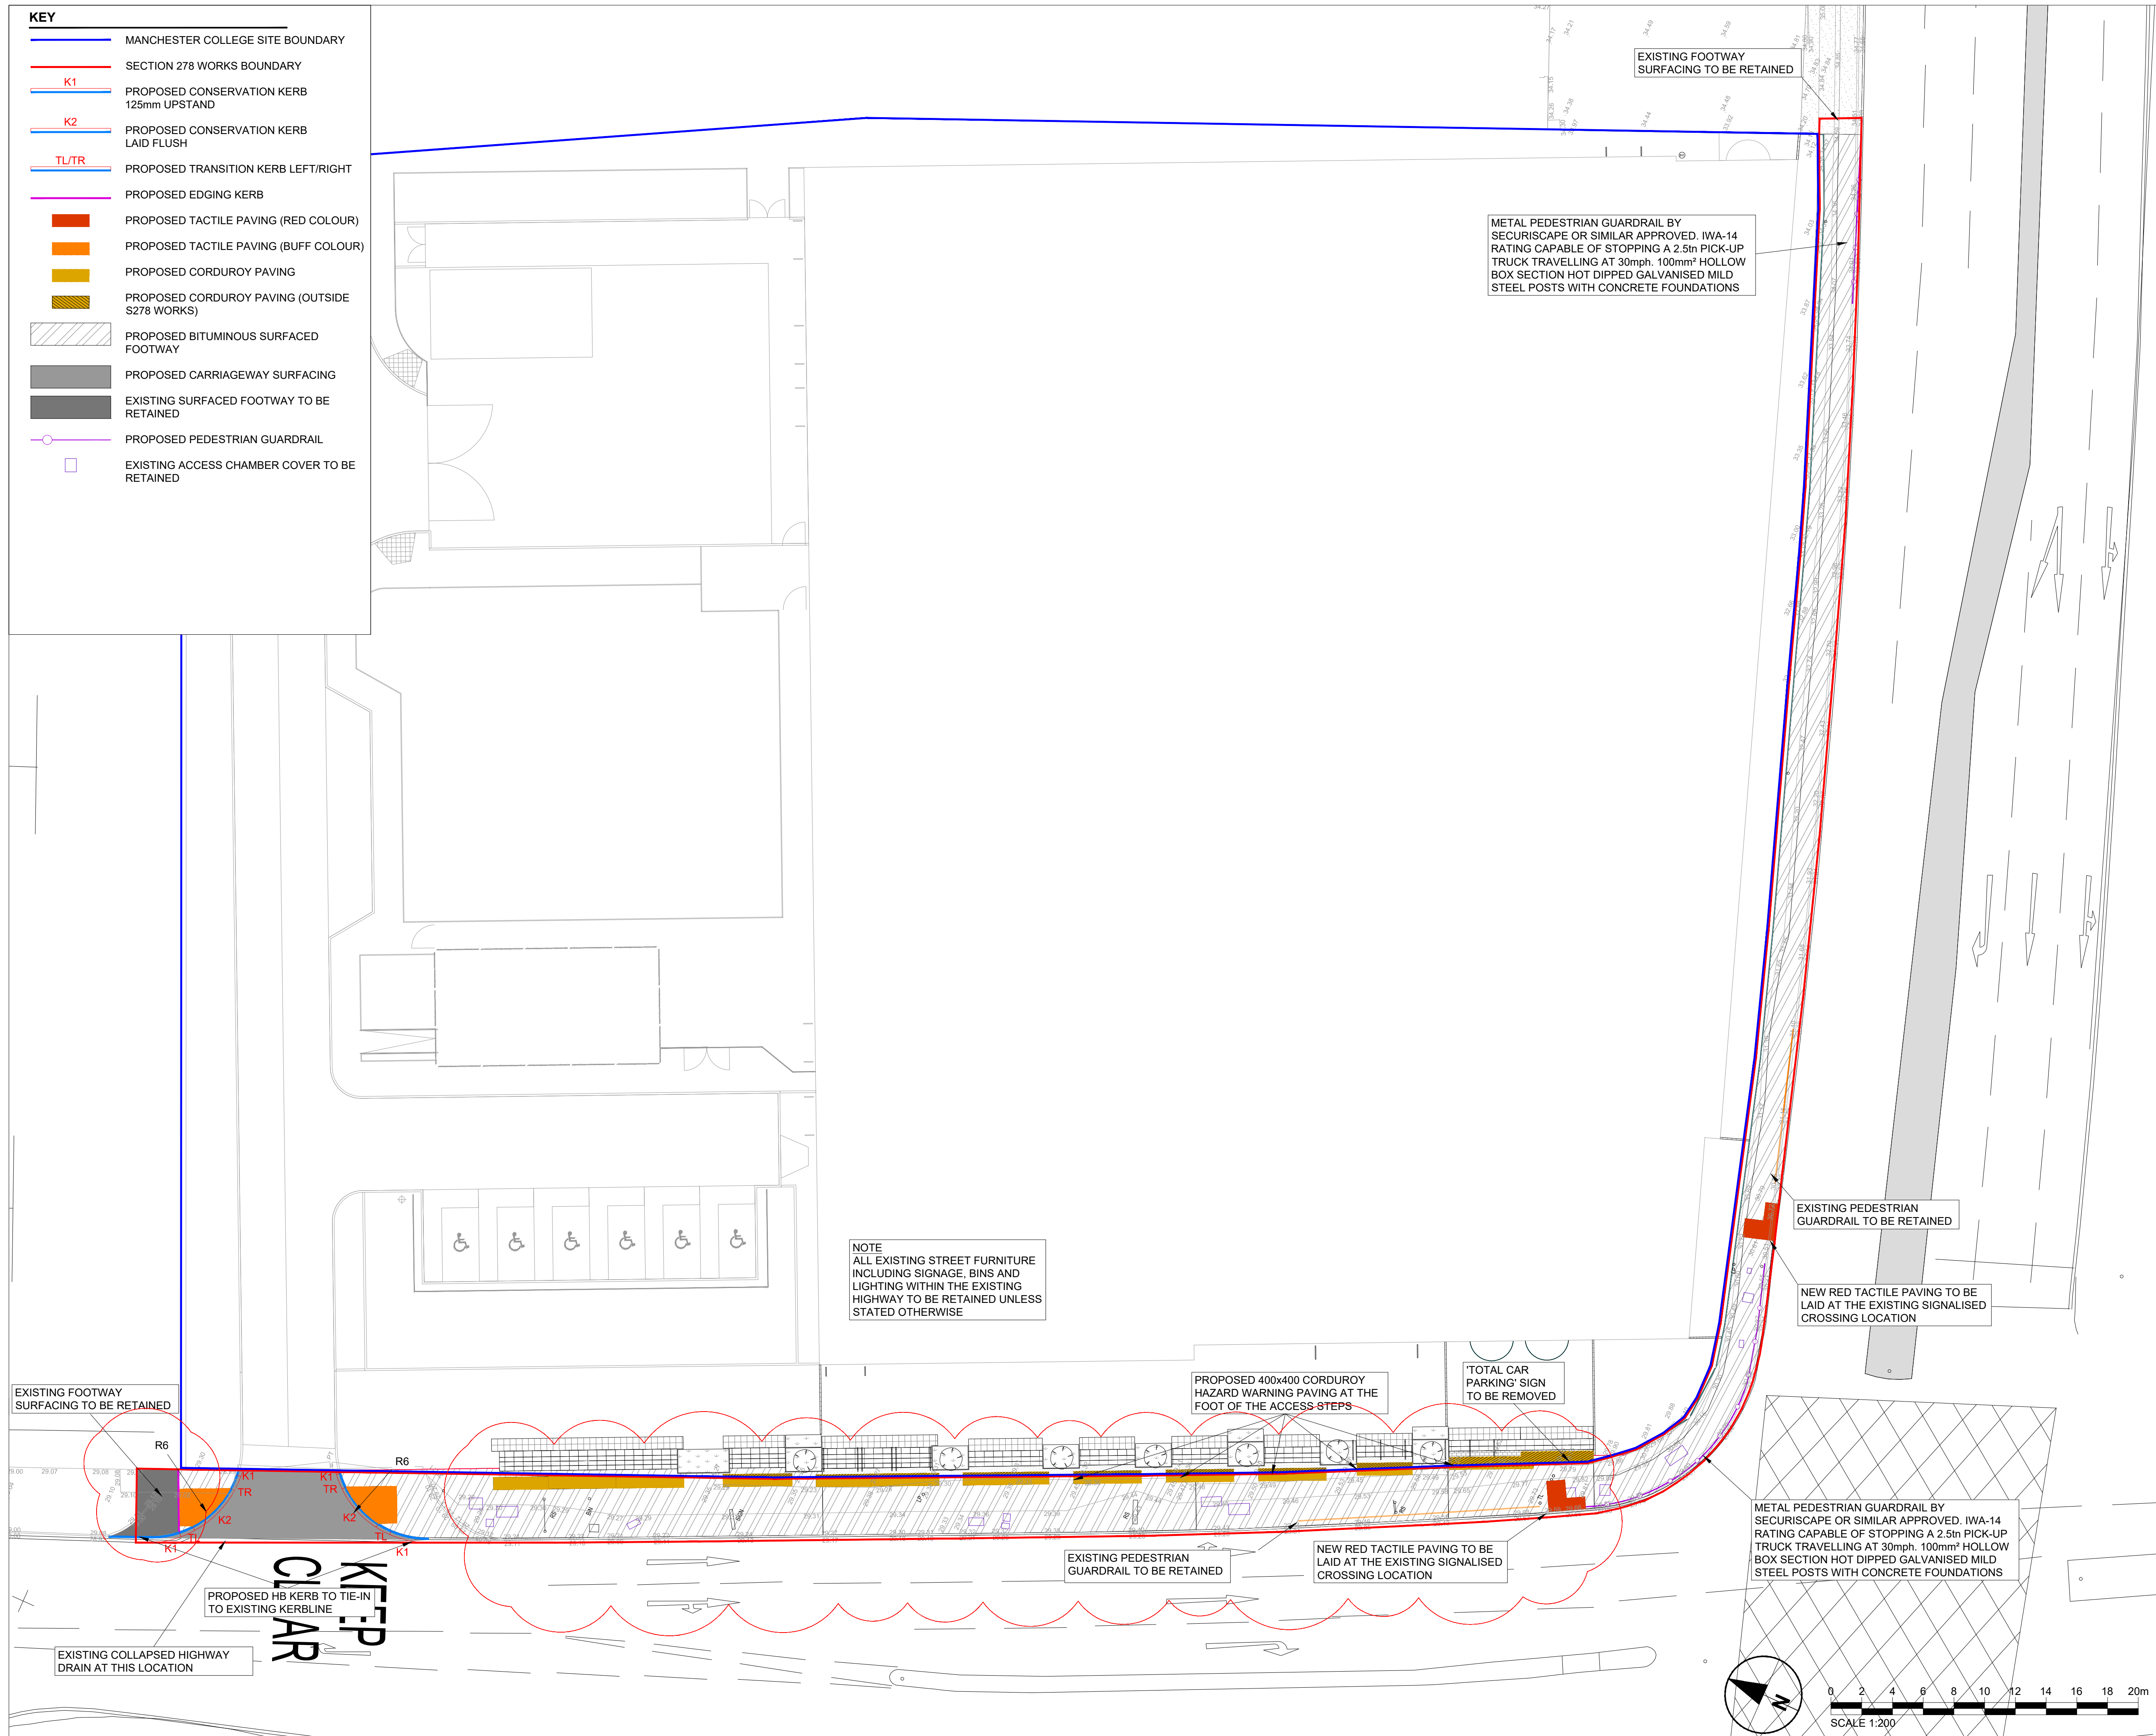

PROJECT

MANCHESTER
COLLEGE

LTE CITY CENTRE

CLIENT

THE MANCHESTER
COLLEGE

CONSULTANT

AECOM Ltd.
Bridgewater House
58-60 Whitworth Street
Manchester, M1 6LT.
+44 (0)161 907 3500 tel www.aecom.com

NOTES

1. DO NOT SCALE FROM THIS DRAWING. ONLY STATED DIMENSIONS ARE TO BE USED.
2. DEPTHS OF SERVICES SHOWN TAKEN FROM WMD SERVICES INVESTIGATIONS REPORT 17/7/20. THE LOCATION OF THE SERVICES IN THE FOOTWAY ARE SHOWN INDICATIVELY ONLY AND REFERENCE SHOULD BE MADE TO DRAWING CC-ACM-278-XX-DR-C-0003 FOR FURTHER DETAILS.

ISSUE/REVISION

P05	18/06/21	S278 HARD LANDSCAPING
P04	26/03/21	FOOTWAY SPEC AMENDED
P03	20/11/20	REVISED TO MCC COMMENTS
P02	11/08/20	ISSUED TO MCC
P01	04/08/20	DRAFT ISSUE
I/R	DATE	DESCRIPTION

PROJECT NUMBER

60594458

SHEET TITLE

SECTION 278 AGREEMENT GENERAL ARRANGEMENT

SHEET NUMBER

CC-ACM-278-XX-DR-C-0010