




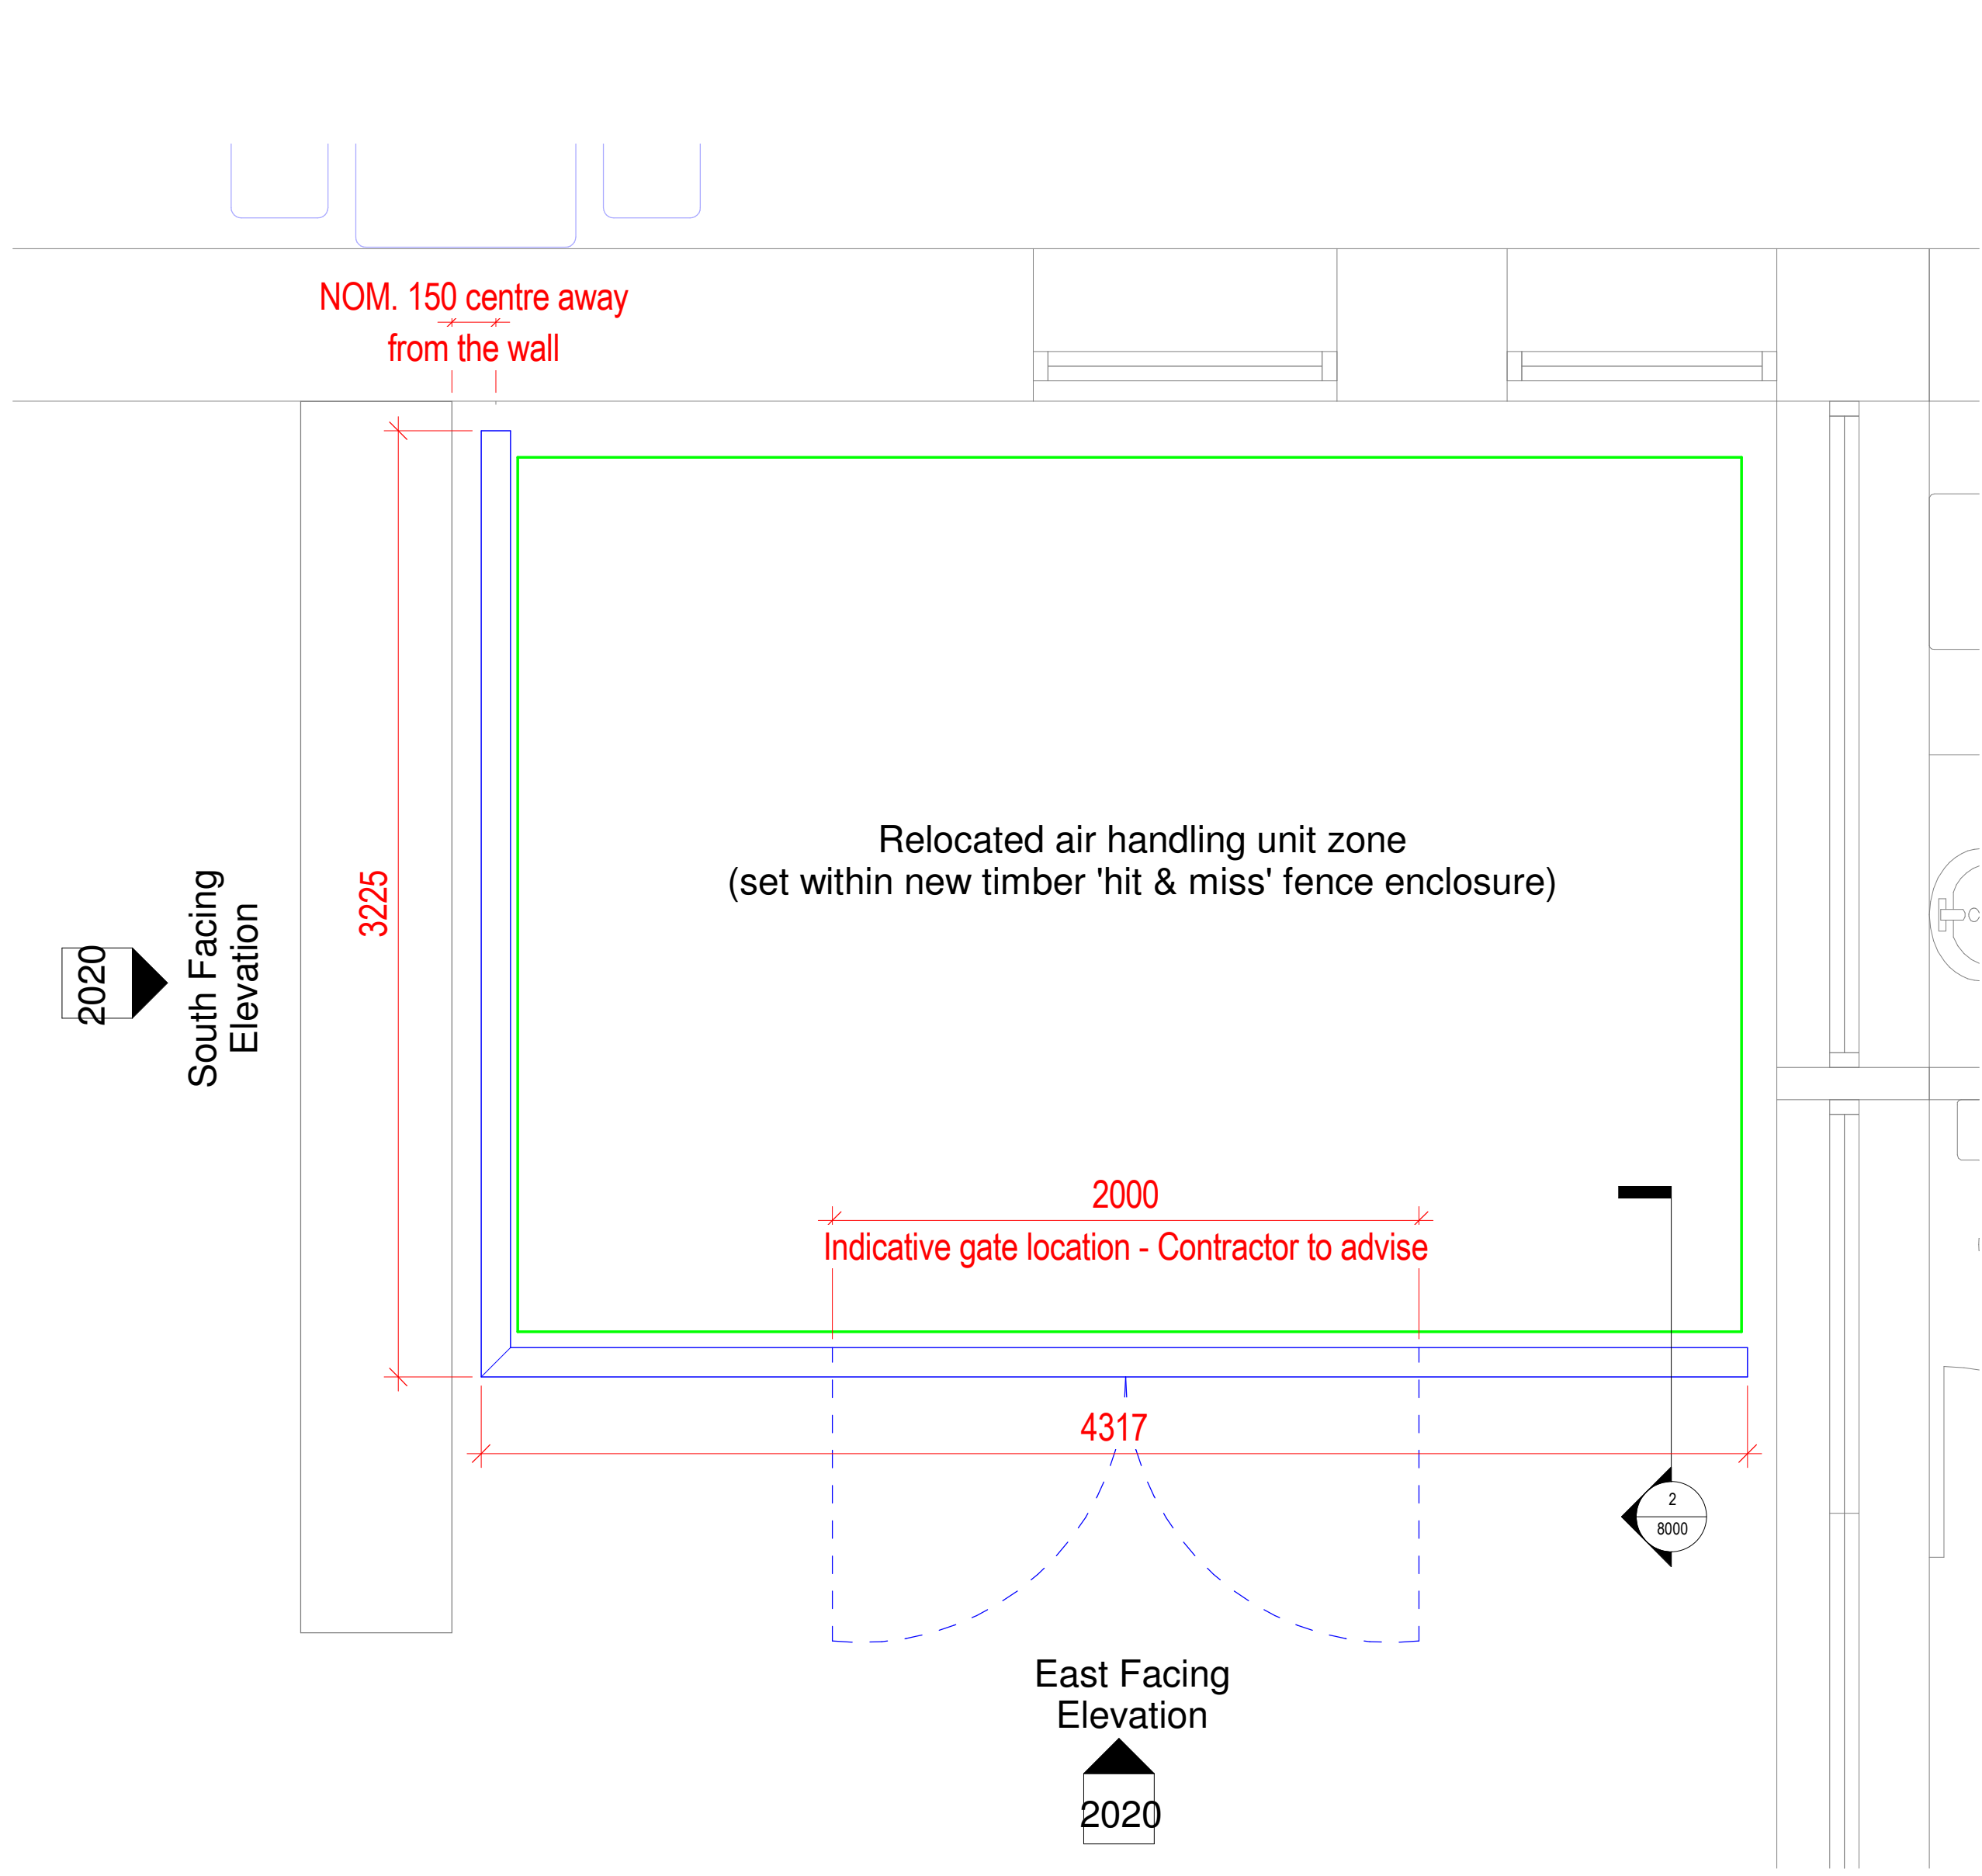


00 - Ground Floor - Plant Enclosure
1 : 20

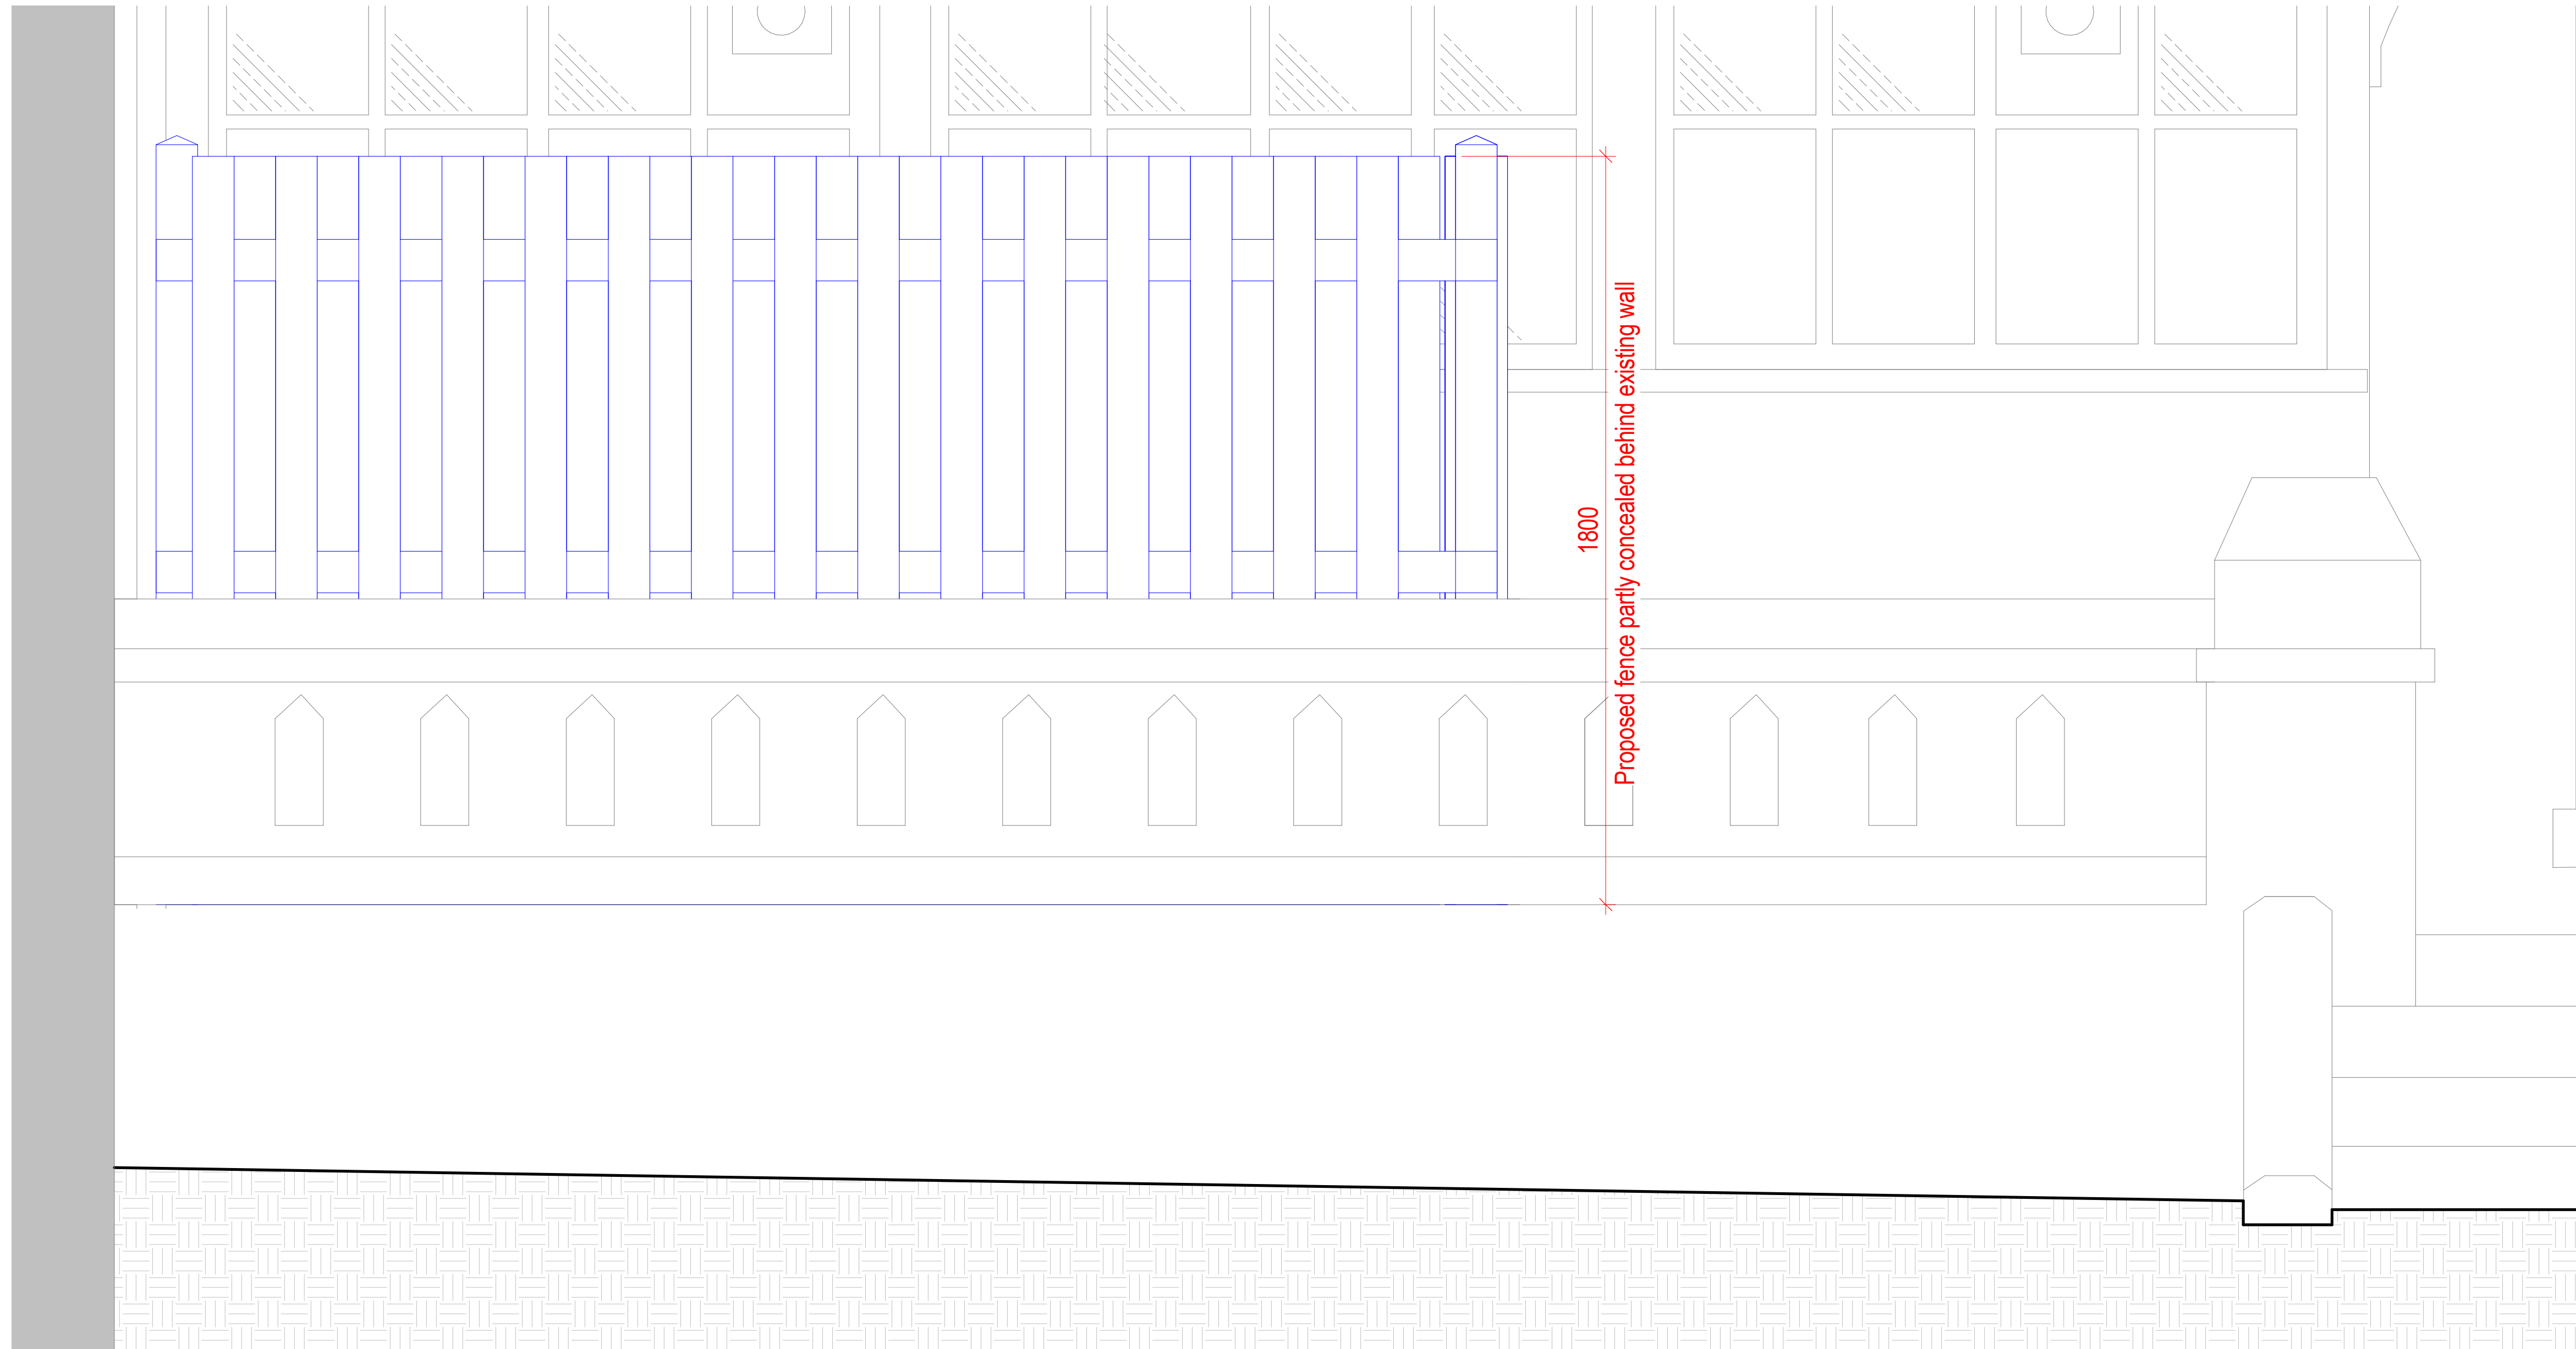

South Facing Elevation
1 : 10

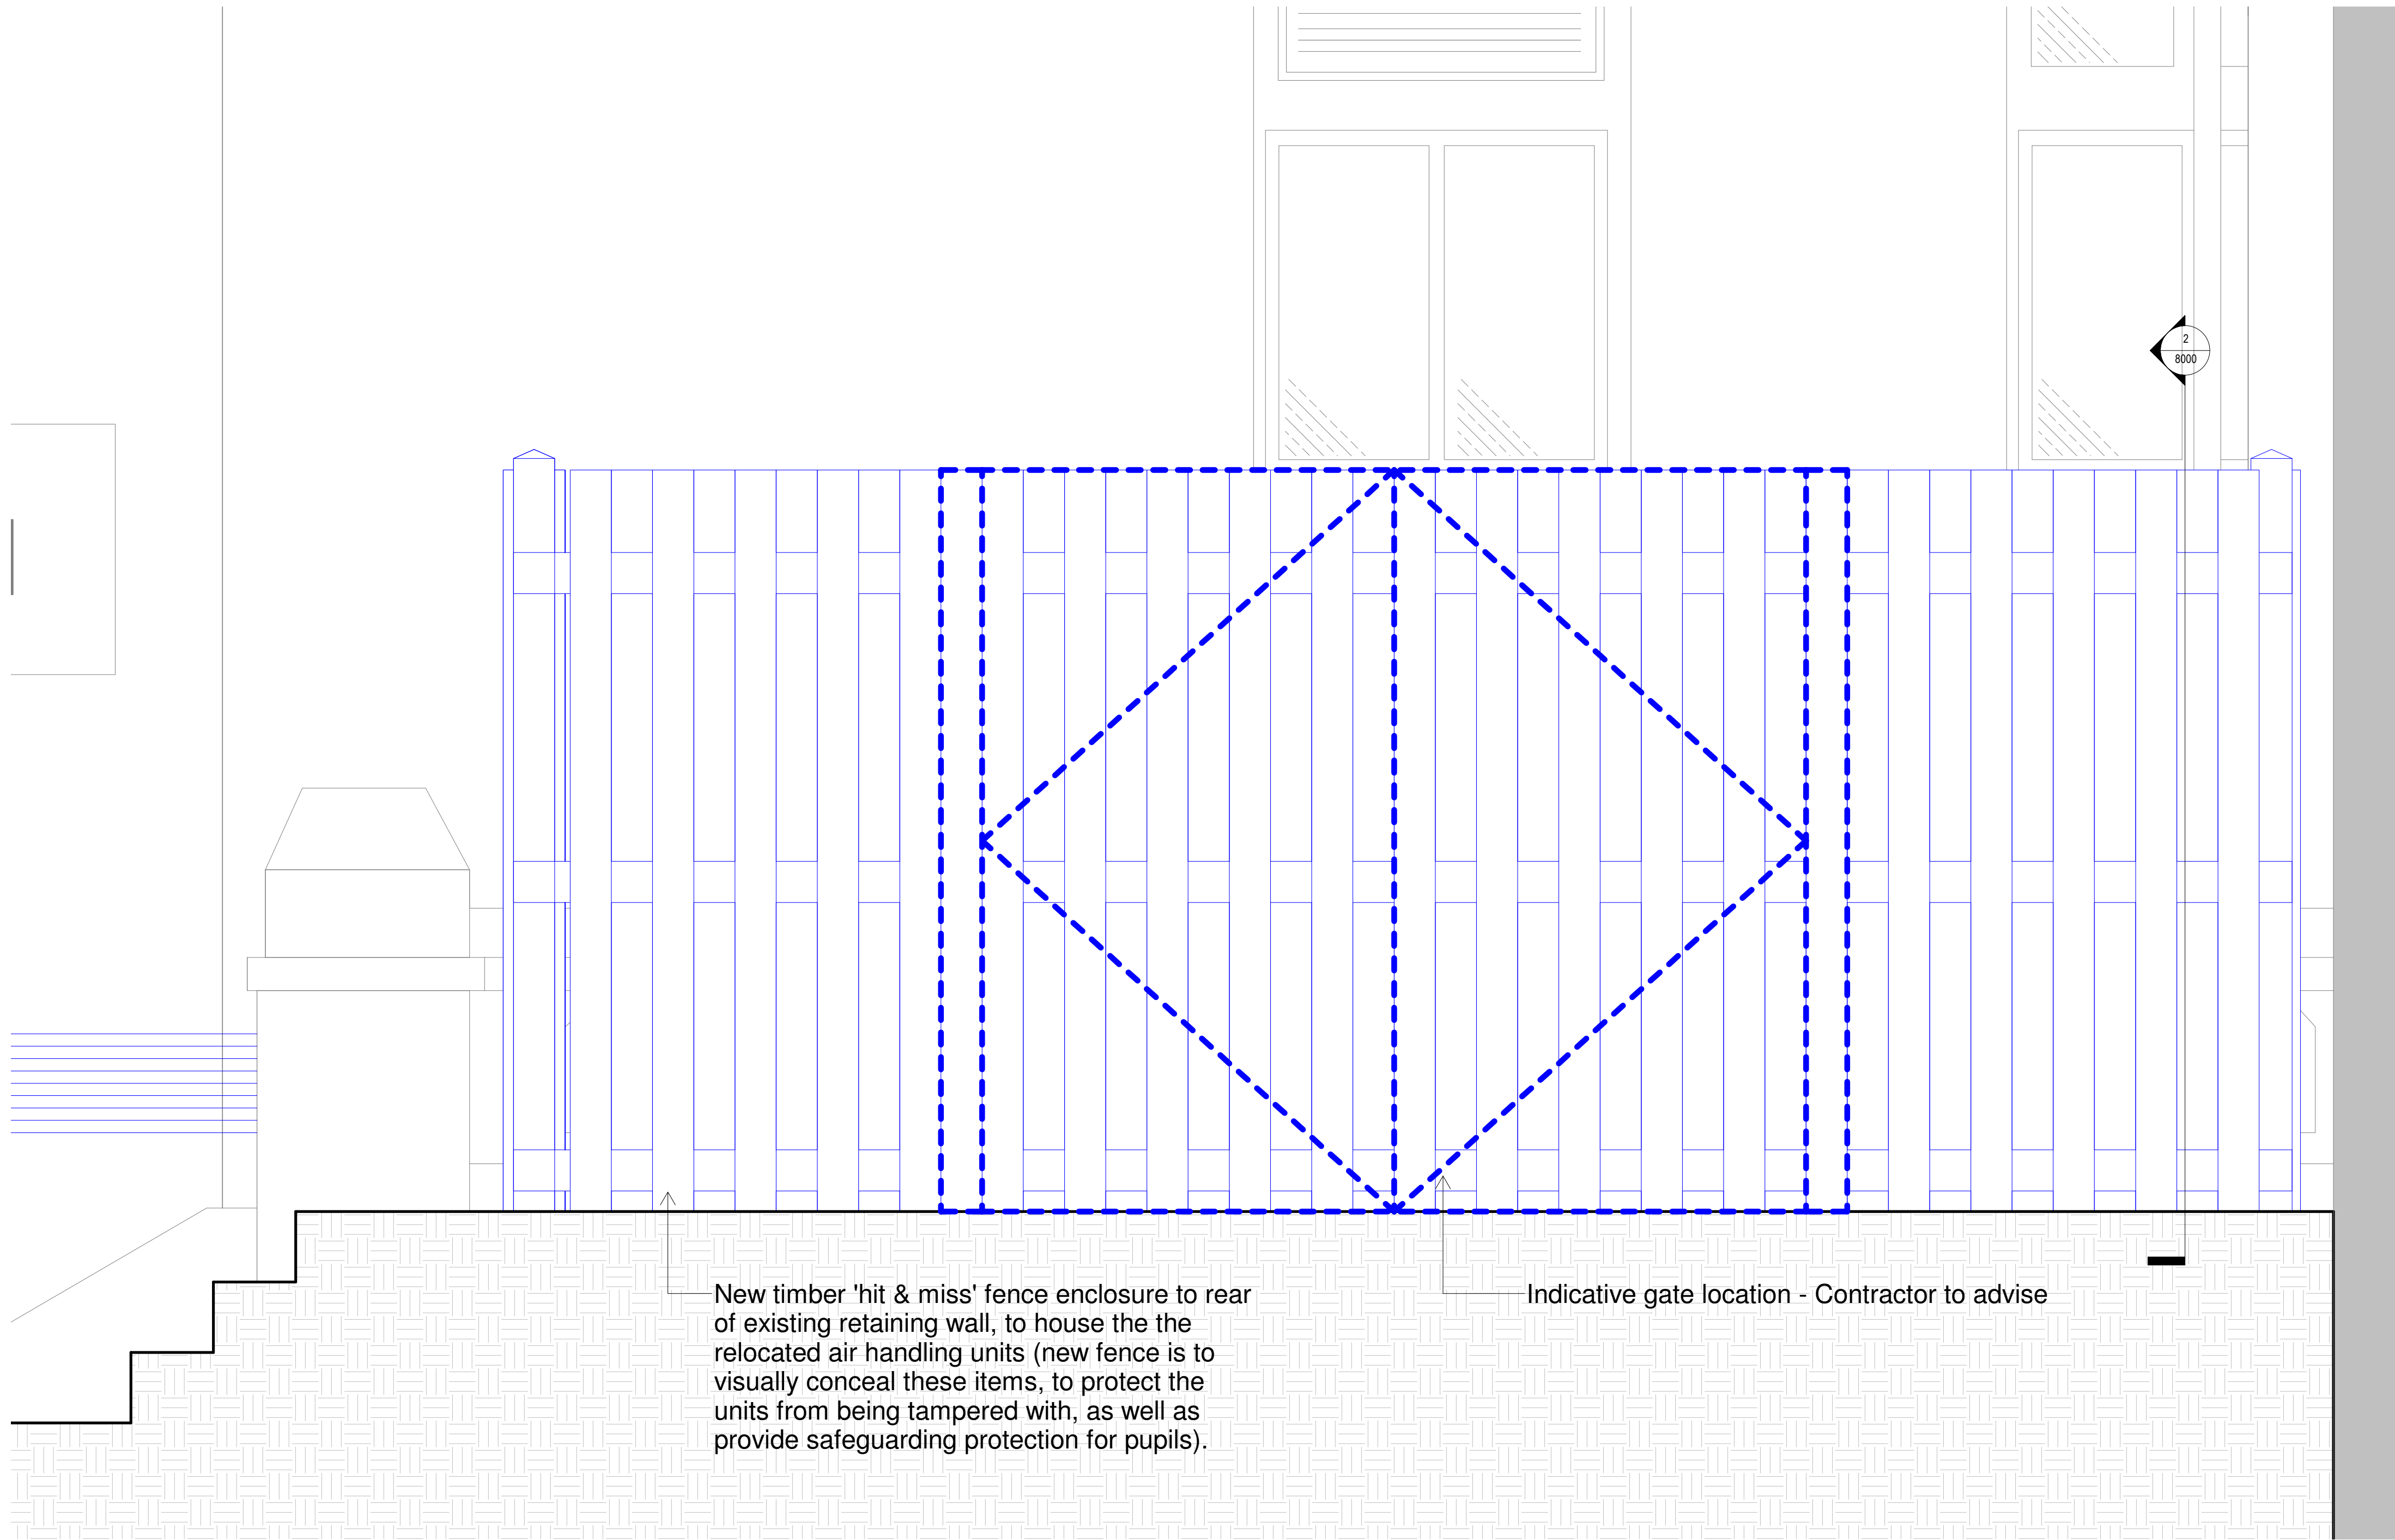

East Facing Elevation
1 : 10

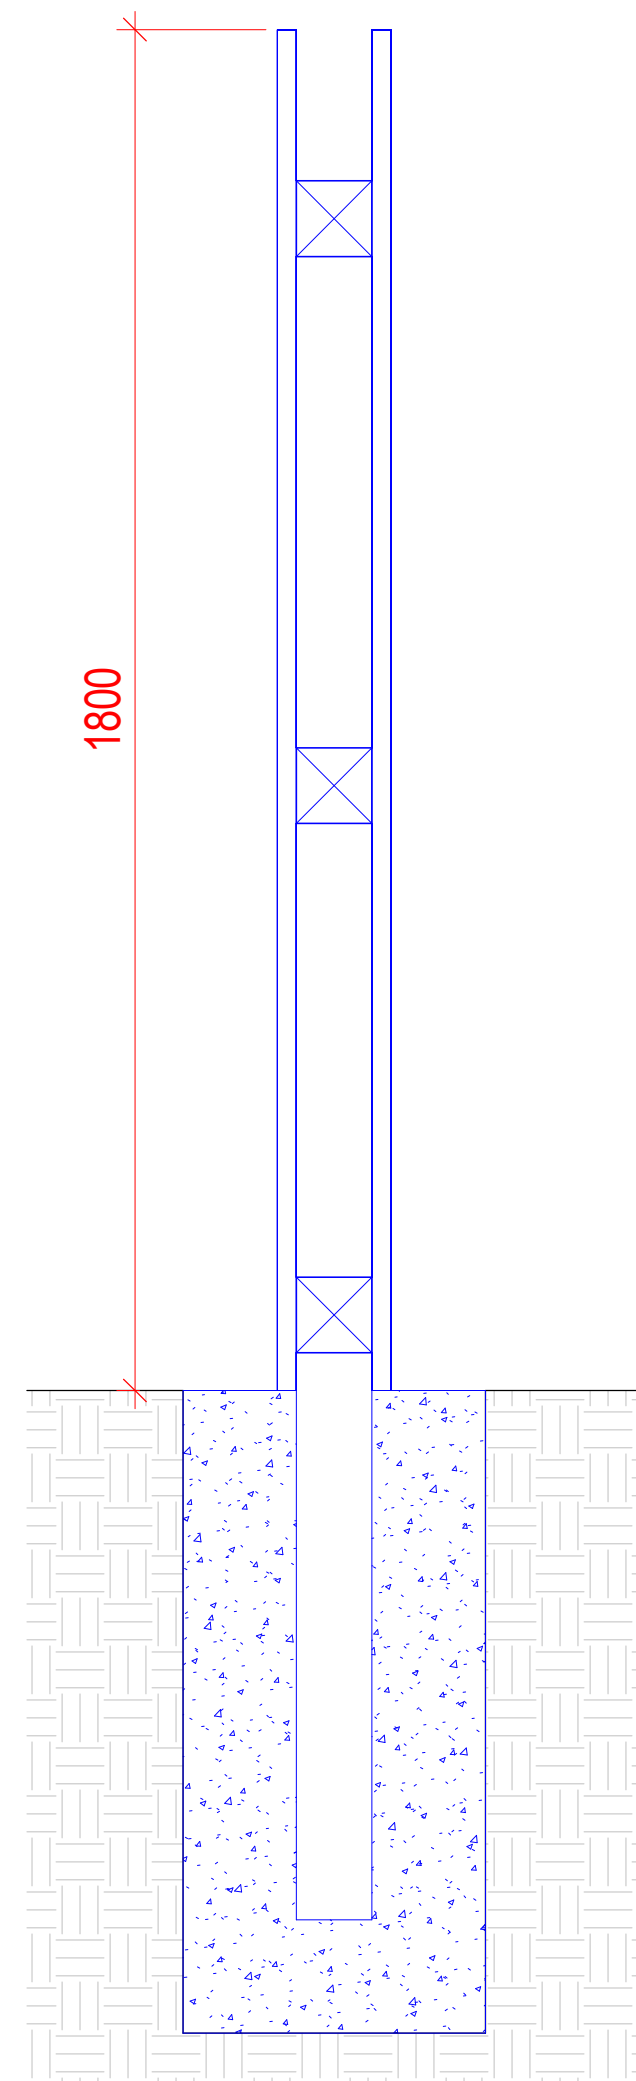

Section
1 : 10



Reference View - Indicative Levels



Reference Views - Indicative Fence Line Shown

Notes
The Contractor is to check all dimensions and conditions on site before commencing. Do not scale from this drawing.
This drawing remains the copyright of POZZONI Architecture Ltd.

Scale Bars **TO BE USED ONLY AS GUIDANCE**

1:200	mm	0	1000	mm	0	1000	mm
1:200	mm	0	1000	mm	0	1000	mm
1:200	mm	0	1000	mm	0	1000	mm
1:200	mm	0	1000	mm	0	1000	mm

KEY
— Plant Enclosure

CD1	CONSTRUCTION ISSUE	JSB	23.08.21
Rev	Description	By	Date
01	Xaverian College		
02	Xaverian College, Firwood Works		
03	Proposed Plant Enclosure		
04	5023_8000	AS	C01
05	5023-PAL-00-XX-DR-A-8000	AS	
06	23/08/21	AS	
07	TC	JSB	SWG
08	Planning	Tender	
09	Design	Contract	As Built

pozzoni

15-12 Emerald Street
London
WC1N 3GA

Woodville House
2 Woodville Road
Atrichem
WV11 2PL

+44 (0) 7578 8079
gch@pozzoni.co.uk

+44 (0) 191 595 7840
www.pozzoni.co.uk