


GROUND FLOOR EXISTING

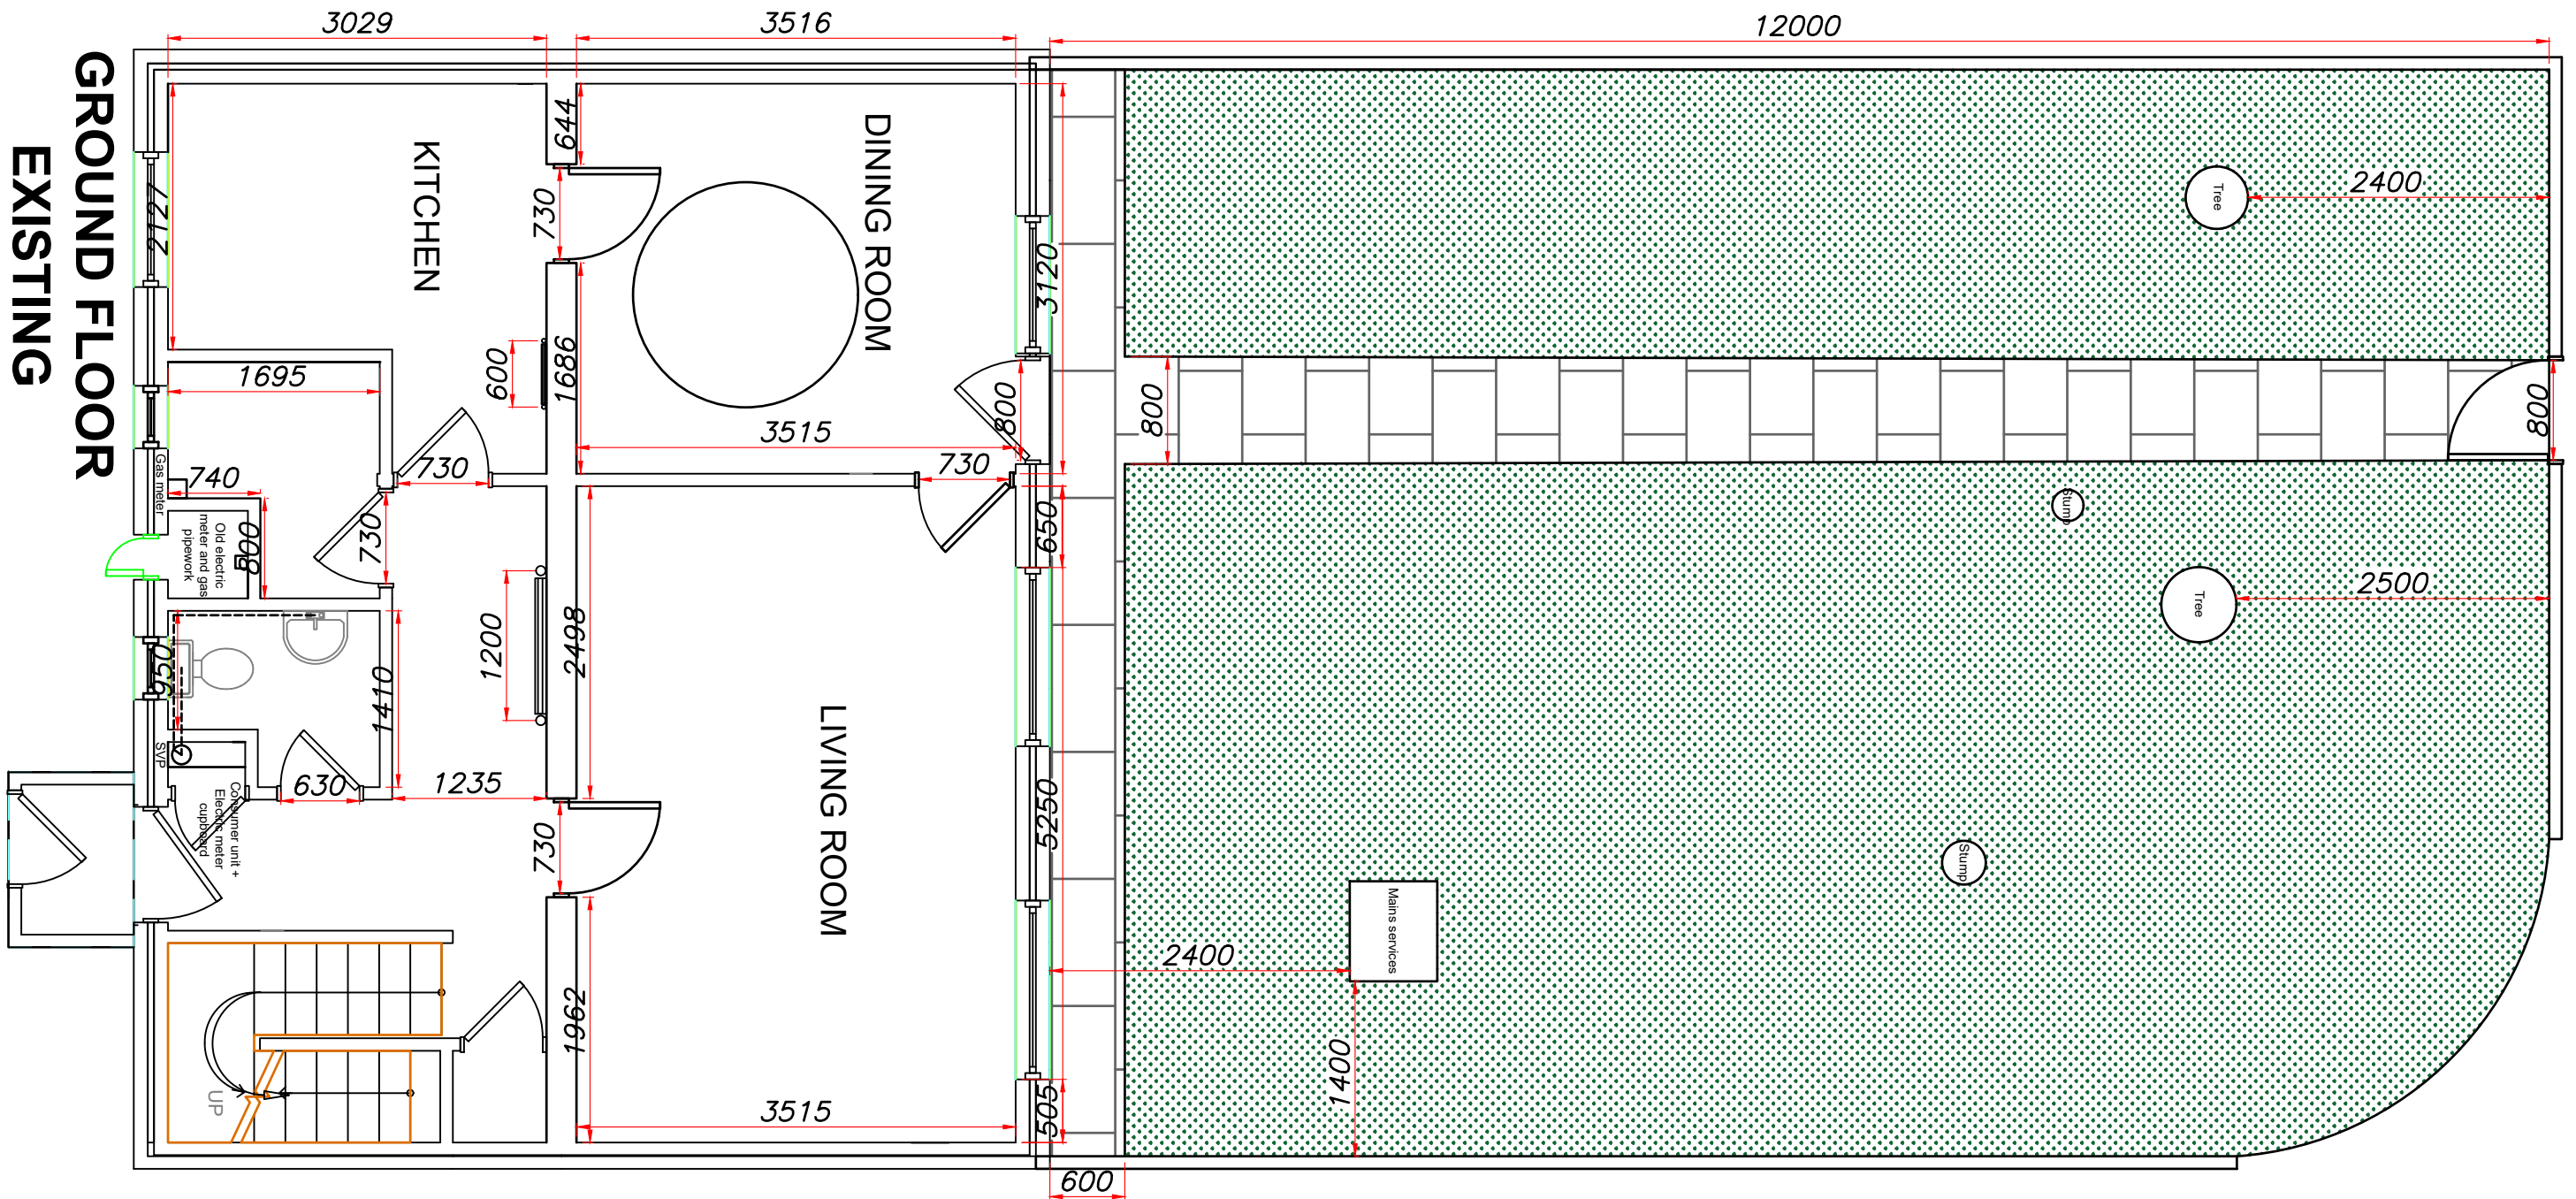

Northwards Housing Property Services
Hendham Vale Industrial Park
Unit 11, Vale Park Way
Manchester, M8 0AD
Tel: 0161 203 2941 / 2945
Adaptations@northwardshousing.co.uk

Address: 2 Foynes Close, Manchester, M40 8LL

DRAWING No. 2 Foynes Close 001

DRAWING TITLE: Existing GF Floorplan

Scale:

Date: 07/06/2021

Drawn By: Alex Corder Tel; 07703 812 921