


AA100 CW

AA100 CW

Roof level

+62885

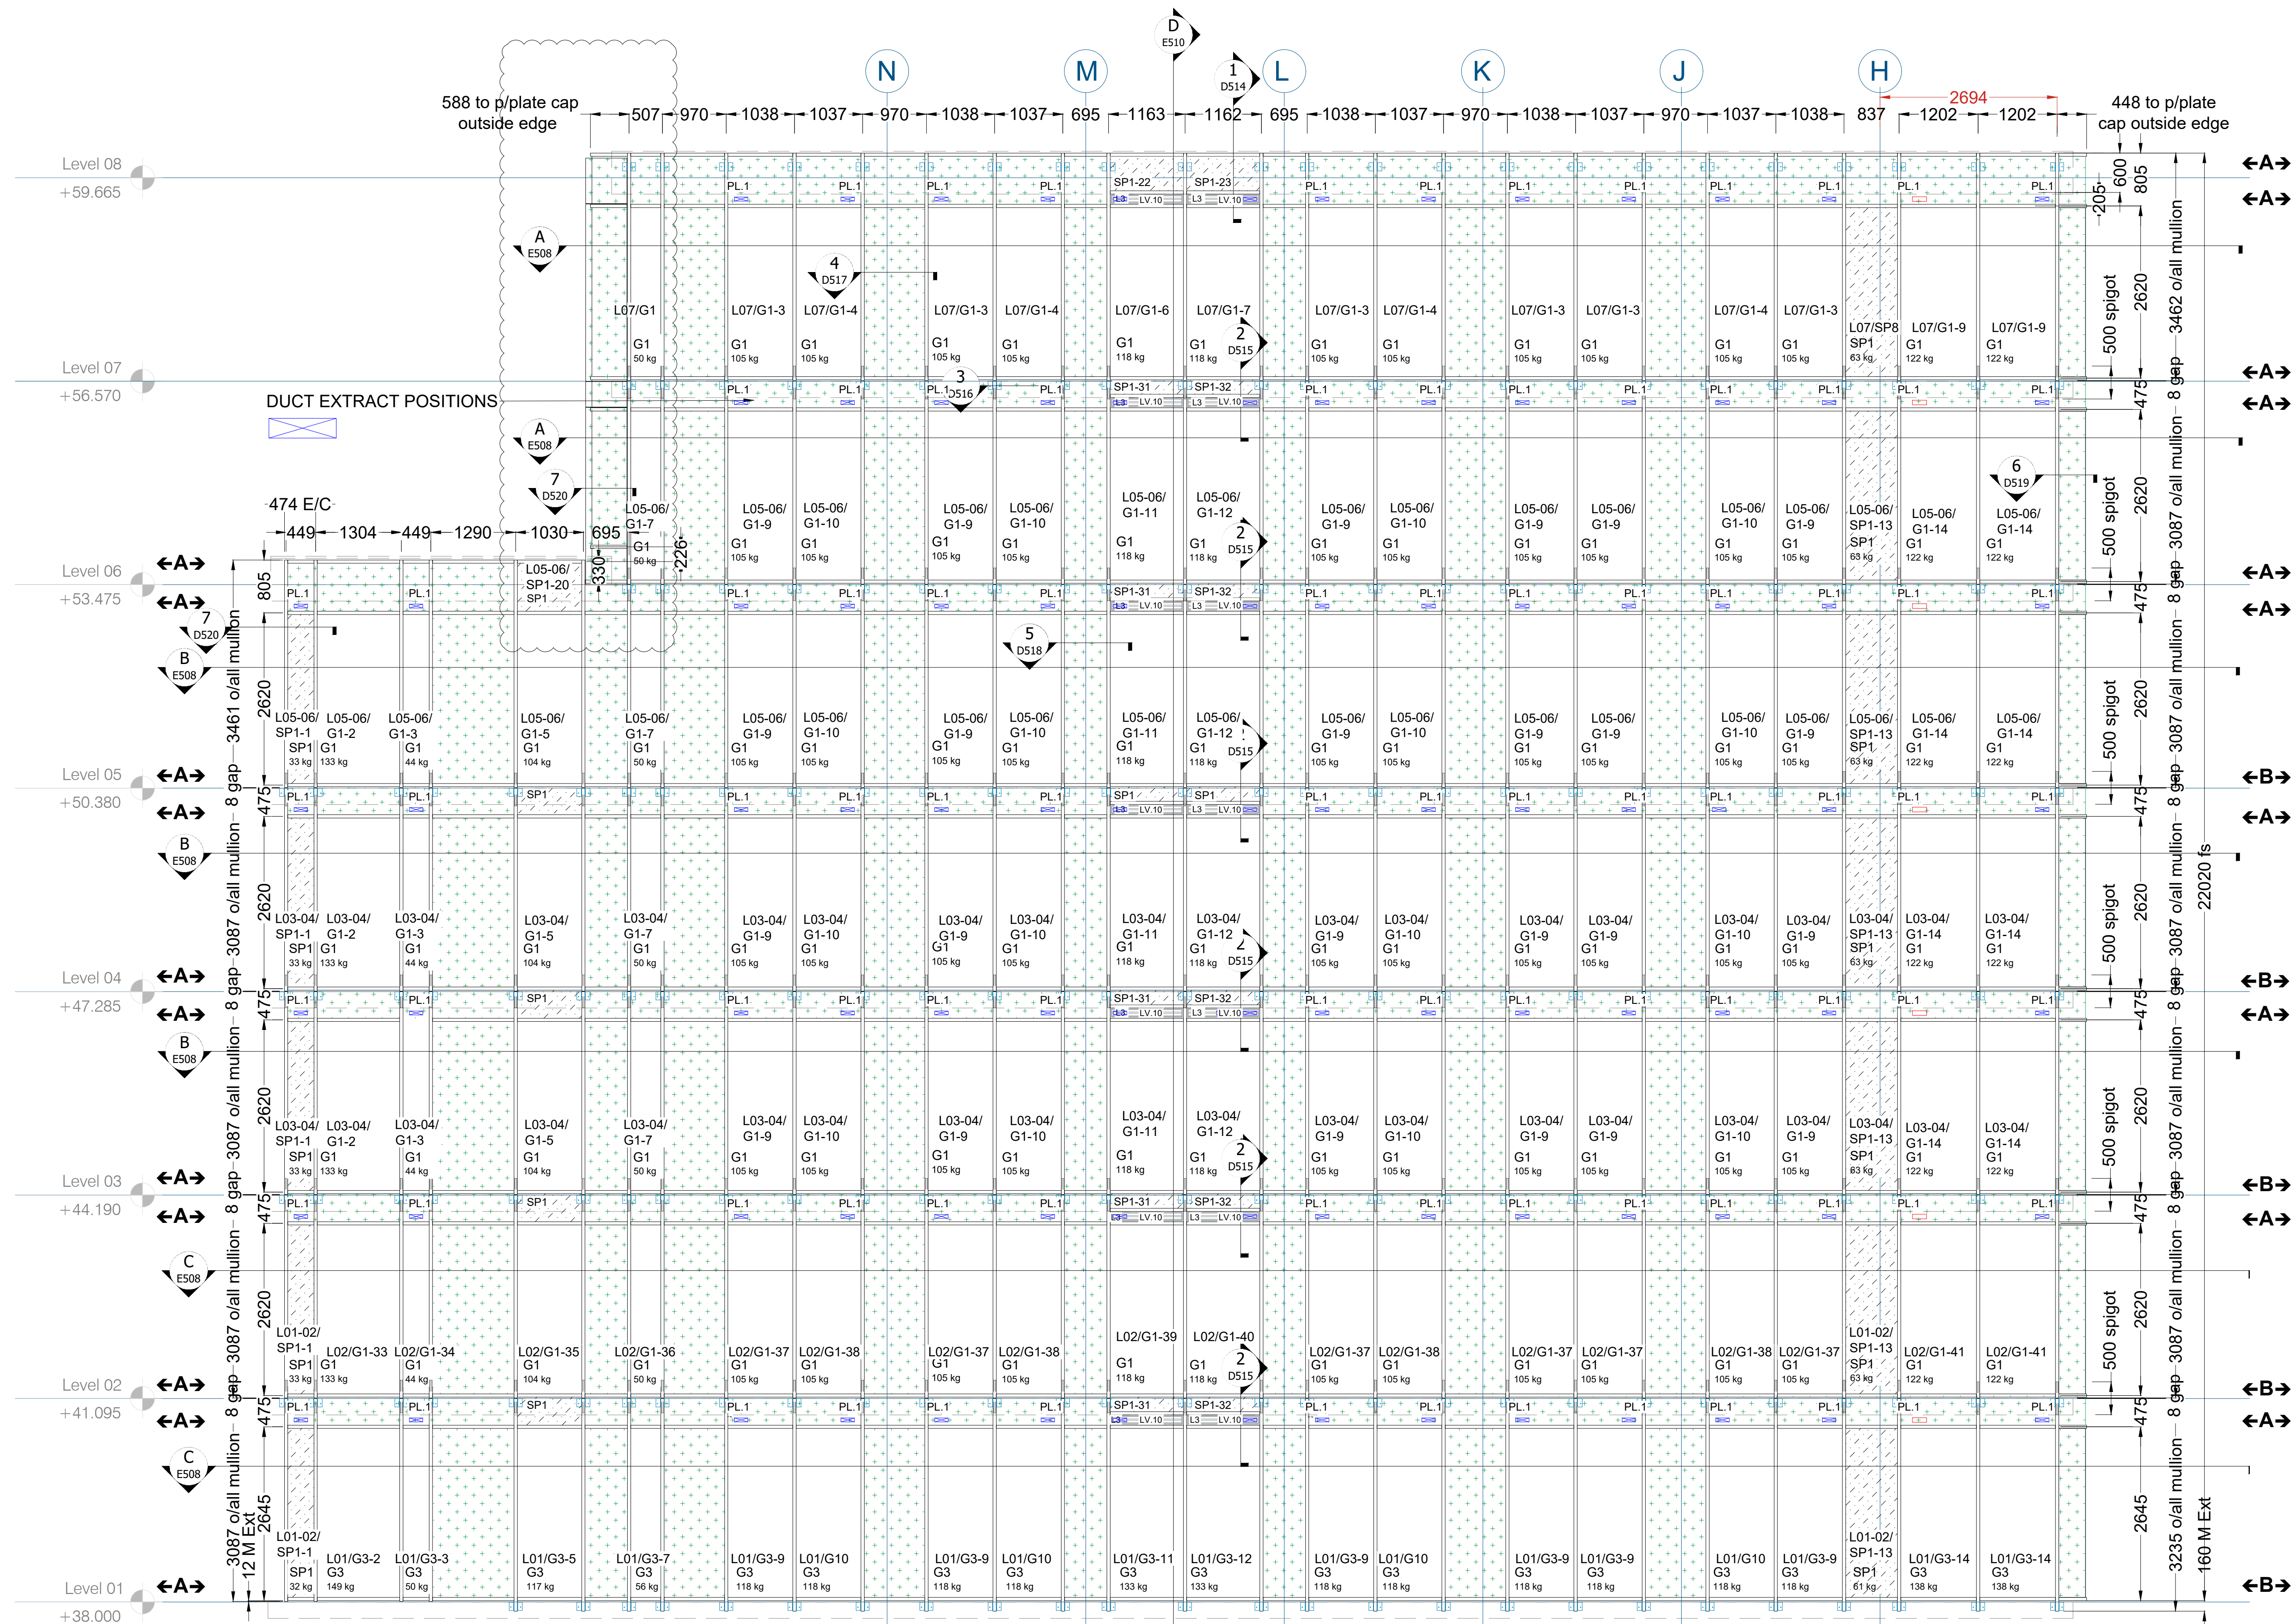

This drawing (or any part thereof) may not be copied, transmitted or disclosed to any third party or unauthorized person without the prior written permission of Britplas.
Patent Publication No. 2446730A.

This drawing is to be read in conjunction with all other relevant drawings prepared by consultants and sub-contractors.
Do not scale from this drawing. Work only to printed dimensions.
Report any discrepancies to the Architect or representatives thereof.

Notes:
Suitable Primary/ Secondary Steelwork not by
Britplas. Steelwork/ Concrete structure tolerance
+/-18mm in any direction Non-accumulative.

FOR SPECIFICATION
PLEASE REFER TO
DRAWING NO.
BP-6602-SPEC-1000

FEATURE PRESSINGS
AND PANELS
OMITTED FOR
CLARITY OF CURTAIN
WALL EXTENT

RECEIVED

10-FEB-2021
Gilbert-Ash
BOUCHER ROAD

C2	Construction Issue - Added corner cladding inc CW transoms	09/02/21	M
C1	Construction Issue - Removed additional floor, reduced horizontal band height, amended transom levels & added transom and louvres	29/09/20	M
A1	Approval Issue	20/08/20	M
Rev.	Description	Date	Init
Project Title			

XY HOTEL

STER

08

REET

ATION DRA

CONST

blas

plus

cial Ltd

Scale

1:75 @

Checked By
AH

[illegible]

6602-F

0002-L