




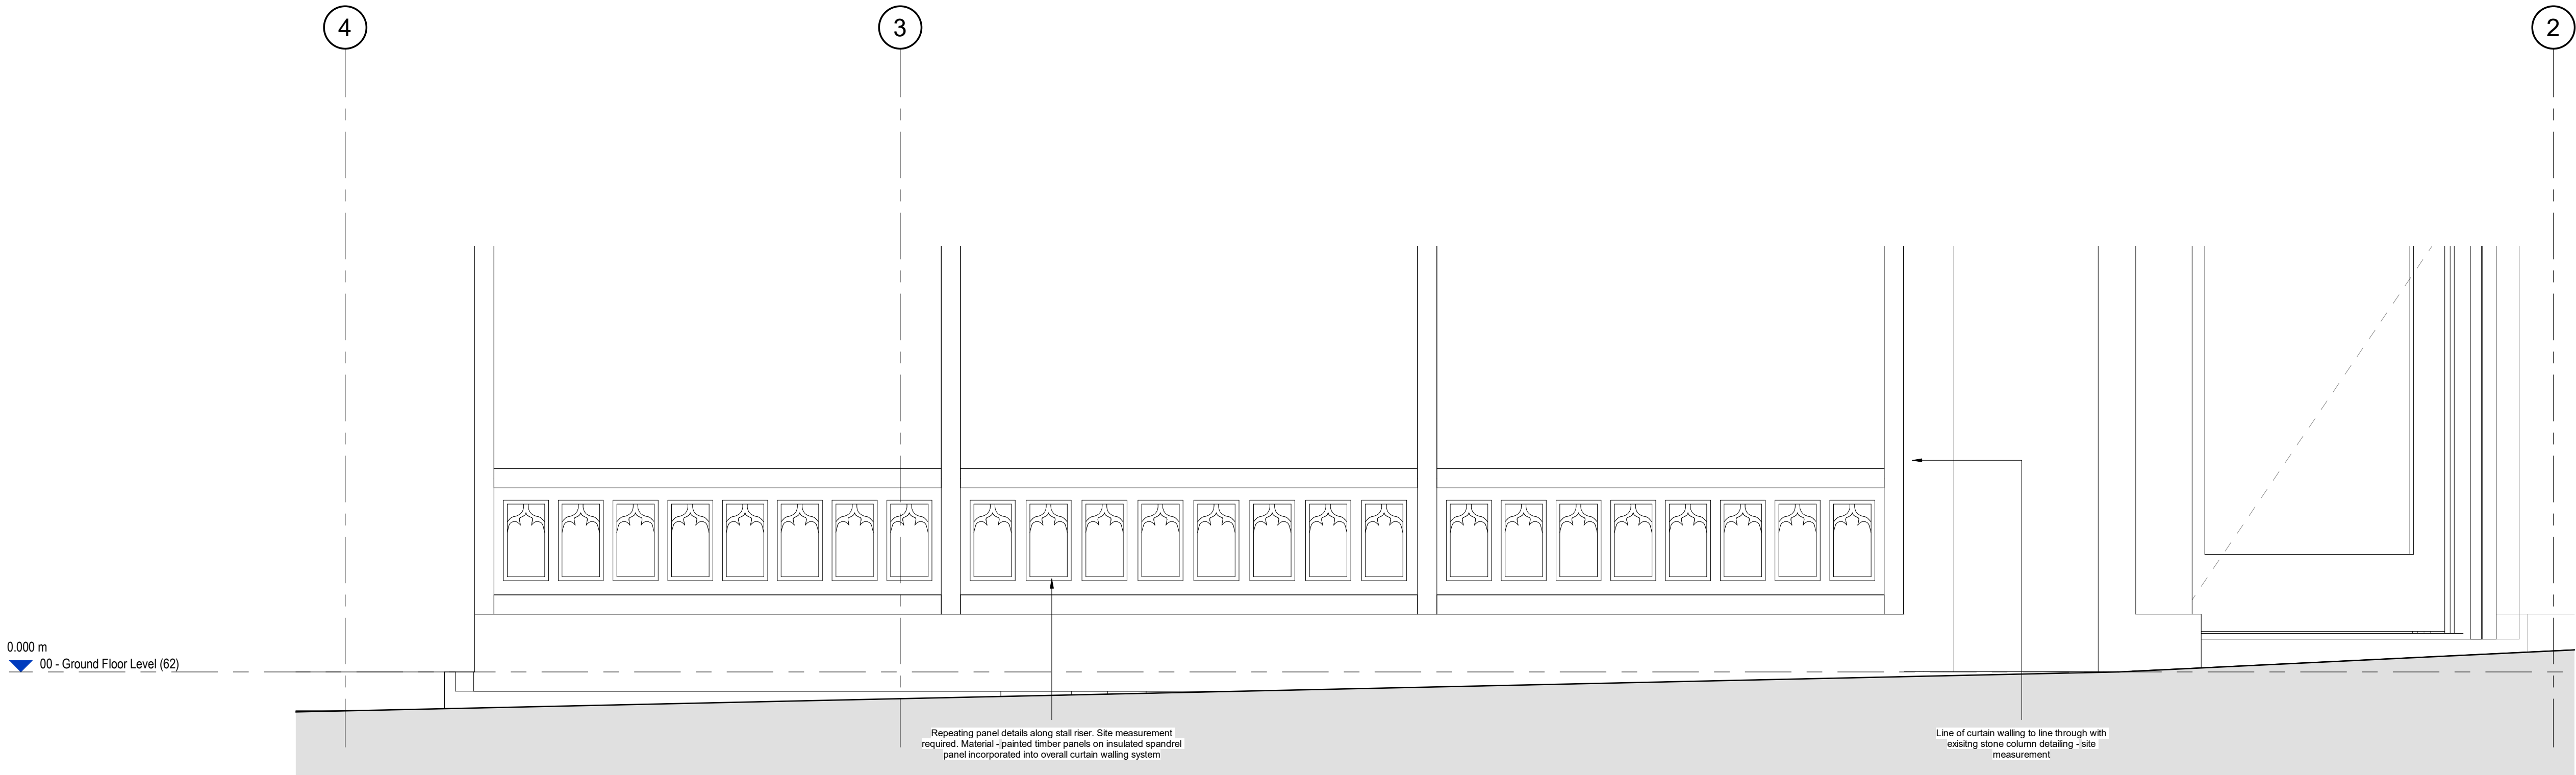

1 Proposed Elevation 1 Lobby Stall Riser Detail
Scale @ 1 : 10

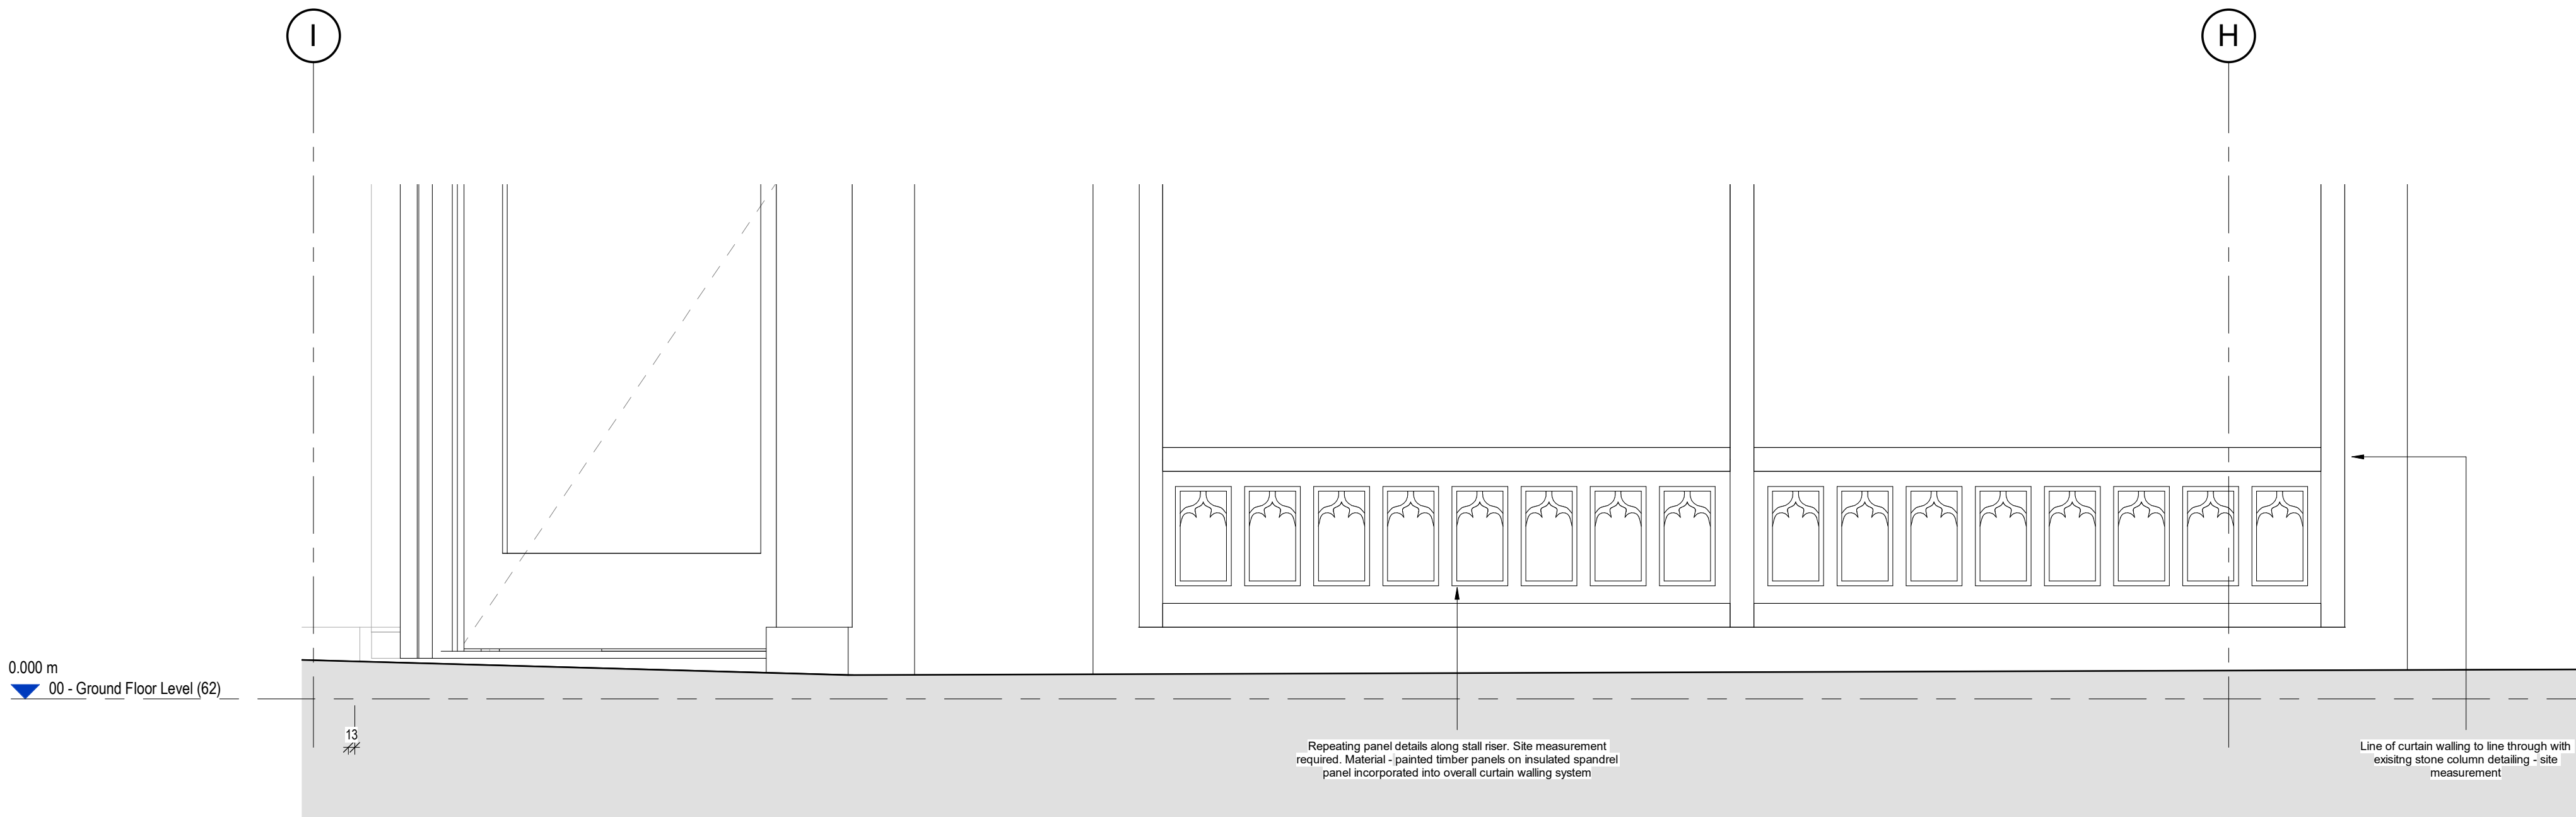

2 Proposed Elevation 2 Lobby Stall Riser Detail
Scale @ 1 : 10

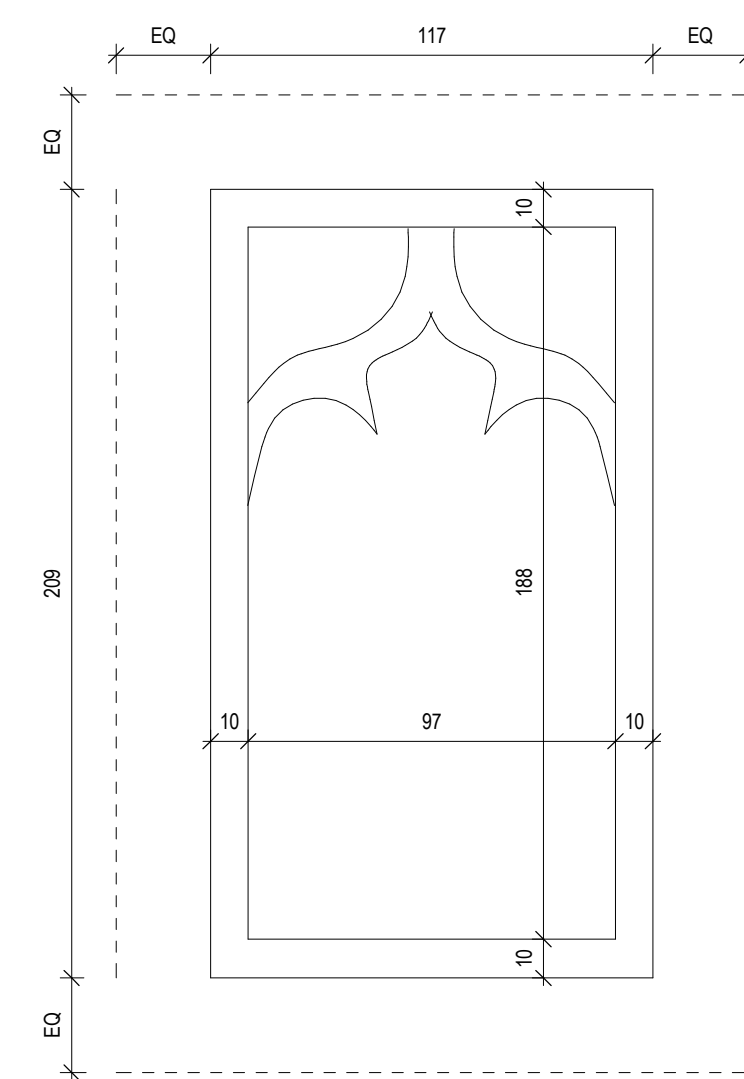

3 Stall Riser Panel Detail
Scale @ 1 : 2

Scale Bars		TO BE USED ONLY AS GUIDANCE			
1:5	mm	0	50	100	200
1:10	mm	0	100	200	500
1:20	mm	0	500	1000	500
1:50	mm	0	500	1500	2500


NOTES

- All dimensions and levels are to be checked on site.
 - Any discrepancies are to be reported to the architect before any work commences
 - This drawing shall not be scaled to ascertain any dimensions. Work to figured dimensions only.
 - This drawing shall not be reproduced without express written permission from AEW.
 - Title overlay drawings and ownership boundaries are produced using all reasonable endeavors. AEW cannot be responsible for the accuracy or scale discrepancy of base plans supplied to them.
 - All works are to be undertaken in accordance with Building Regulations and the latest British Standards.
 - All proprietary materials and products are to be used strictly in accordance with the manufacturers recommendations
- This drawing contains the following model files: -
- 11702-AEW-ZZ-XX-M3-A-0001

CDM 2015

Client notified of duties: 04/11/2020
Principal Designer: AEW Architects

Unless noted below, all known hazards have been highlighted on the drawing.

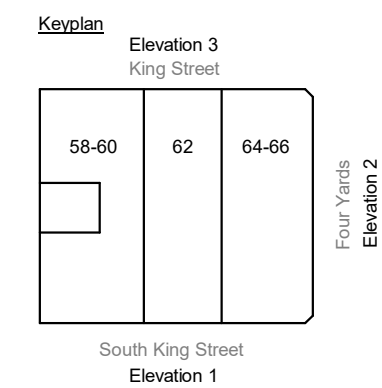

P01	28/07/21	Initial issue for planning submission	OSI	BL
Rev	Date	Description	Drawn by	Checked By
Status	Purpose of Issue			
S2	For Information			
drawing stage	Stage 4			
client	Glasgow City Council as Trustees of Strathclyde Pension Fund			
project	Manchester, King Street			
drawing title	Entrance Lobby Stall Riser Panel Detail			
date	28/05/21	drawn	MH	
scale @ A1	As indicated	checked	BL	