



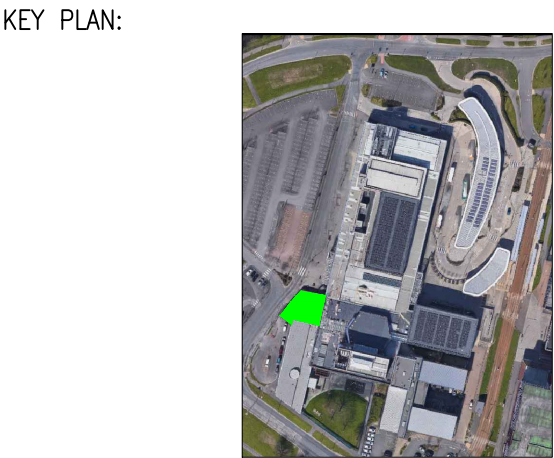

NOTES:

1) FOR CONTINUATION SHOWING ASHP GENERAL ARRANGEMENT
SEE DRAWING WF1002-RMS-EL-01-ZZ-DR-M-1301

P01	MC	JM		16.07.21	ISSUED FOR PLANNING APPLICATION
REV	BY	CHKD	APPRD	DATE	REVISION NOTES

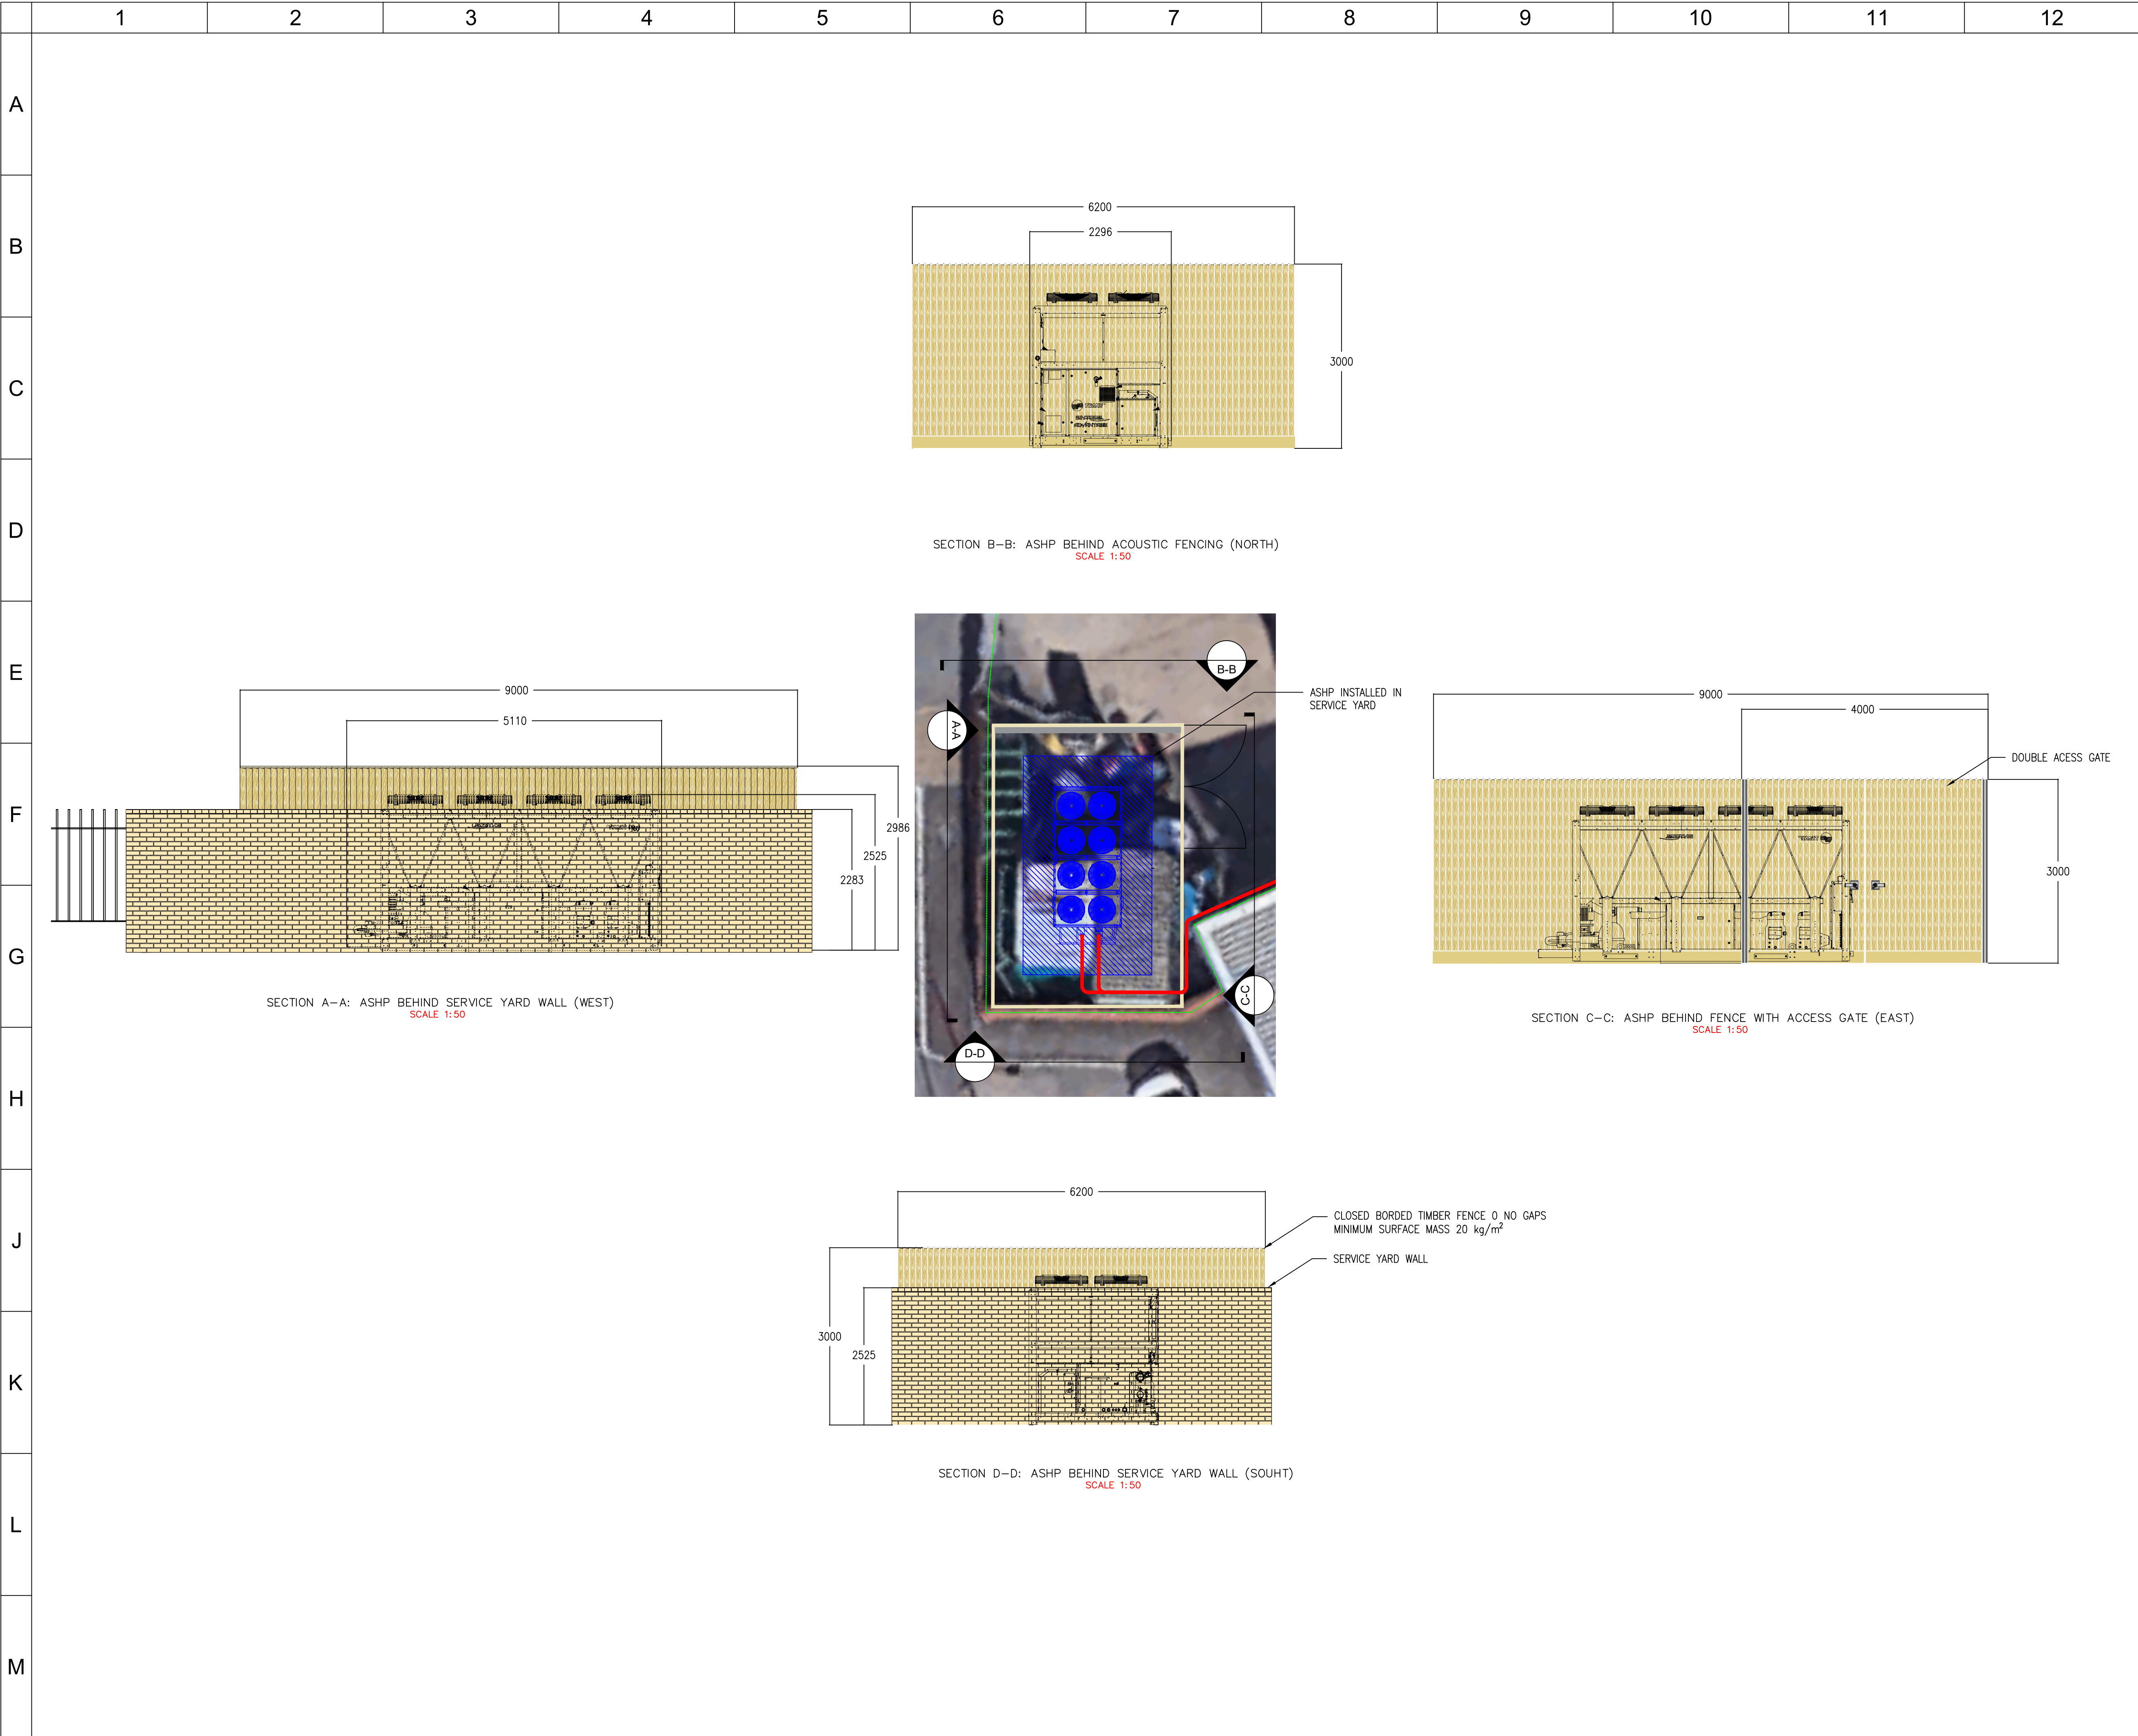

SCALE AT A1: VARIOUS (AS LABELLED)

CLIENT:
AMERESCO

PROJECT:
WHYTHENSHAWE FORUM

DRAWING TITLE:
ASHP ENCLOSURE GENERAL ARRANGEMENT

DRAWING NAME:	REVISION:
WF1002-RMS-EL-01-ZZ-DR-M-1302	P01