
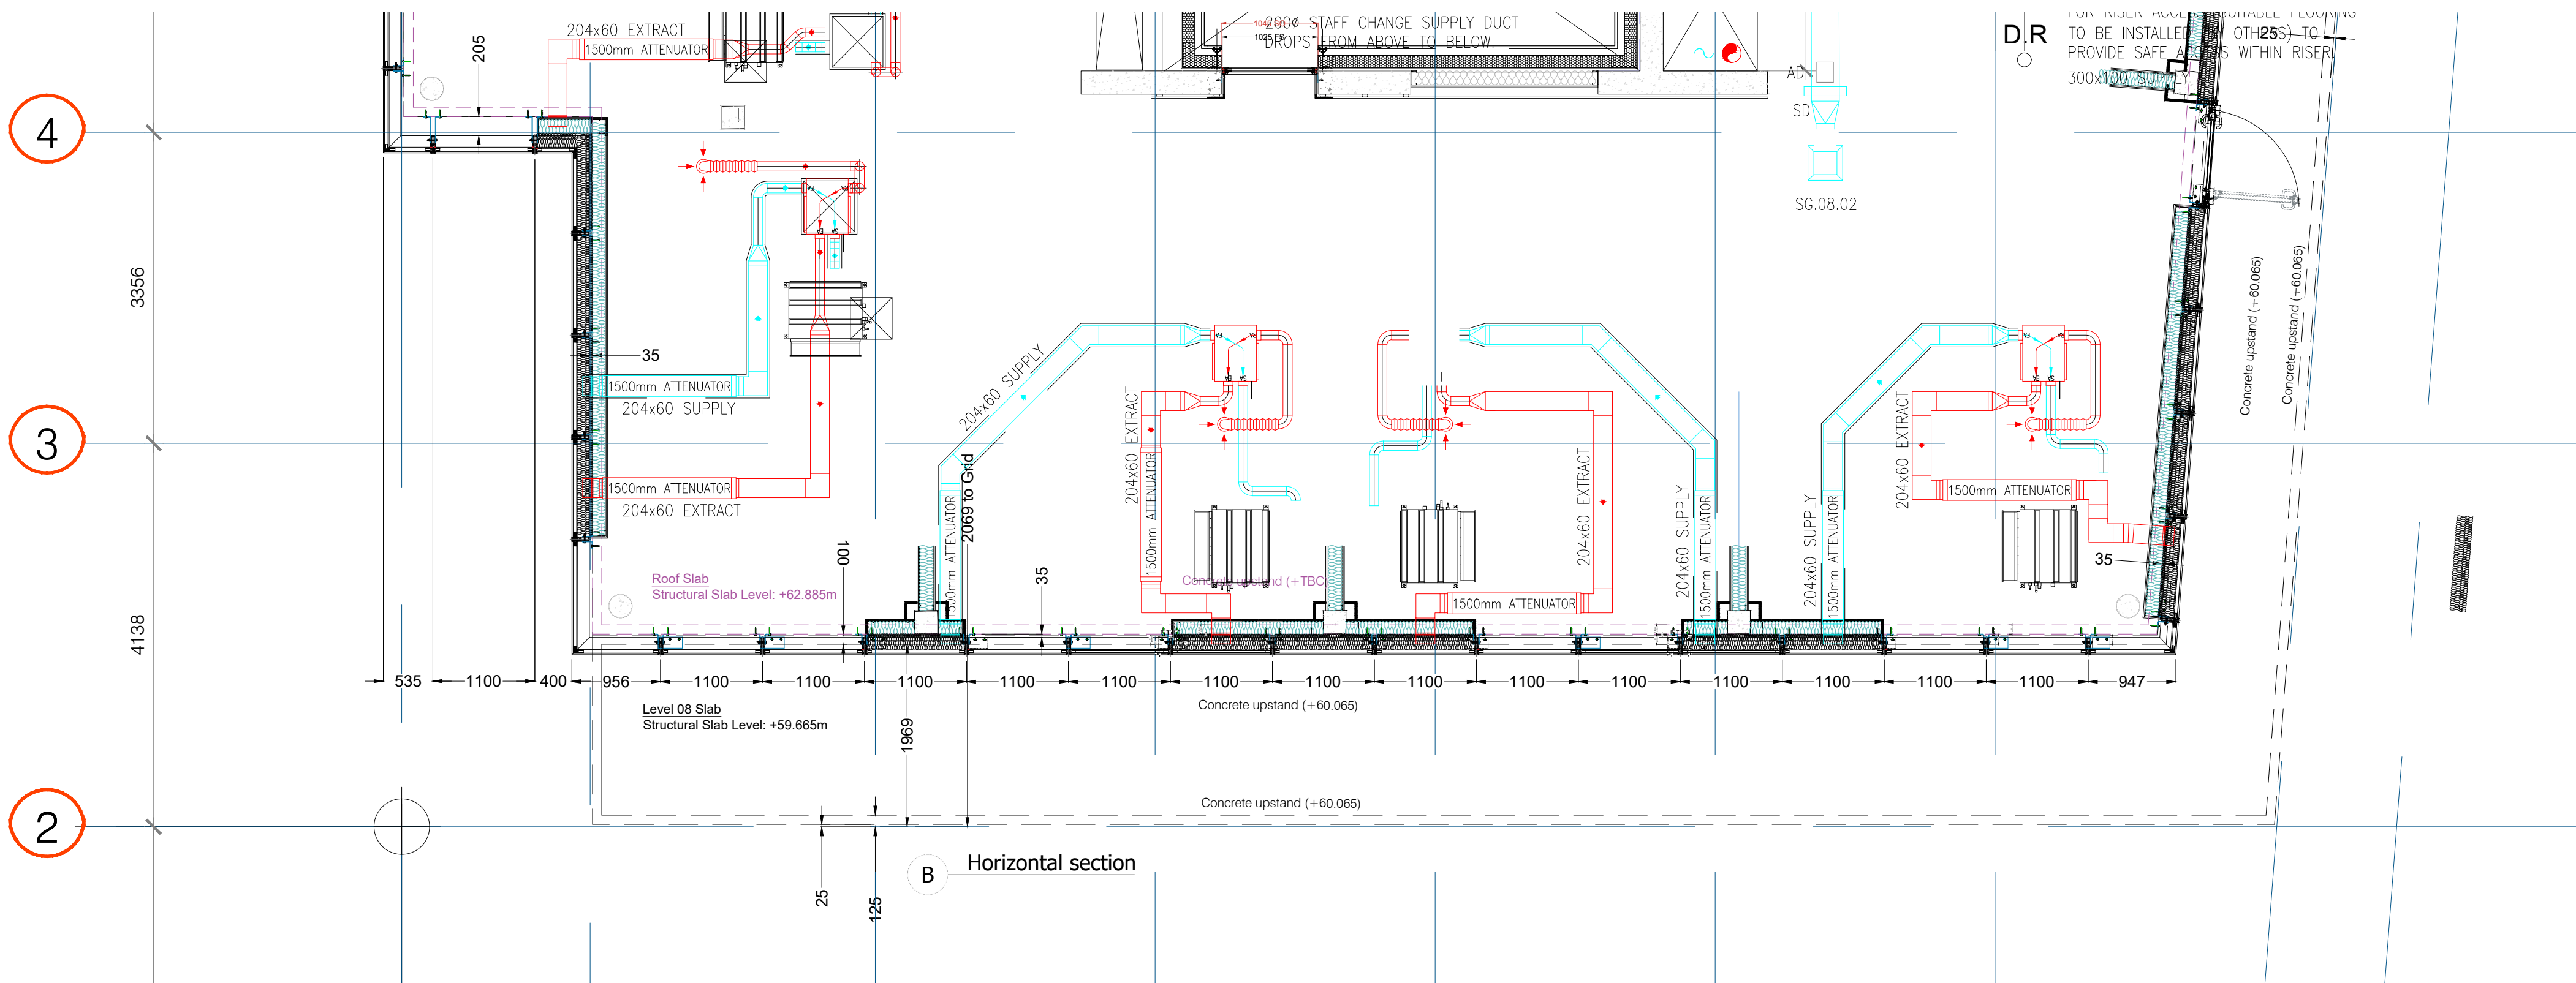
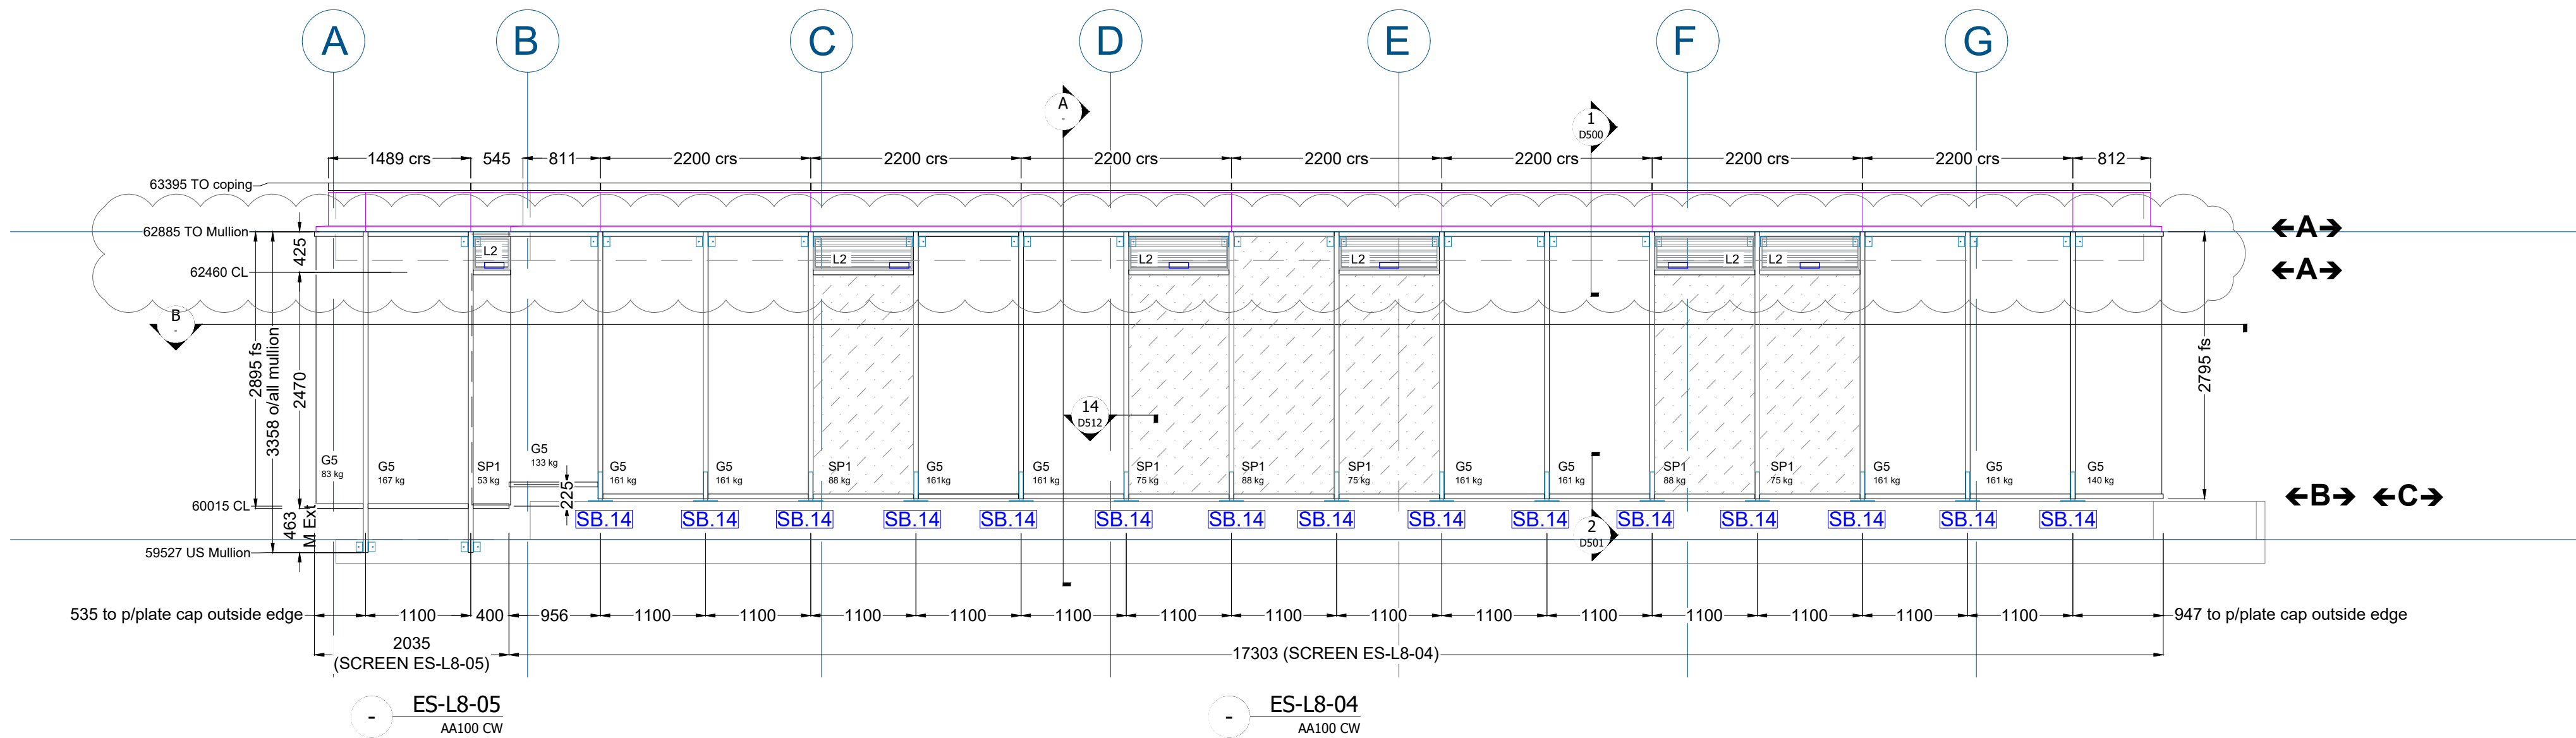


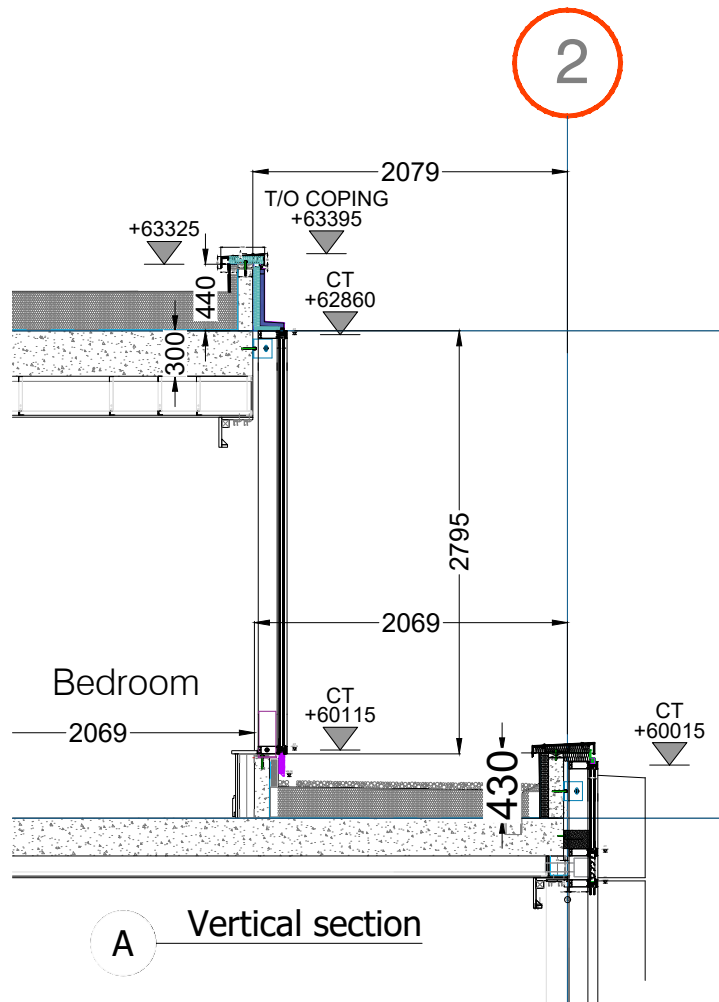

This drawing (or any part thereof) may not be copied, transmitted or disclosed to any third party or unauthorized person without the prior written permission of Britplas.

Notes:

Notes:

FOR SPECIFICATION
PLEASE REFER TO
DRAWING NO.
BP-6602-SPEC-1000

RECEIVED
14-JAN-2021
Gilbert-Ash
BOUCHER ROAD

C3	Construction Issue - Overlaid actual duct plan & revised louvre/transom location to suit	20/11/20	MZ
C2	Construction Issue - Revised corner cill transom level and transoms at louvre	10/11/20	MZ
C1	Construction Issue - Revised to show active louvres only	16/10/20	MZ
A2	Construction Issue - Added louvre band to head of screen and lowered cill transom	28/09/20	MZ
A1	Approval Issue	07/08/20	MZ

Rev. Description Date Initials

Project Title

6602 - MOXY HOTEL
MANCHESTER

Drawing Title

LEVEL 08
ATKINSON STREET
CW ELEVATION DRAWING

FOR CONSTRUCTION

Unit 18 Kingsland Grange,
Woodson, Warrington,
Cheshire, WA1 4BW.
Tel: (+44) 01925 624317
Fax: (+44) 01925 284110

Britplas Commercial Ltd

Project No.	Scale	DWG Sheet Size
6602	1:75 @ A1	A1
Drawn By	Checked By	Date
MZ	AH	07/08/2020

Drawing Number	Rev.
BP-6602-E502	C3