


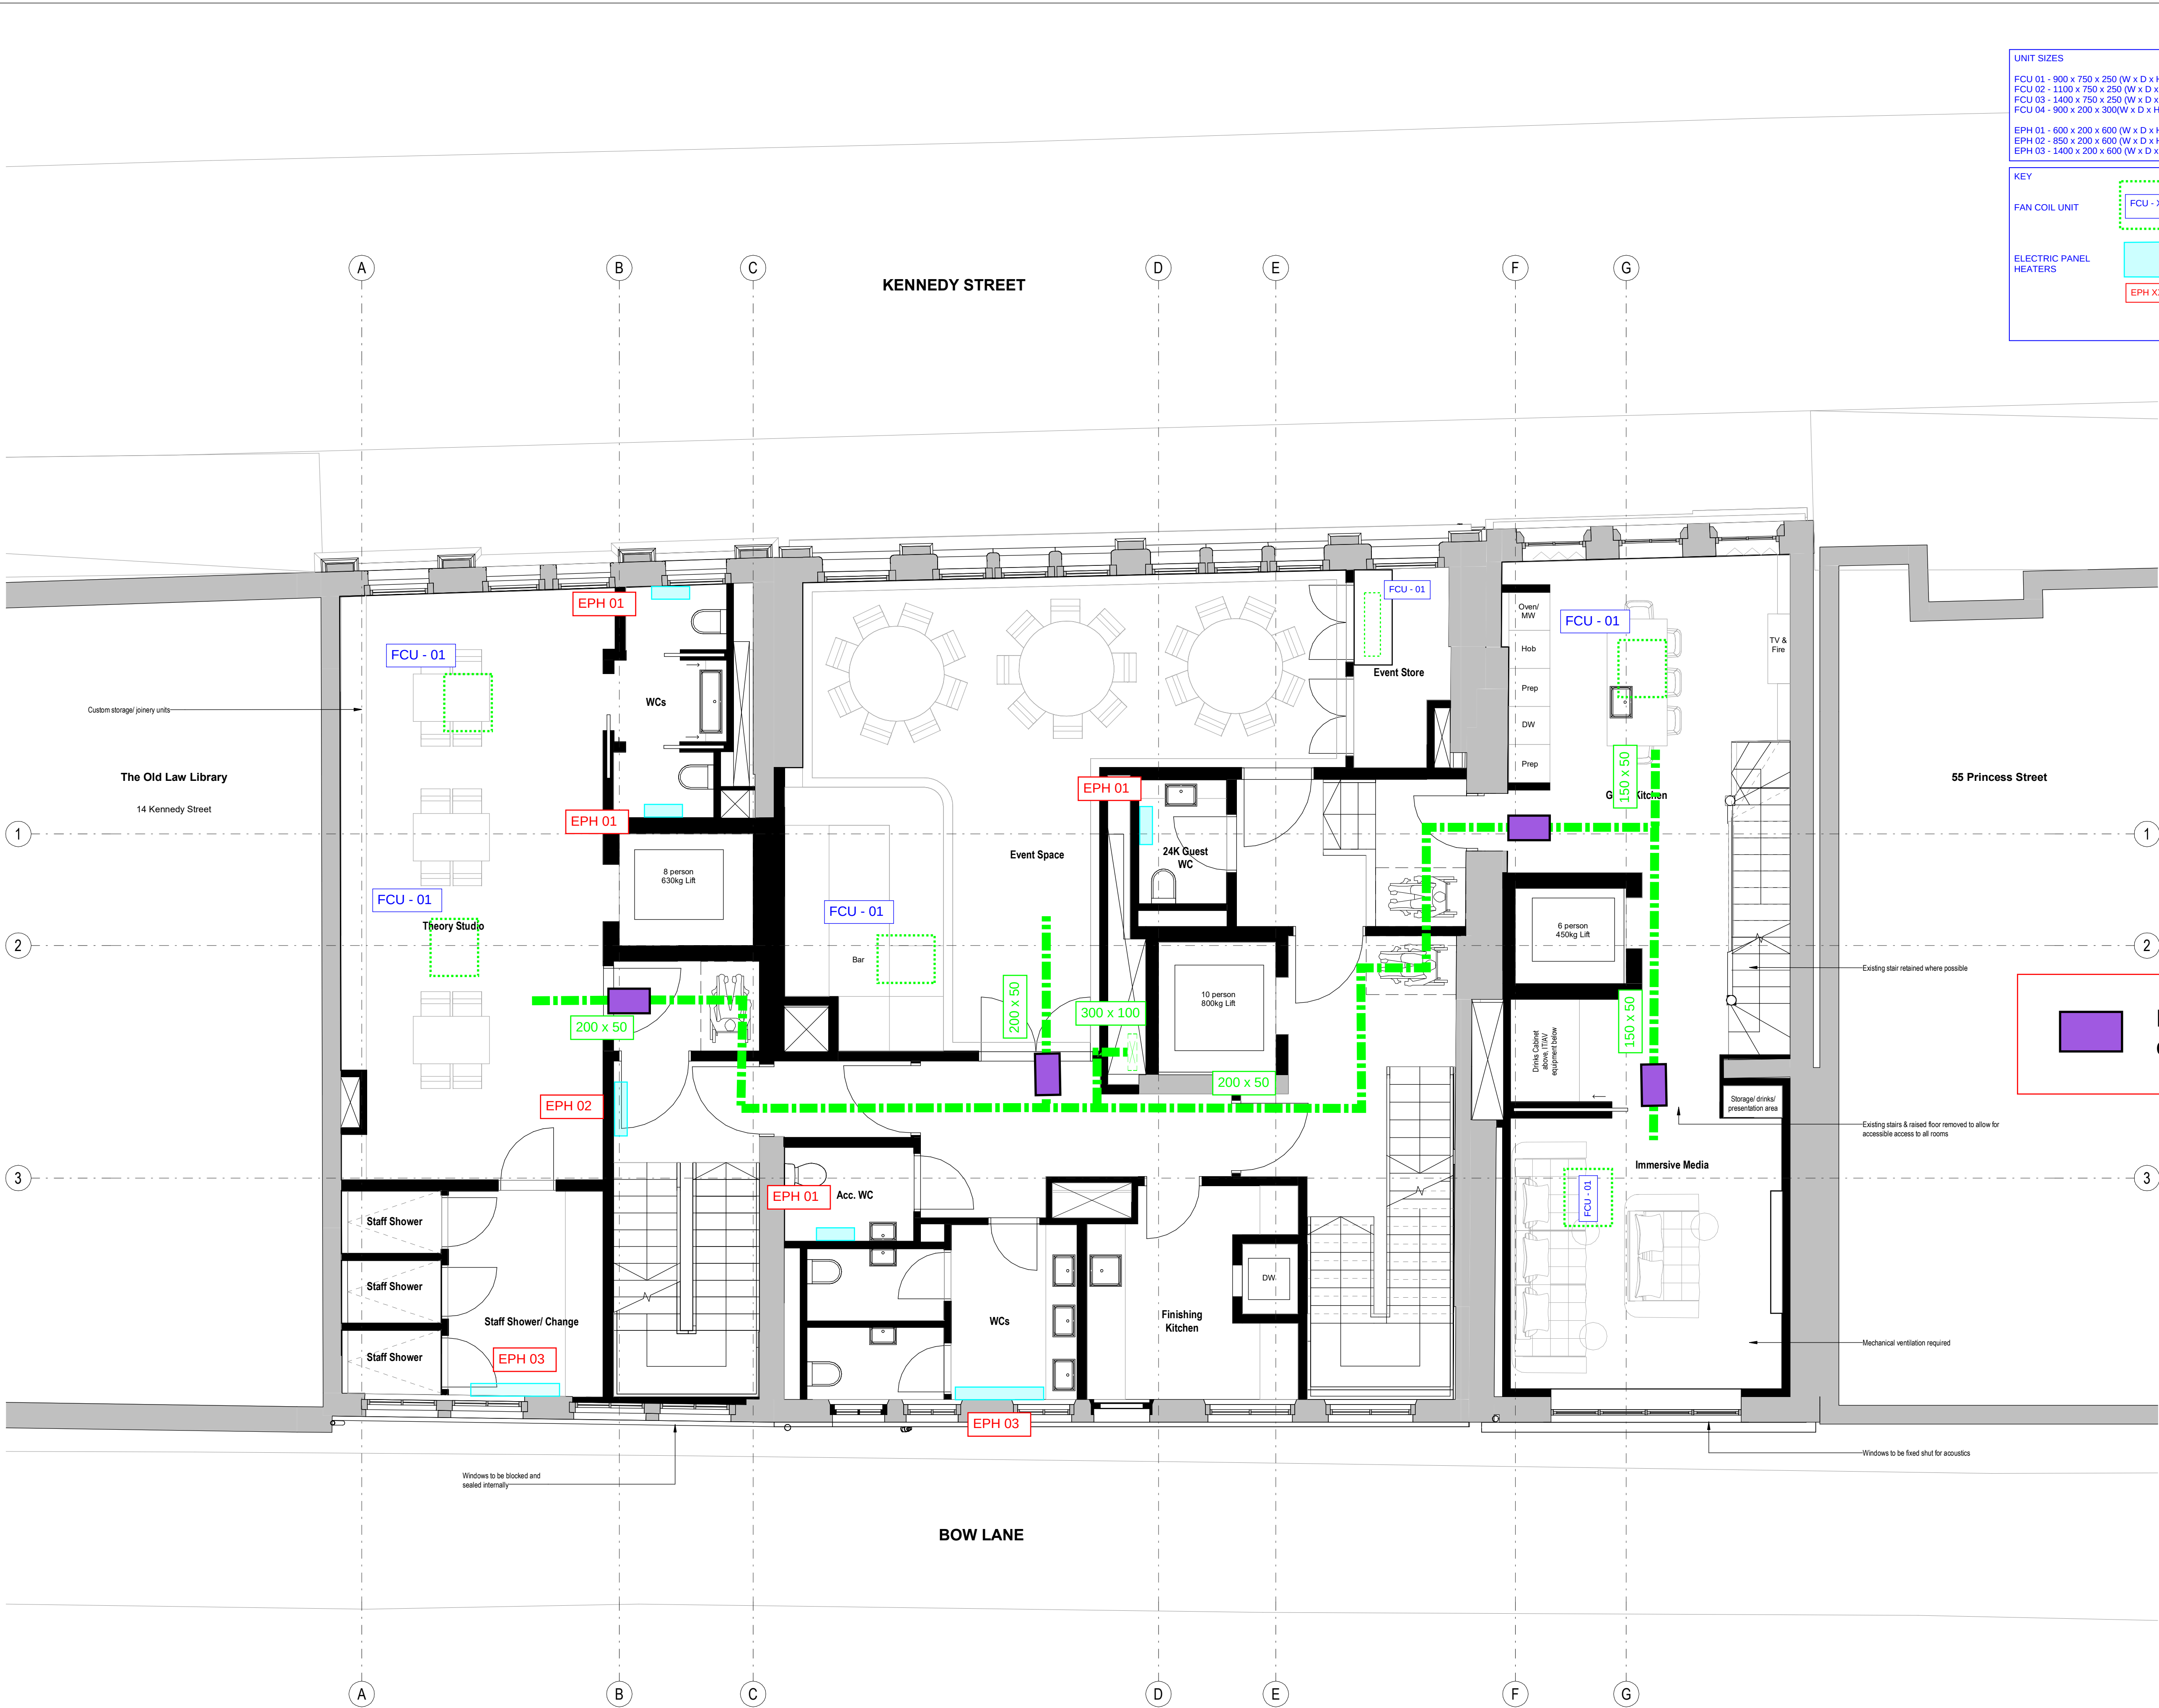

UNIT SIZES

FCU 01 - 900 x 750 x 250 (W x D x H)
FCU 02 - 1100 x 750 x 250 (W x D x H)
FCU 03 - 1400 x 750 x 250 (W x D x H)
FCU 04 - 500 x 200 x 300(W x D x H)

EPH 01 - 600 x 200 x 600 (W x D x H)
EPH 02 - 850 x 200 x 600 (W x D x H)
EPH 03 - 1400 x 200 x 600 (W x D x H)

KEY

FAN COIL UNIT

ELECTRIC PANEL HEATERS

FCU - XX

EPH XX

Keyplan

North

Notes:
Do not scale off this document/drawing/model for any purposes other than those required in connection with the application for planning consent for the project.

This document/drawing/model is prepared for the sole use of EPR Architects' employer and the benefit of the employer's permitted licensees. No liability to any other persons is accepted by EPR Architects.

EPR Architects accepts no liability for any use of this document/drawing/model by parties other than the party for whom it was prepared or for purposes other than those for which it was prepared.

Copyright in the design contained in this document/drawing/model remains vested in EPR Architects.

Scale bar

0.5 0 0.5 1 1.5 2 2.5
SCALE 1:50 m

Recommended location for cross-talk attenuators

Legend:

Existing Structure

Proposed Structure

P01	Preliminary Issue	06.02.21	SH	DS
No.	Revision	Date	Initial	Chk'd
EPR Architects				
30 Milbank, London SW1P 4DU +44(0)20 79327600 www.epr.co.uk			EPR Project No 11175	
Kennedy Street Properties				
Proposed - First Floor Plans				
Scale @A1	Status	Suitability	Revision	
1 : 50	Preliminary	S2	P01	
Project Code	Originator	Zone	Level	Type
Rate				
Class				
11175 - EPR - ZZ - 01 - DR - A - 02-0312				



UNIT SIZES

FCU 01 - 900 x 750 x 250 (W x D x H)
FCU 02 - 1100 x 750 x 250 (W x D x H)
FCU 03 - 1400 x 750 x 250 (W x D x H)
FCU 04 - 900 x 200 x 300(W x D x H)

EPH 01 - 600 x 200 x 600 (W x D x H)
EPH 02 - 850 x 200 x 600 (W x D x H)
EPH 03 - 1400 x 200 x 600 (W x D x H)

KEY

FAN COIL UNIT

ELECTRIC PANEL HEATERS

Keyplan

North

Notes:
Do not scale off this document/drawing/model for any purposes other than those required in connection with the application for planning consent for the project.

This document/drawing/model is prepared for the sole use of EPR Architects' employer and the benefit of the employer's permitted licensees. No liability to any other persons is accepted by EPR Architects.

EPR Architects accepts no liability for any use of this document/drawing/model by parties other than the party for whom it was prepared or for purposes other than those for which it was prepared.

Copyright in the design contained in this document/drawing/model remains vested in EPR Architects.

Scale bar

1 0 1 2 3 4 5
SCALE 1:100 m

Legend:

Existing Structure

Proposed Structure

Recommended location for cross-talk attenuators

P01	Preliminary Issue	12.02.21	SH	DS
No.	Revision	Date	Initial	Chk'd
EPR Architects 30 Milbank, London SW1P 4DU +44(0)20 79327600 www.epr.co.uk				
Kennedy Street Properties			EPR Project No 11175	
Proposed - Second Floor Plans				
Scale @A1	Status	Suitability	Revision	
1 : 50	For Information	S2	- P01	
Project Code	Originator	Zone	Level	Type Rate Class Number
11175 - EPR - ZZ - 02 - DR - A - 02-0313				



UNIT SIZES

FCU 01 - 900 x 750 x 250 (W x D x H)
FCU 02 - 1100 x 750 x 250 (W x D x H)
FCU 03 - 1400 x 750 x 250 (W x D x H)
FCU 04 - 900 x 200 x 300(W x D x H)

EPH 01 - 600 x 200 x 600 (W x D x H)
EPH 02 - 850 x 200 x 600 (W x D x H)
EPH 03 - 1400 x 200 x 600 (W x D x H)

KEY

FAN COIL UNIT

ELECTRIC PANEL HEATERS

Keyplan

North

Notes:
Do not scale off this document/drawing/model for any purposes other than those required in connection with the application for planning consent for the project.

This document/drawing/model is prepared for the sole use of EPR Architects' employer and the benefit of the employer's permitted licensees. No liability to any other persons is accepted by EPR Architects.

EPR Architects accepts no liability for any use of this document/drawing/model by parties other than the party for whom it was prepared or for purposes other than those for which it was prepared.

Copyright in the design contained in this document/drawing/model remains vested in EPR Architects.

Scale bar

1 0 1 2 3 4 5
SCALE 1:100 m

Legend:

Existing Structure

Proposed Structure

Recommended location for cross-talk attenuators

P01	Preliminary Issue	12.02.21	SH	DS
No.	Revision	Date	Initial	Chk'd
EPR Architects 30 Milbank, London SW1P 4DU +44(0)20 79327600 www.epr.co.uk				
Kennedy Street Properties			EPR Project No 11175	
Proposed - Second Floor Plans				
Scale @A1	Status	Suitability	Revision	
1 : 50	For Information	S2	- P01	
Project Code	Originator	Zone	Level	Type Rate Class Number
11175 - EPR - ZZ - 02 - DR - A - 02-0313				