


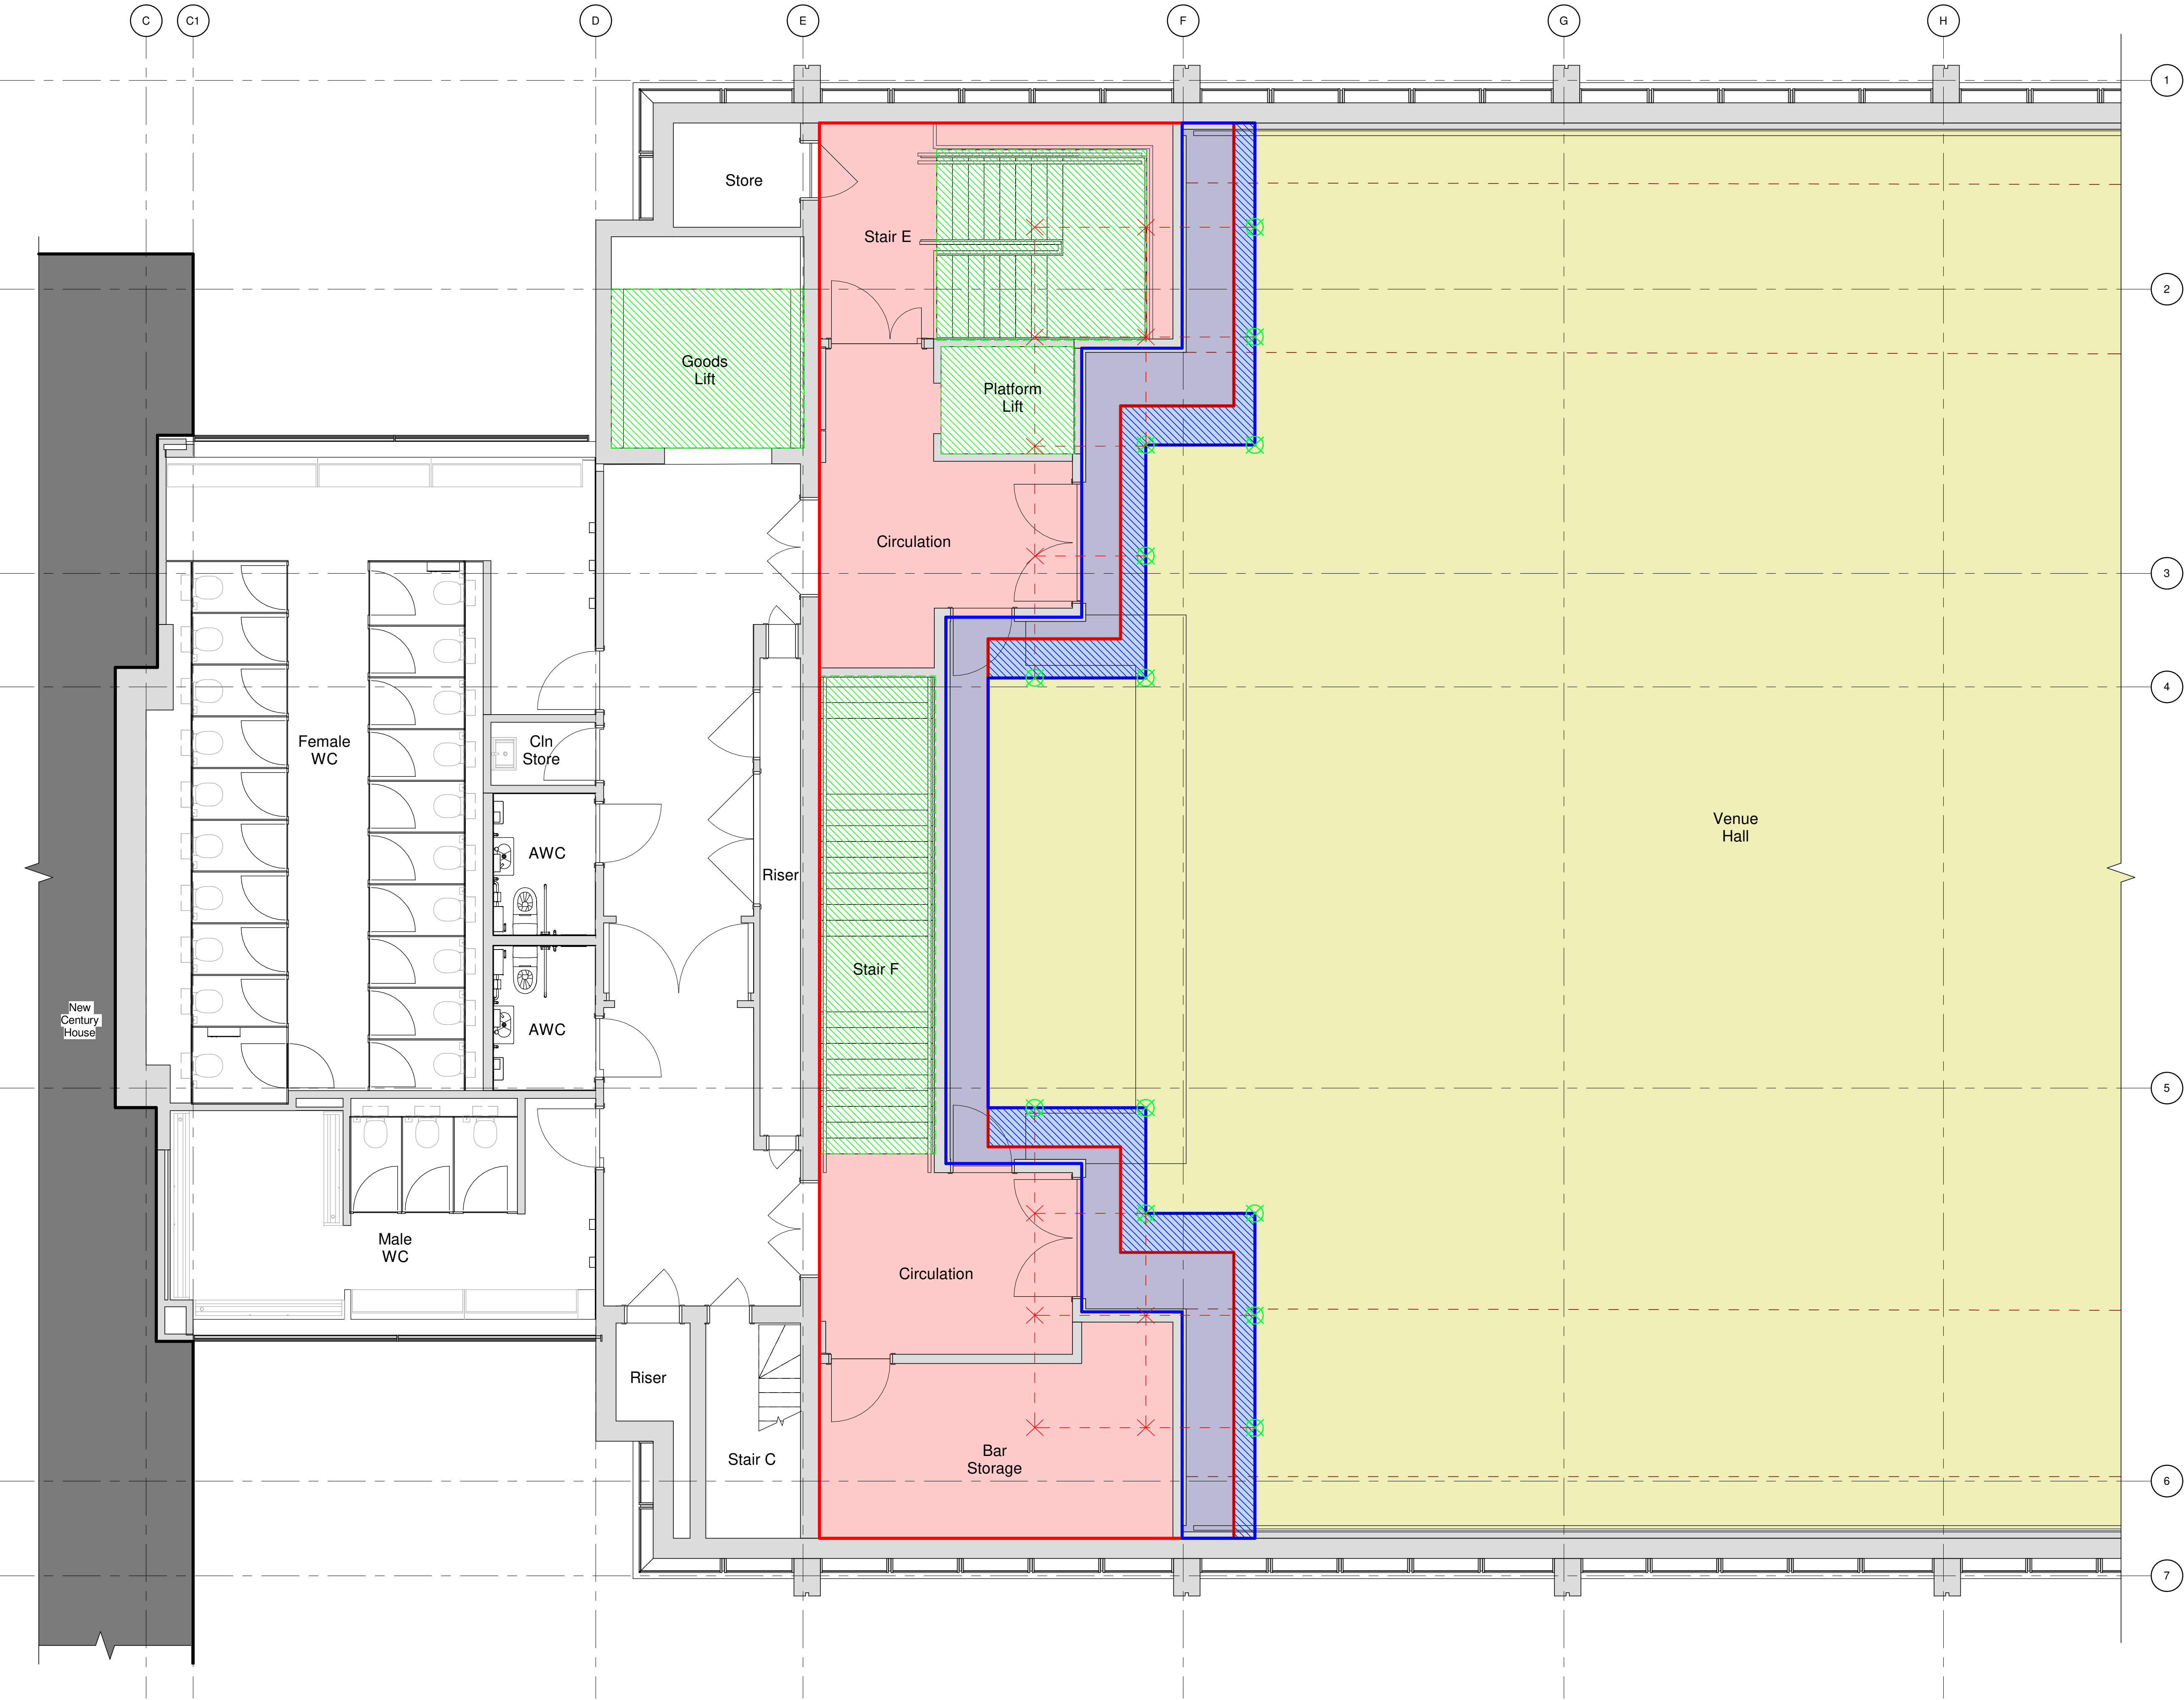

- LEGEND:**
- Retained Timber Sprung Flooring
 - Additional removal of timber floor to expose steel sub structure
 - Reinstated timber flooring using original reclaimed material
 - Zone of timber flooring removals agreed within 2019 planning approval
 - Slab Penetration
 - Proposed Final Node Position
 - Uncovered Nodes
 - Removal of Sprung Floor System

Disclaimer -
When this drawing NCHA -SRA -ZZ-XX -DR -A -SK072

Sheppard Robson LLP prepared this drawing, NCHA-SRA-ZZ-XX-DR-A-SK072 Autodesk Revit 2019.1 [Build 19.1.0.112-20180806_1515(x64)] and does not accept liability for any loss or degradation of that information held in the drawing resulting from the translation from the original file format to any other file format or from the recipient's reading of it in any other programme or another version of the programme referred to above.