



© BOWKER SADLER PARTNERSHIP LIMITED
■ THIS DRAWING IS THE SUBJECT OF COPYRIGHT WHICH VESTS IN BOWKER SADLER PARTNERSHIP LIMITED. IT IS AN INFRINGEMENT OF COPYRIGHT TO REPRODUCE THIS DRAWING, BY WHATEVER MEANS, INCLUDING ELECTRONIC, WITHOUT THE EXPRESS WRITTEN CONSENT OF BOWKER SADLER PARTNERSHIP LIMITED WHICH RESERVES ALL ITS RIGHTS
BOWKER SADLER PARTNERSHIP LIMITED ASSERTS ITS RIGHTS TO BE IDENTIFIED AS THE AUTHOR OF THIS DESIGN
■ DRAWING NOT TO BE SCALED.
■ REPORT ERRORS & OMISSIONS TO ARCHITECT.
■ CHECK ALL DIMENSIONS ON SITE
■ DRAWING TO BE READ IN CONJUNCTION WITH THE HEALTH AND SAFETY PLAN AND ALL RELEVANT RISK ASSESSMENTS

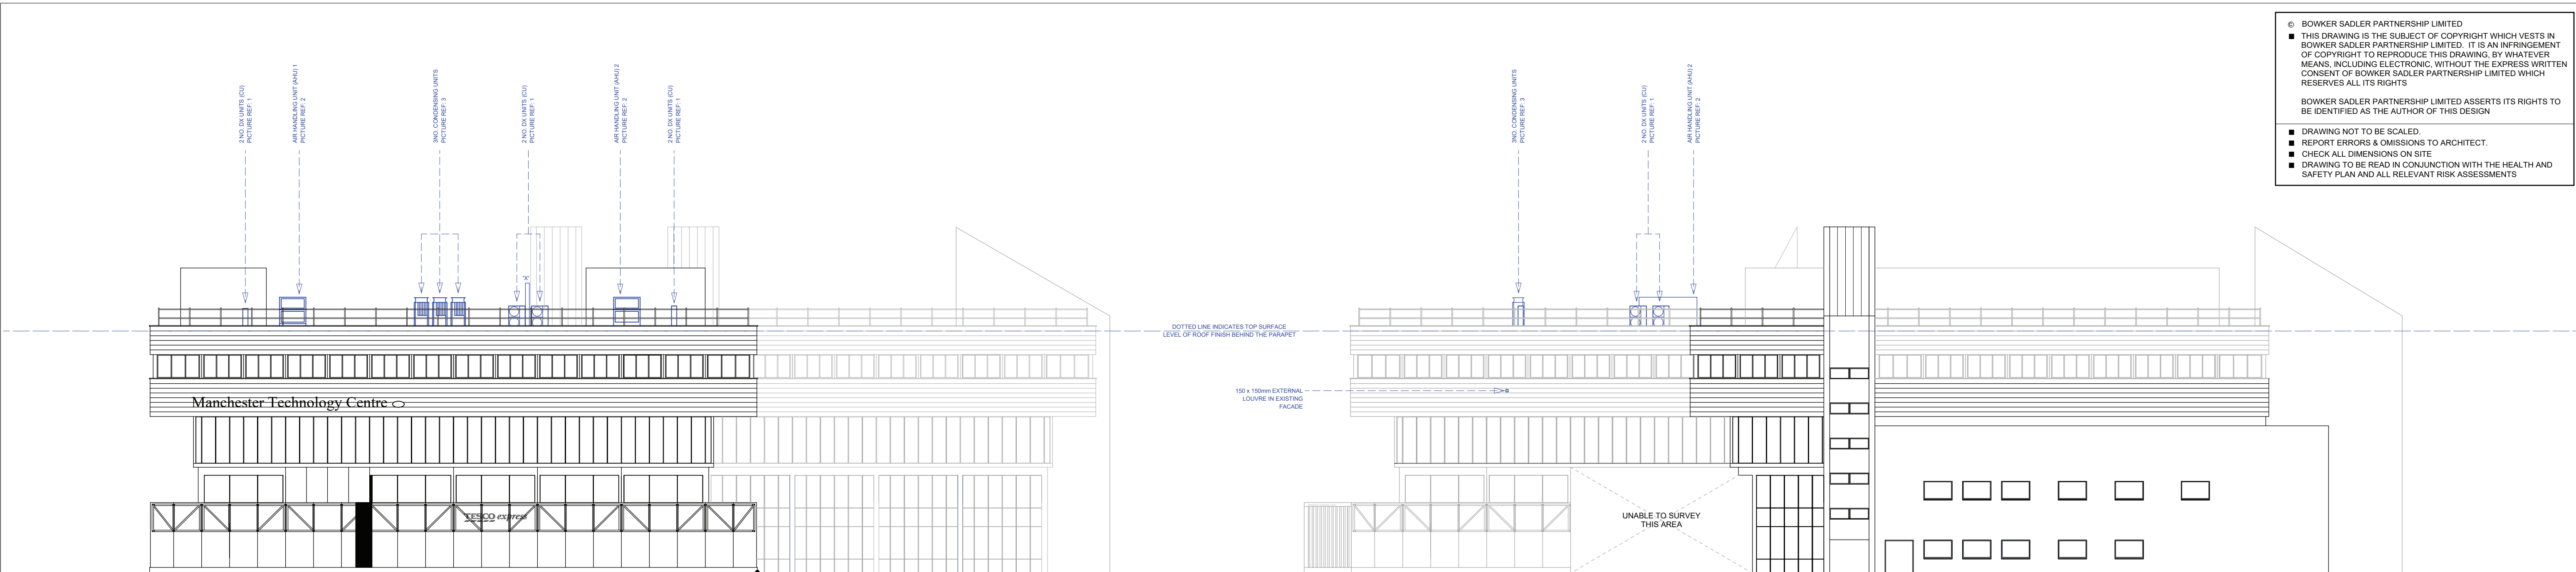

Elevation 1 - Oxford Road (South-West)

Elevation 2 - Mancunian Way (South-East)

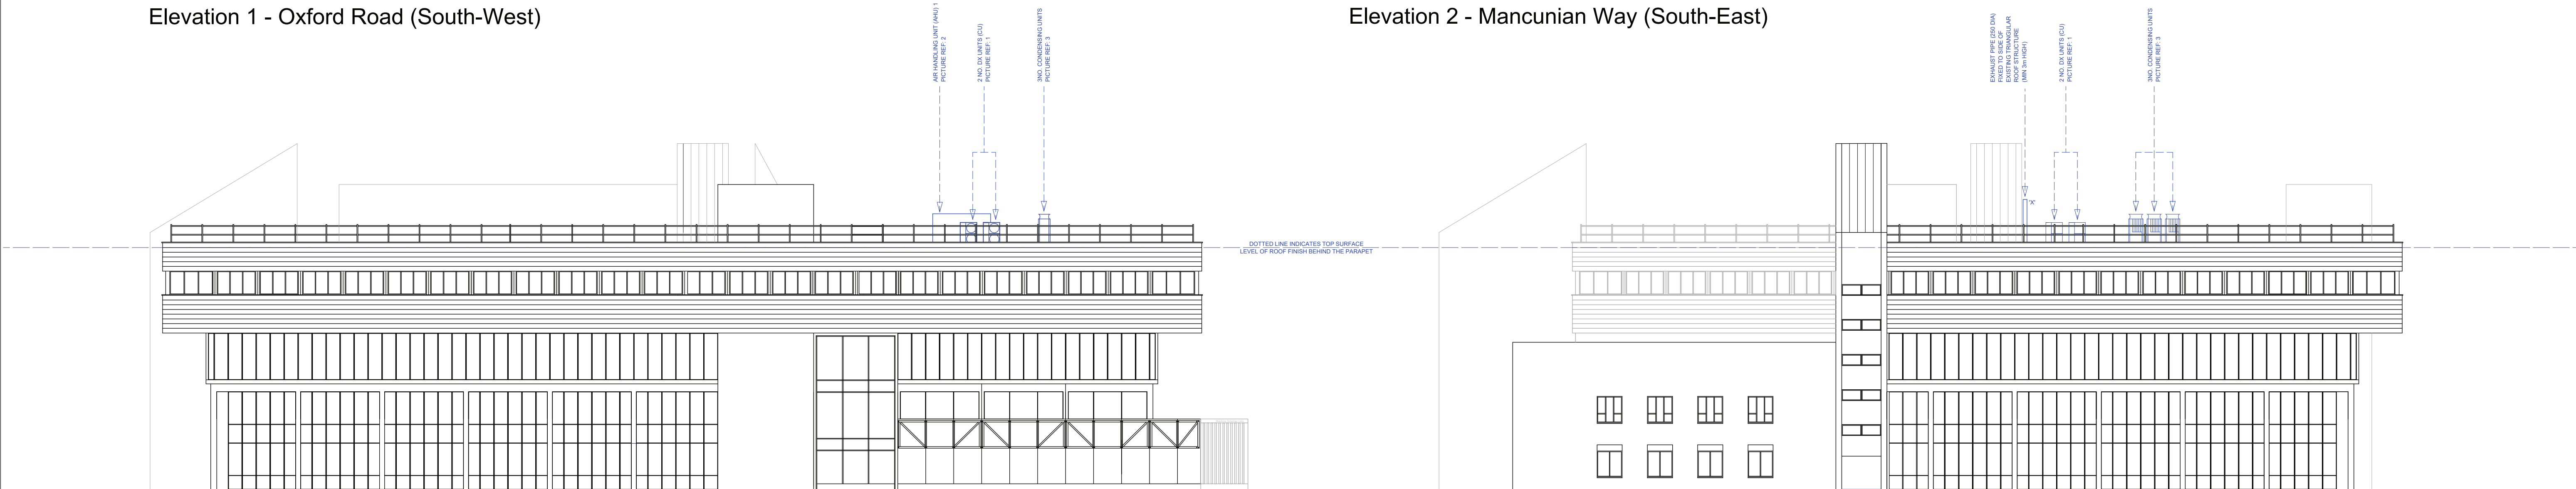


Elevation 3 - Brancaster Road (North-West)

Elevation 4 - Service Road(North-East)



Elevation 4 - Service Road(North-East)

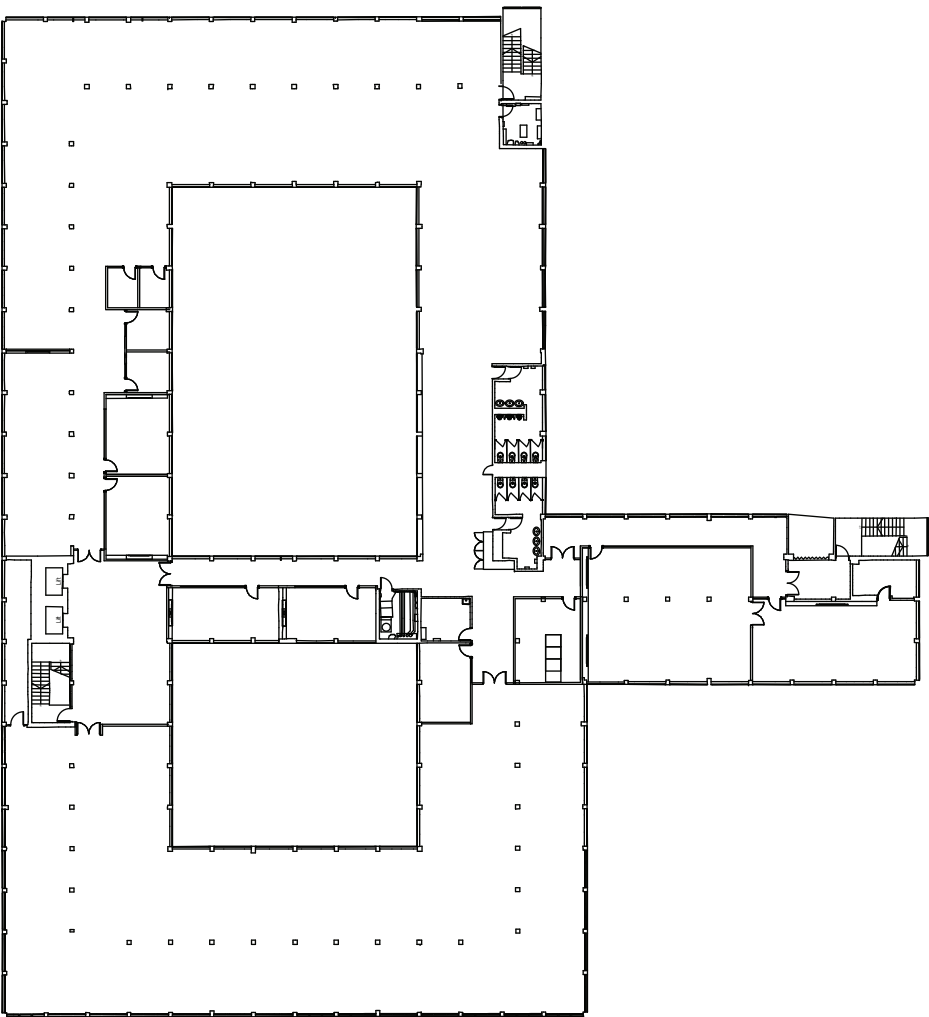

Elevation 1 - Oxford Road (South-West)



PICTURE REF: 1
DX UNITS (CU)



PICTURE REF: 2
AIR HANDLING UNIT (AHU)



PICTURE REF: 3
CONDENSING UNIT (CU)

NOTE: THIS DRAWING IS BASED
UPON A VISUAL SURVEY AND PLANS
PLANS PROVIDED BY MMU IN JUN '20

DIMENSIONS SHOULD BE VERIFIED
ON SITE PRIOR TO INSTALLATION
OF WORKS

REV	DATE	DRN			CHKD
PROJECT					
Manchester Technology Centre					
Third Floor Fit-Out					
CLIENT					
Manchester Metropolitan University					
DRAWING					
Proposed Elevations					
SCALE	SHEET SIZE	DRAWN	CHECKED	DATE	
1 : 200	@A1	DC	DL	18.02.21	
BOWKER SADLERARCHITECTURE					
A: Hatherlow House, Hatherlow, Romiley, Stockport SK6 3DY					
T: 0161 406 7333					
E: office@bowker-sadler.co.uk					
W: www.bowker-sadler.co.uk					
JOB No		DRAWING No		REVISION	
20-011		1006			
STATUS					
Planning					