
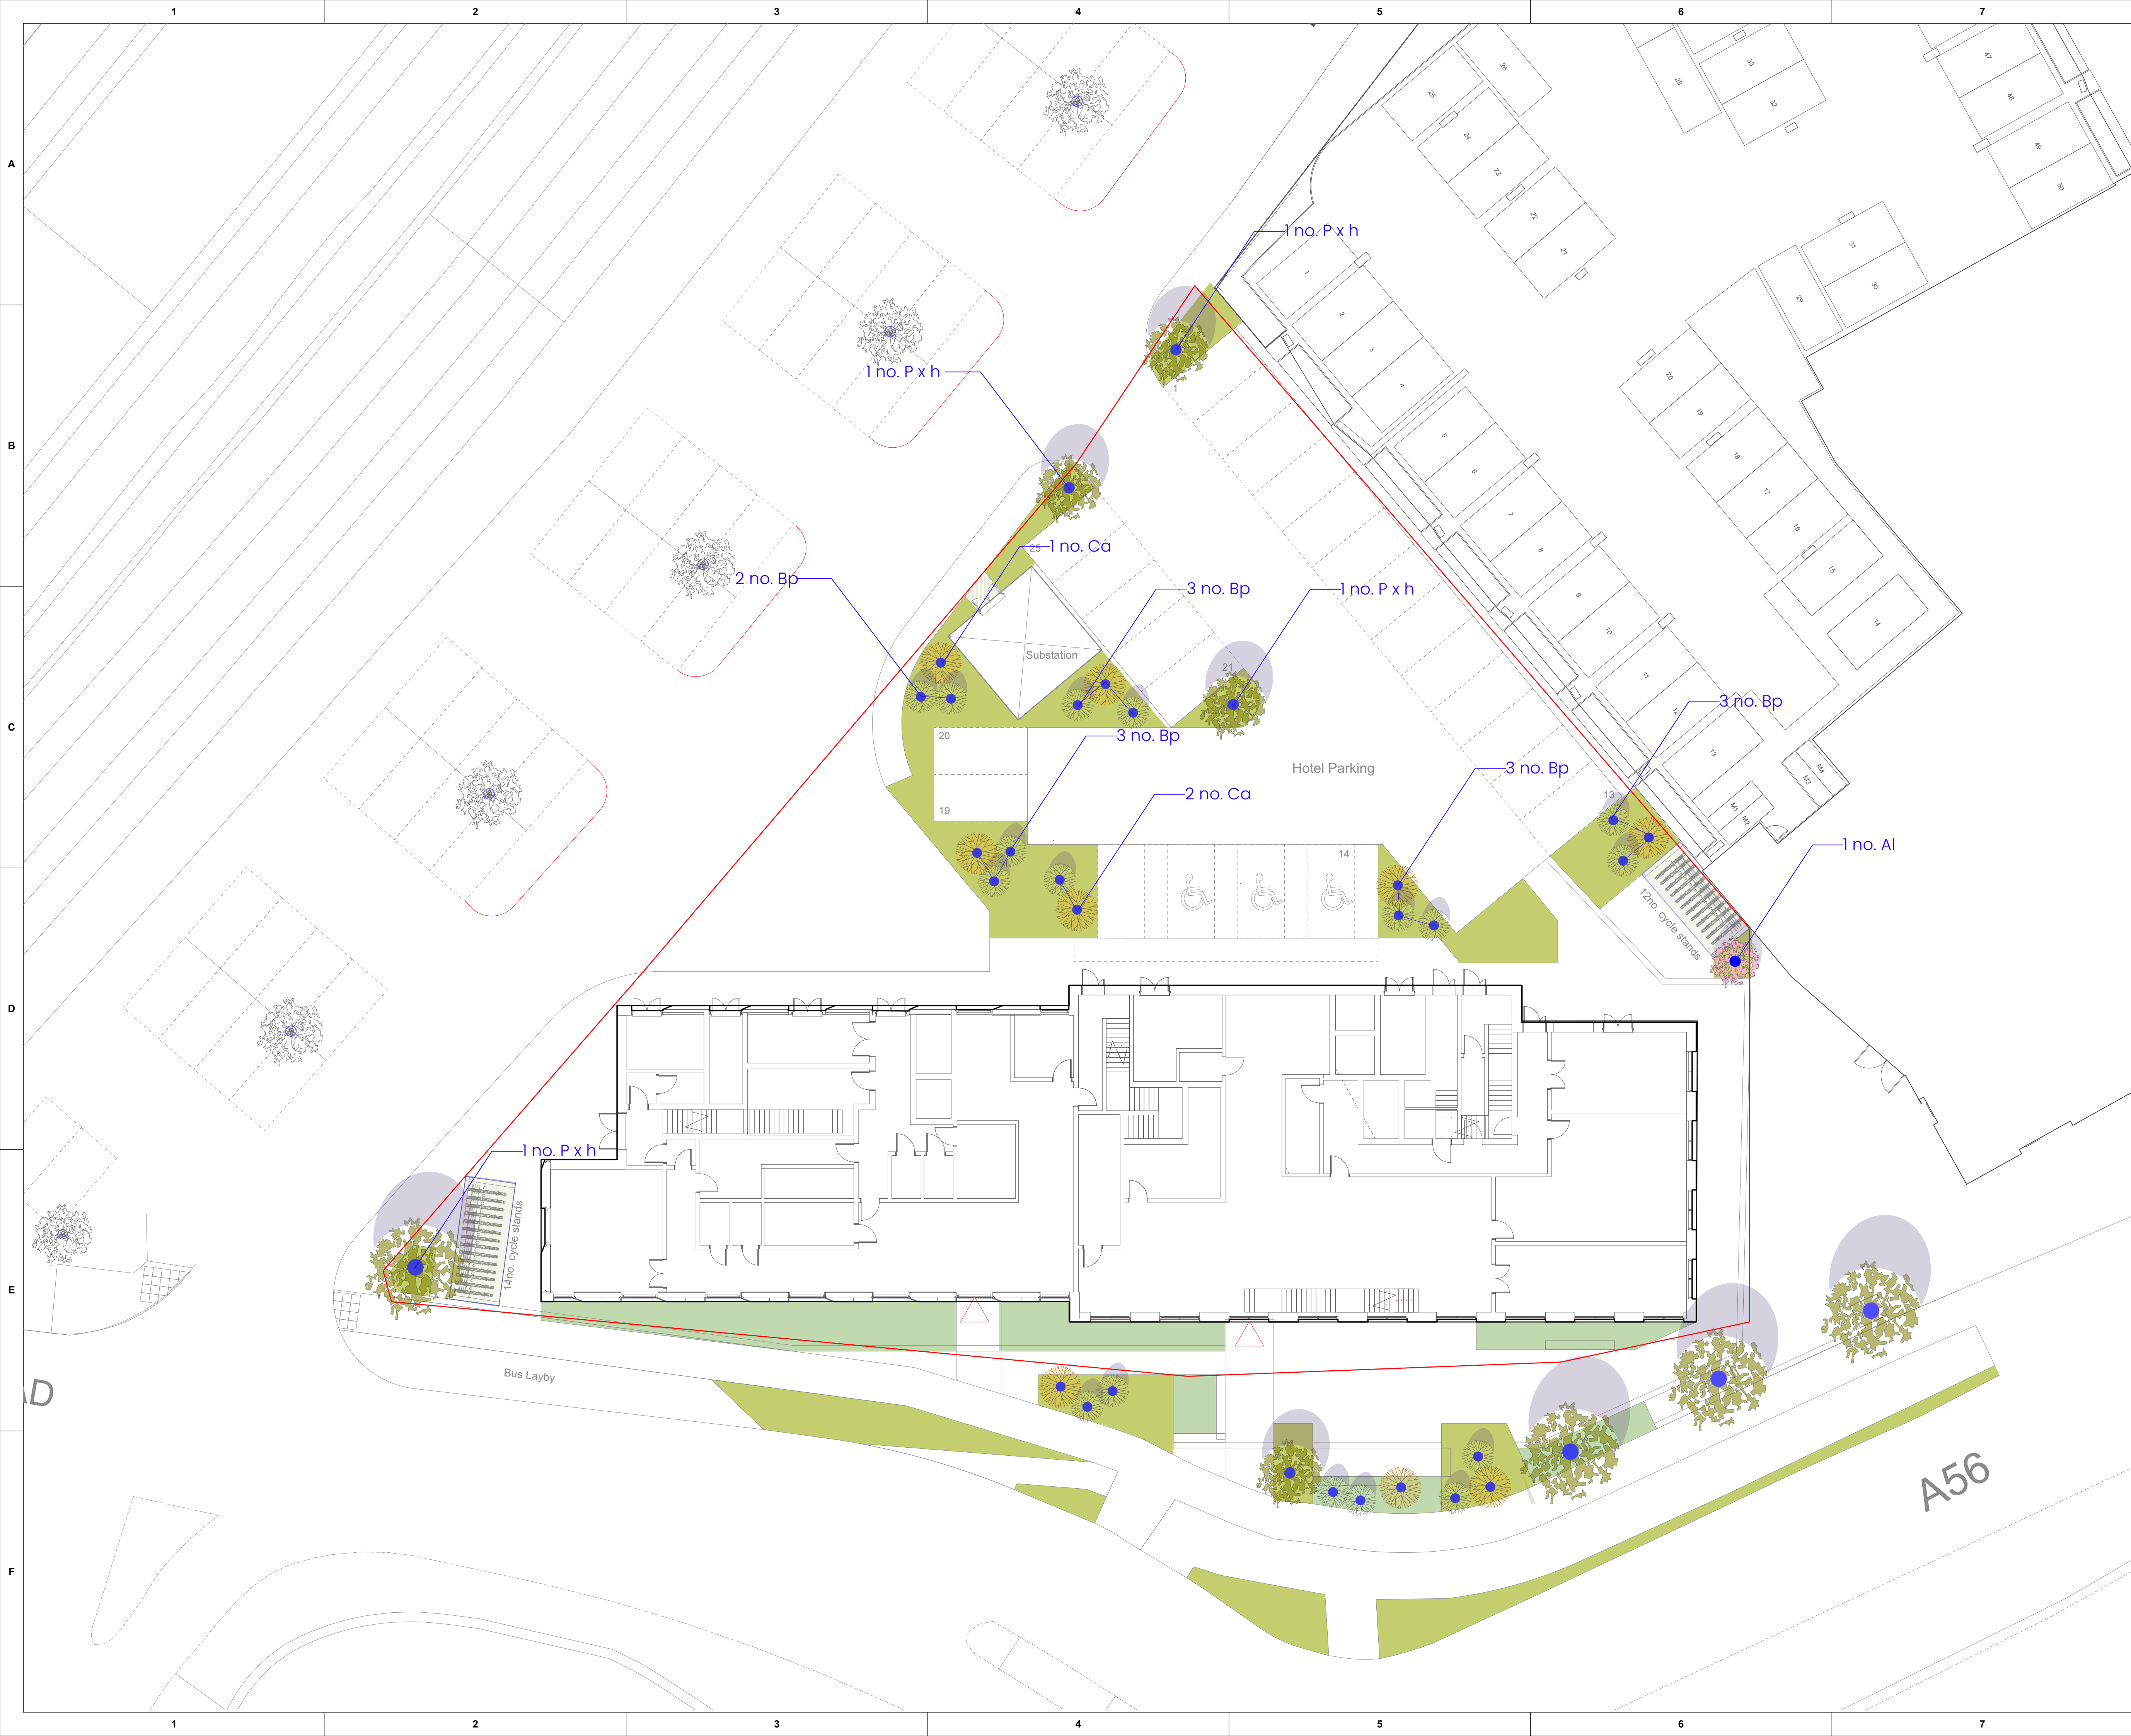


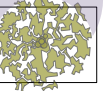


NOTES:
1. DO NOT SCALE FROM THIS DRAWING. ALWAYS WORK TO NOTED DIMENSIONS.
2. ALL SETTING OUT, LEVELS AND DIMENSIONS TO BE CHECKED ON SITE PRIOR TO THE INSTALLATION OF MATERIALS AND ANY DISCREPANCIES ARE TO BE BROUGHT TO THE ATTENTION OF THE CONTRACT ADMINISTRATOR IMMEDIATELY.
3. THIS DRAWING MUST BE READ WITH THE RELEVANT SPECIFICATION DOCUMENTS AND DETAIL DRAWINGS. ANY DISCREPANCIES MUST BE BROUGHT TO THE ATTENTION OF THE CONTRACT ADMINISTRATOR IMMEDIATELY.
4. THIS DRAWING IS COPYRIGHT PROTECTED AND MAY NOT BE REPRODUCED IN WHOLE OR PART WITHOUT WRITTEN AUTHORITY.
5. ALL DIMENSIONS ARE IN MILLIMETRES UNLESS OTHERWISE STATED.

THIS DRAWING WAS PLOTTED ON:
19/07/2021

REVISION HISTORY				
DATE	REV	ZONE	DESCRIPTION	CHK

- SOFTWORKS**
-  **CLEAR-STEM TREE PLANTING**
 -  **MULTI-STEM TREE PLANTING**
 -  **EXISTING PLANTING BORDERING SITE**
 -  **NATIVE AND ORNAMENTAL PLANTING**

**WORKS OUTSIDE RED LINE
BOUNDARY FOR
ILLUSTRATIVE PURPOSES
ONLY**

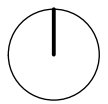

ORIGINATOR

	W layer.studio T 01625 523 157 E manchester or newcastle@layer.studio	MANCHESTER The Barn One Hollin Lane Styal Cheshire SK9 4JH	NEWCASTLE Flintkiss 1 Salters Road Gosforth Newcastle upon Tyne NE3 1DH
---	---	--	---

CLIENT
Bricks Group

PROJECT
Cornbrook Hub
Trafford

DRAWING TITLE
SOFTWORKS

DRAWING NUMBER 256-LYR-XX-ZZ-DWG-L-3000	REV 0	STATUS Planning
---	-----------------	---------------------------

SCALE 1:250	CREATED BY AD	CHECKED BY ST
-----------------------	-------------------------	-------------------------