
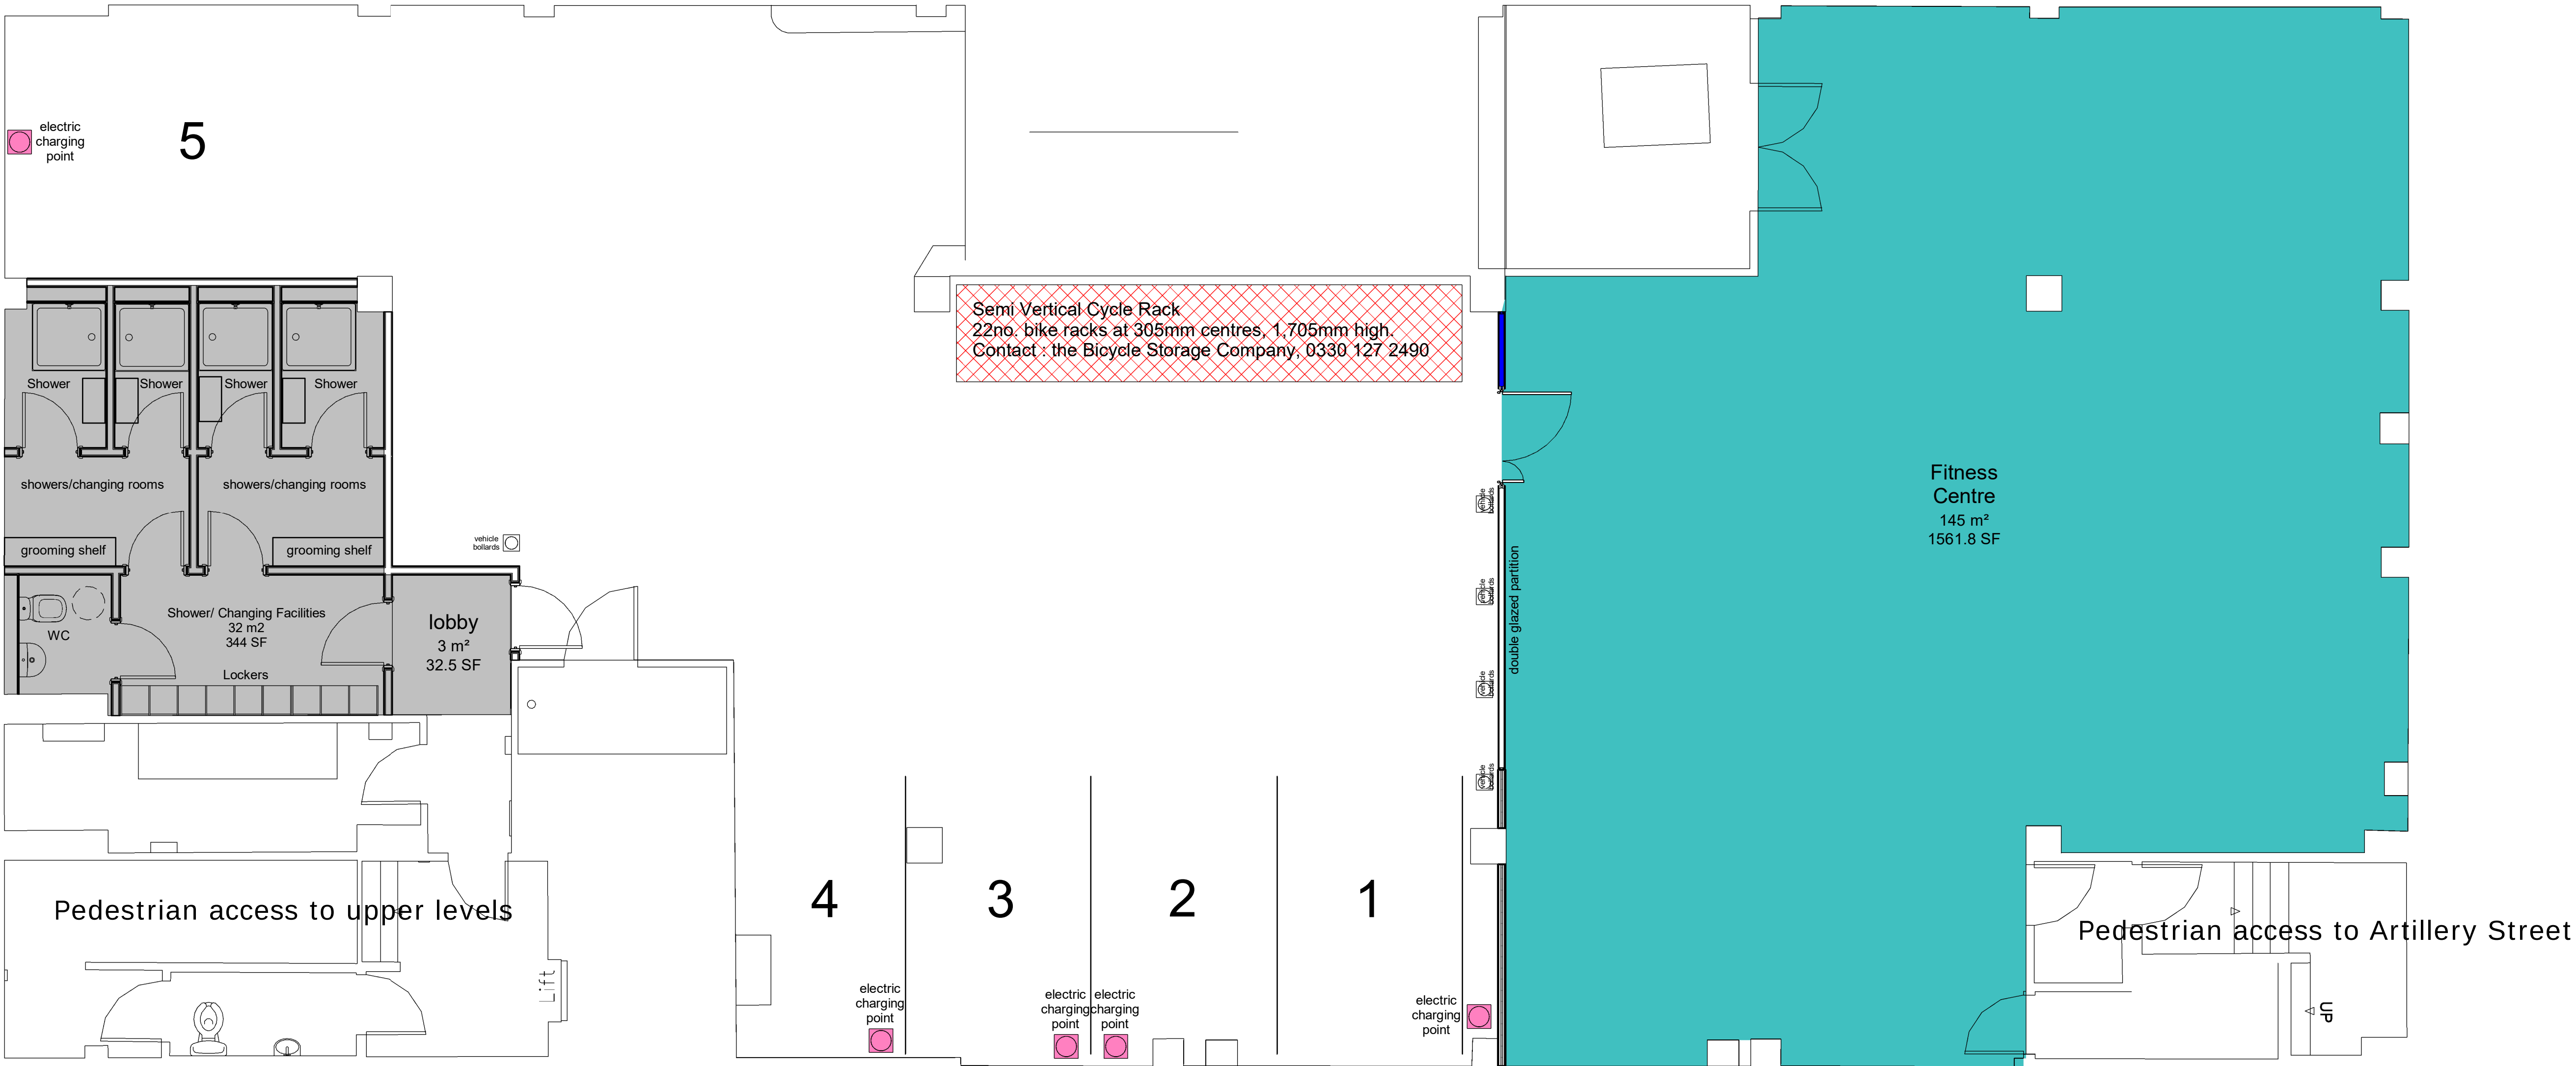


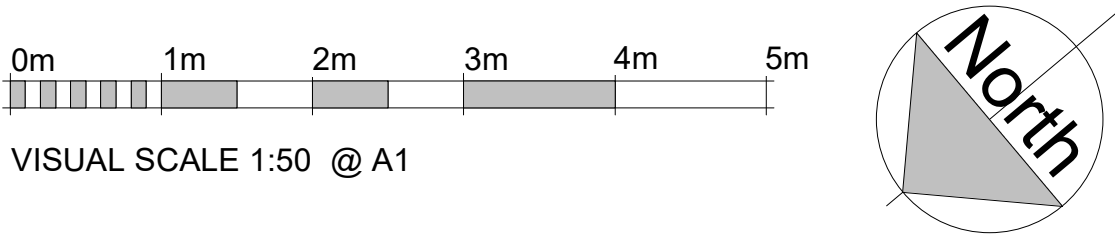

Client
Brydell Partners

Project
15 on Quay Street

Notes:

Rev	Description	Date

Drawn by	KD
Checked by	AJC
Status	Tender

**Basement
General
Arrangement**