
Materials Legend

1	Precast Concrete Panels
3	Exposed Concrete Soffit
4	Concrete Paving Slabs & Ballast
5	PPC Metal Fascia Panel
6	External Balustrade
7	PPC Metal Louvre
8	Metal Stall Riser
9	External Roller Shutter
10	Feature Glass Canopy
12	PPC Metal Rainscreen Cladding
13	Tenant Signage Zone (App by tenants)
14	Perforated Panels
15	PPC Metal Parapet Coping
16	Capped Curtain Walling
17	Metal Soffit Panel


	Glazing Legend
	- Clear Glazing
	- Opaque Glazing
	- Solid Black Metal Panel

	- Tenant Signage Zone

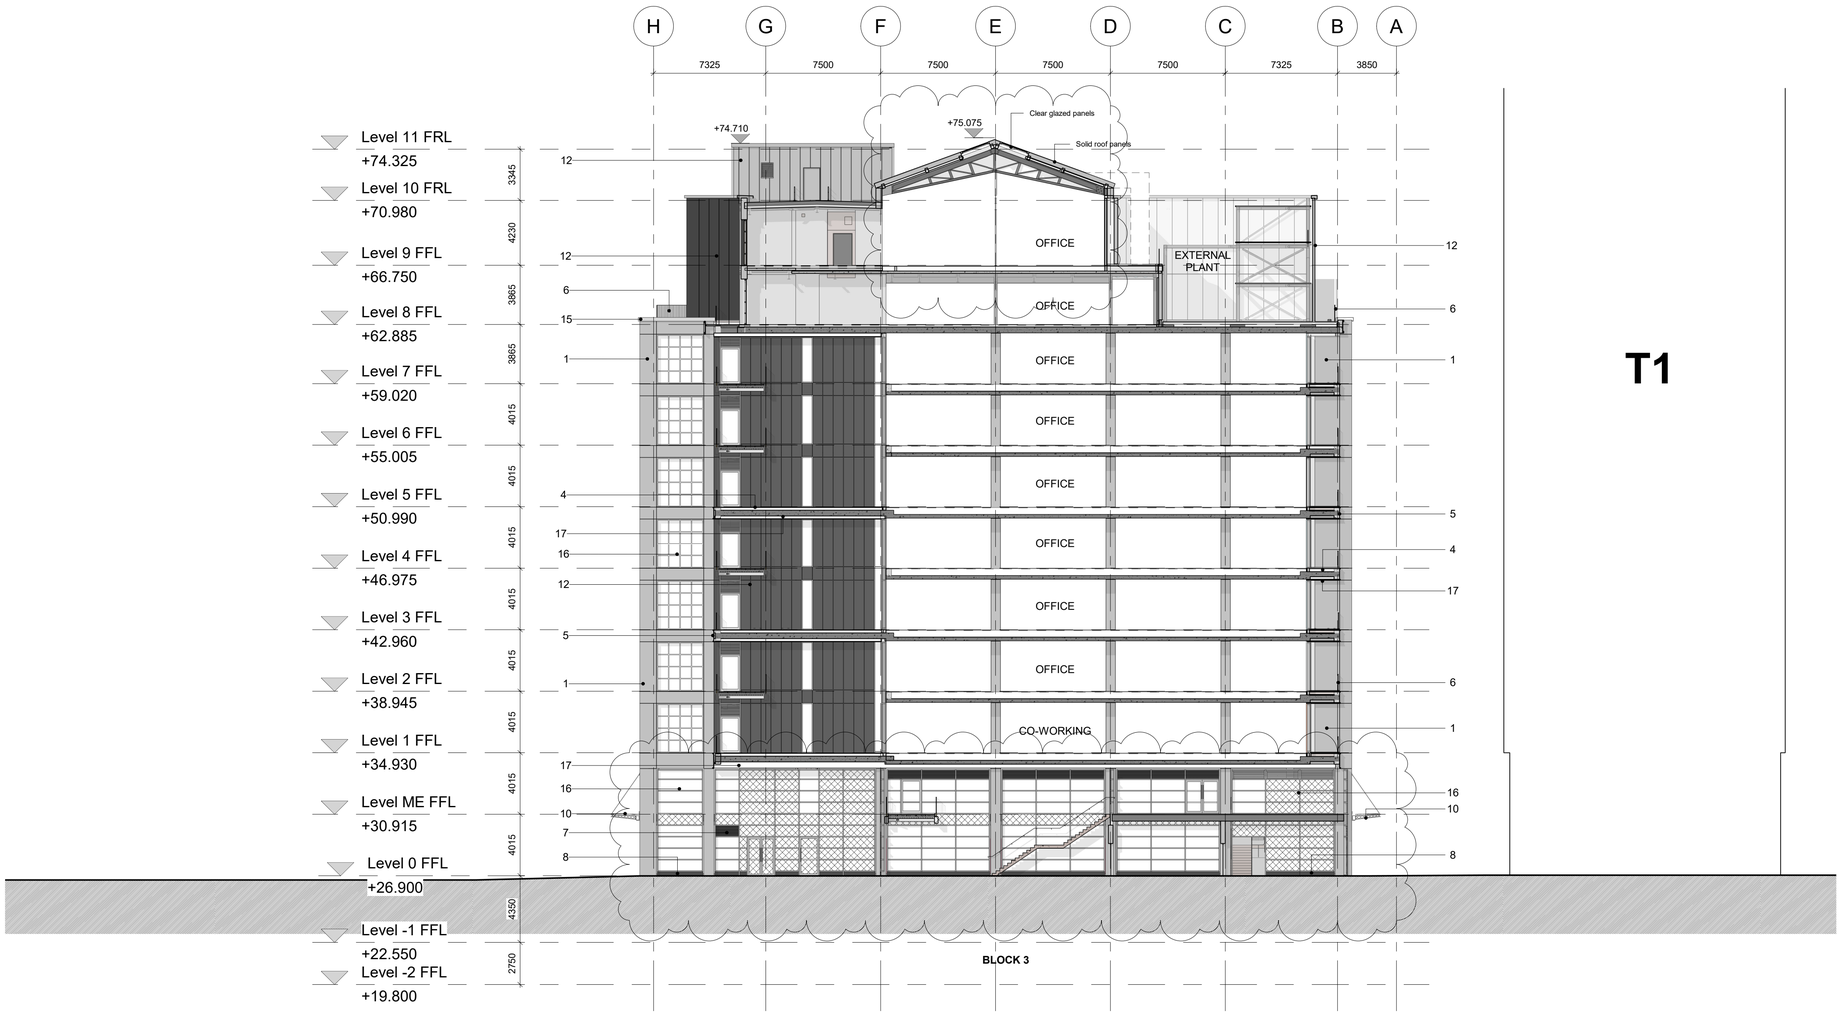

1 NORTH SECTION / ELEVATION, BLOCK 03
1 : 200

T1

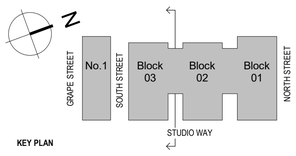

KEY PLAN

NOTES

THIS DRAWING MUST NOT BE SCALED.

ALL DIMENSIONS ARE TO BE VERIFIED AND CHECKED ON SITE. ANY DISCREPANCIES THAT ARE, OR BECOME APPARENT SHOULD BE REPORTED TO CHAPMAN TAYLOR.

AREAS INDICATED ARE APPROXIMATE GROSS INTERNAL AND NET INTERNAL AREAS. THEY RELATE TO THE LIKELY AREAS OF THE BUILDING AT THE CURRENT STAGE OF DESIGN. ANY DECISIONS TO BE MADE ON THE BASIS OF THESE PREDICTIONS, WHETHER AS TO PROJECT VIABILITY, PRE-LETTING, LEASE AGREEMENTS, OR THE LIKE, SHOULD INCLUDE DUE ALLOWANCE FOR THE INCREASES AND DECREASES INHERENT IN THE DESIGN DEVELOPMENT AND BUILDING PROCESS.

© COPYRIGHT CHAPMAN TAYLOR 2020

REV	DATE	BY	DESCRIPTION	CHK'D
P06	19.04.2021	AE	FOR PLANNING ISSUE	MD
P05	28.01.2020	NP	FOR PLANNING ISSUE Non Material Amendment	MD
P04	25.10.2018	AE/AC/NP	Keynotes Updated & Glazing Legend Added	MD
P03	05.10.2018	AE/AC/NP	FOR PLANNING ISSUE	MD
P02	28.09.2018	AE/AC/NP	PRELIMINARY ISSUE General update - level updates in accordance with structural engineer input	AE
P01	30.08.2018	AE/AC	PRELIMINARY ISSUE	MD

PROJECT STATUS
PLANNING

CLIENT
ALLIED LONDON

ALLIED LONDON DEVELOPMENT MANAGEMENT
33 Cork Street,
London
W1S 3NQ

PROJECT
MANCHESTER GOODS YARD

ARCHITECT
CHAPMAN TAYLOR
GLOBAL ARCHITECTS & MASTERPLANNERS

MANCHESTER STUDIO
Bass Warehouse
4 Castle Street, Castlefield
Manchester M3 4LZ
United Kingdom
T +44 (0)161 828 6500
E manchester@chapmantaylor.com
www.chapmantaylor.com

DRAWING TITLE
PROPOSED NORTH SECTION / ELEVATION, BLOCK 03

Scale 1 : 200 @ A1
2 10 20M

INTERNAL JOB NO	ISSUE DATE	DRAWN BY	CHECKED BY
261MGY	SEPTEMBER 2018	AE	MD

PROGRAMME ID	PROJECT ID	ORIGINATOR	VOLUME SYSTEM	LEVEL	TYPE	ROLE	NUMBER	REVISION
SJQ	600	CTA	XX	XX	DR	A	**07205**	P06