


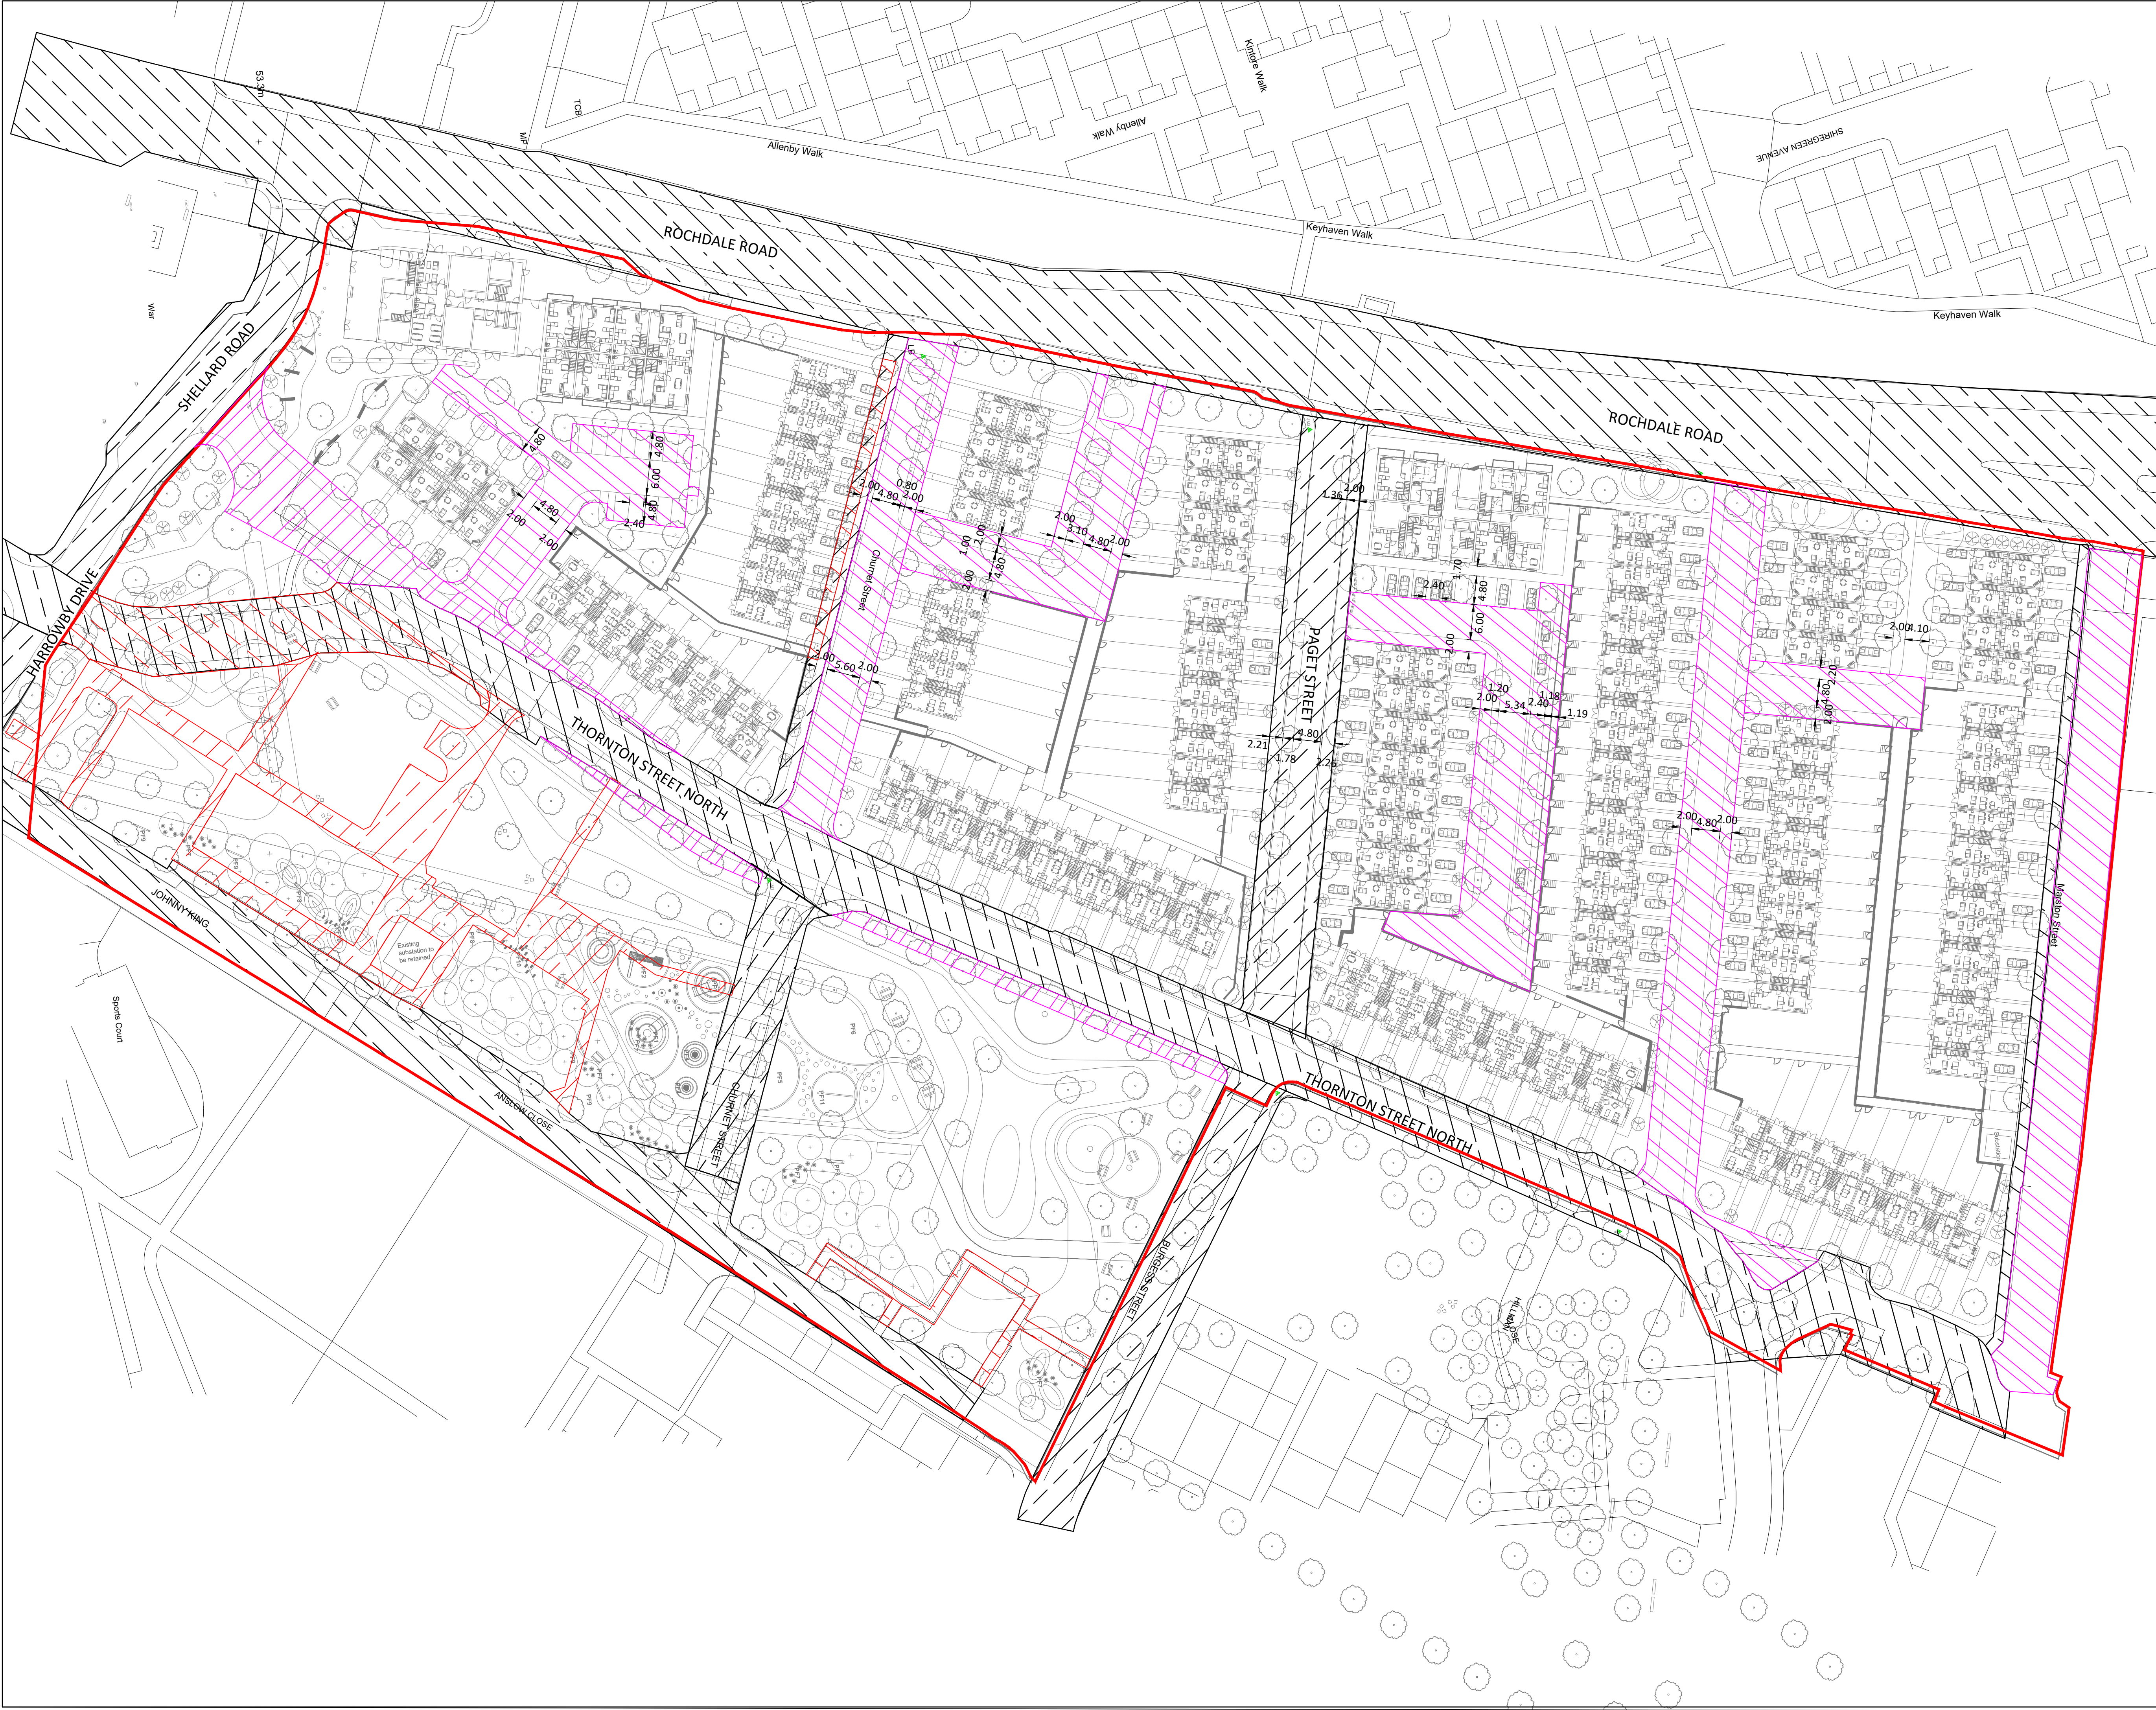

- Standard Notes
1. This drawing is to be read in conjunction with all relevant Architect's and Engineer's drawings and the specification.
 2. This drawing should not be scaled.
 3. All dimensions are to be verified by the contractor on site.
 4. All discrepancies should be reported to the C.A. prior to the commencement of the works.

© CIVIC ENGINEERS LIMITED

Notes and Keys

- A. TOPOGRAPHICAL SURVEY CONDUCTED BY SURVEY OPERATIONS TITLED "TOPOGRAPHICAL SURVEY OF LAND AT: LAND OFF ROCHDALE ROAD COLLYHURST MANCHESTER" DRAWING NUMBER 19K190/003 DATED DECEMBER 2019.
- B. SITE LAYOUT RECEIVED FROM EXTERIOR LANDSCAPE ARCHITECTS ON 11/05/2020.
- C. ADOPTION EXTENTS OF INTERNAL "LIVING STREETS" TO BE AGREED THROUGH S38 TECHNICAL APPROVAL PROCESS

- ADOPTED HIGHWAY
- PROPOSED ADOPTED HIGHWAY
- HIGHWAY EXTENTS REQUIRING STOPPING UP
- REDLINE BOUNDARY

Date	Rev	Description	Drawn	Chkd
13.05.21	P05	UPDATED TO PLANNING COMMENTS	RSH	CFK
12.05.21	P04	UPDATED TO PLANNING COMMENTS	RSH	CFK
15.01.20	P03	ISSUED FOR INFORMATION	RSH	PM
12.05.20	P02	ISSUED FOR INFORMATION	LGS	RSH
27.03.20	P01	ISSUED FOR INFORMATION	RSH	PM



MANCHESTER Colver's Warehouse, 77 Dale Street, Manchester, M1 2HG. Tel: 0161 228 6751
LONDON Riverside Wharf, 28 Mill Street, London SE1 3AA. Tel: 020 7253 2077
LEEDS Tower Works, 20th Floor, Collier Row, Leeds, LS1 3BG. Tel: 0113 2075 1203
GLASGOW Greenleaf Chambers, 45 West Nile St, Glasgow, G1 2PP. Tel: 0141 570 1829

www.civicingineers.com

Project
COLLYHURST HOUSING
MANCHESTER

Title
COLLYHURST VILLAGE
PROPOSED ADOPTION PLAN

INFORMATION					
Project Number	Scale @ A1	Date Created	Drawn	Checked	Suitability
1226-01	1:500	26.02.20	LGS	RSH	--
Drawing Number					Revision
1226-01-CIV-XX-VII-DR-HI-0320					P05