


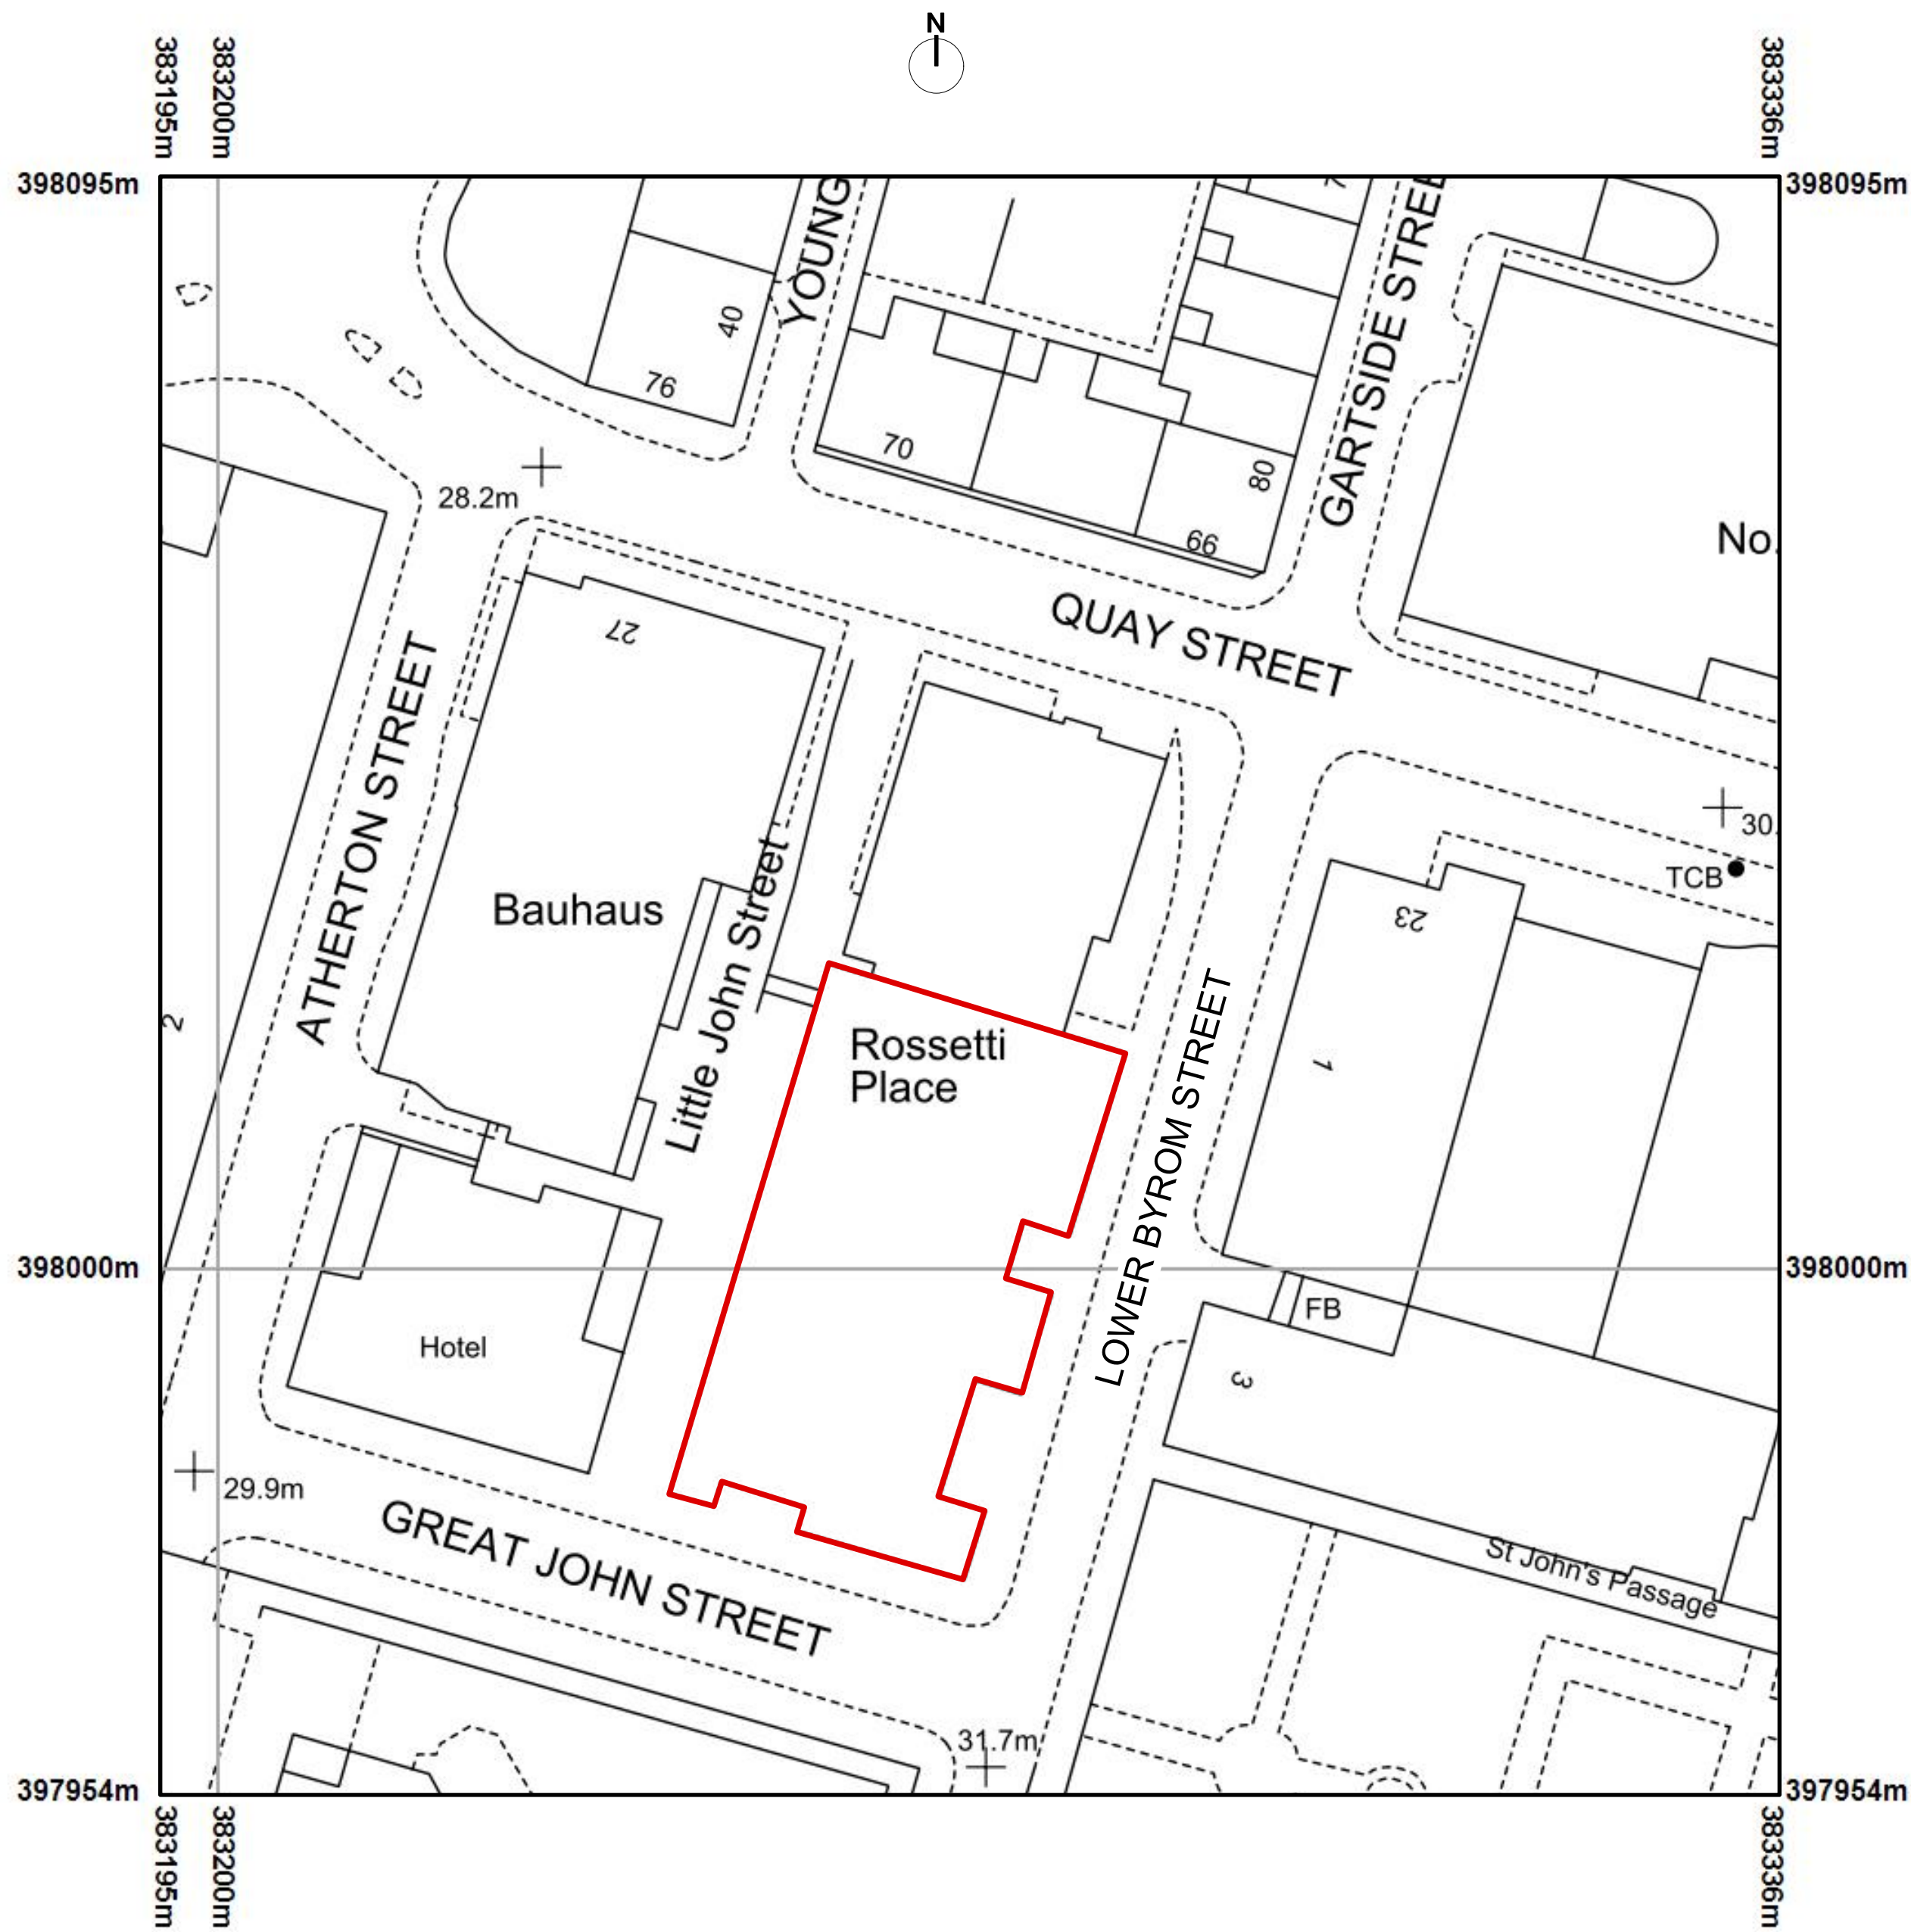

BLOCK PLAN : 1:500



Datum 0M

ELEVATION A : LOWER BYROM STREET : EAST FACING


- KEY
- BRICKWORK AS EXISTING. NO CHANGE.
 - EXISTING TIMBER PANELS REMOVED ON FIRE SAFETY GROUNDS AND REPLACED WITH BRONZE ANODISED ALUMINIUM PLANKS.
 - EXISTING METAL FACED PANELS WITH PIR CORES REPLACED WITH PANELS INCORPORATING FIRE SAFE CORE. COLOUR TO CLOSELY MATCH EXISTING.

PLA	ISSUE	CF	22.03.21
REV	AMENDMENT	BY	CH DATE

P = PRELIMINARY
PL = PLANNING SUBMISSION
B = BUILDING REG SUBMISSION
A = CONSTRUCTION STATUS
H = AS BUILT / H&S FILE ISSUE
DO NOT USE ANY DRAWING ON SITE UNLESS THE REVISION STARTS WITH THE LETTER "A"

Copyright remains the property of Craig Foster Architects and has not been released to any other party unless specifically documented in writing

Do not scale this drawing
Check all dimensions and detail on site before proceeding
Report any discrepancies before proceeding

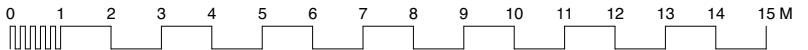

ROSSETTI PLACE

LOWER BYROM STREET
MANCHESTER
M3 4AN

BLOCK PLAN &
ELEVATION A

CRAIG
FOSTER
ARCHITECTS

scale 1:150 @ A1	dwg no. 20144(5)002	rev PLA
---------------------	------------------------	------------