



East - West Cross section through site

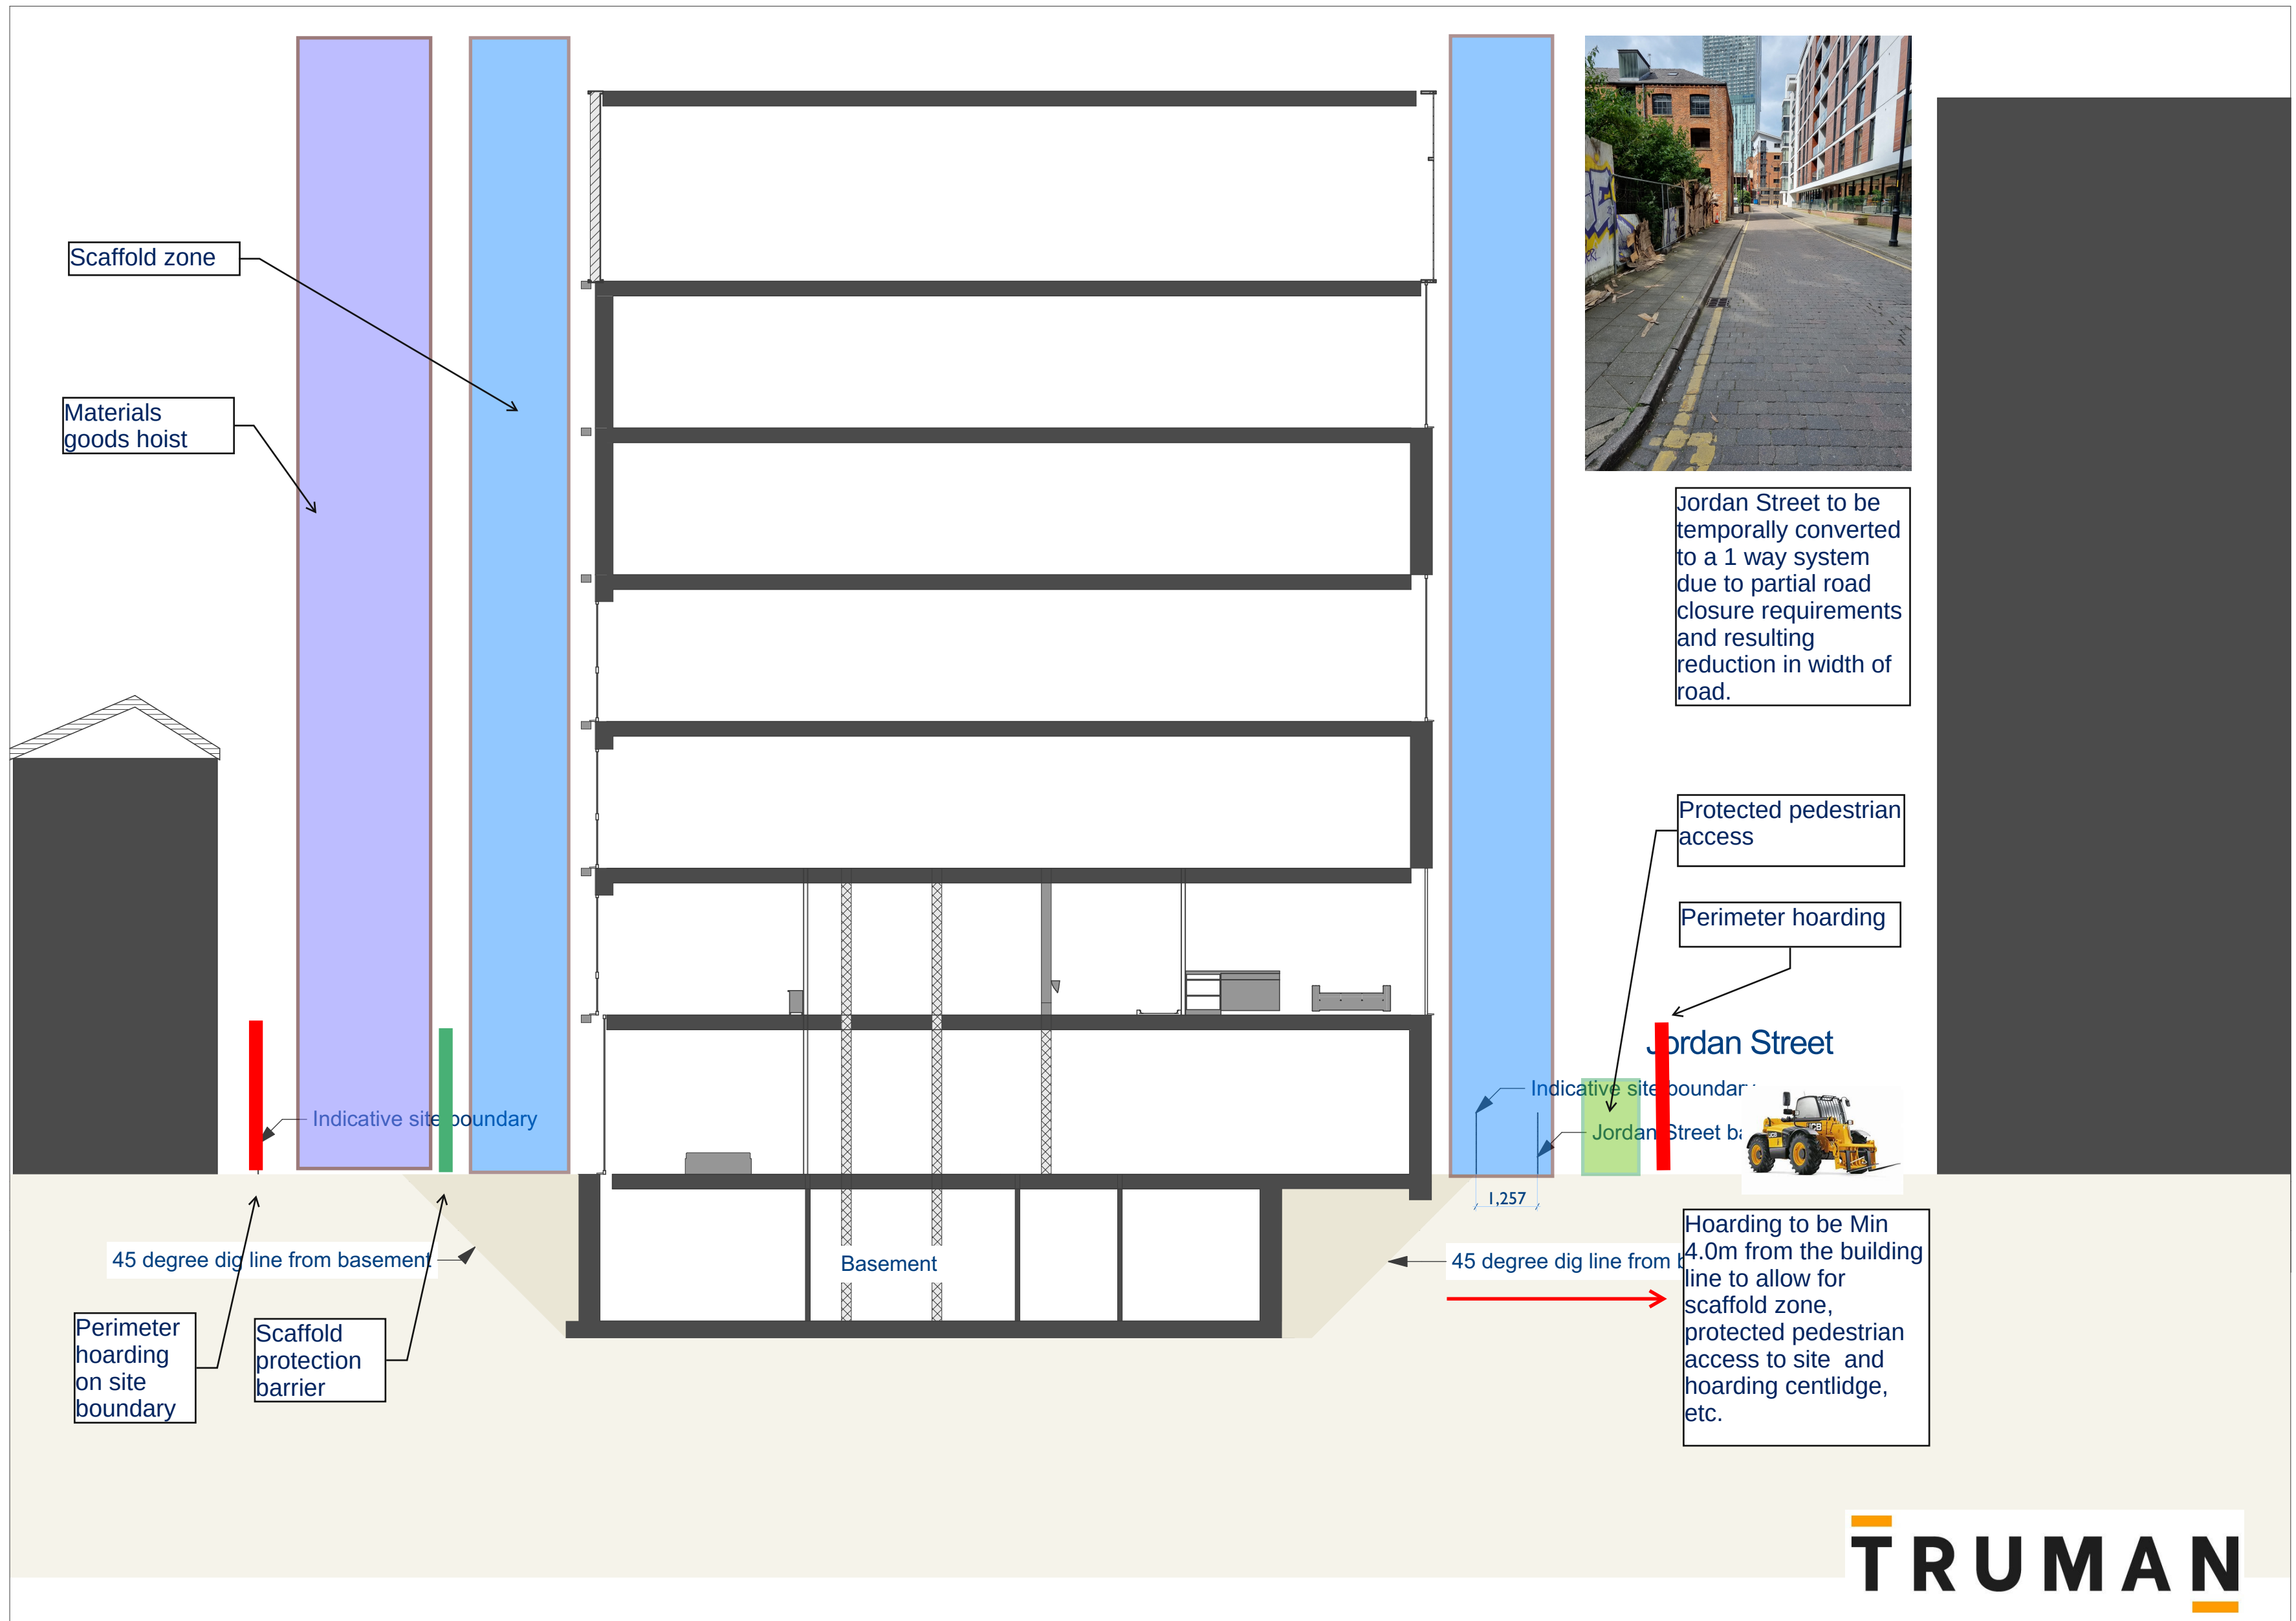

Cross Section Through Site

1:100

North - South Cross section through site

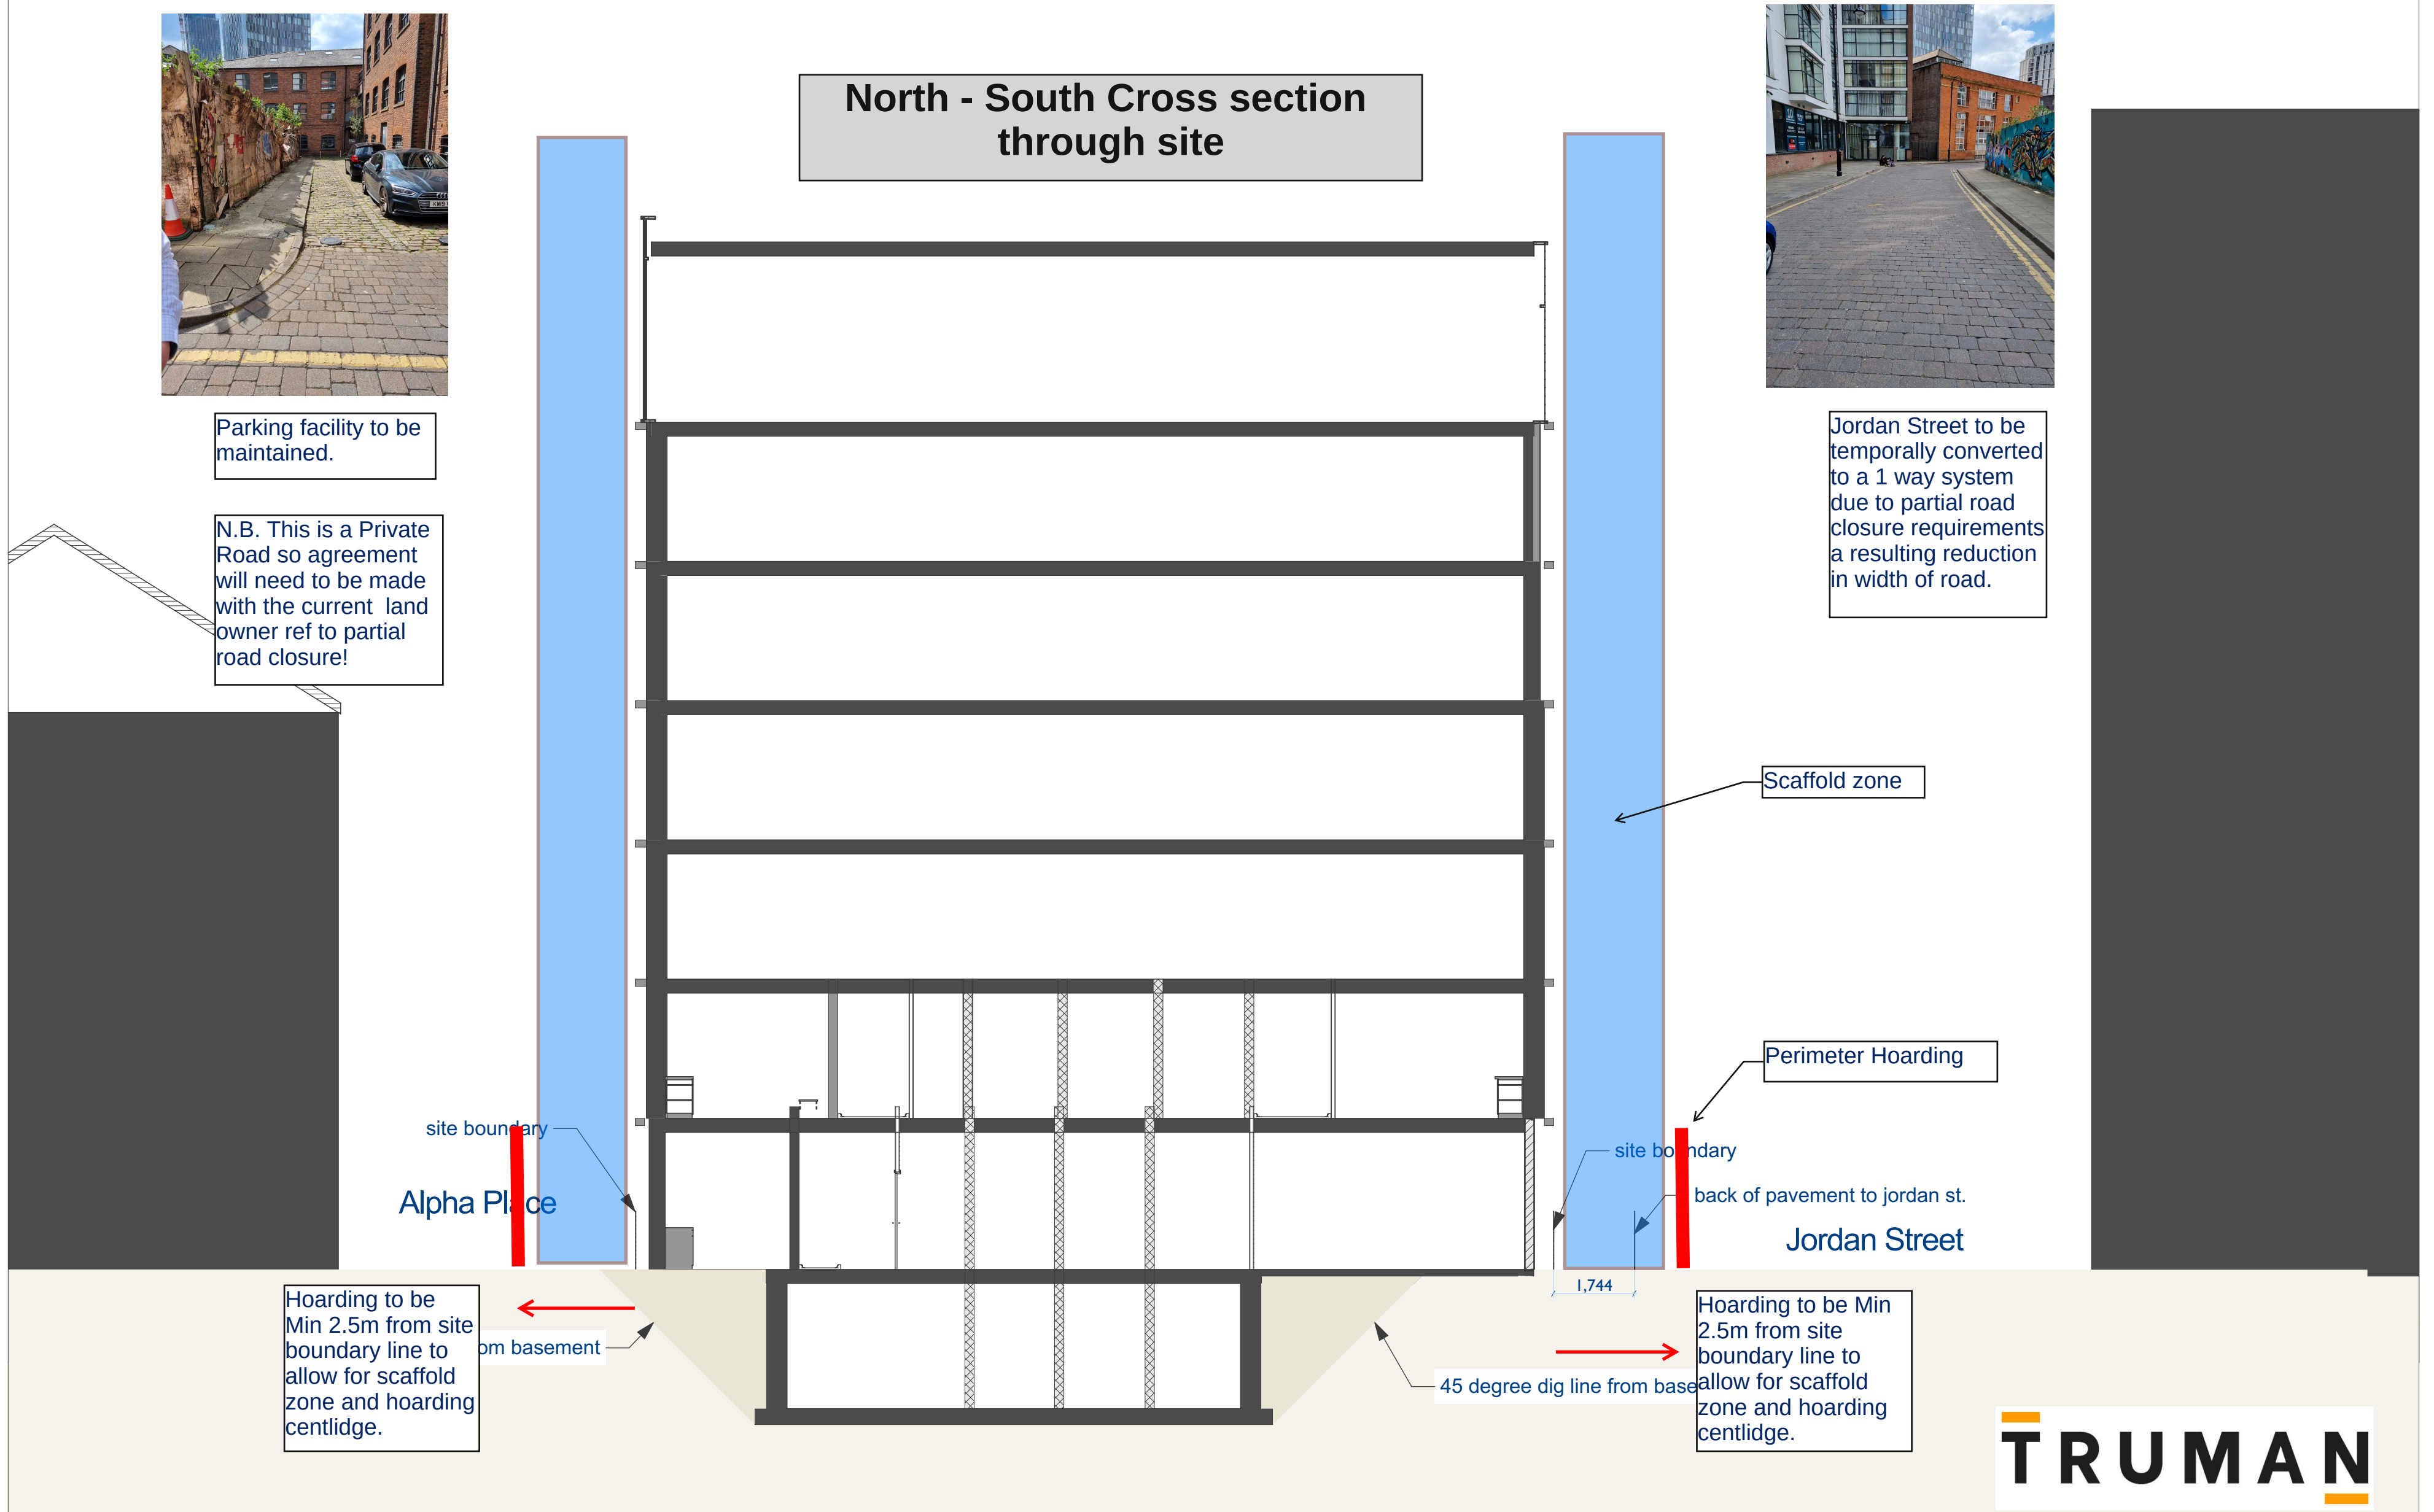

Cross Section Through Site

1:100

Notes

DO NOT SCALE FROM THIS DRAWING.
ALL DIMENSIONS ARE TO BE CHECKED ON SITE BEFORE CONSTRUCTION COMMENCES.
DAVID COX ARCHITECTS OWNS THE COPYRIGHT TO THIS DRAWING. IT SHALL NOT BE REPRODUCED, DISTRIBUTED OR OTHERWISE USED WITHOUT THE CONSENT OF THE COPYRIGHT OWNER. UNTIL PAYMENT HAS BEEN ACCEPTED BY THE OWNER SUCH CONSENT IS DEEMED NOT TO HAVE BEEN GIVEN.
THIS DRAWING SHALL ONLY BE USED FOR THE PURPOSES FOR WHICH IT WAS PREPARED. DRAWINGS CARRIED OUT FOR THE PURPOSES OF PLANNING APPROVAL SHALL NOT BE USED FOR OBTAINING PRICES OR FOR CONSTRUCTION PURPOSES.

Revision Description

Date

DAVID COX
ARCHITECTS

1 Ribblesdale Place, Preston
Lancashire, PR1 3NA
T 01772 821444
E office@davidcoxarchitects.co.uk
www.davidcoxarchitects.co.uk

Project Title

Jordan Street

Client

Fraser Morgan

Drawing Title

Sections

Project Status

- ☐ PLANNING
☐ PRELIMINARY
☐ FOR COMMENT ONLY
☐ TENDER
☐ CONSTRUCTION

Scale

1:100

Paper Size

A1

Date

15/06/2021

Drawn by

Drawing No.

1976 | 3.12