




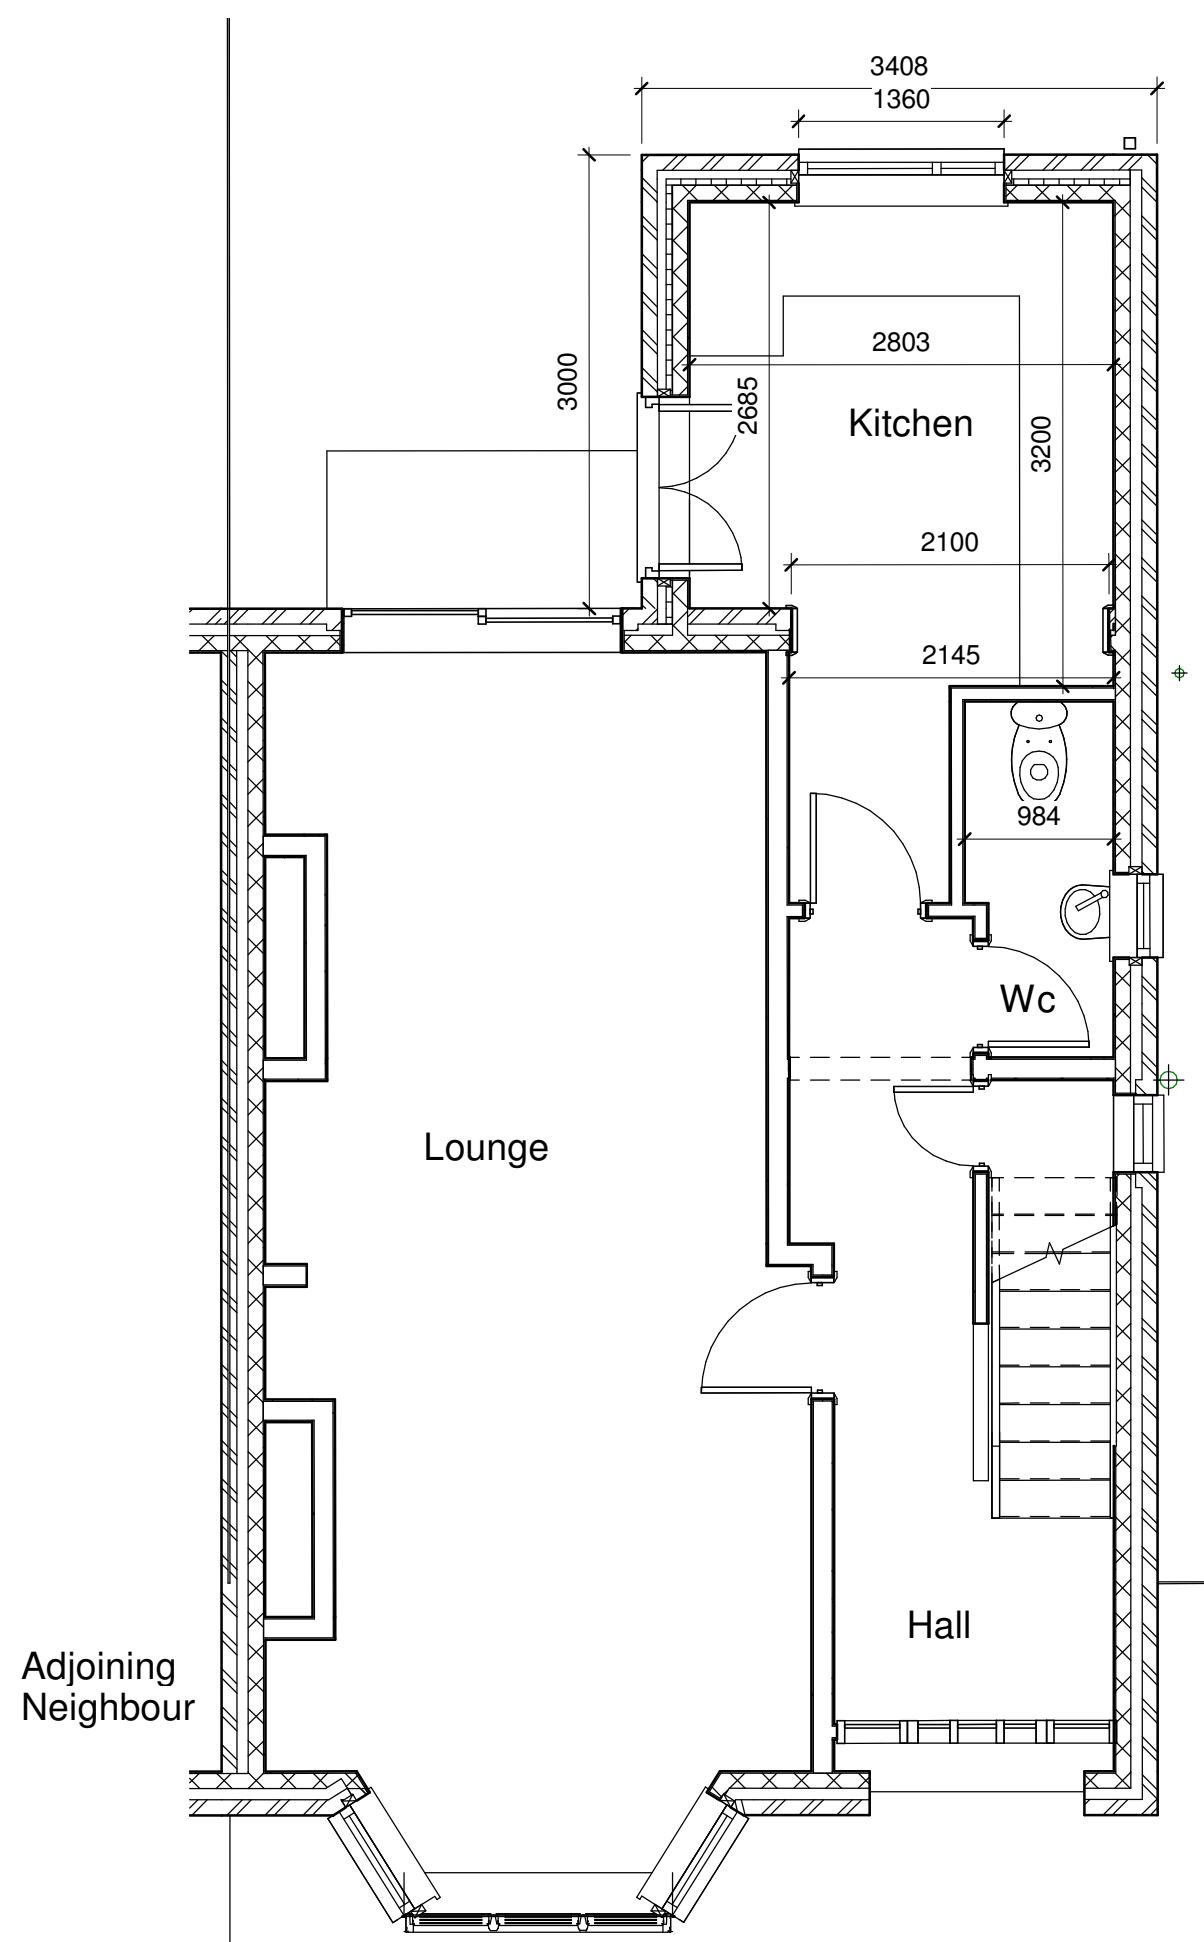


01 Proposed Ground Floor Plan
1 : 50

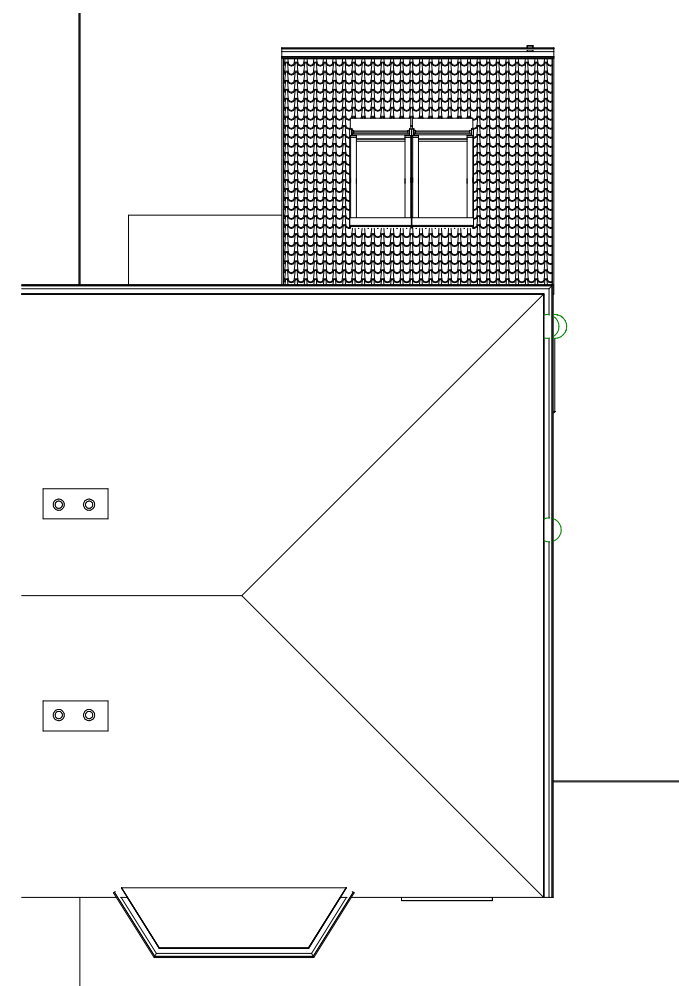


04 Proposed Roof Plan
1 : 100

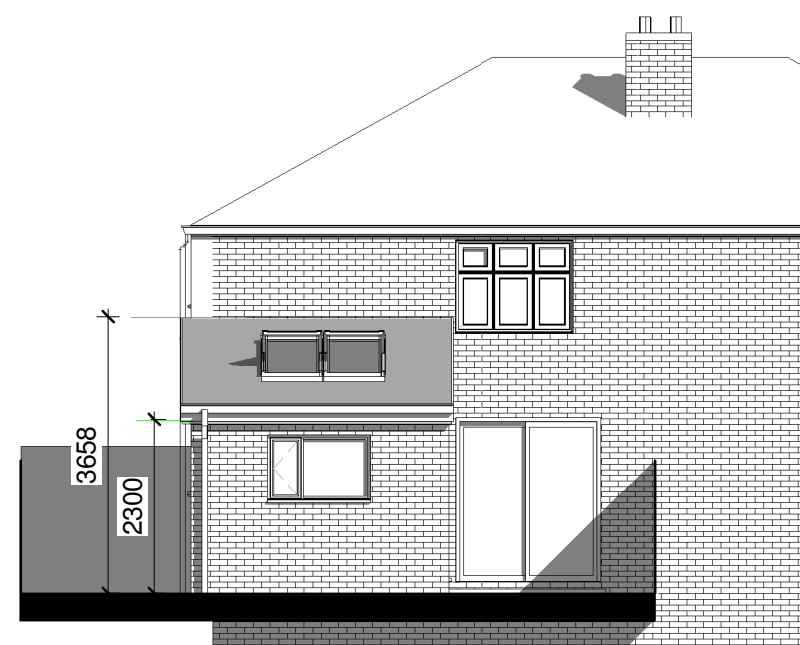


Proposed Rear Elevation
1 : 100

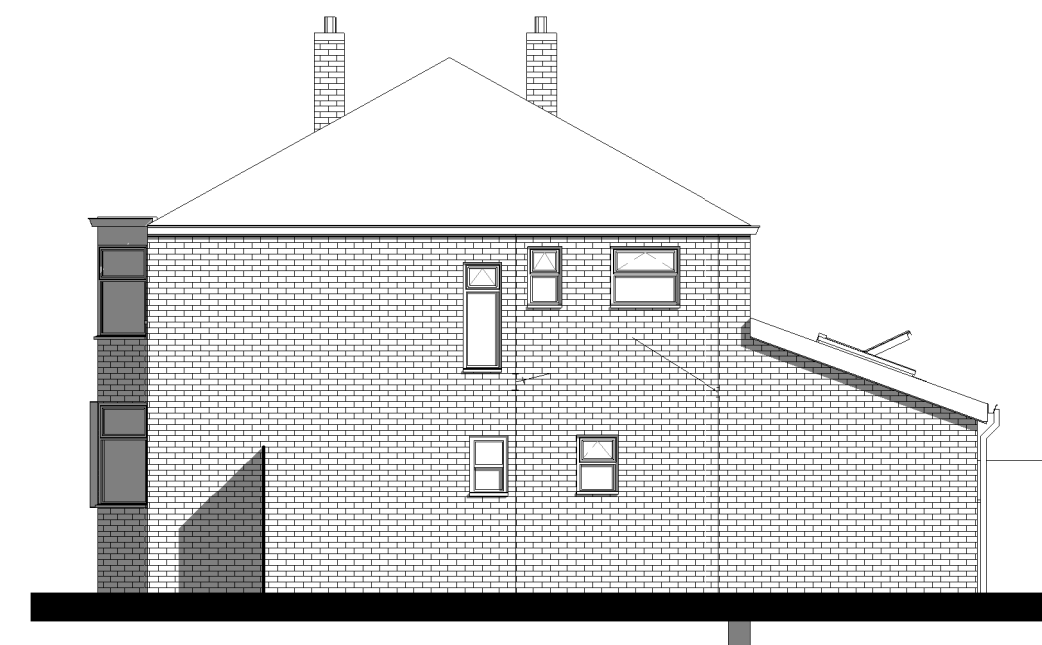


Proposed Side Elevation
1 : 100

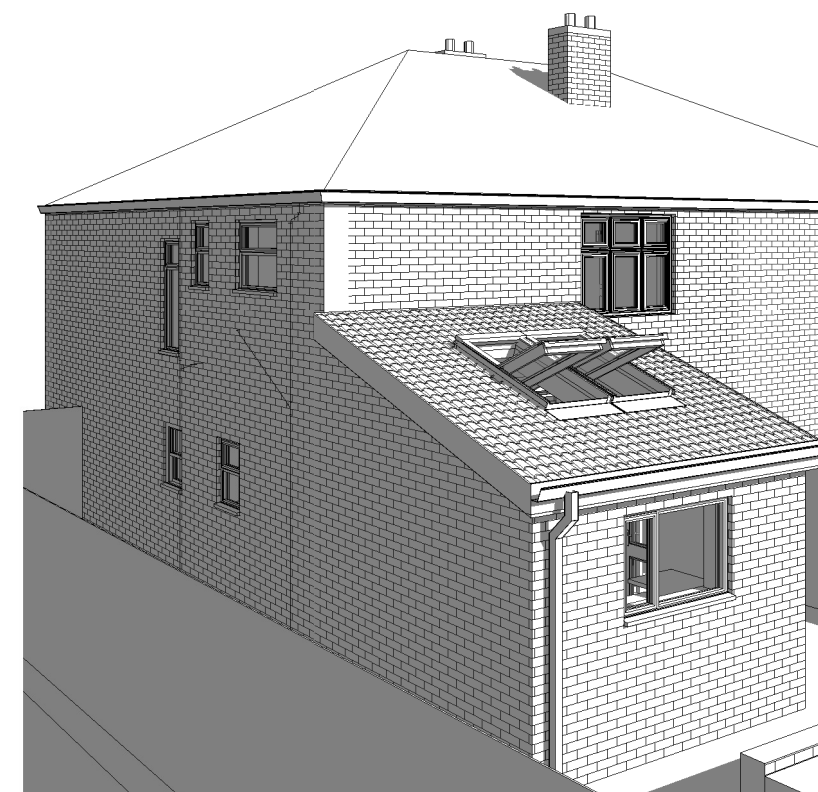

3D View 6

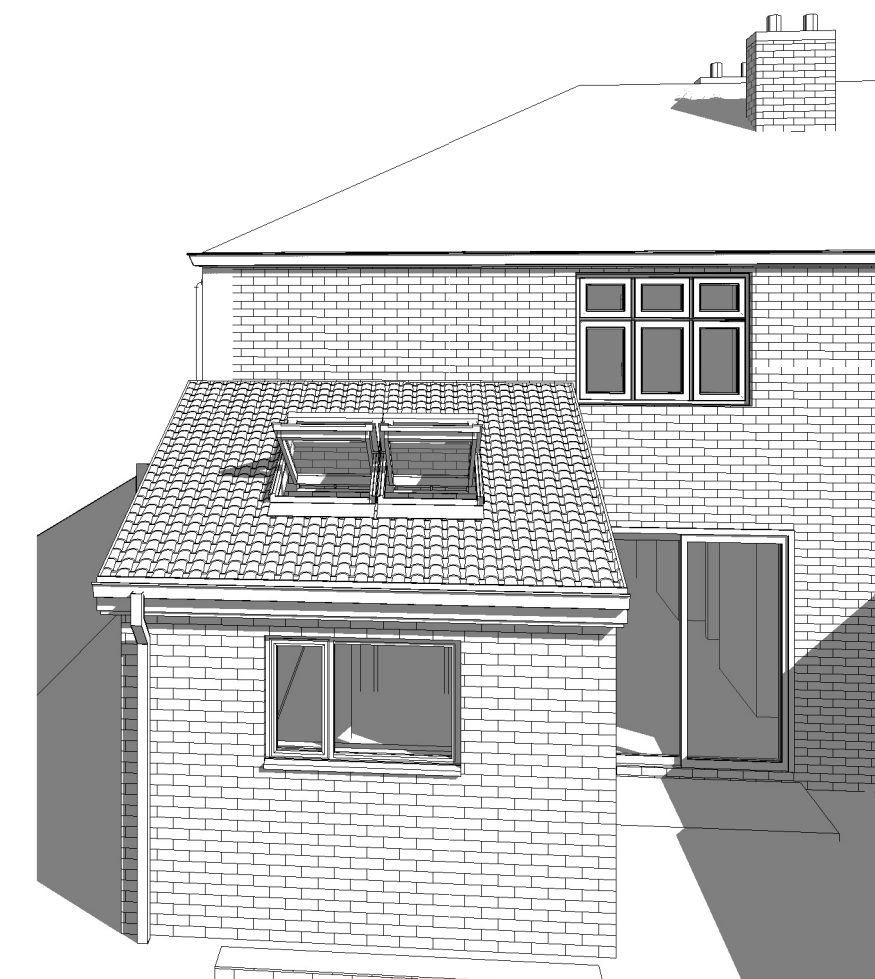

3D View 7

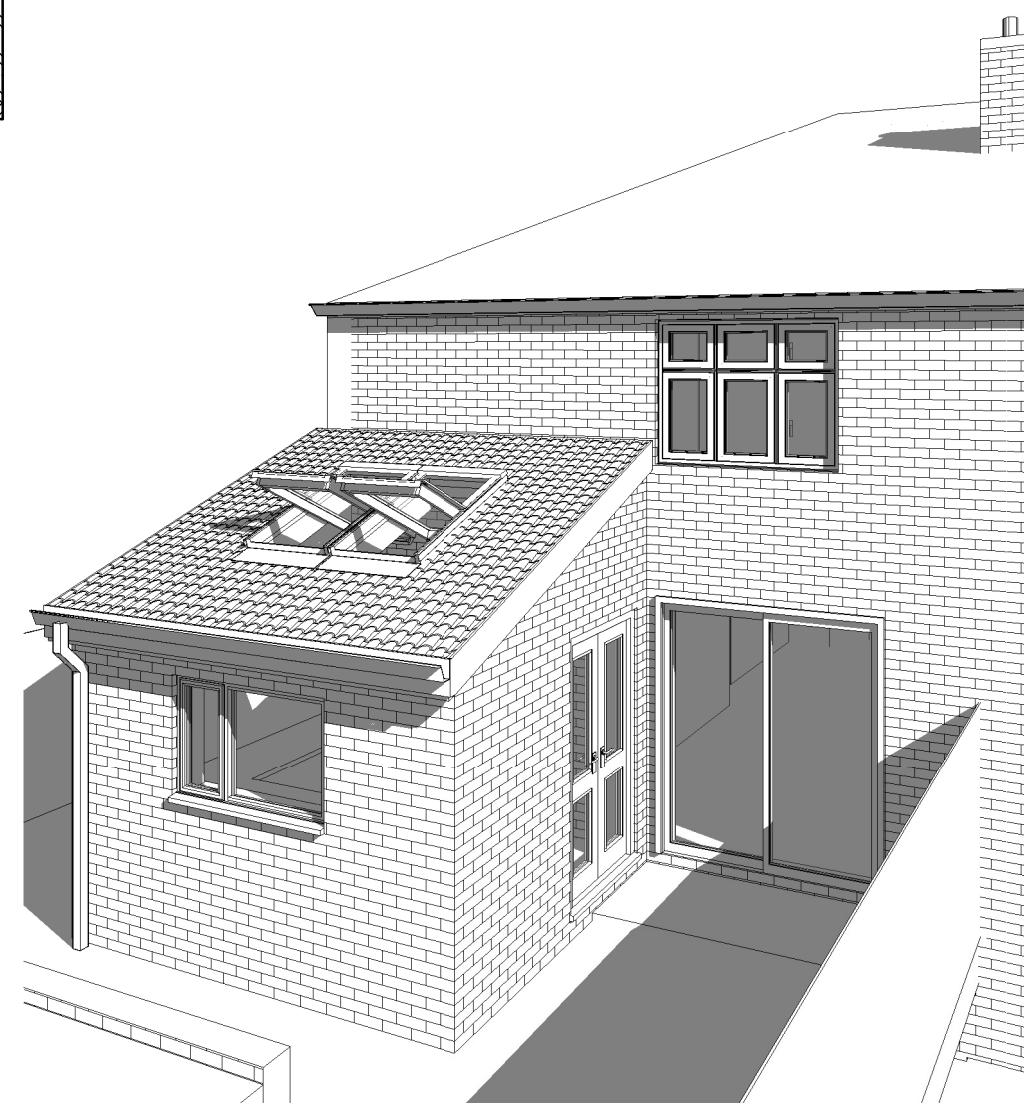

3D View 2



3D View 5

SCALEs indicated
A2 DRAWING

Client:
Mr Michael Kirkman
41 Tuscan Road
East Didsbury
Manchester
M20 5GS



Bricks and Pieces
Suite 301
Broadstone Mill
Broadstone Road
Stockport
SK5 7DL
Tel: 0161 443 4117