


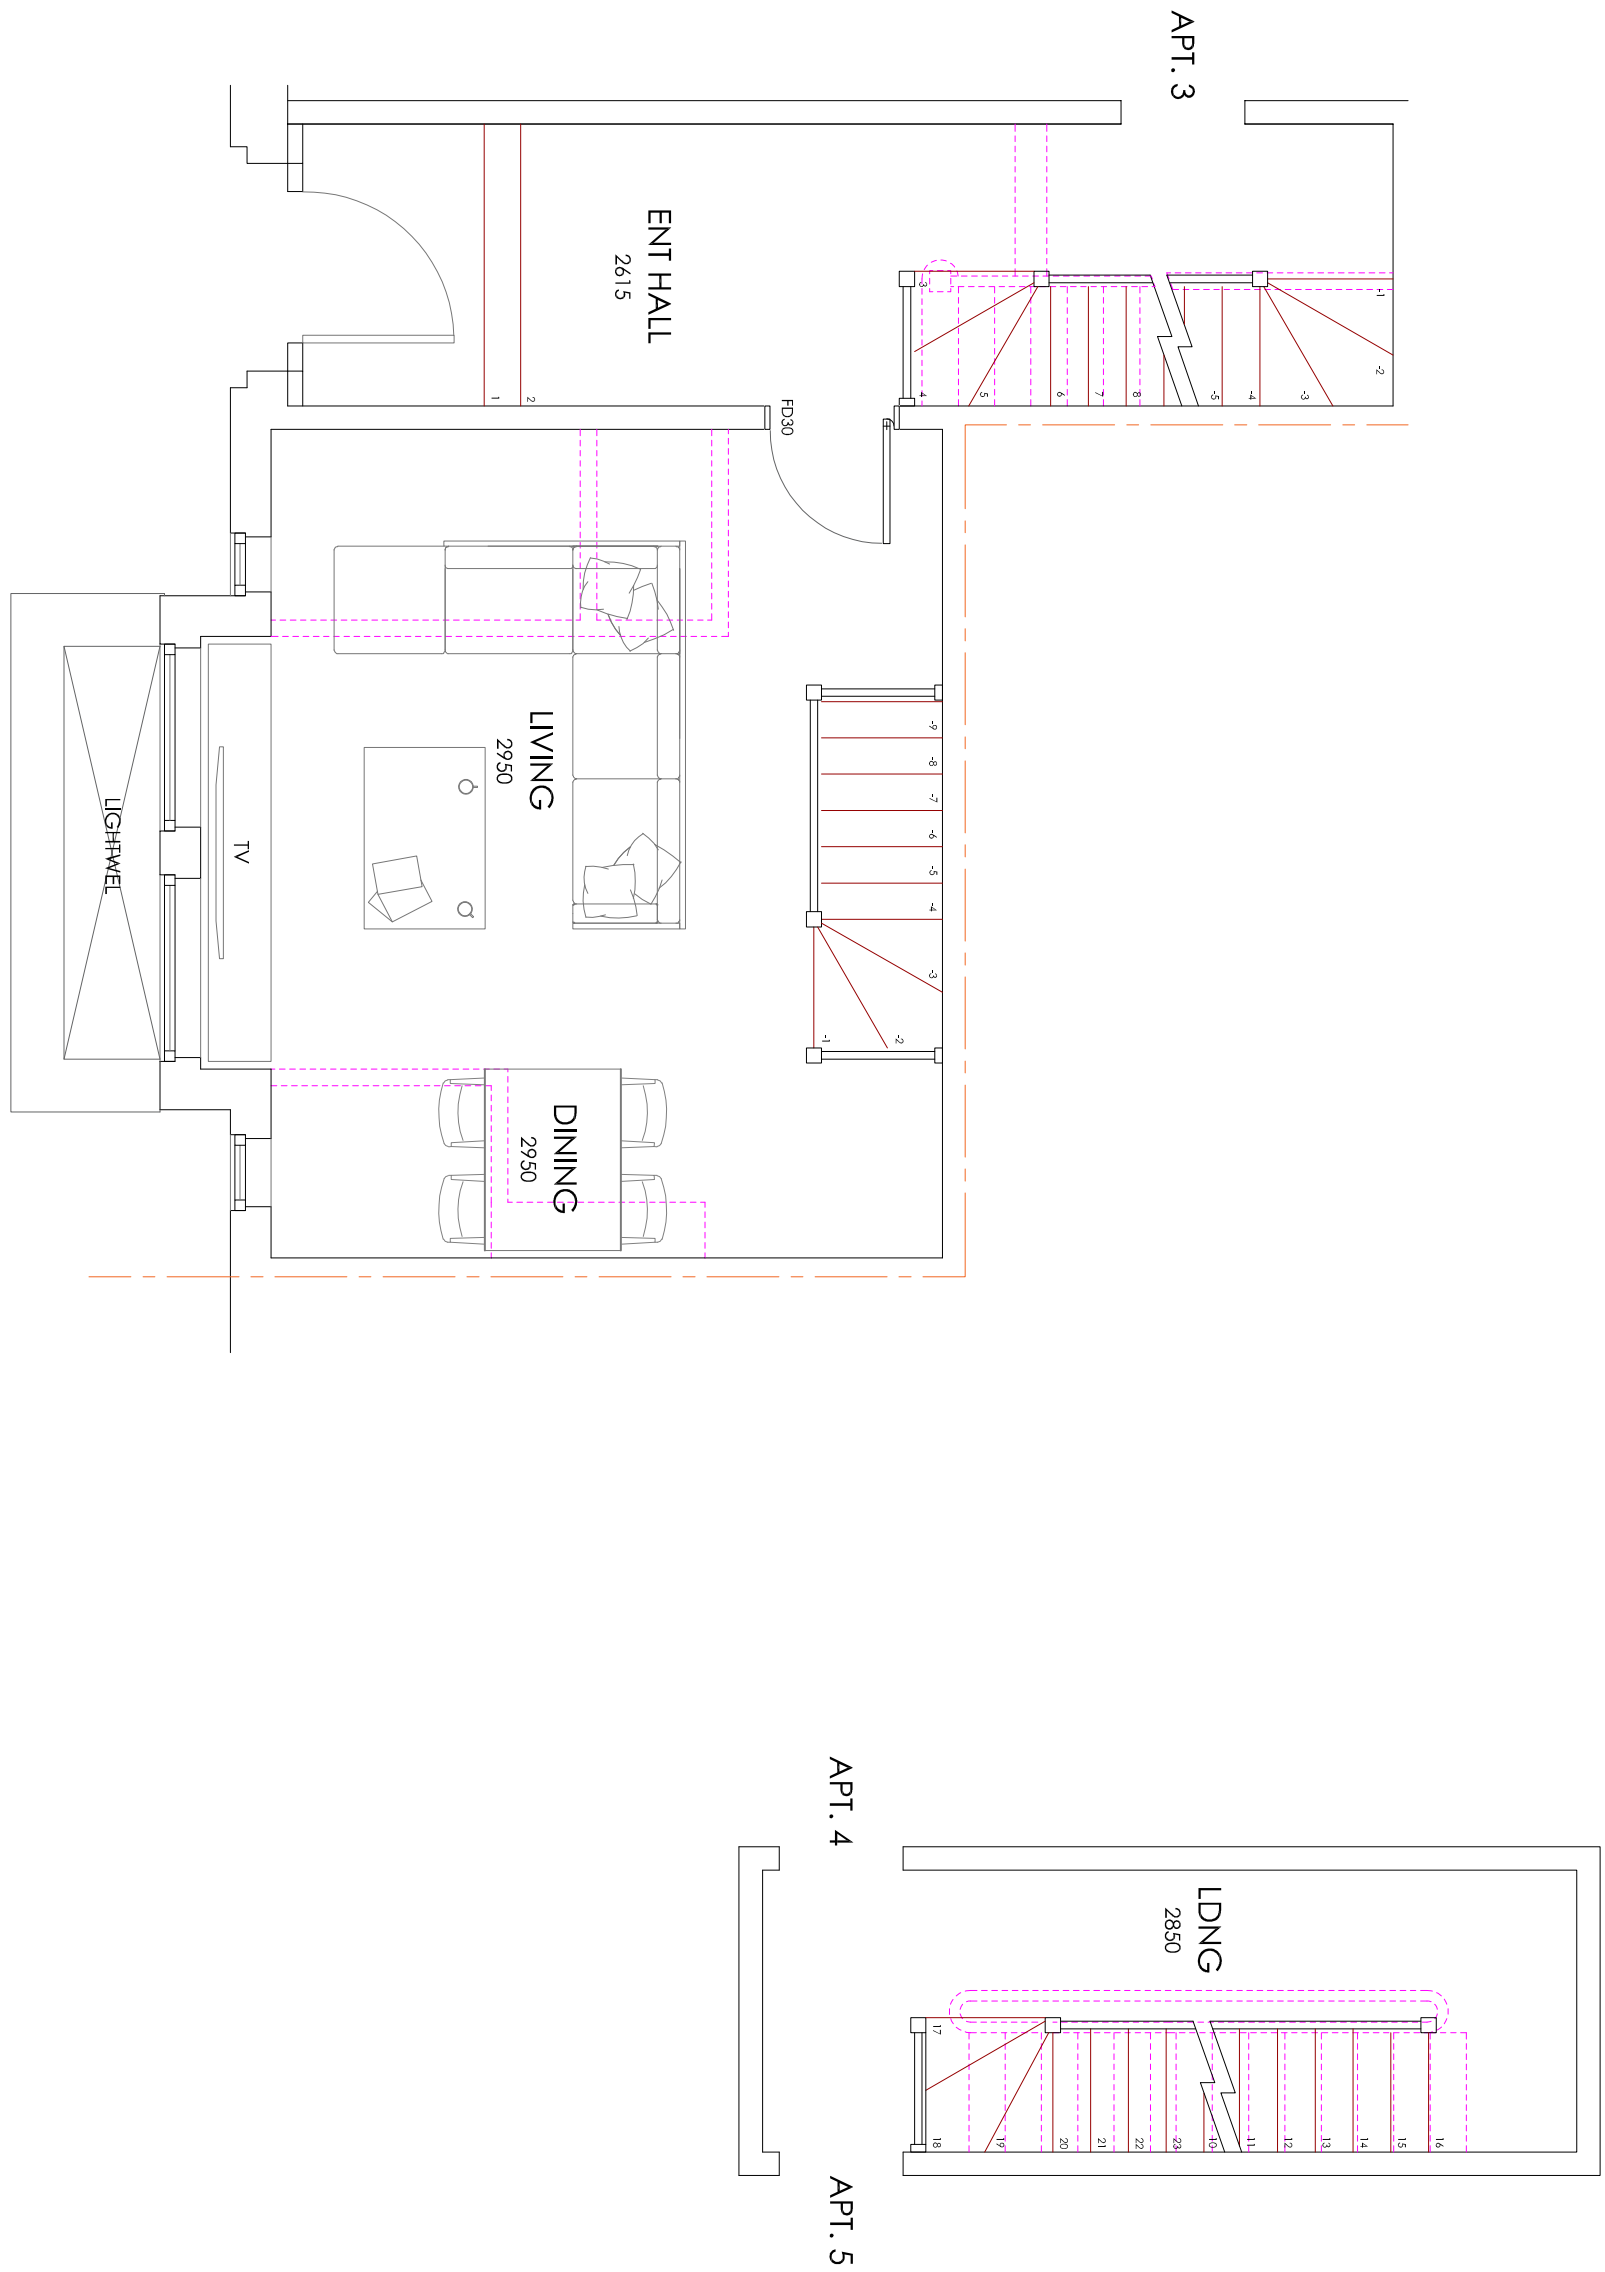

GROUND FLOOR



BASEMENT

