
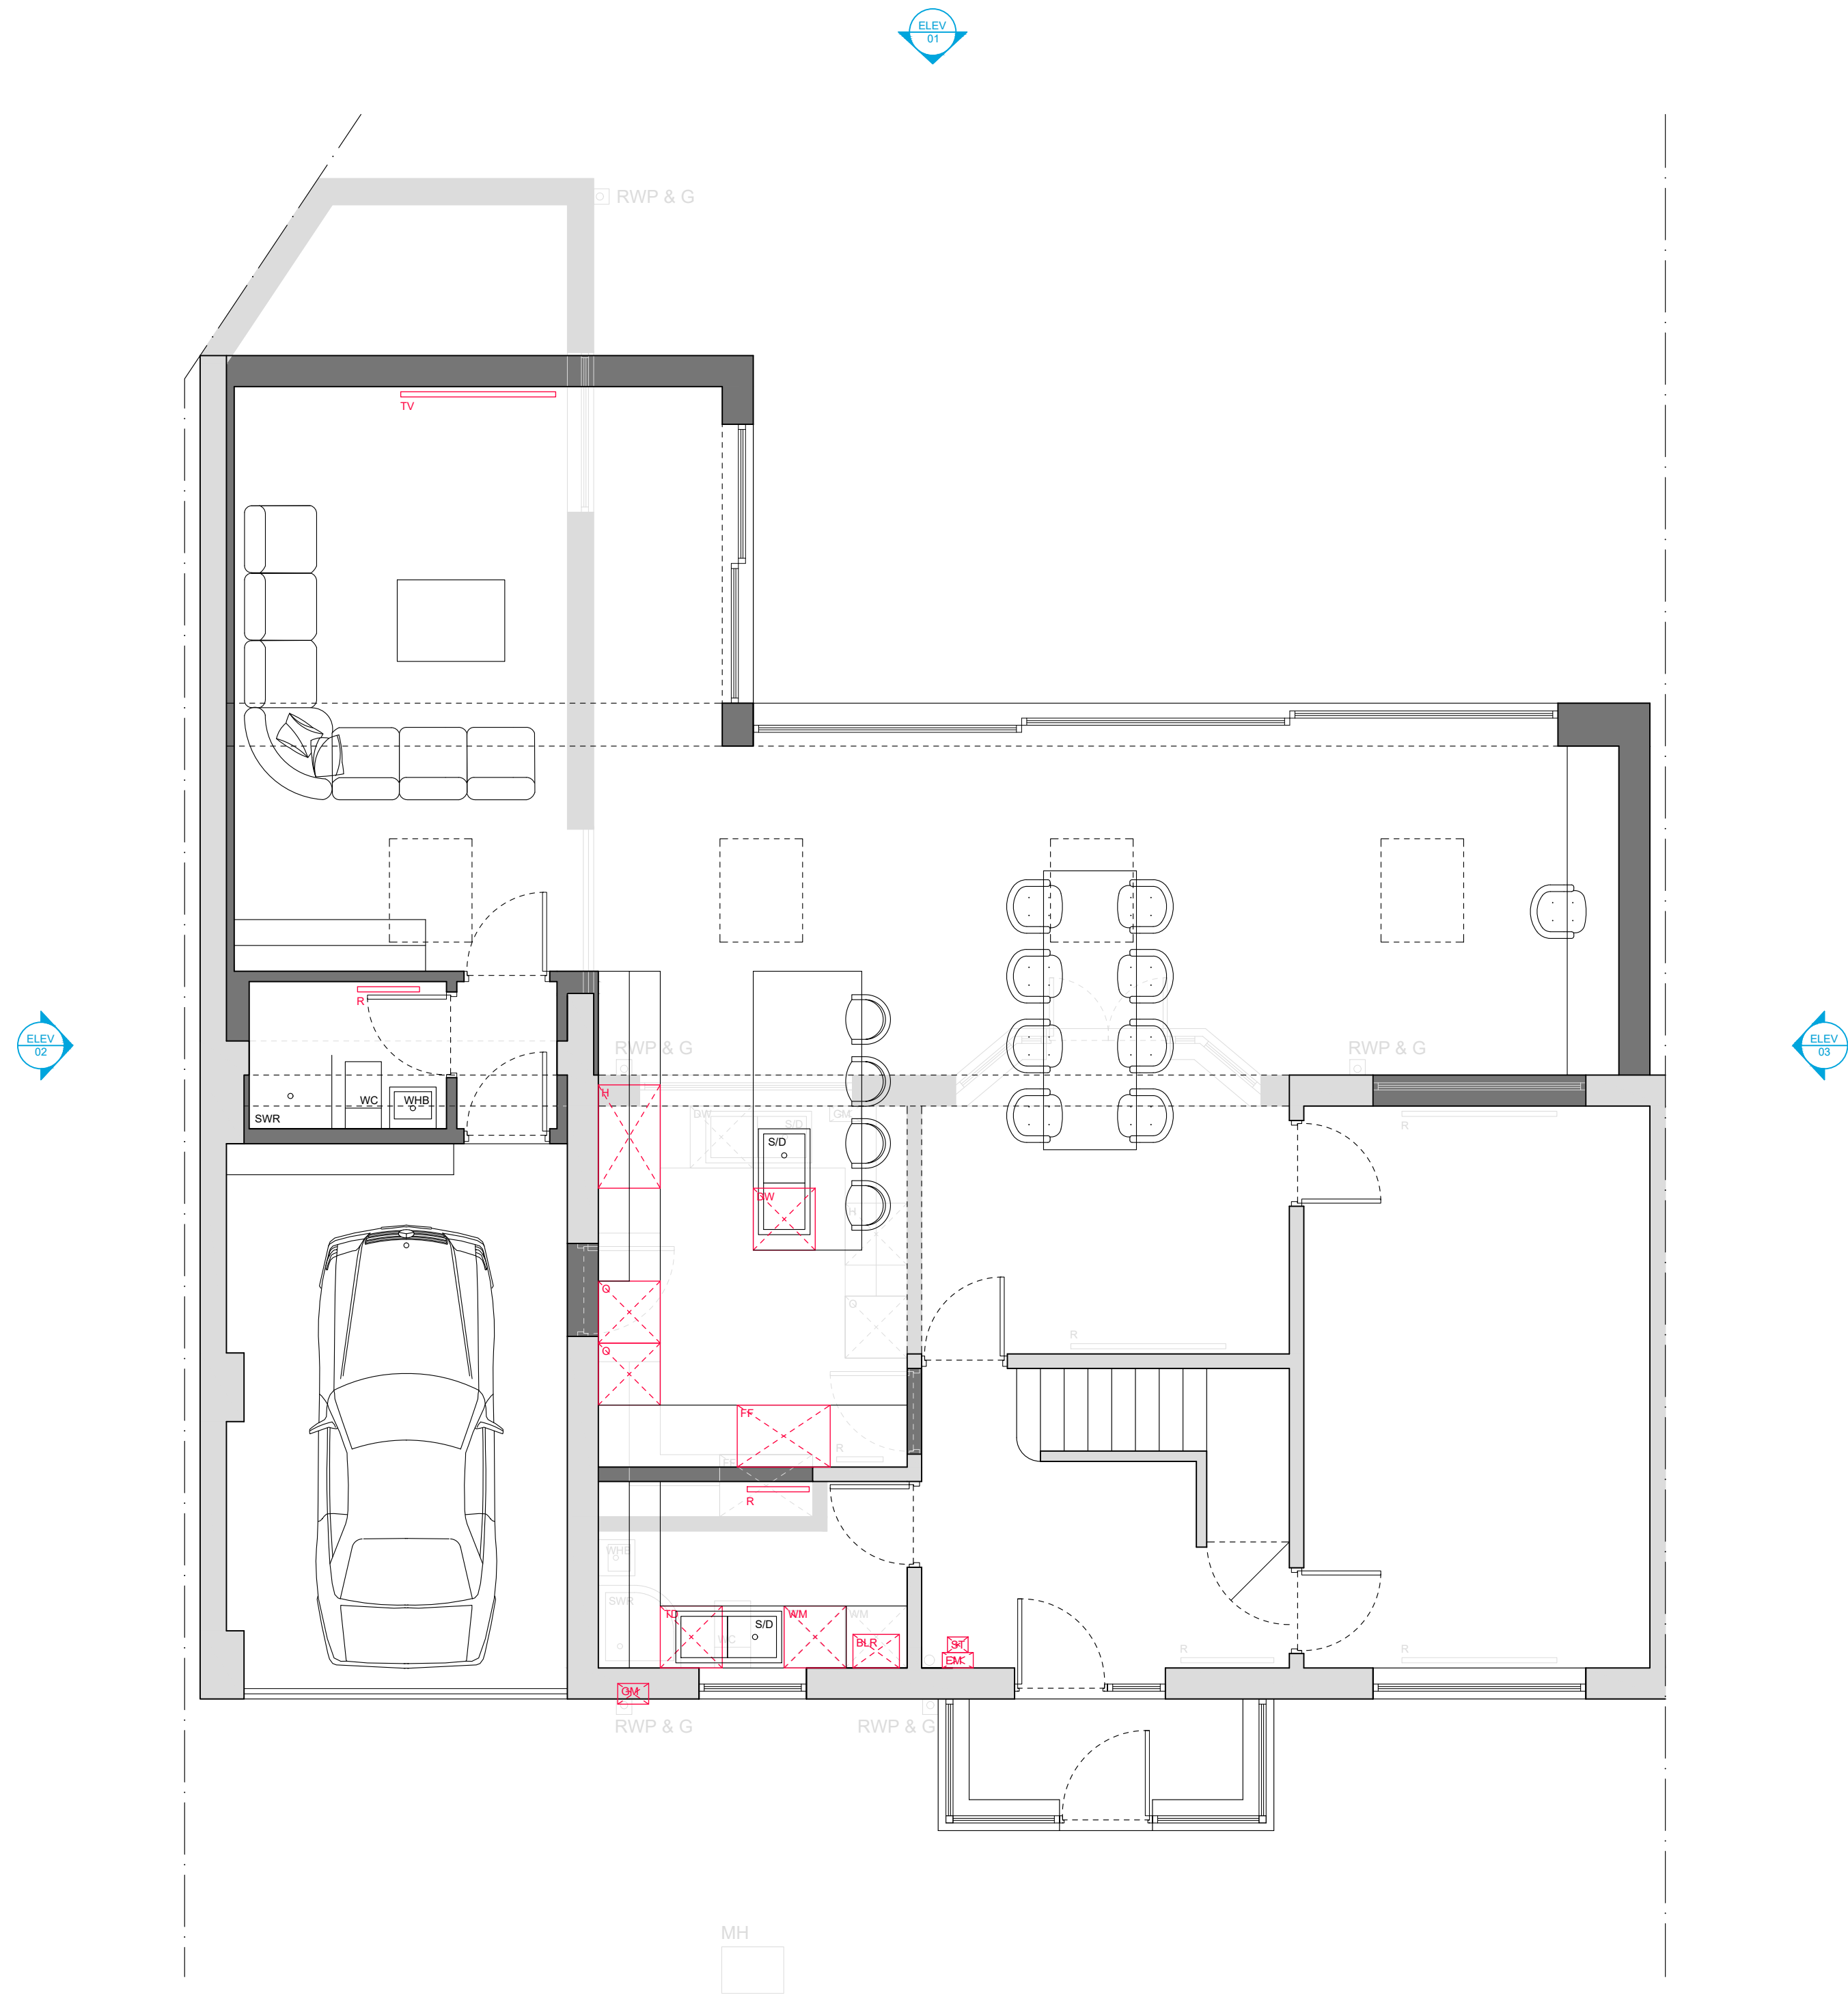


PROPOSED PLANS

It is the Contractor's responsibility to report any inconsistencies on this drawing, or between drawings, to the Design consultant and to request clarification and instruction before proceeding. This drawing and design is the copyright of VISION and may not be reproduced in any form whatsoever without prior express or written consent.

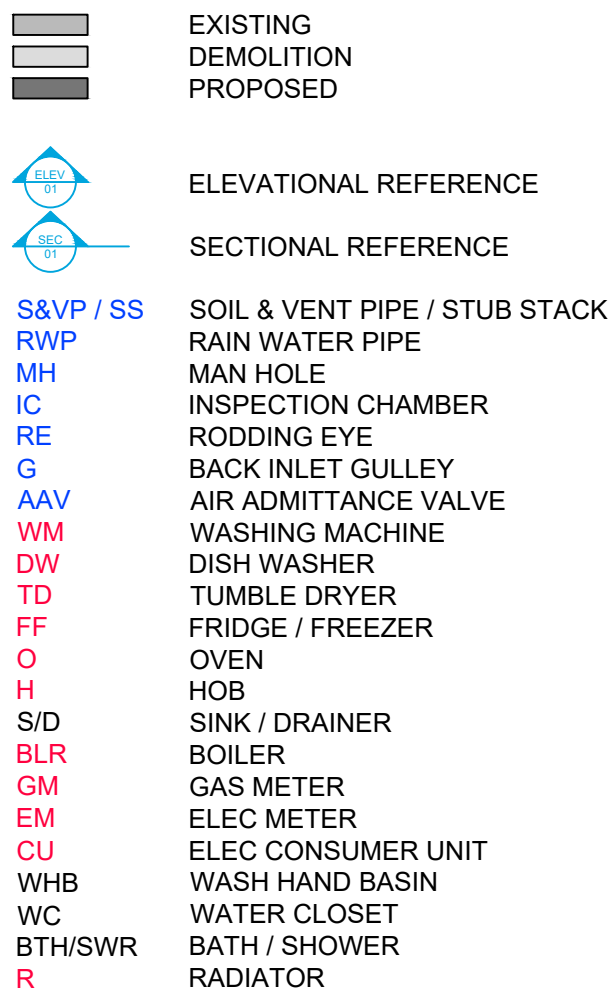

GROUND FLOOR PLAN

Rev	Date	In'l	Description



Vision Architectural Consultancy
T: 0161 456 3389
M: 0782 555 6071
E: dean@vision-architecture.co.uk
W: www.vision-architecture.co.uk

PROJECT			
No4 WITHENFIELD ROAD, MANCHESTER, M23 9BS			
TITLE			
PROPOSED PLANS			
DRAWING STATUS			
☐ FEASIBILITY	☒ PLANNING	☐ CONTRACT	
☐ TENDER	☐ BUILDING CONTROL	☐ AS BUILT	
SCALE	CONTRACT	DRWG No.	REV
1:50 @ A1 1:100 @ A3	VA2108	(10).001	A

