


NOTES

1. On no account may this drawing be scaled.
2. Any discrepancy to be reported to the Contract Administrator immediately
3. The Contractor must check all dimensions on site prior to placing work in hand and/or ordering any materials or work.
4. This drawing is copyright of property/sign ltd
via studio_neo
it may not be reproduced, or part reproduced
without the express consent of property/sign

Drawing Status

- ❑ PRELIMINARY FOR APPROVAL
- ❑ AGREED LAYOUT -SIGNED OFF
- PLANNING DRAWING
- ❑ BUILDING CONTROL DRAWING
- ❑ TENDER DRAWING
- ❑ CONTRACT DRAWING
- ❑ CONSTRUCTION DRAWING
- ❑ AS-BUILT DRAWING

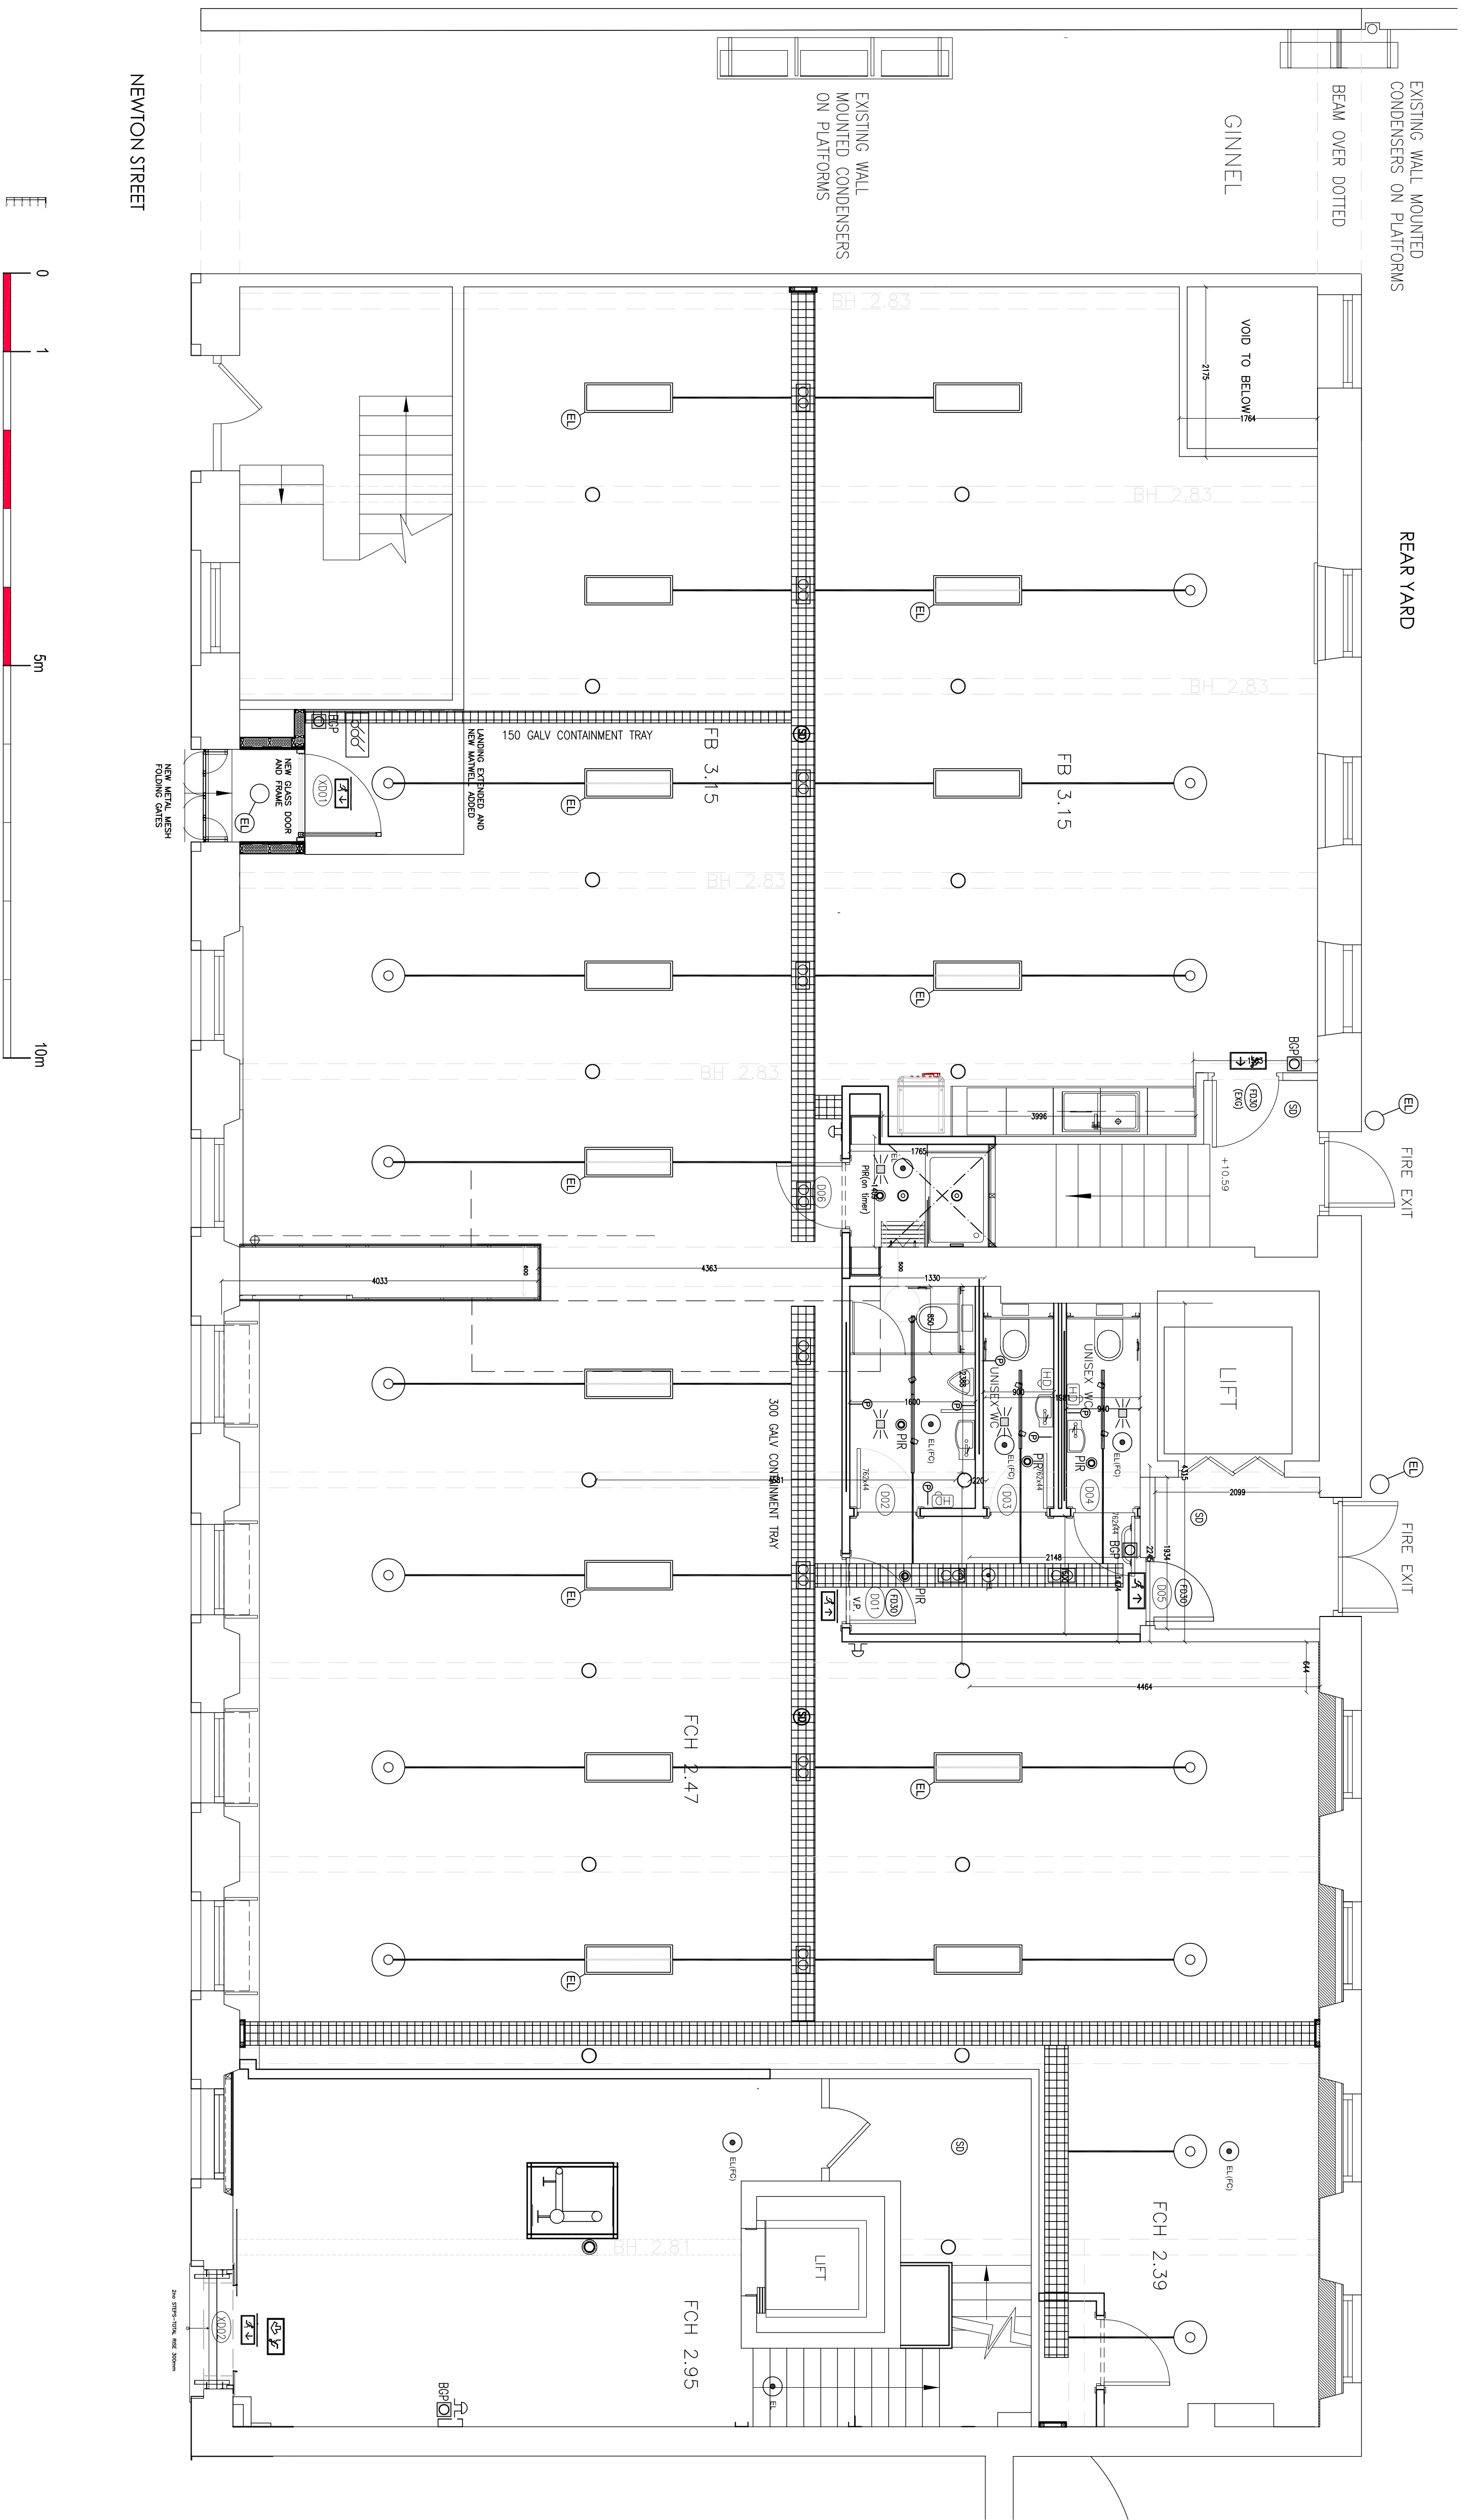

NEWTON STREET

Project
45-47 NEWTON STREET
MANCHESTER NQ

Drawing Title

EXISTING RCP

Scale	Do
1:50 @ A1	28/07
Drawing No.	Revisi
2333/L1-04	A
Revision Details	
A	20.08.21, Existing conditions shown

studio_n_e
Architects

3 Bridgewater Street
Lymington
Chesilton
WA13 0