




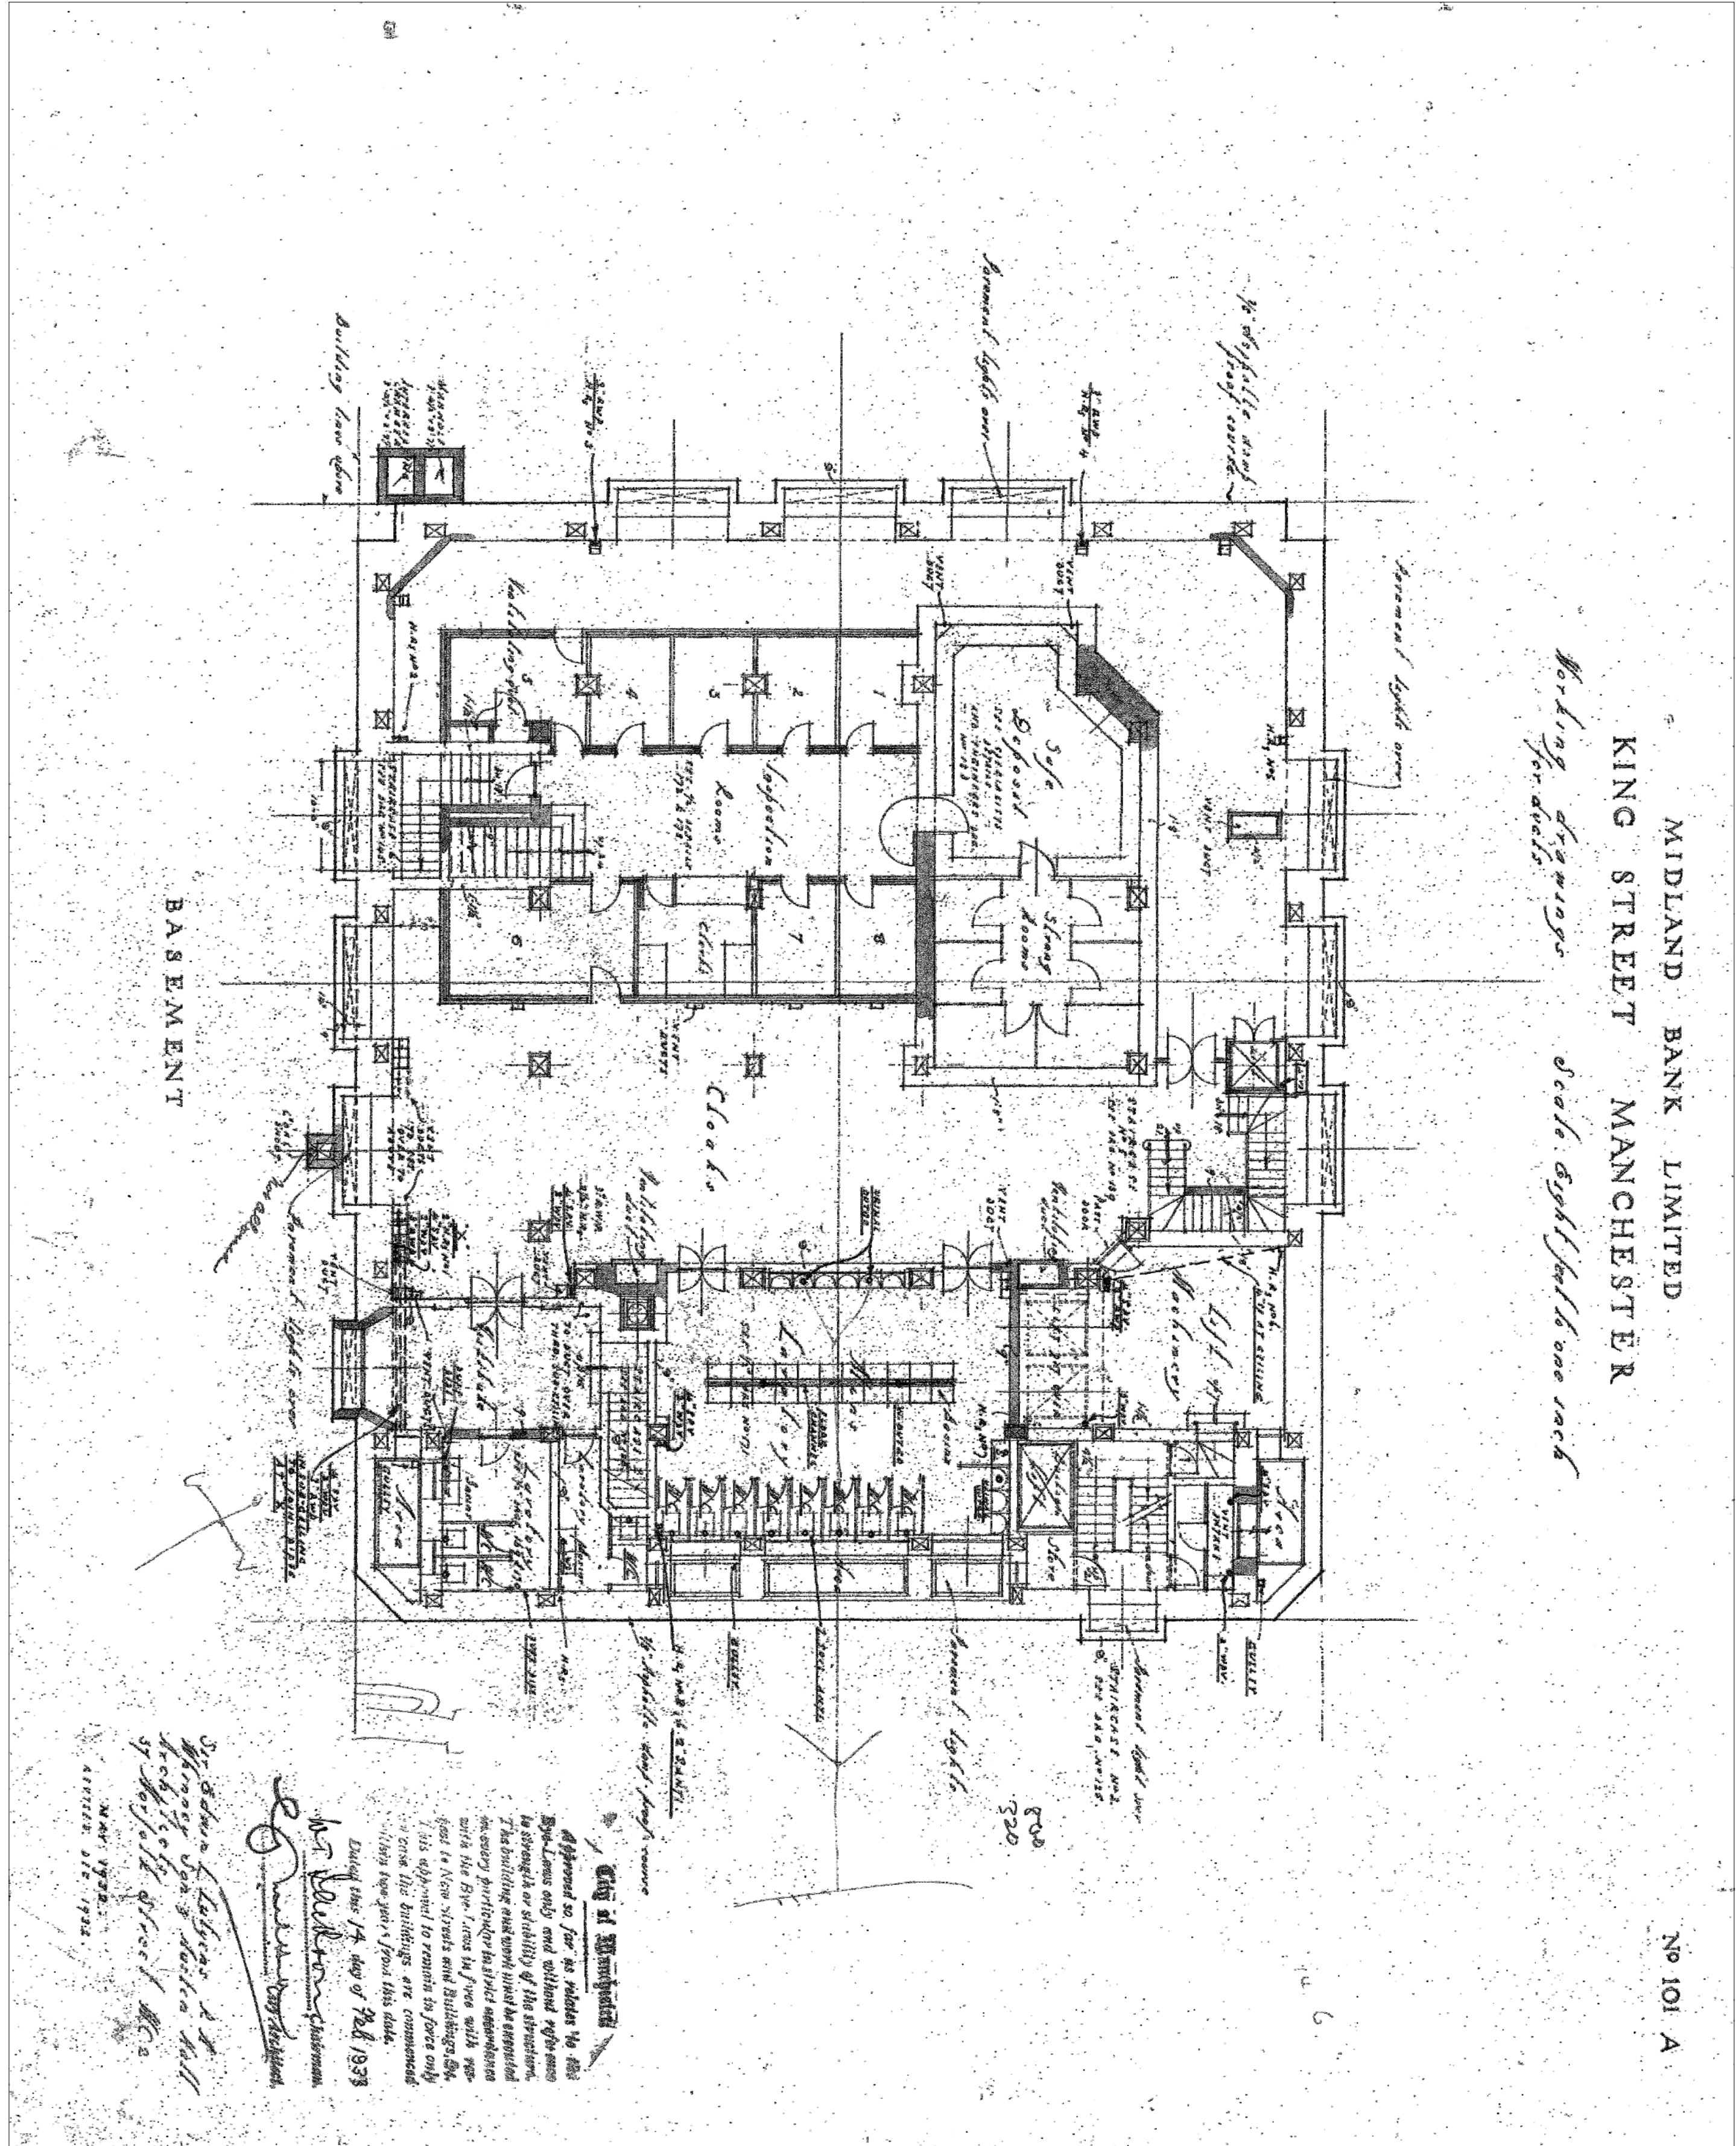

BASMENT LAYOUT – ORIGINAL DRAWING – DATED 1933

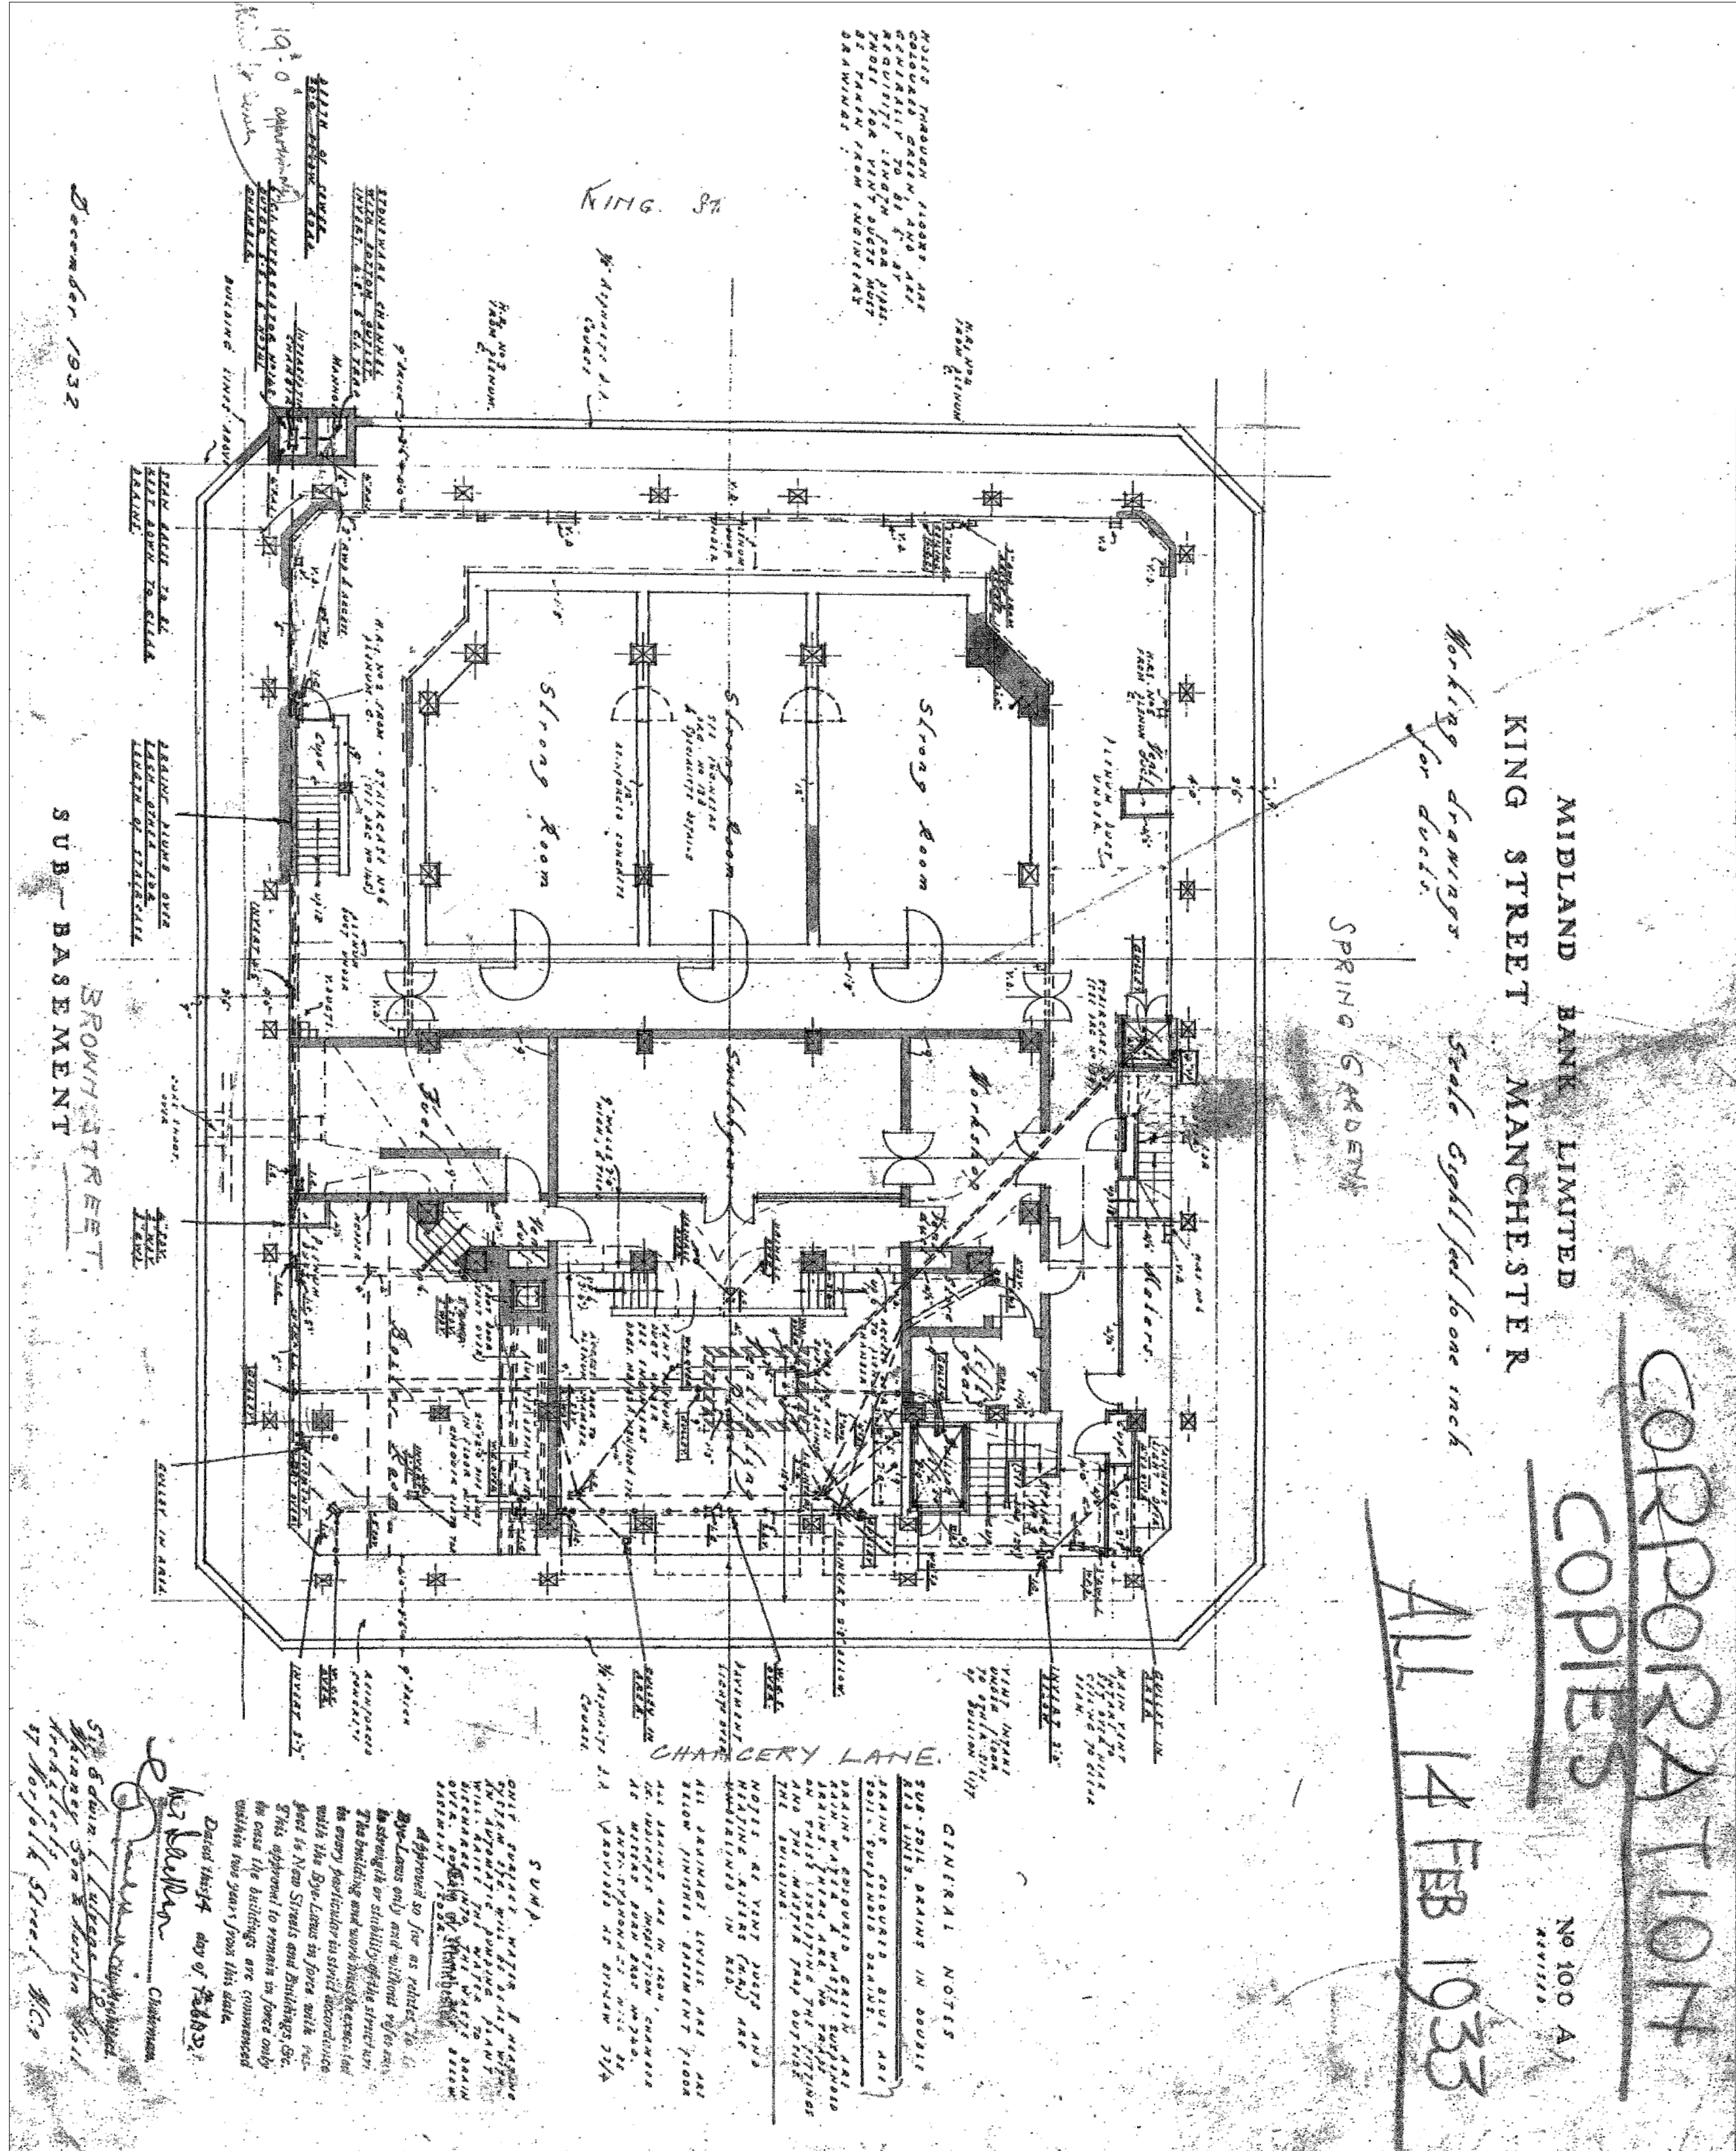

SUB BASEMENT LAYOUT – ORIGINAL DRAWING – DATED 1933

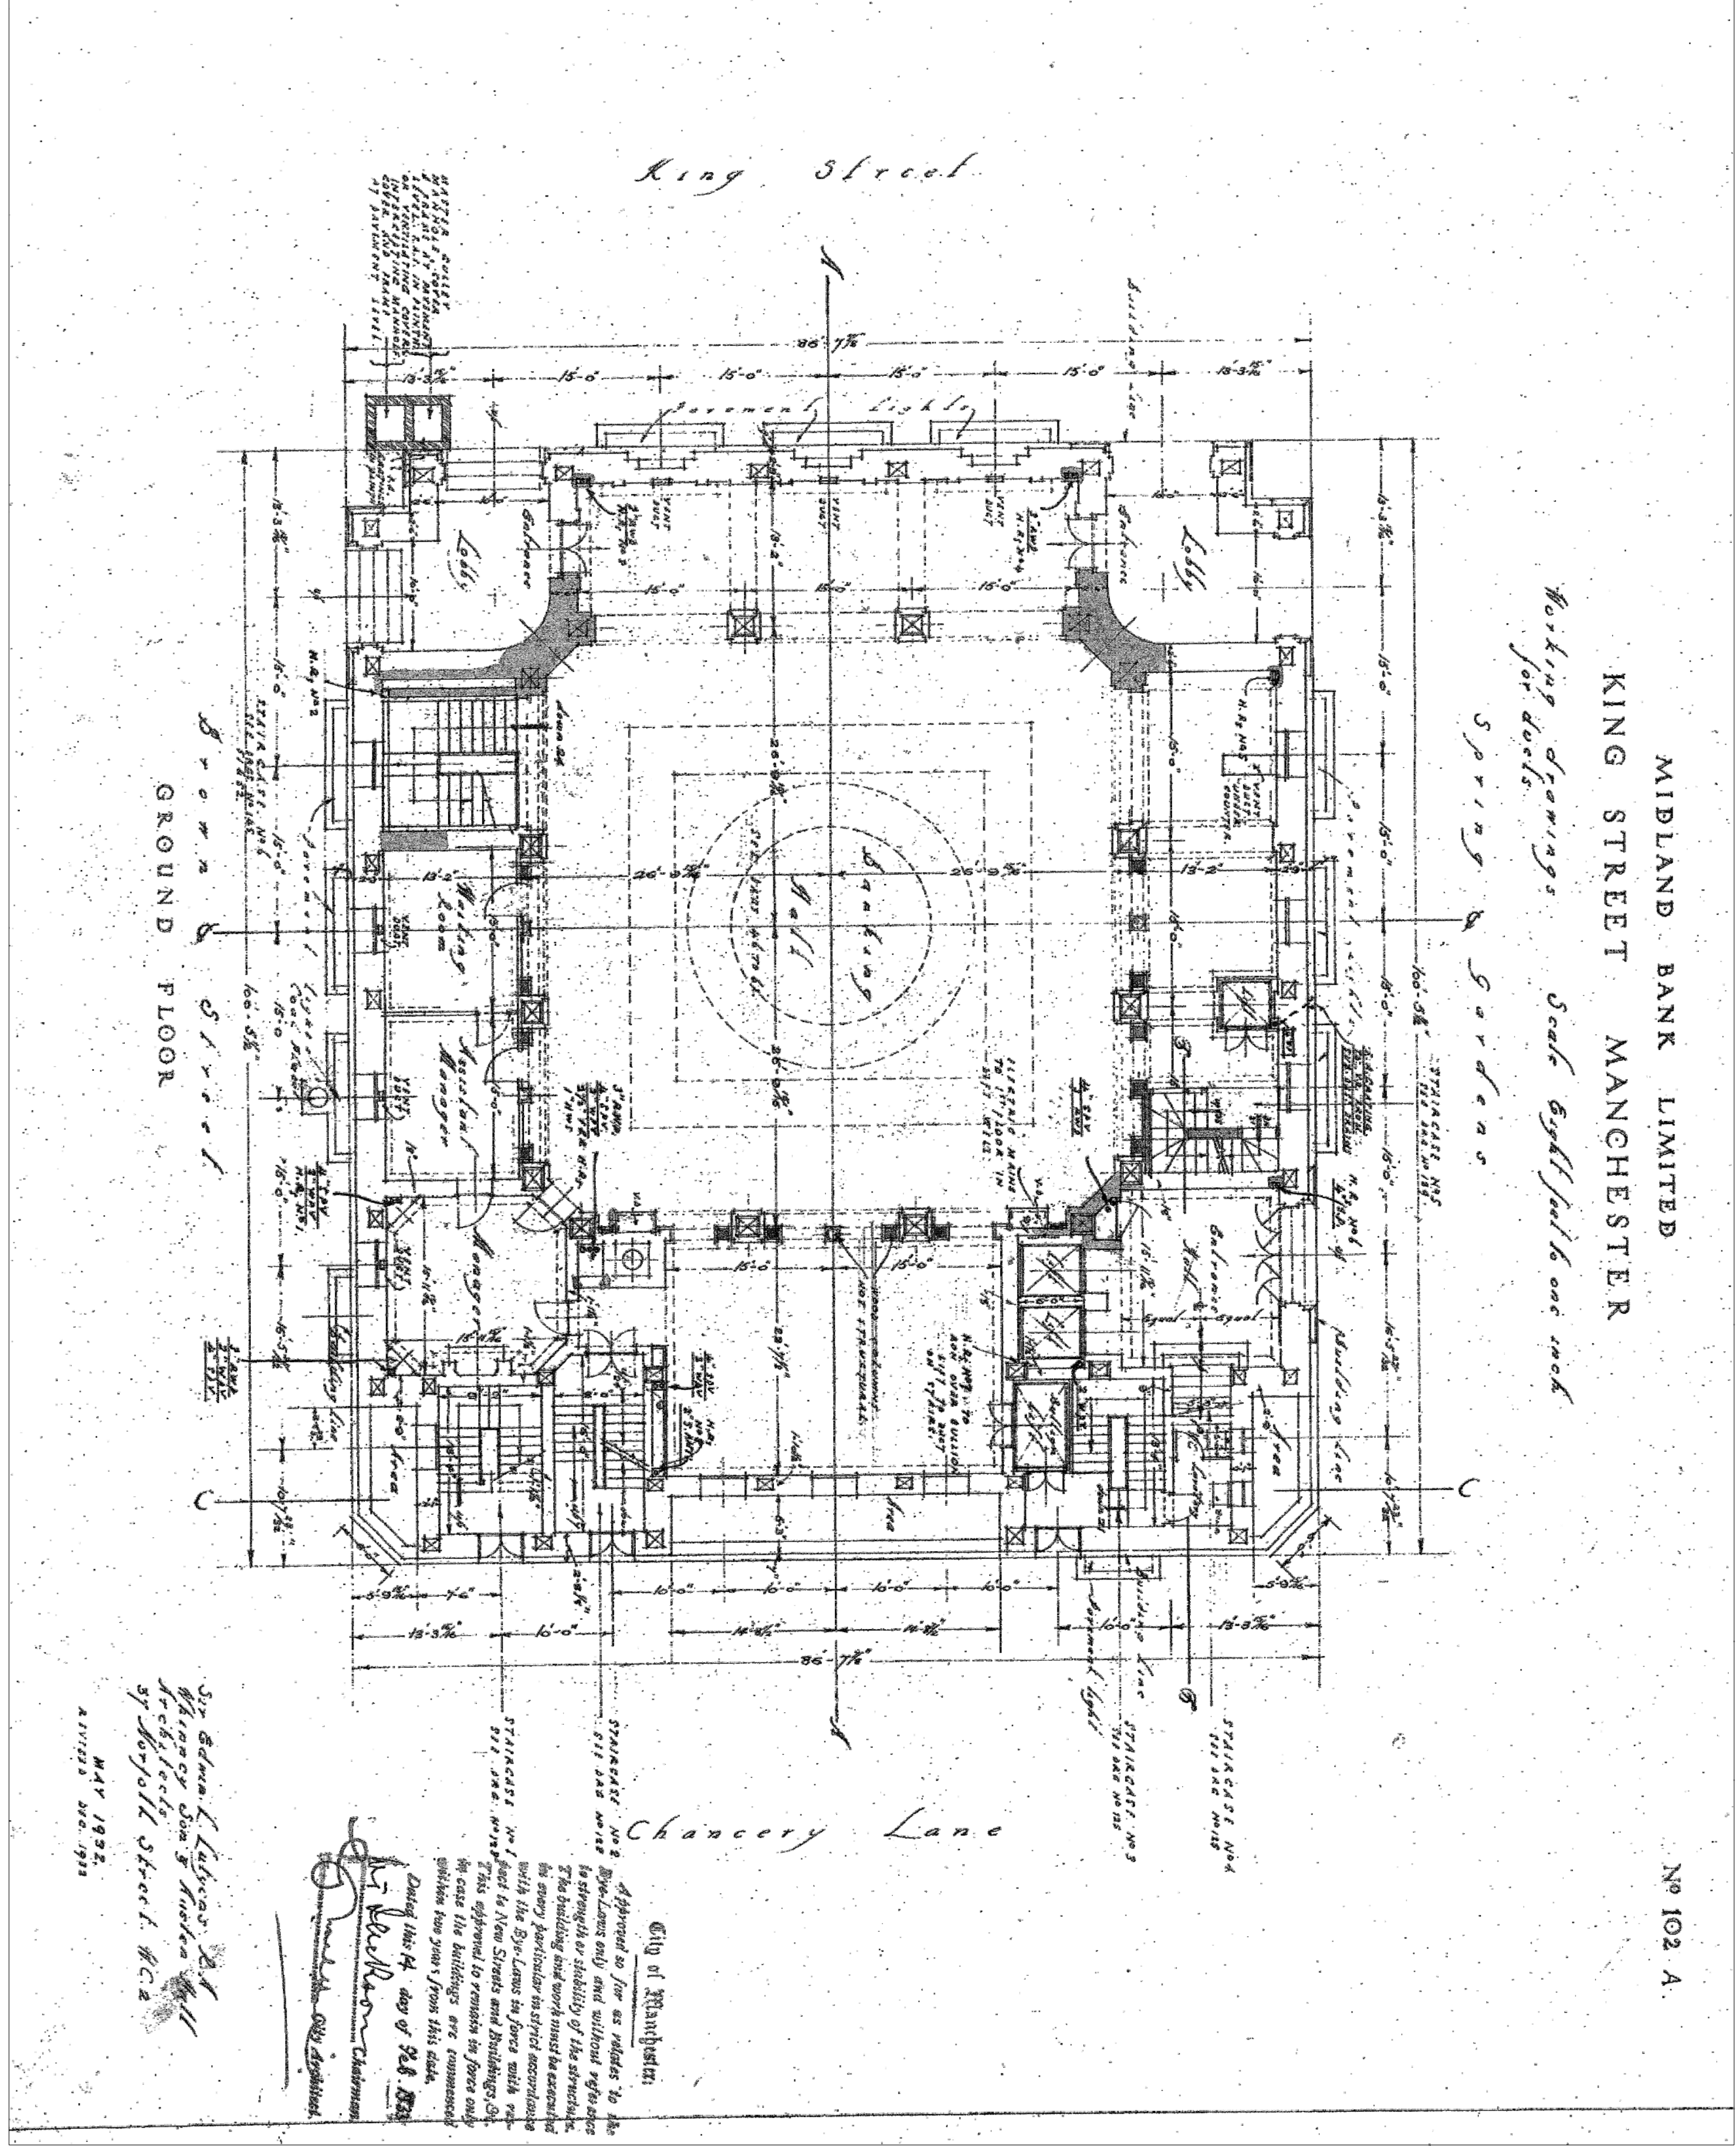

GROUND FLOOR LAYOUT – ORIGINAL DRAWING – DATED 1933

COPYRIGHT RESERVED

Notes

Revisions

No. Date Description

Building Management Services	Project
Proposed Alterations to basement levels	Client
Hotel Gotham	Commercial Development Projects Limited
100 King Street, Manchester.	
Sheet	
Original Layouts - Dated 1933	
Drawn	Date
1:125 @ A0	June 17
Scale	
1:125 @ A0	
Revised	
1:125 @ A0	
Drawn	
1:125 @ A0	
Revised	
1:125 @ A0	

BUILDING MANAGEMENT SERVICES LTD
Huddersfield Road
Huddersfield, West Yorkshire
HD6 3BW
TELEPHONE: 01482 37616
FAX: 01482 37617
email: info@bmsltd.com

Building Management Services

cbd

Commercial Development Projects Limited

Proposed Alterations to basement levels
Hotel Gotham
100 King Street, Manchester.

Original Layouts - Dated 1933

Drawn Date

1:125 @ A0

Revised

1:125 @ A0

Drawn

1:125 @ A0