


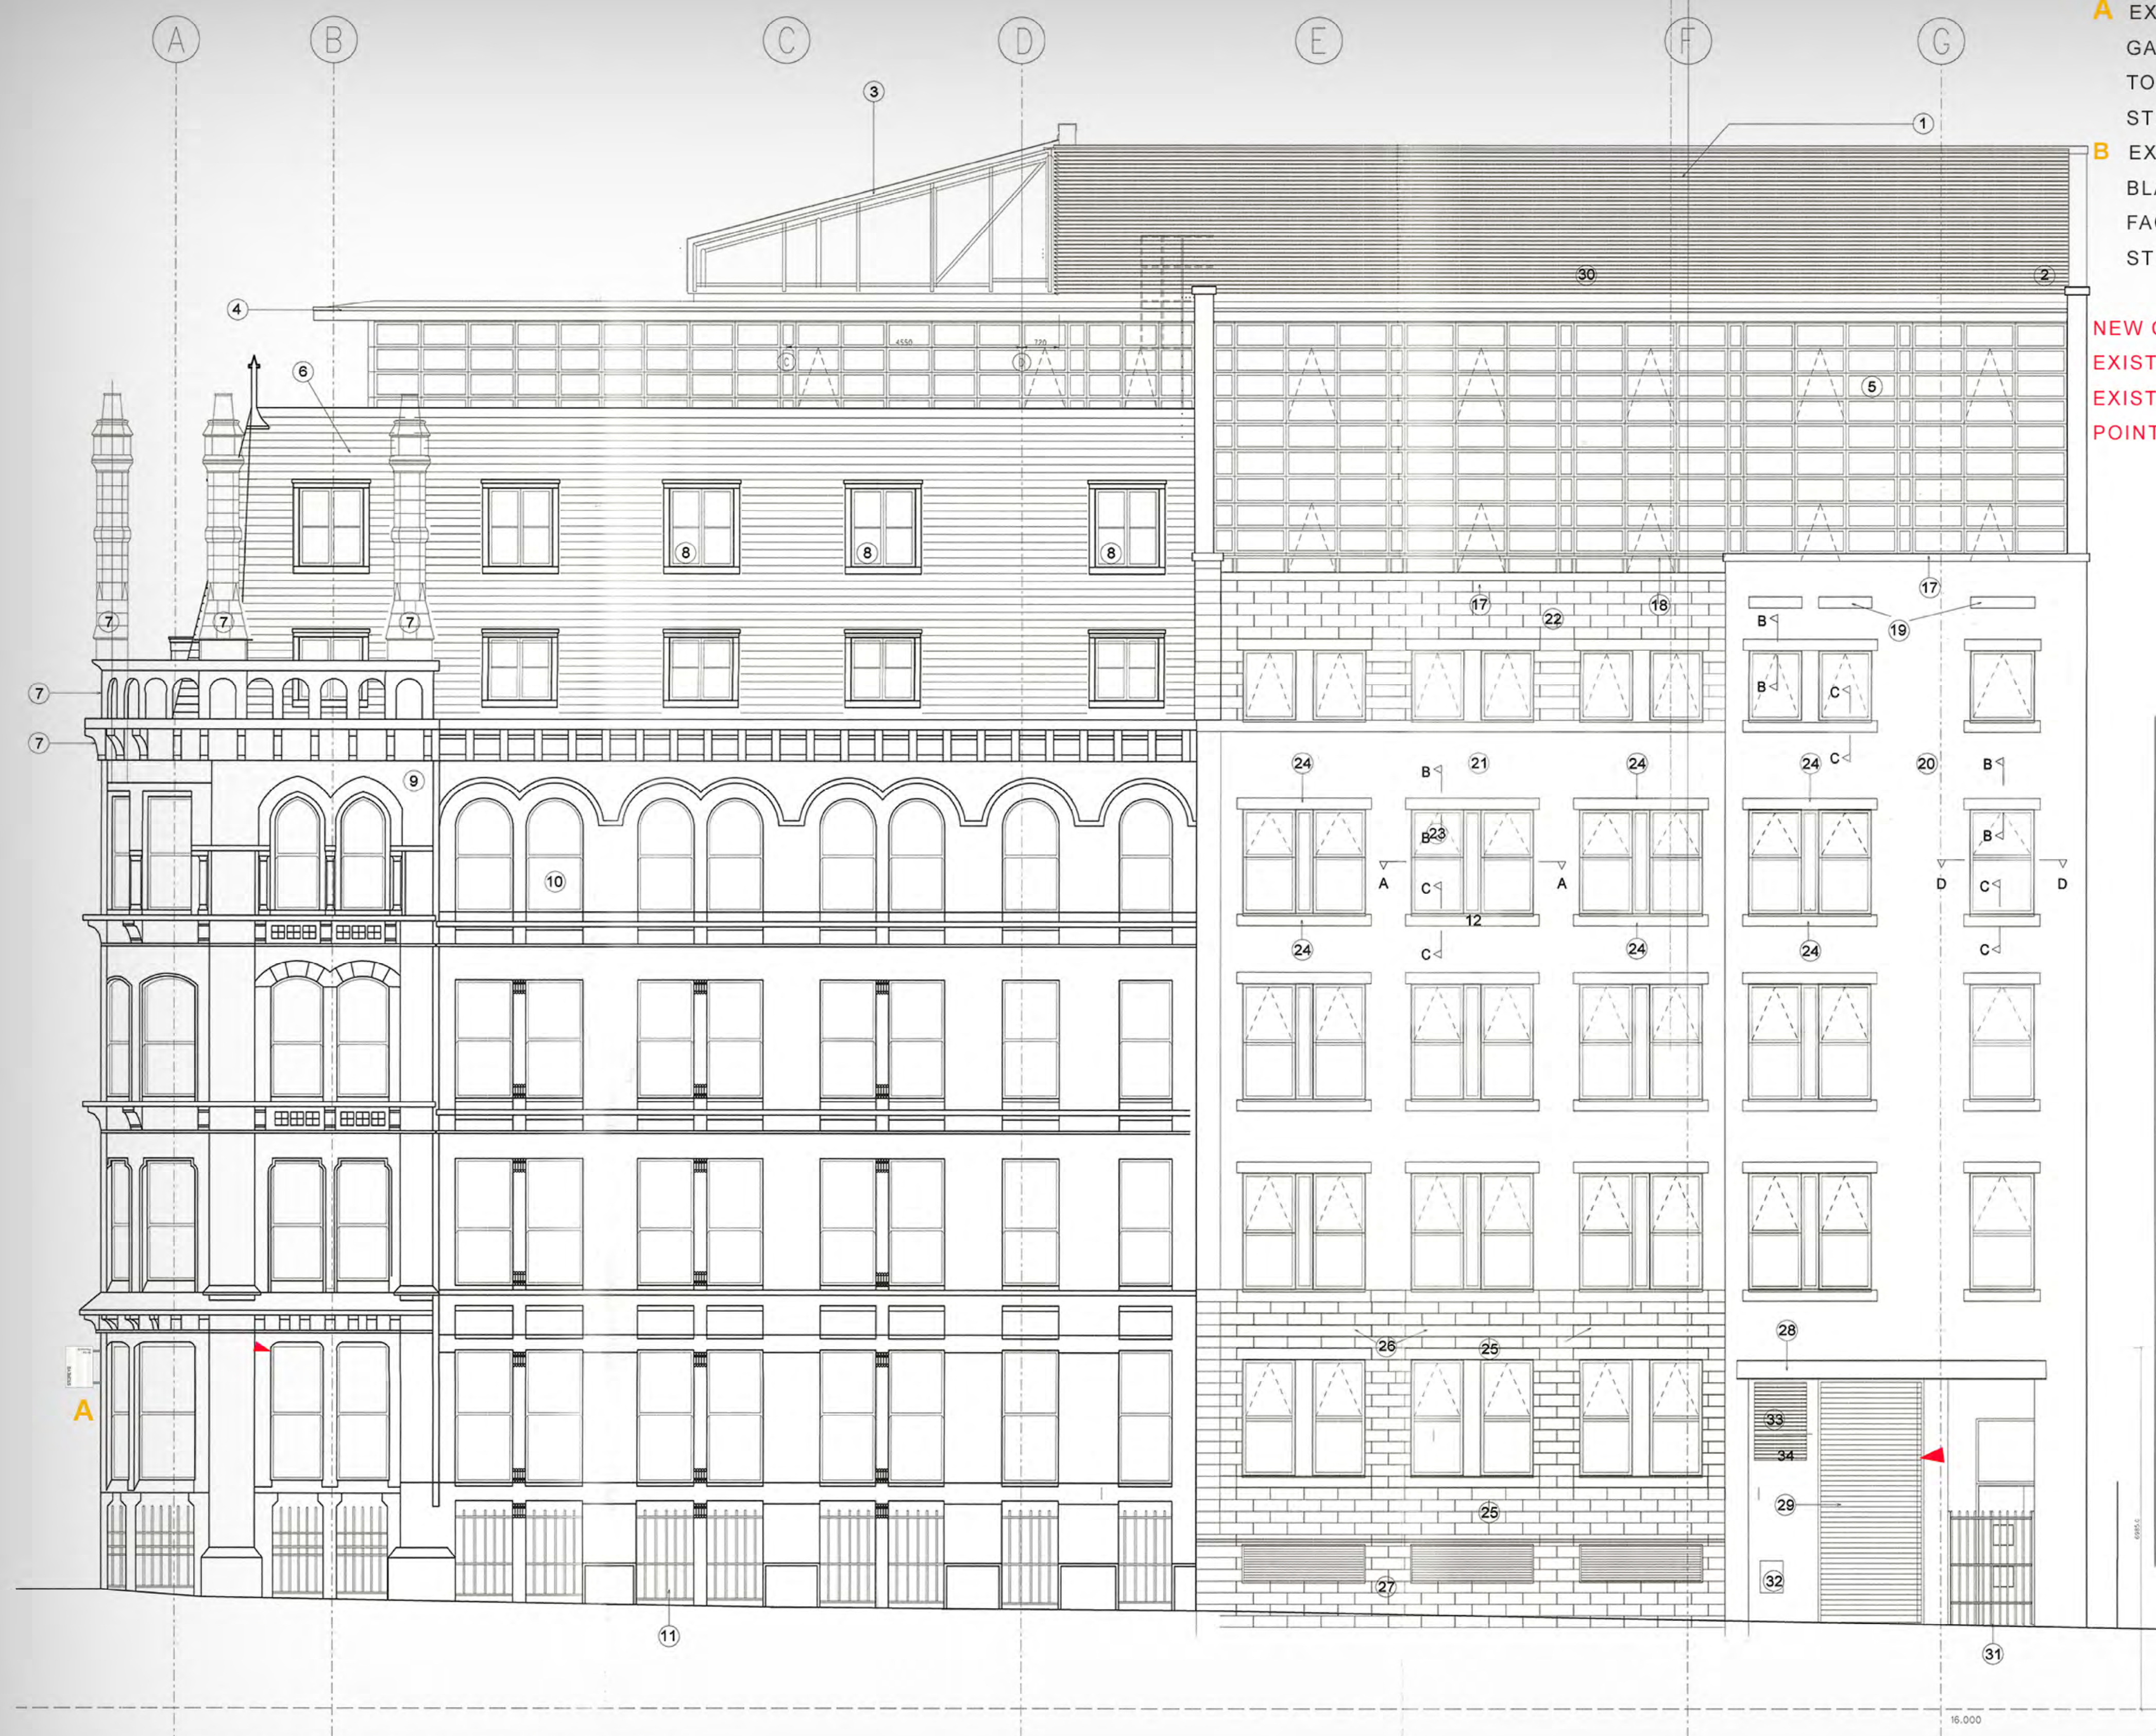

BACK GEORGE STREET ELEVATION

SIGNAGE KEY

- A** EXTERIOR LIGHTBOX.
GALVANISED STEEL FRAME, FIXED
TO FACADE ON PROJECTING GALV
STEEL BRACKETS
- B** EXTERIOR LIGHTBOX.
BLACK STEEL FRAME, FIXED TO
FACADE ON PROJECTING BLACK
STEEL BRACKETS

NEW CCTV CAMERAS INSTALLED IN
EXISTING LOCATIONS UTILISING
EXISTING CABLE ROUTES & FIXING
POINTS.

ELEVATION KEY: BASED ON MHA RECORD DRAWINGS.

- 1 DARK GREY RAL 7015 30% GLOSS PPC LOUVRED
SCREEN TO CONCEAL FLUES, LIFT & MECHANICAL
PLANT.
- 2 DARK GREY RAL 7015 30% GLOSS PPC COMPOSITE
PANELS UNDER LOUVRED SCREEN.
- 3 DARK GREY RAL 7015 30% GLOSS PPC ALUMINIUM
FRAMED GLAZED ATRIUM WITH MOVABLE
CLEANING GANTRY.
- 4 PROJECTING SHELF PANEL IN TERNE-COATED
STAINLESS STEEL.
- 5 VELFAC CURTAIN WALLING SYSTEM. DARK GREY
RAL 7015 30% GLOSS PPC.
- 6 MANSARD ROOF TO SAME HEIGHT AND PROFILE AS
EXISTING ROOF SECTION, CLAD IN NATURAL SLATE
AS EXISTING.
- 7 EXISTING STONE PARAPETS. CHIMNEY STACKS
REBUILT AS PART OF 2002 WORKS.
- 8 EXISTING DORMER WINDOWS.
- 9 EXISTING STONE FACADES.
- 10 EXISTING SLIDING SASH WINDOWS WITH INTERNAL
SECONDARY GLAZING.
- 11 WROUGHT IRON GRILLES TO BASEMENT WINDOWS.
- 14 EXISTING HARDWOOD paneled door.
- 15 CLEAR TOUGHENED GLASS DOORS.
- 16 CLEAR TOUGHENED AUTOMATIC GLASS DOORS.
- 17 NATURAL STONE COPING.
- 18 DARK GREY RAL 7015 30% GLOSS PPC
BALUSTRADE.
- 19 PROJECTING NATURAL STONE FEATURE.
- 20 FACING BRICK - MARSHALLS LINCOLN RED WITH
10mm BUCKET HANDLE JOINTS.
- 21 FACING BRICK - MARSHALLS LINCOLN RED WITH
10mm BUCKET HANDLE JOINTS RECESSED FROM
FACE OF EXISTING BUILDING.
- 22 NATURAL STONE ELEVATION WITH 5mm FLUSH
POINTED JOINTS. PROJECTING BAND/CILL TO
WINDOWS.
- 23 VELFAC COMBINATION FRAMES. DARK GREY RAL
7015 30% GLOSS PPC EXTERNALLY & S/WOOD
INTERNALLY..
- 24 NATURAL STONE LINTEL & CILL.
- 25 NATURAL STONE ELEVATION WITH 5mm FLUSH
POINTED JOINTS. PROJECTING BAND/CILL TO
WINDOWS.
- 26 PROJECTING NATURAL STONE FEATURE.
- 27 NATURAL STONE PLINTH WITH PERFORATED SS
PANELS.
- 28 EXPOSED STEEL LINTEL, PAINT FINISHED DARK
GREY.
- 29 PERFORATED BLACK PPC ROLLER SHUTTER WITH
BLACK PPC LOUVRES ABOVE.
- 30 DARK GREY RAL 7015 30% GLOSS PPC HANDRAIL &
STEEL PANEL.
- 31 STEEL GATE, WHITE PAINT FINISH.
- 32 DRY RISER INLET CABINET.
- 33 PPC LOUVRED GRILLE.
- 34 PPC LOUVRED GRILLE FOR LIFT.