


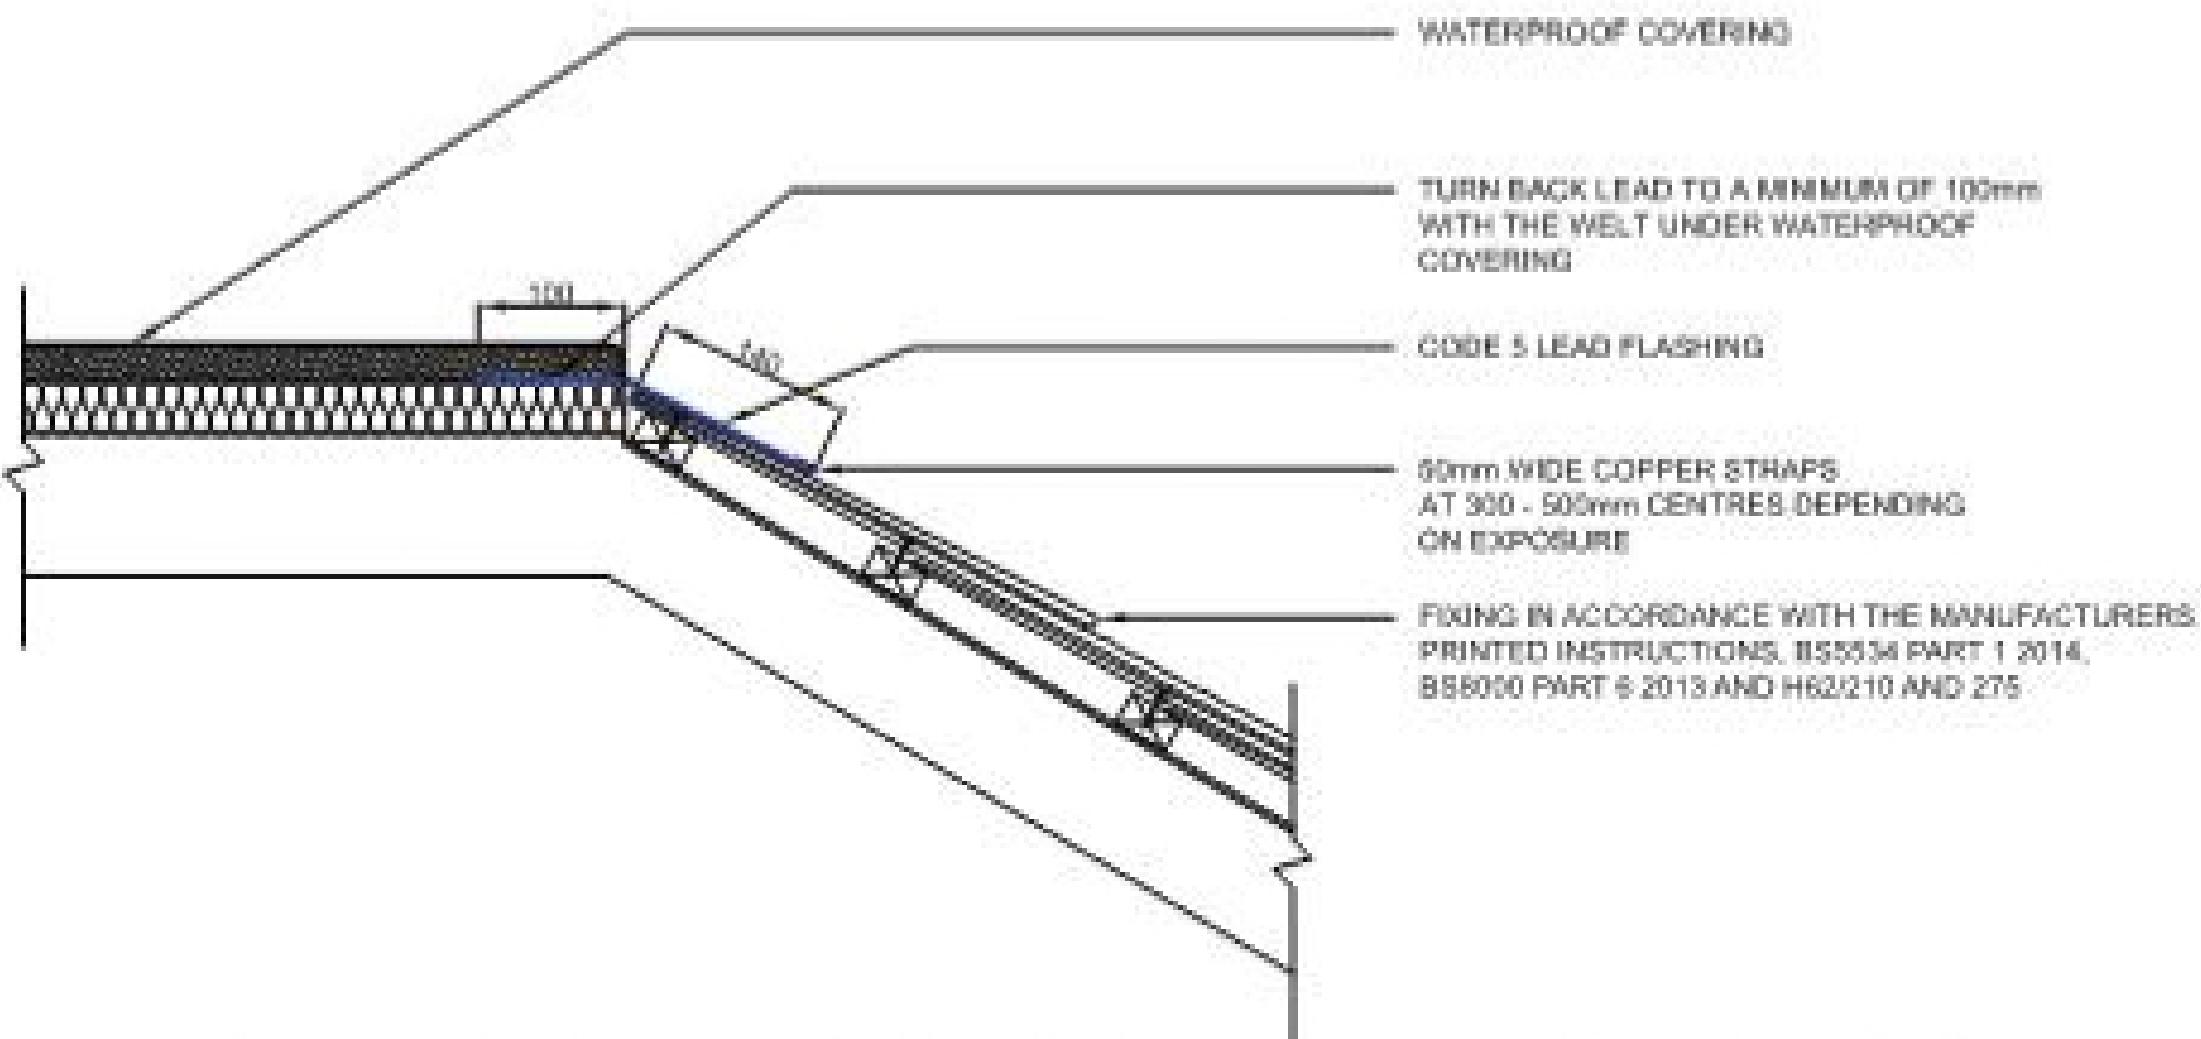

LAY CODE 5 x 240 GIRTH FLASHING OVER TOP COURSE OF SLATE AND ONTO FLAT ROOF. AS DETAIL.

SSQ NATURAL SLATE
 TYPICAL ABUTMENTS TO FLAT ROOF
 AT END OF ROOF SLOPES
 500X250 DEL CARMEN, ULTRA GRADE (NATURAL SLATE)
 DRG 015