


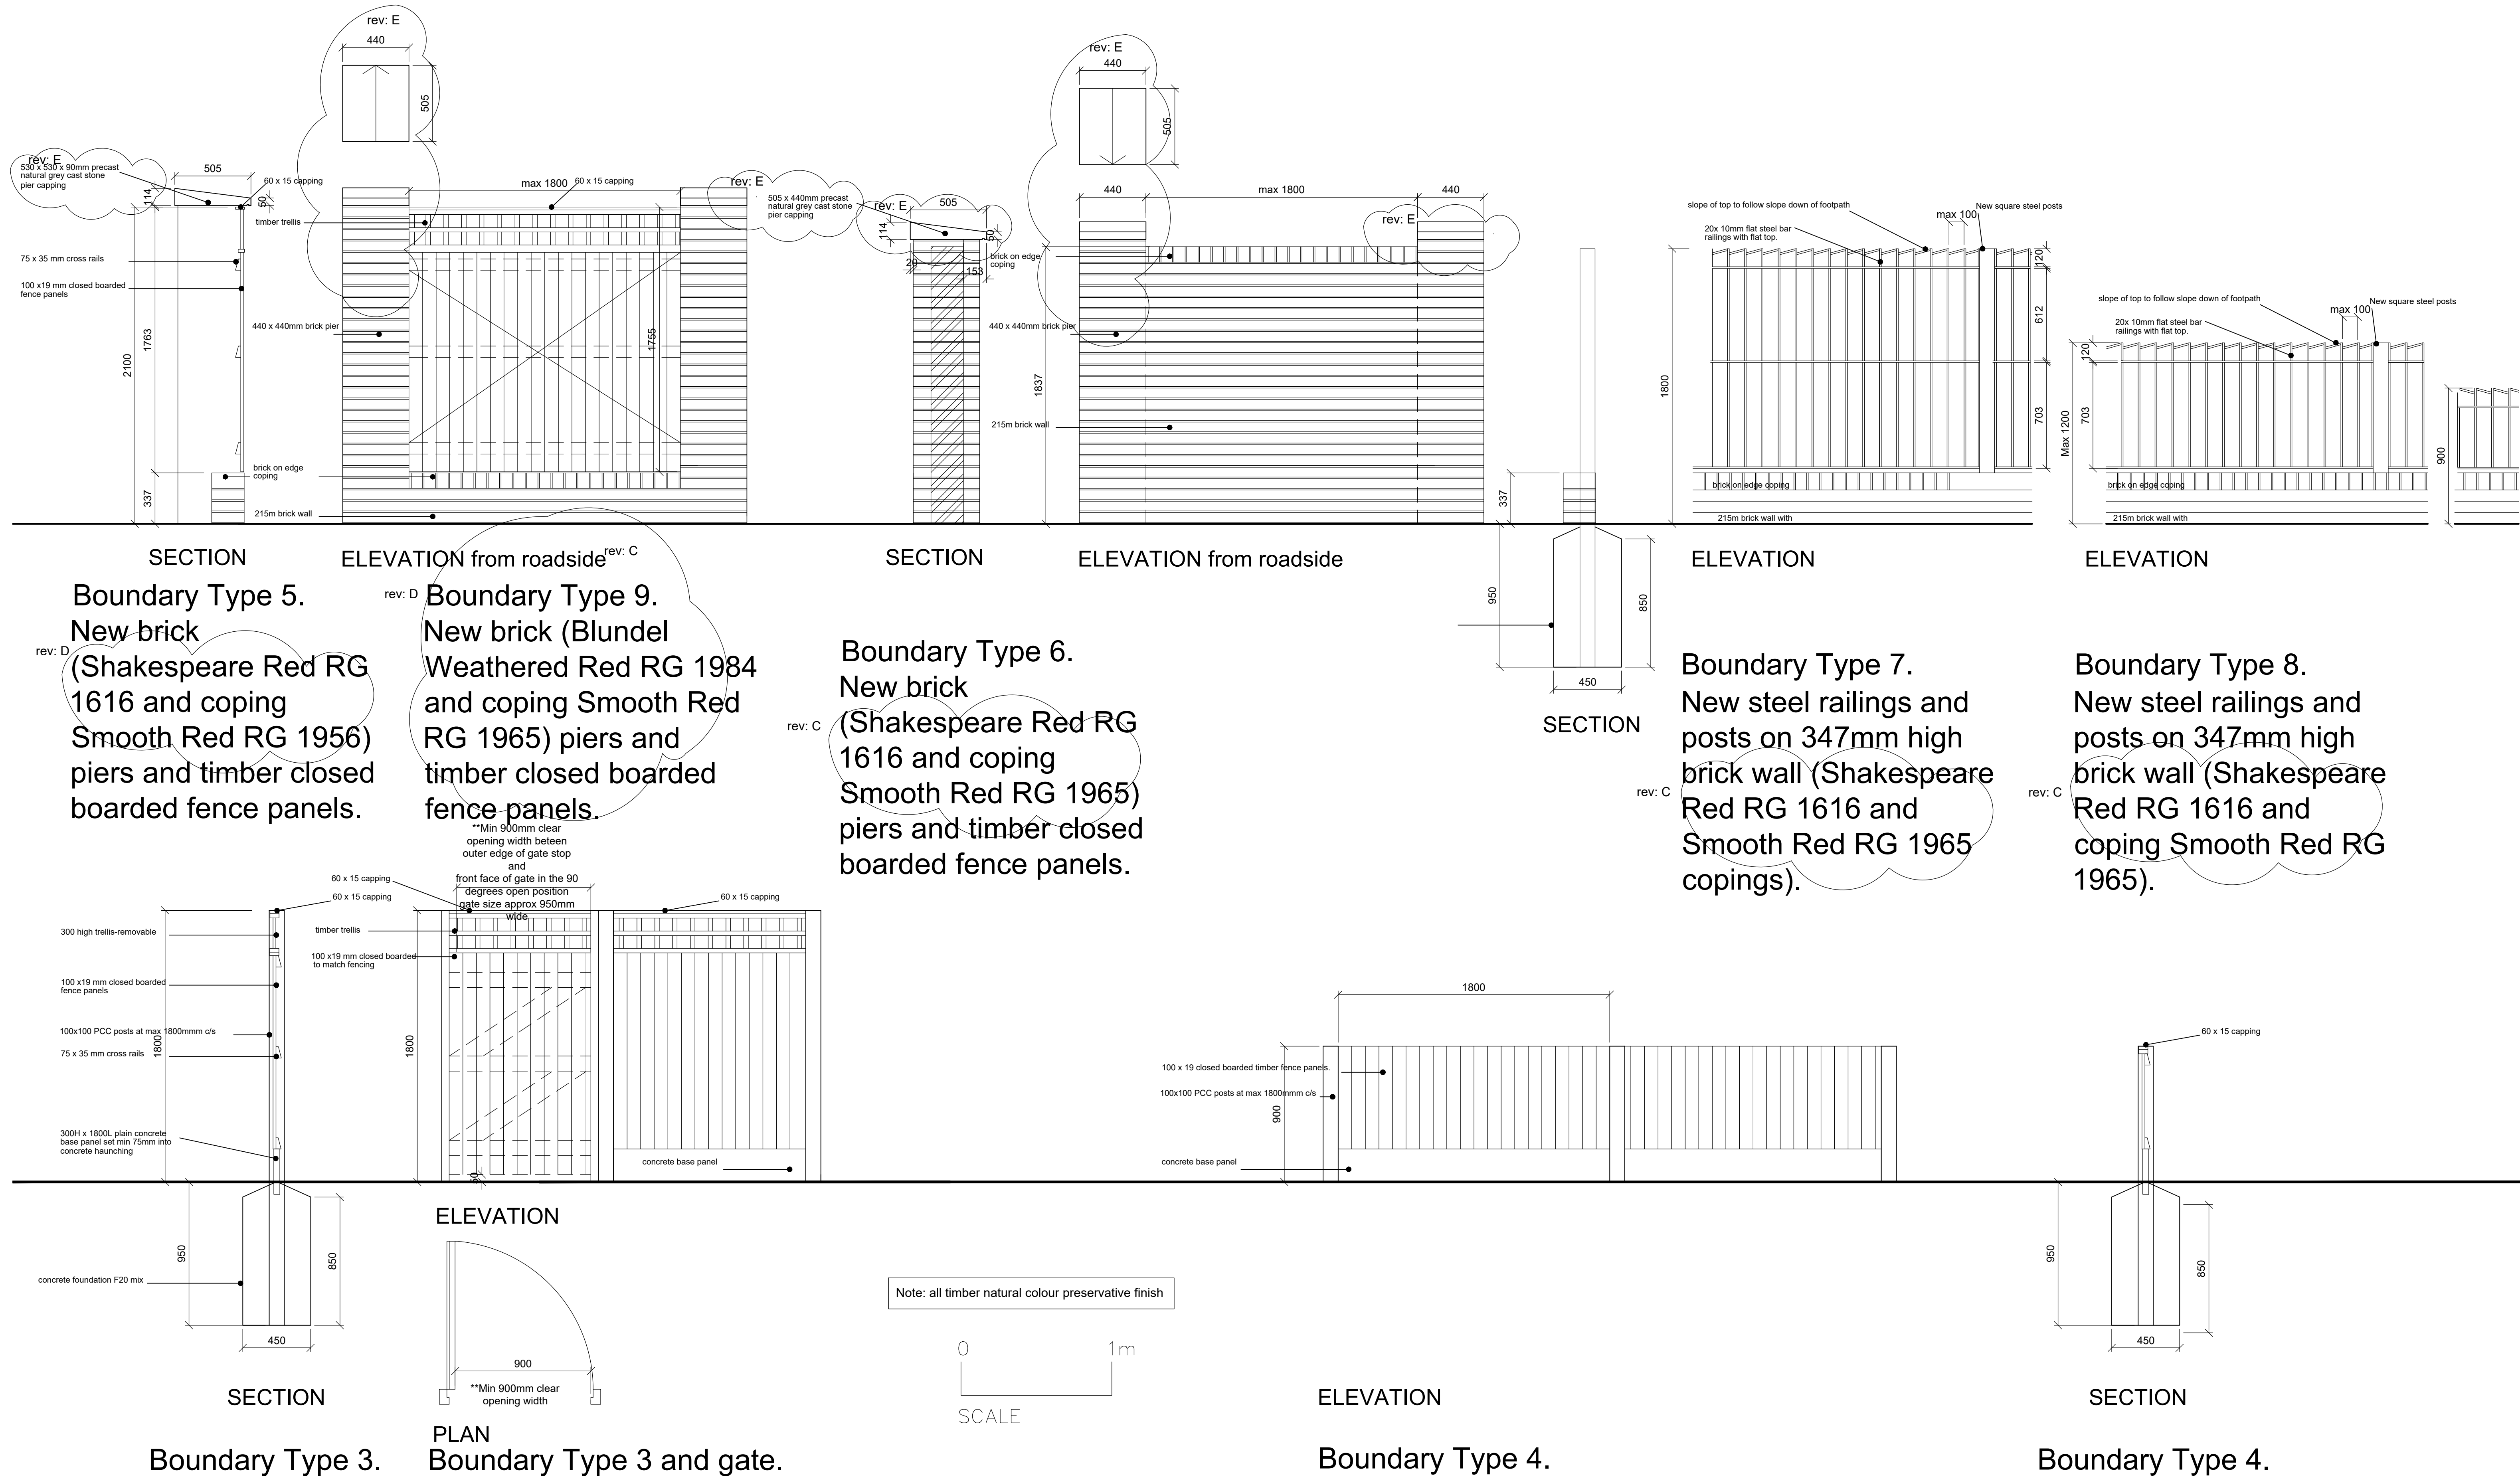

READ THIS DRAWING IN CONJUNCTION WITH 20.03 PL03, PL04, PL05, PL08.

rev: A 03/09/20 BOUNDARY TYPE 8 ADDED. LOW WALLS TO HAVE BRICK ON EDGE COPINGS.
rev: B 04/09/20 BOUNDARY TYPE 8 MAX HEIGHT 1200MM.
rev: C 28/10/20 BOUNDARY TYPE 9 ADDED. BRICK ON EDGE COPING. BRICK TYPES ADDED.
rev: D 05/04/21 BOUNDARY TYPE 3 ANNOTATION REVISED. BOUNDARY TYPES 5 AND 9 COPING BRICK NOTE ADDED.
rev: E 14/06/21 BOUNDARY TYPES 5, 6, AND 9 PIER CAPS REVISED.

rev: F 19/06/21 READ IN CONJUNCTION NOTE ADDED.
rev: G 12/08/21 BOUNDARY TYPES 5, 6, 9 PIER CAPS PRECAST NATURAL GREY STONE FINISH



MSV HOUSING : ABBEY HEY LANE/ BATTERSBY STREET, HR OPENSHAW, MANCHESTER
BOUNDARY DETAILS SHEET 2
1: 20 @ ISO A1 FULL BLEED 1:40 @ ISO A3 FULL BLEED

BUILDING REGULATIONS
A1 FULL BLEED original sheet size

20.03
BDT02G
08.07.20

dwn MS

passed

MICHAEL STEWART ARCHITECTURE
0161 291 9331 / 0774 344 2621
mike@msarchitecture.co.uk
www.msarchitecture.co.uk