






EXISTING PART ELEVATION TO QUAY STREET (1:50 @A1)

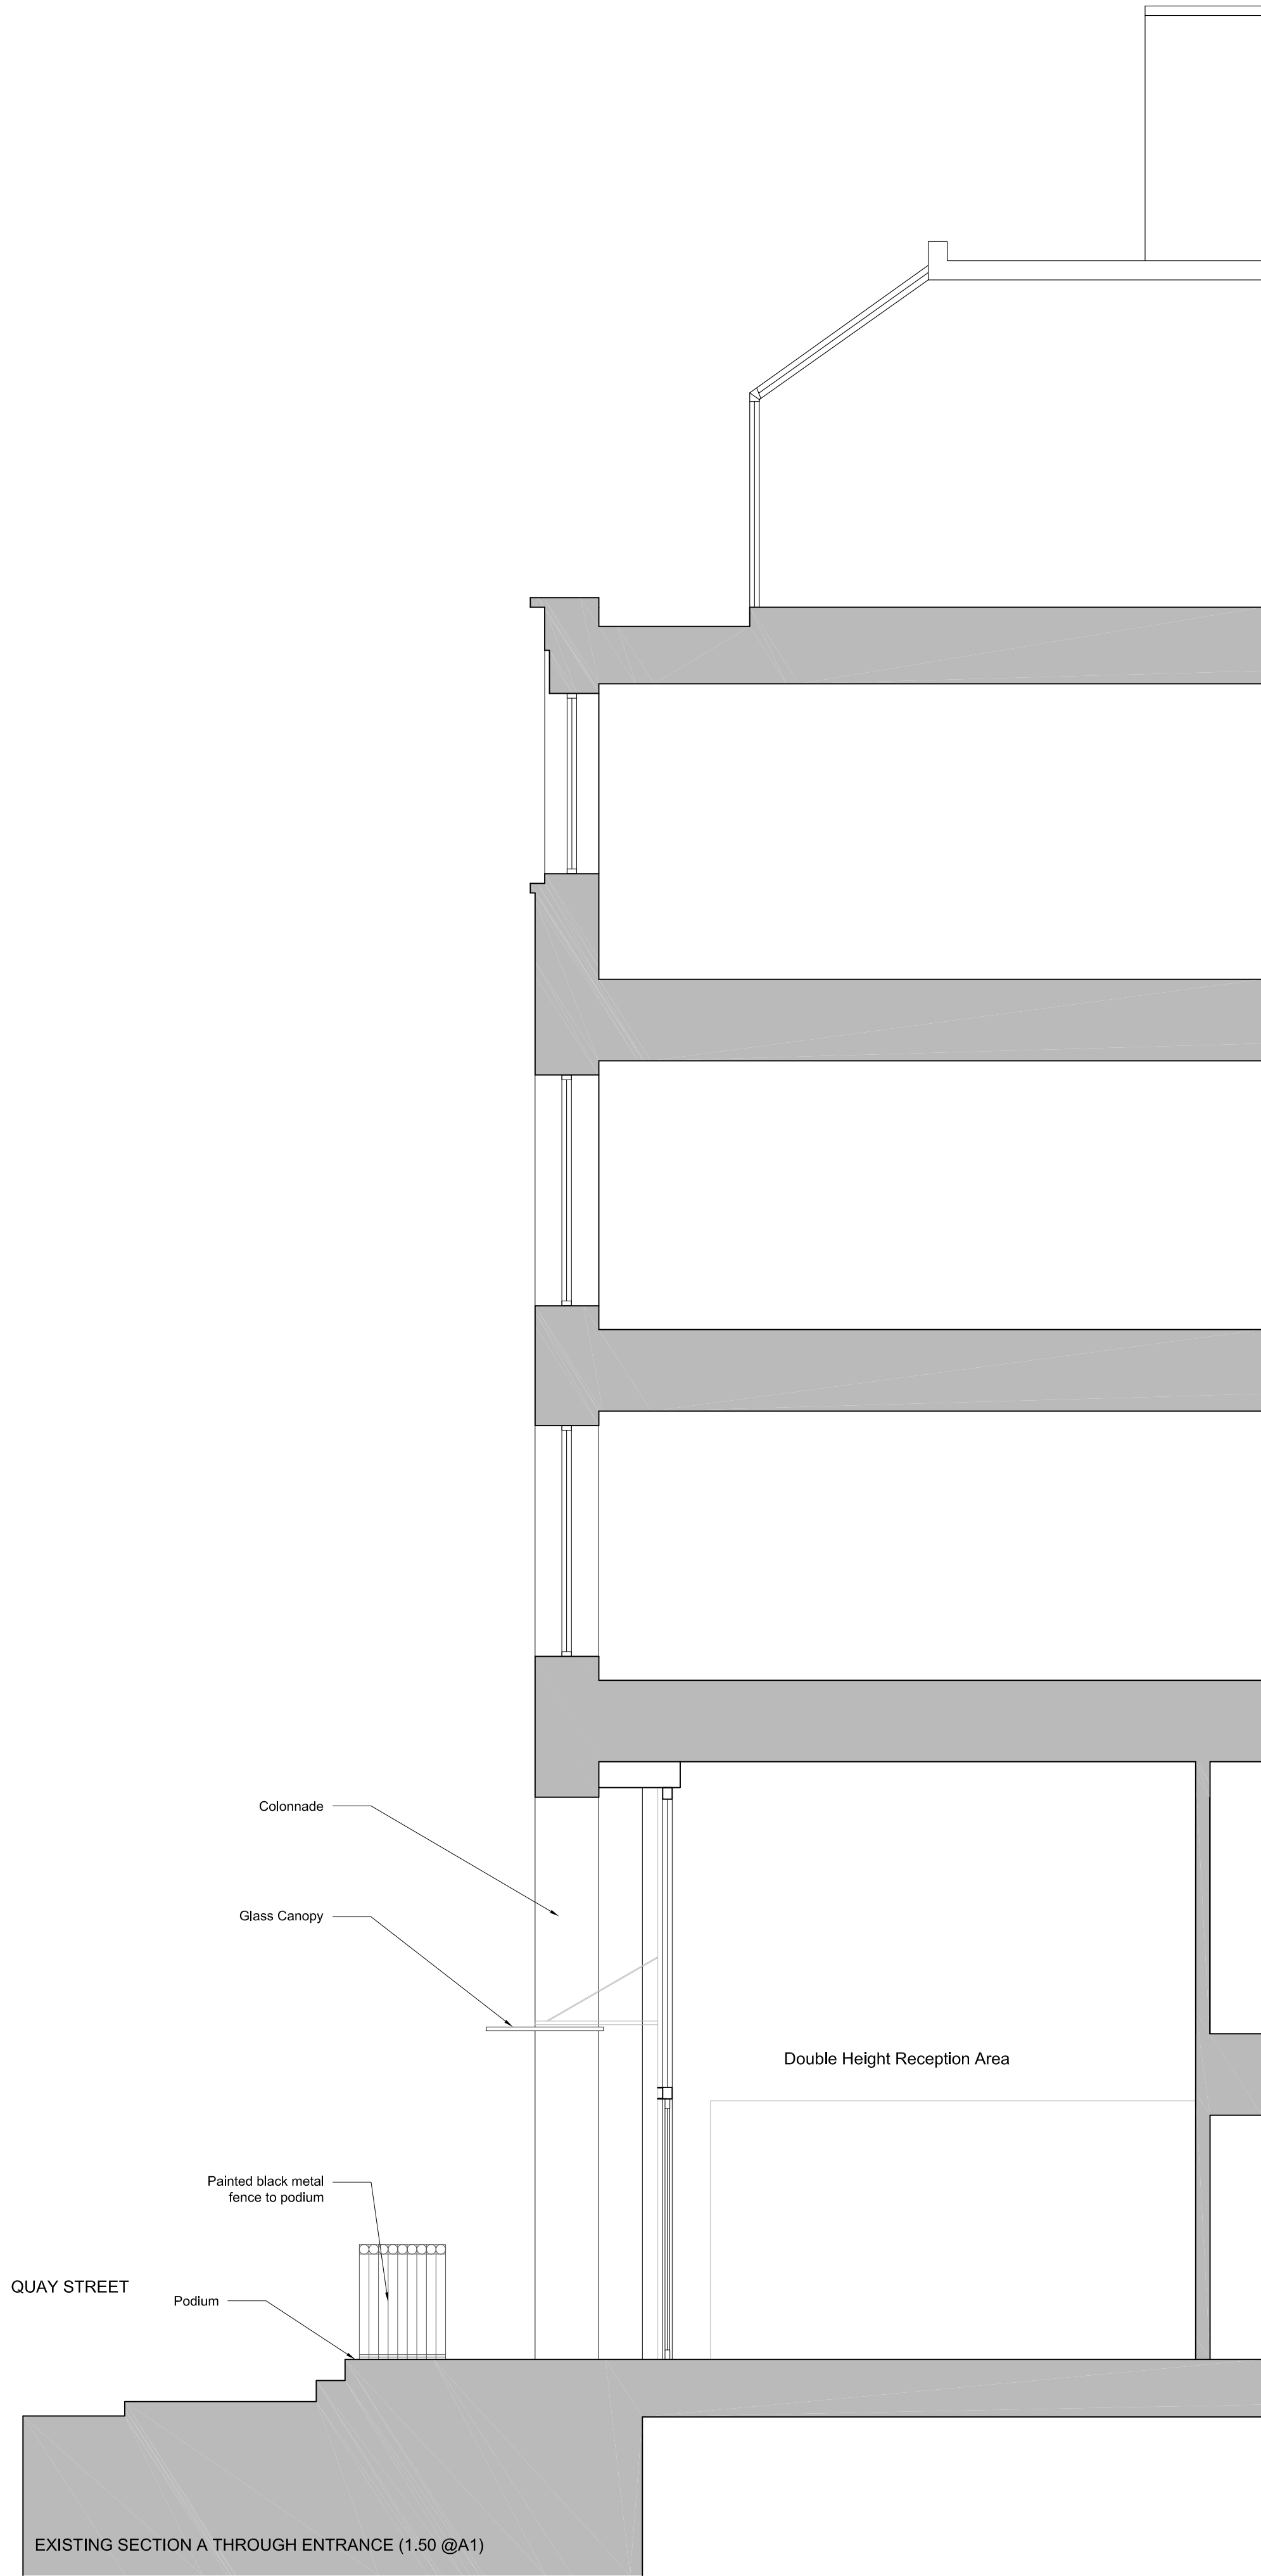

EXISTING SECTION A THROUGH ENTRANCE (1:50 @A1)

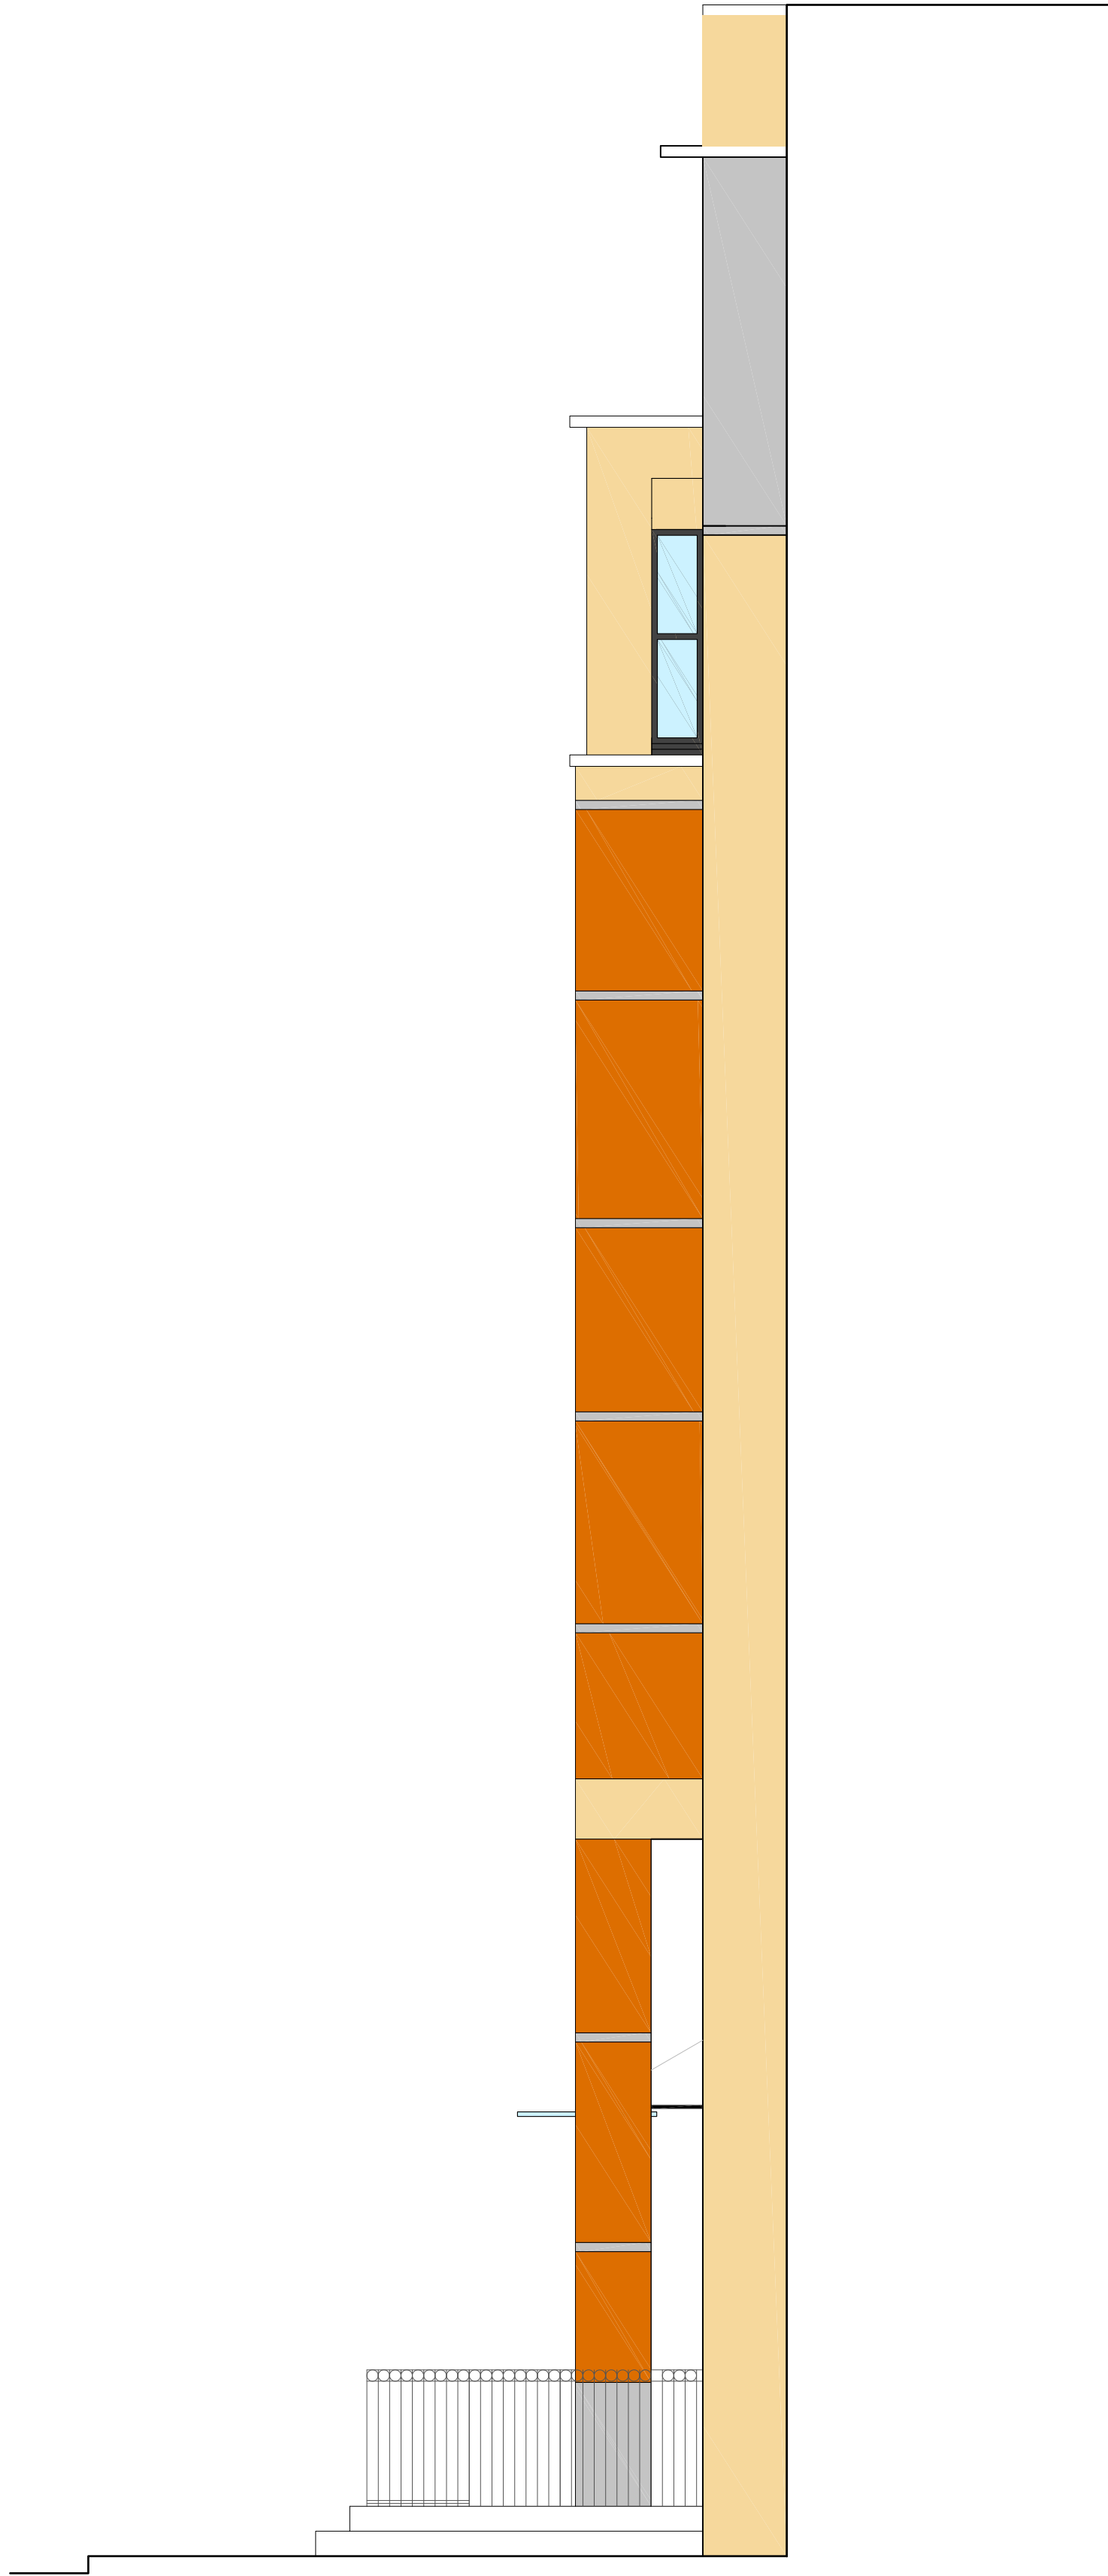


EXISTING RETURN ELEVATION ON QUAY STREET (1:50 @A1)

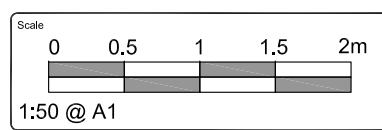

Notes:
Equal dimensions are to be used in all views.
Dimensions should not be scaled from drawing unless for planning application purposes.
All existing dimensions should be checked on site before commencement of the works.
Land Registry and ownership boundaries are produced by Studio KMA using all available information. Studio KMA cannot be held responsible for scale discrepancies in plans supplied by others.
Any discrepancies or alterations should be clarified with the Architect at the address below prior to commencement of the works.
No deviation from this drawing will be permitted without the prior written consent of the Architect.
This drawing is to be read in conjunction with all the relevant Mechanical and Electrical drawings.
This drawing is to be read in conjunction with the relevant Structural Engineer's drawings. Structural calculations are recommendations.
This drawing is to be read in conjunction with the relevant Fire Safety Strategy drawings.
Please note that the use of any quantification data is done so at the users own risk.
This drawing is the copyright of Studio KMA and is to be returned to the Architect on completion of the contract. The drawing should not be reproduced without the written permission of Studio KMA.

Revision Notes					
Rev.	Date	Revision Description	Drawn	Checked	
P1	09.07.21	Initial Issue	CH	LO	

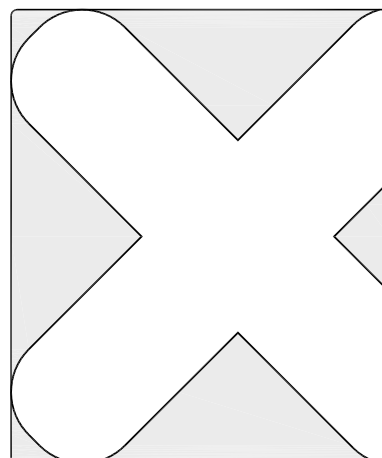

Project Name
Manchester
15 Quay Street

Drawing Title
Existing Section & Elevations

Drawing Number
MQS-KMA-00-XX-DR-A-2002

Project Number T1014	Status A3 Planning	Revision P1
-------------------------	--------------------------	----------------

Drawn by OR	Authorised by DG	Date 09.07.21
----------------	---------------------	------------------

Studio KMA
4 Crosswell Court | Brunswick Street | Oldham | OL1 1ET
T: 01462 877862
15 Nicholas Street | Greater | CH1 2NK
T: 01564 478900
E: info@studiokma.co.uk
www.studiokma.co.uk

