




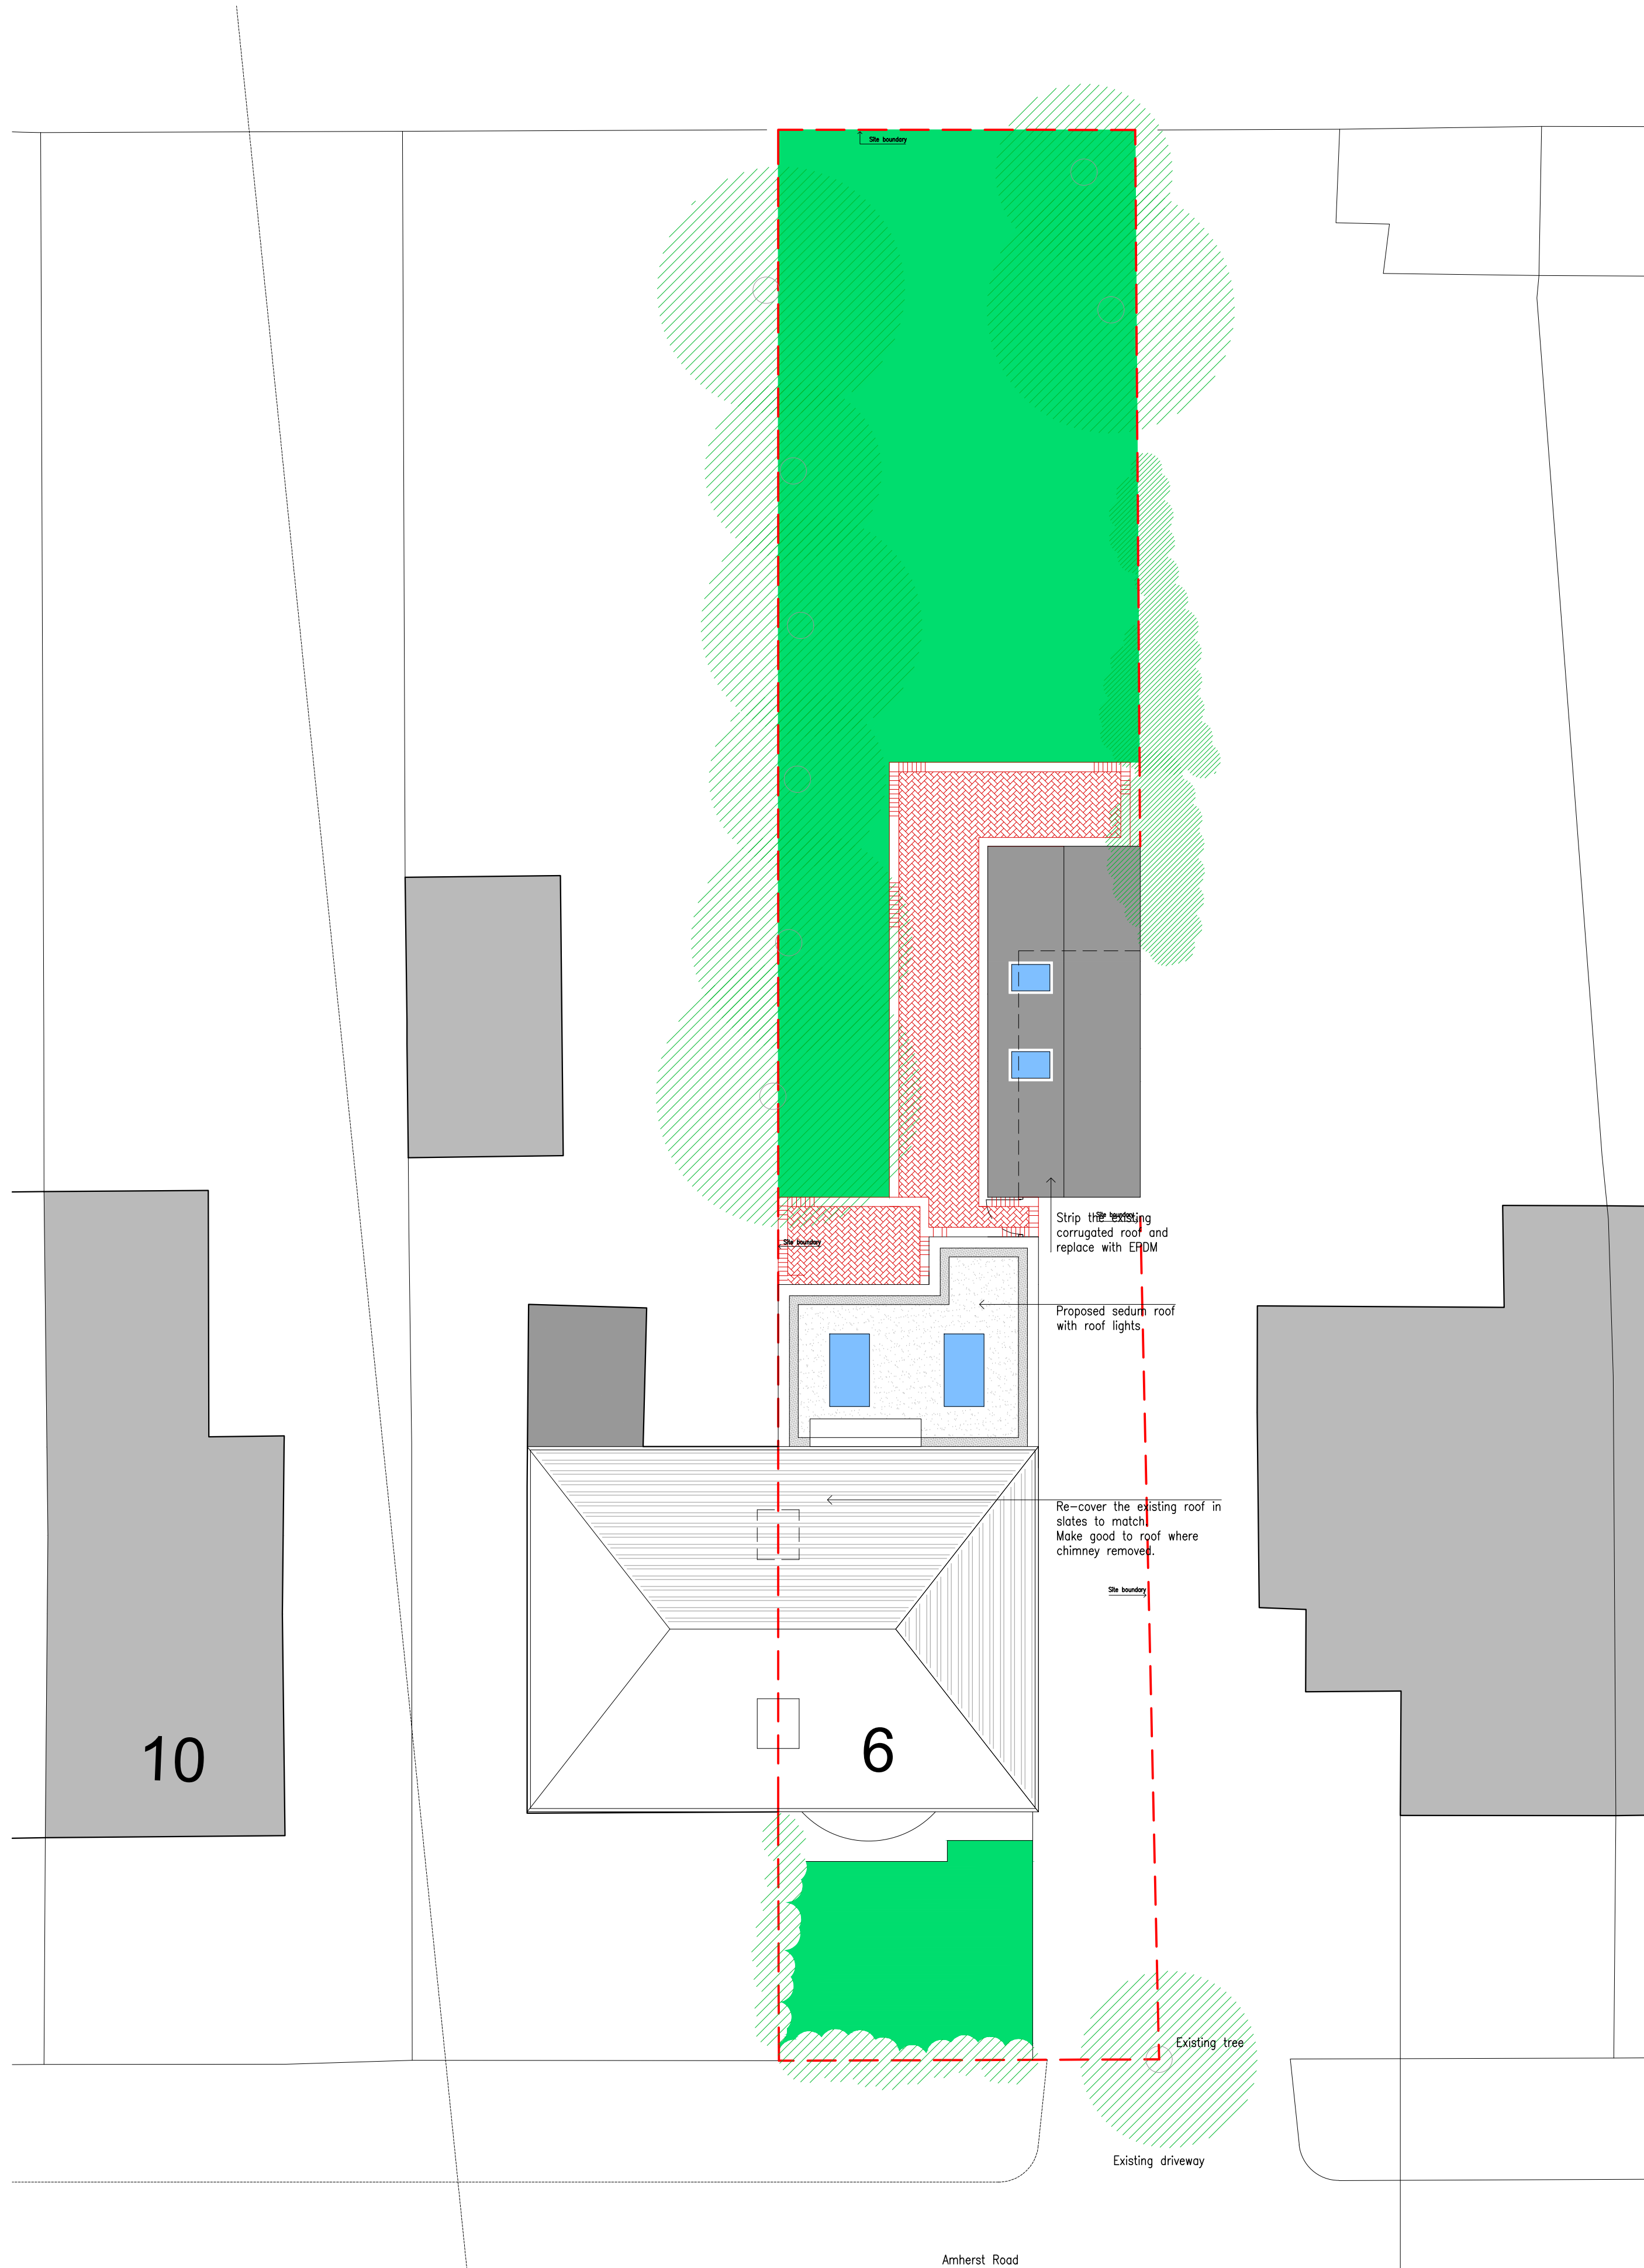

Proposed Block Plans 1:100

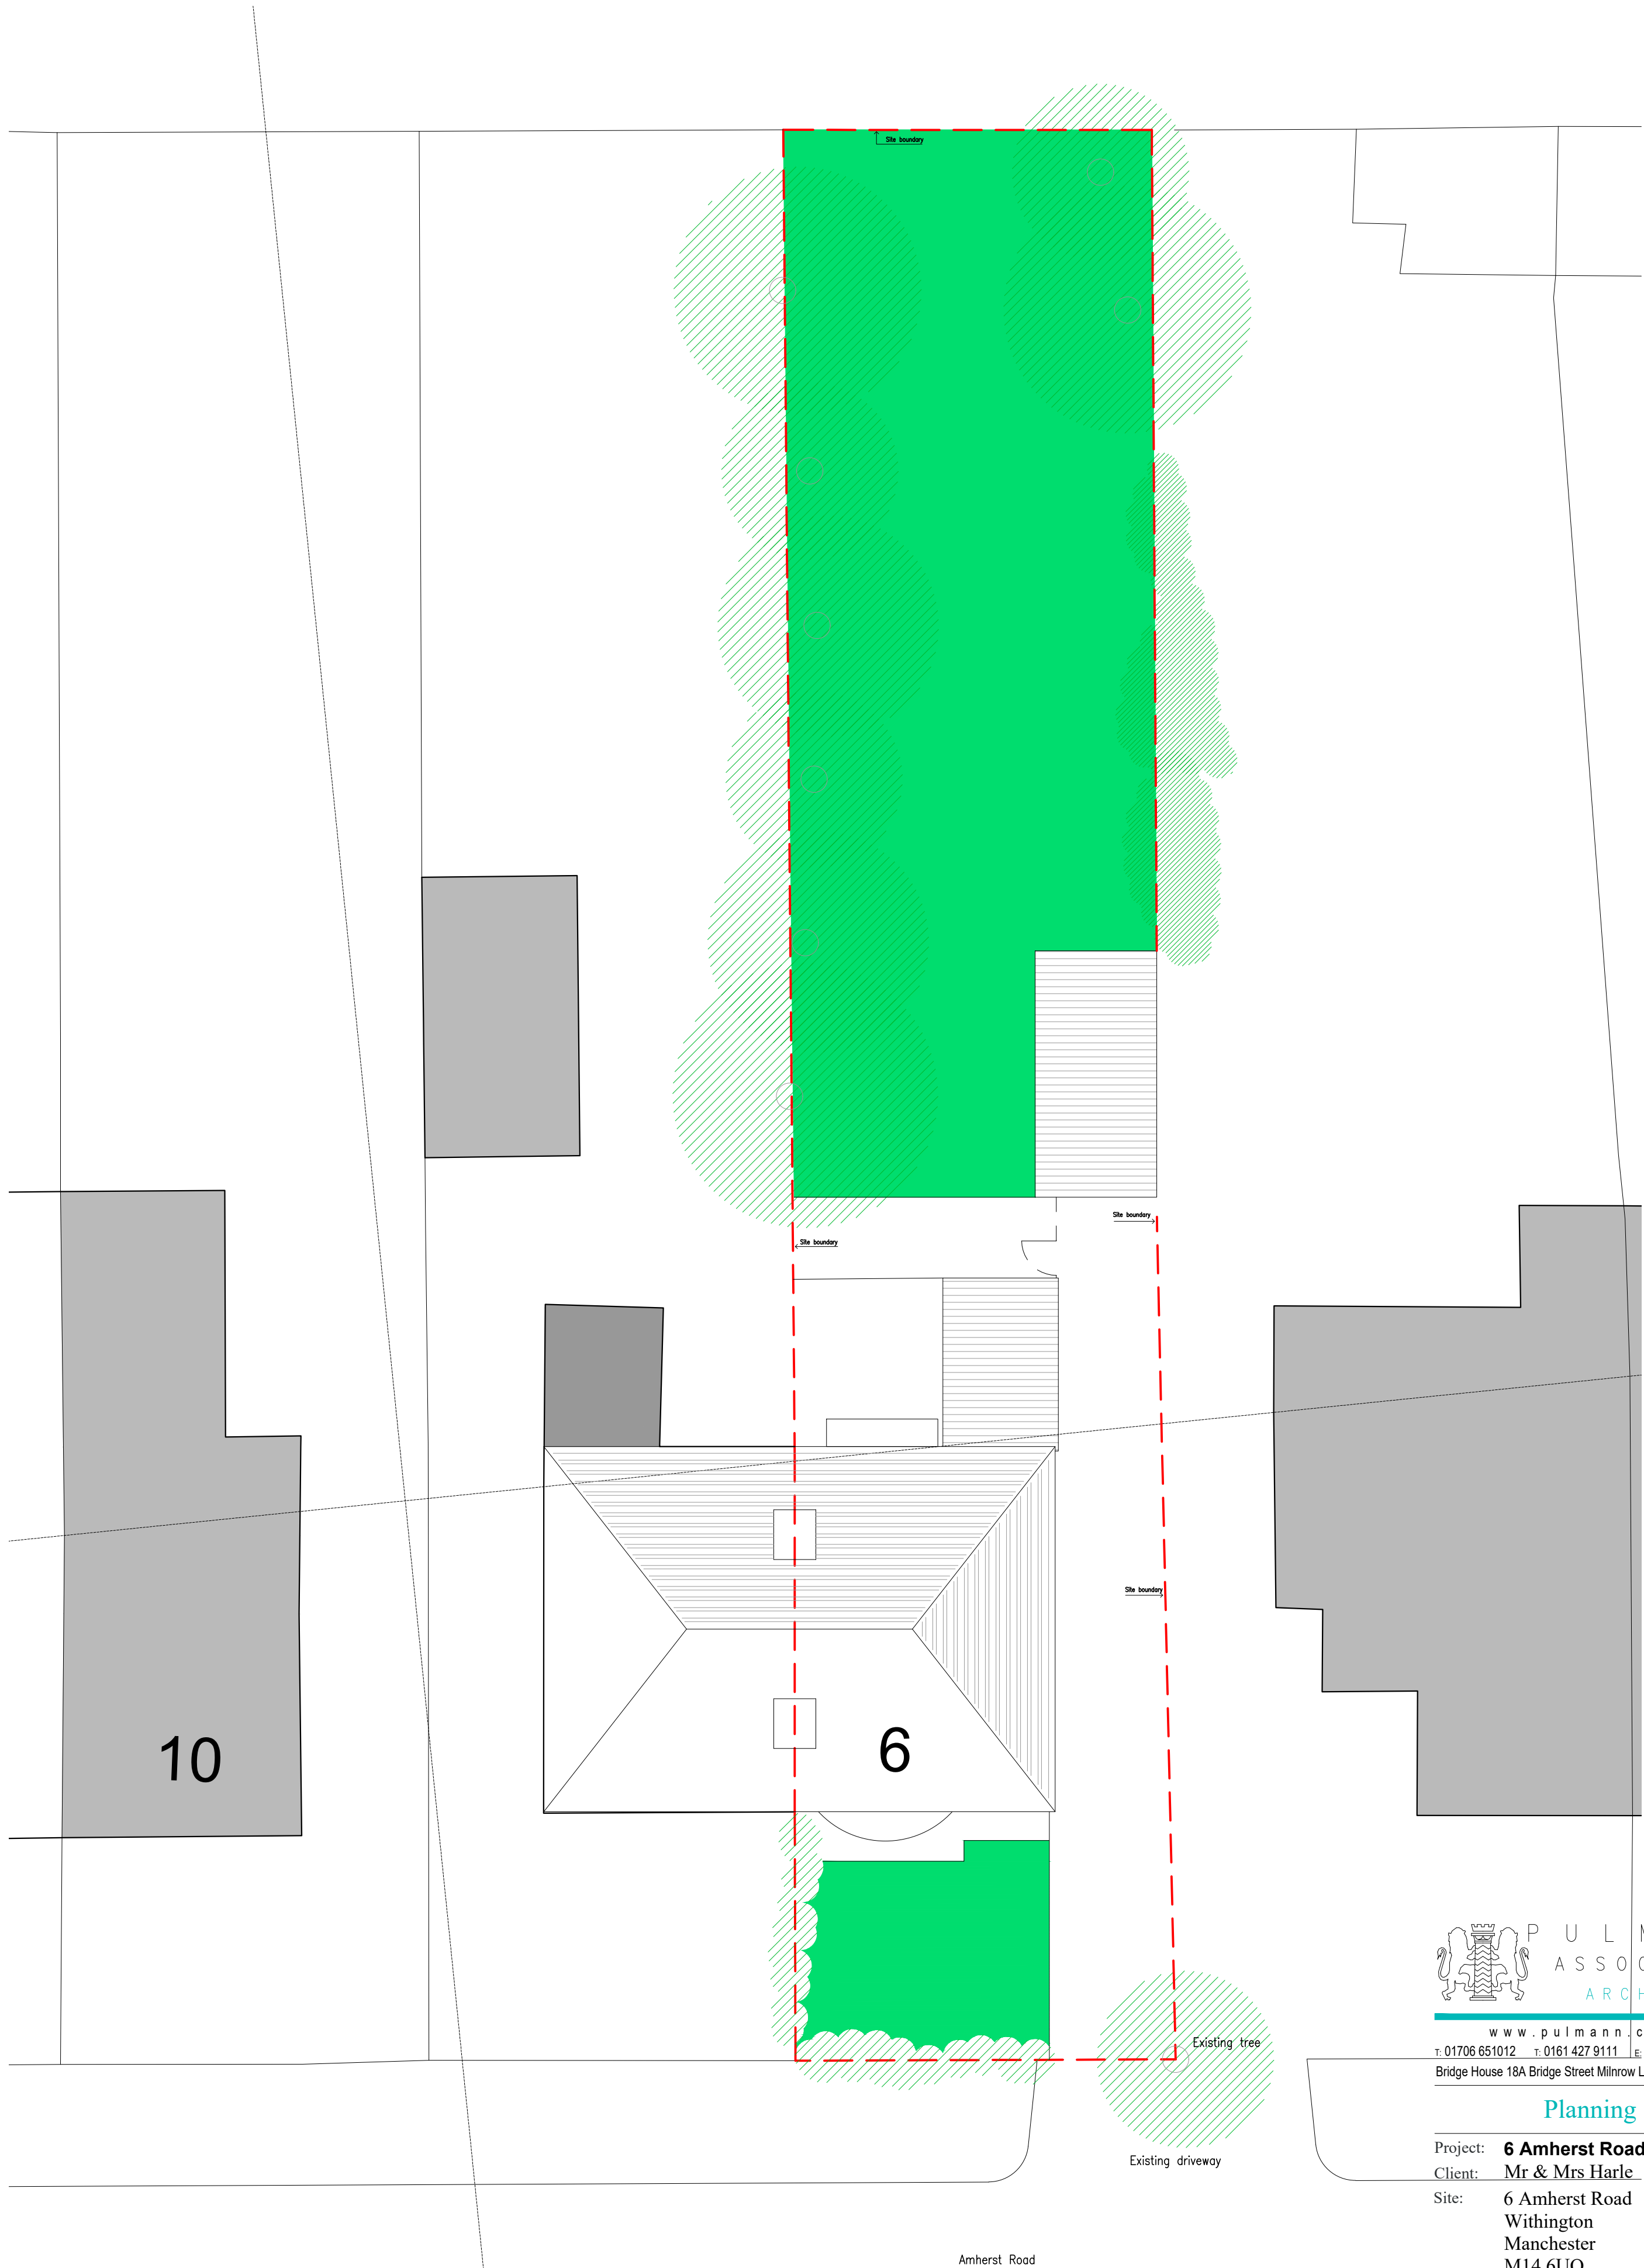

Existing Block Plans 1:100

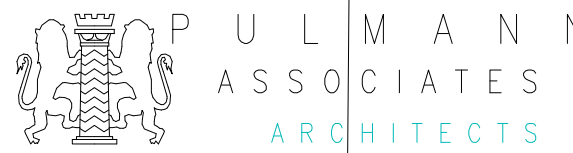

www.pulmann.co.uk  
t: 01706 651012 f: 0161 427 9111 e: mail@pulmann.com  
Bridge House 18A Bridge Street Minnow Lancashire OL16 3ND

Planning

Project: **6 Amherst Road Withington**  
Client: **Mr & Mrs Harle**  
Site: **6 Amherst Road Withington Manchester M14 6UQ**  
Drawing: **Block Plans**  
Drg No: **M21-05-06** Rev: **--**  
Scale: **1:100** Paper: **A1** Date: **Jul 2021**