


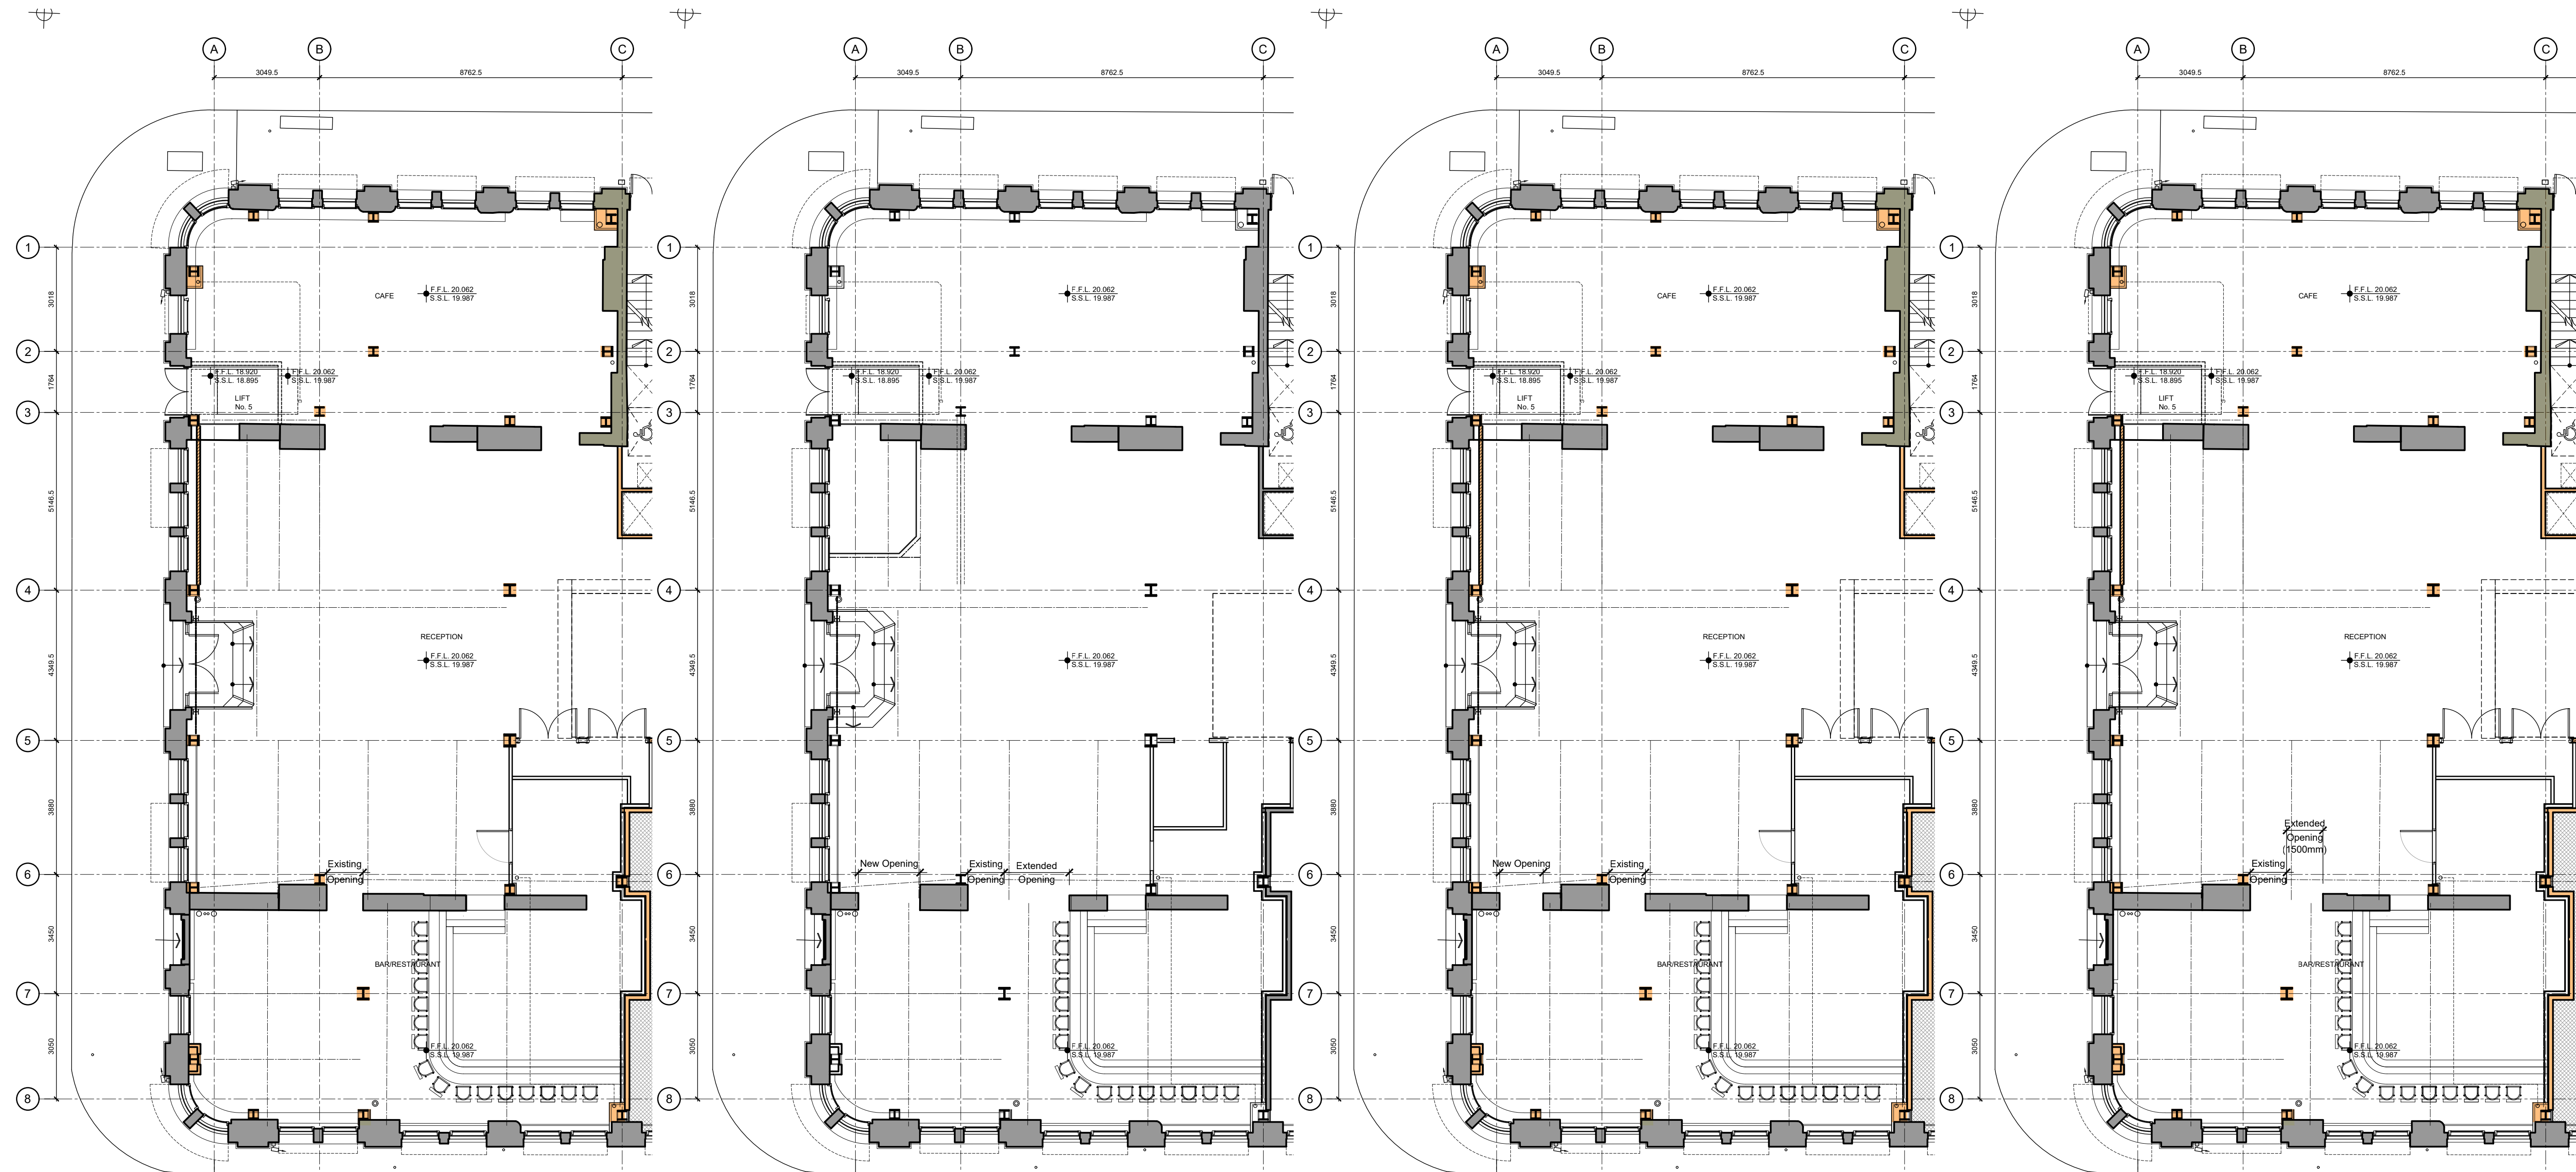

EXISTING CONDITION

OPENINGS ORIGINALLY PROPOSED
1NO NEW LARGE OPENING & ONE LARGE OPENING EXTENDING EXISTING OPENING

OPENING PROPOSED DURING SITE MEETING
1no SINGLE OPENING CENTRED BETWEEN PIER & FACADE
REMOVING ELEMENT OF ORIGINAL UN-REPAIRED WALL.

PREFERRED EXTENDED OPENING
ONE LARGE OPENING EXTENDING EXISTING OPENING. REMAINING WALL LEFT IN PLACE
REMOVING REPAIRED / REMEDIATED WALL & RETAINING ORIGINAL UN-REPAIRED WALL.

rev	description	drawn	auth	date
DO NOT SCALE OFF THIS DRAWING				

LeachRhodesWalker
Architects

info@lrw.co.uk | www.lrw.co.uk
50 Dearmans Place Manchester M3 5LH
Manchester London Bucharest
+44 (0)161 833 0211 +44 (0)207 993 1363 +40 (21)650 4026

client ASPEN HOTELS LTD			
project STOREYS MANCHESTER			
project no 8180	drawing no L(00)03	rev	
description - UPPER GRD FLOOR MASONRY OPENING OPTIONS			
scale 1:50@ A1	date drawn 08.02.21	drawn by SJM	authorised by SJM
file:///C:/Users/ASPER/Desktop/08.02.2021/001/0			