




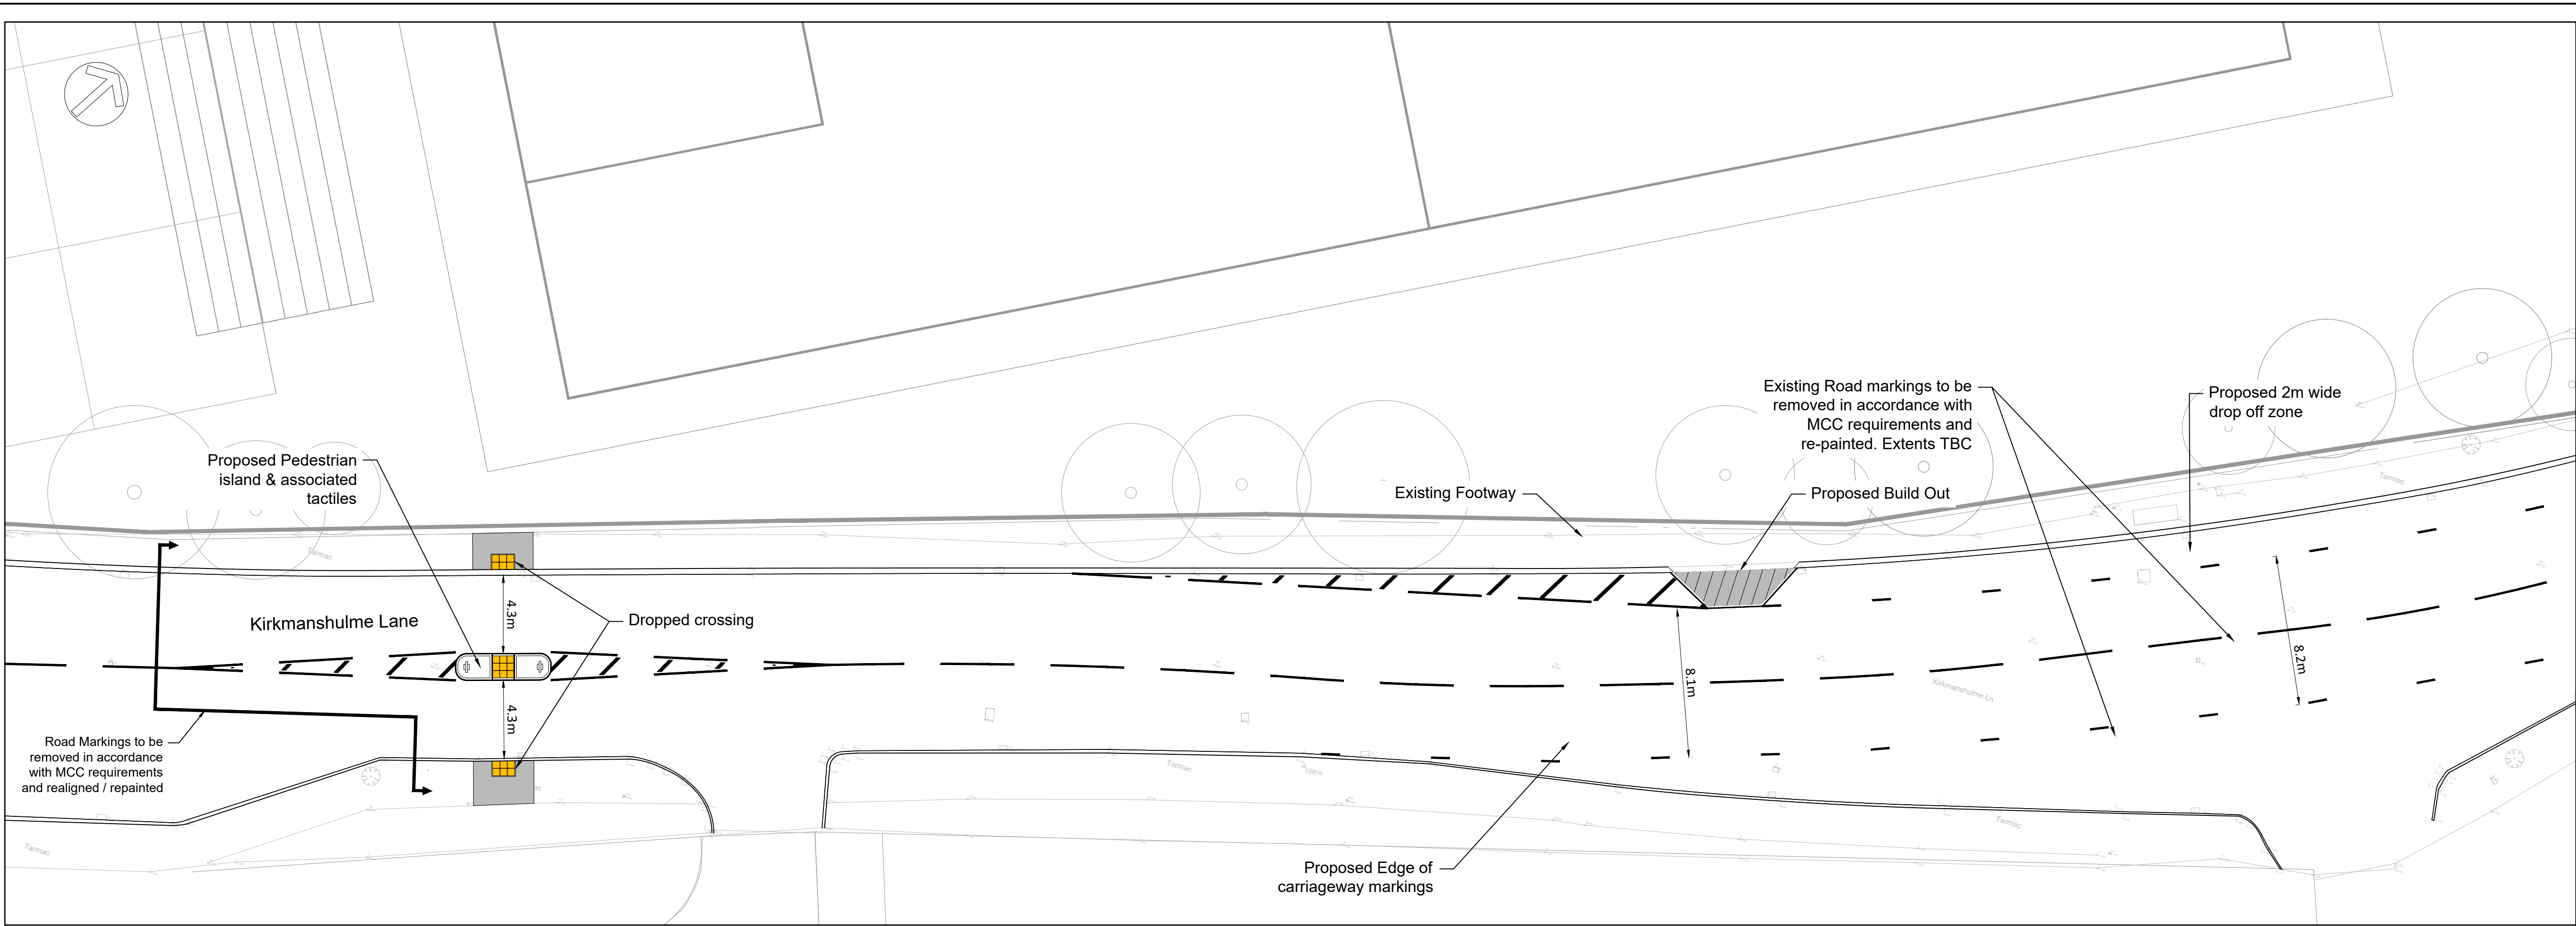

Inset 1
Scale 1:200

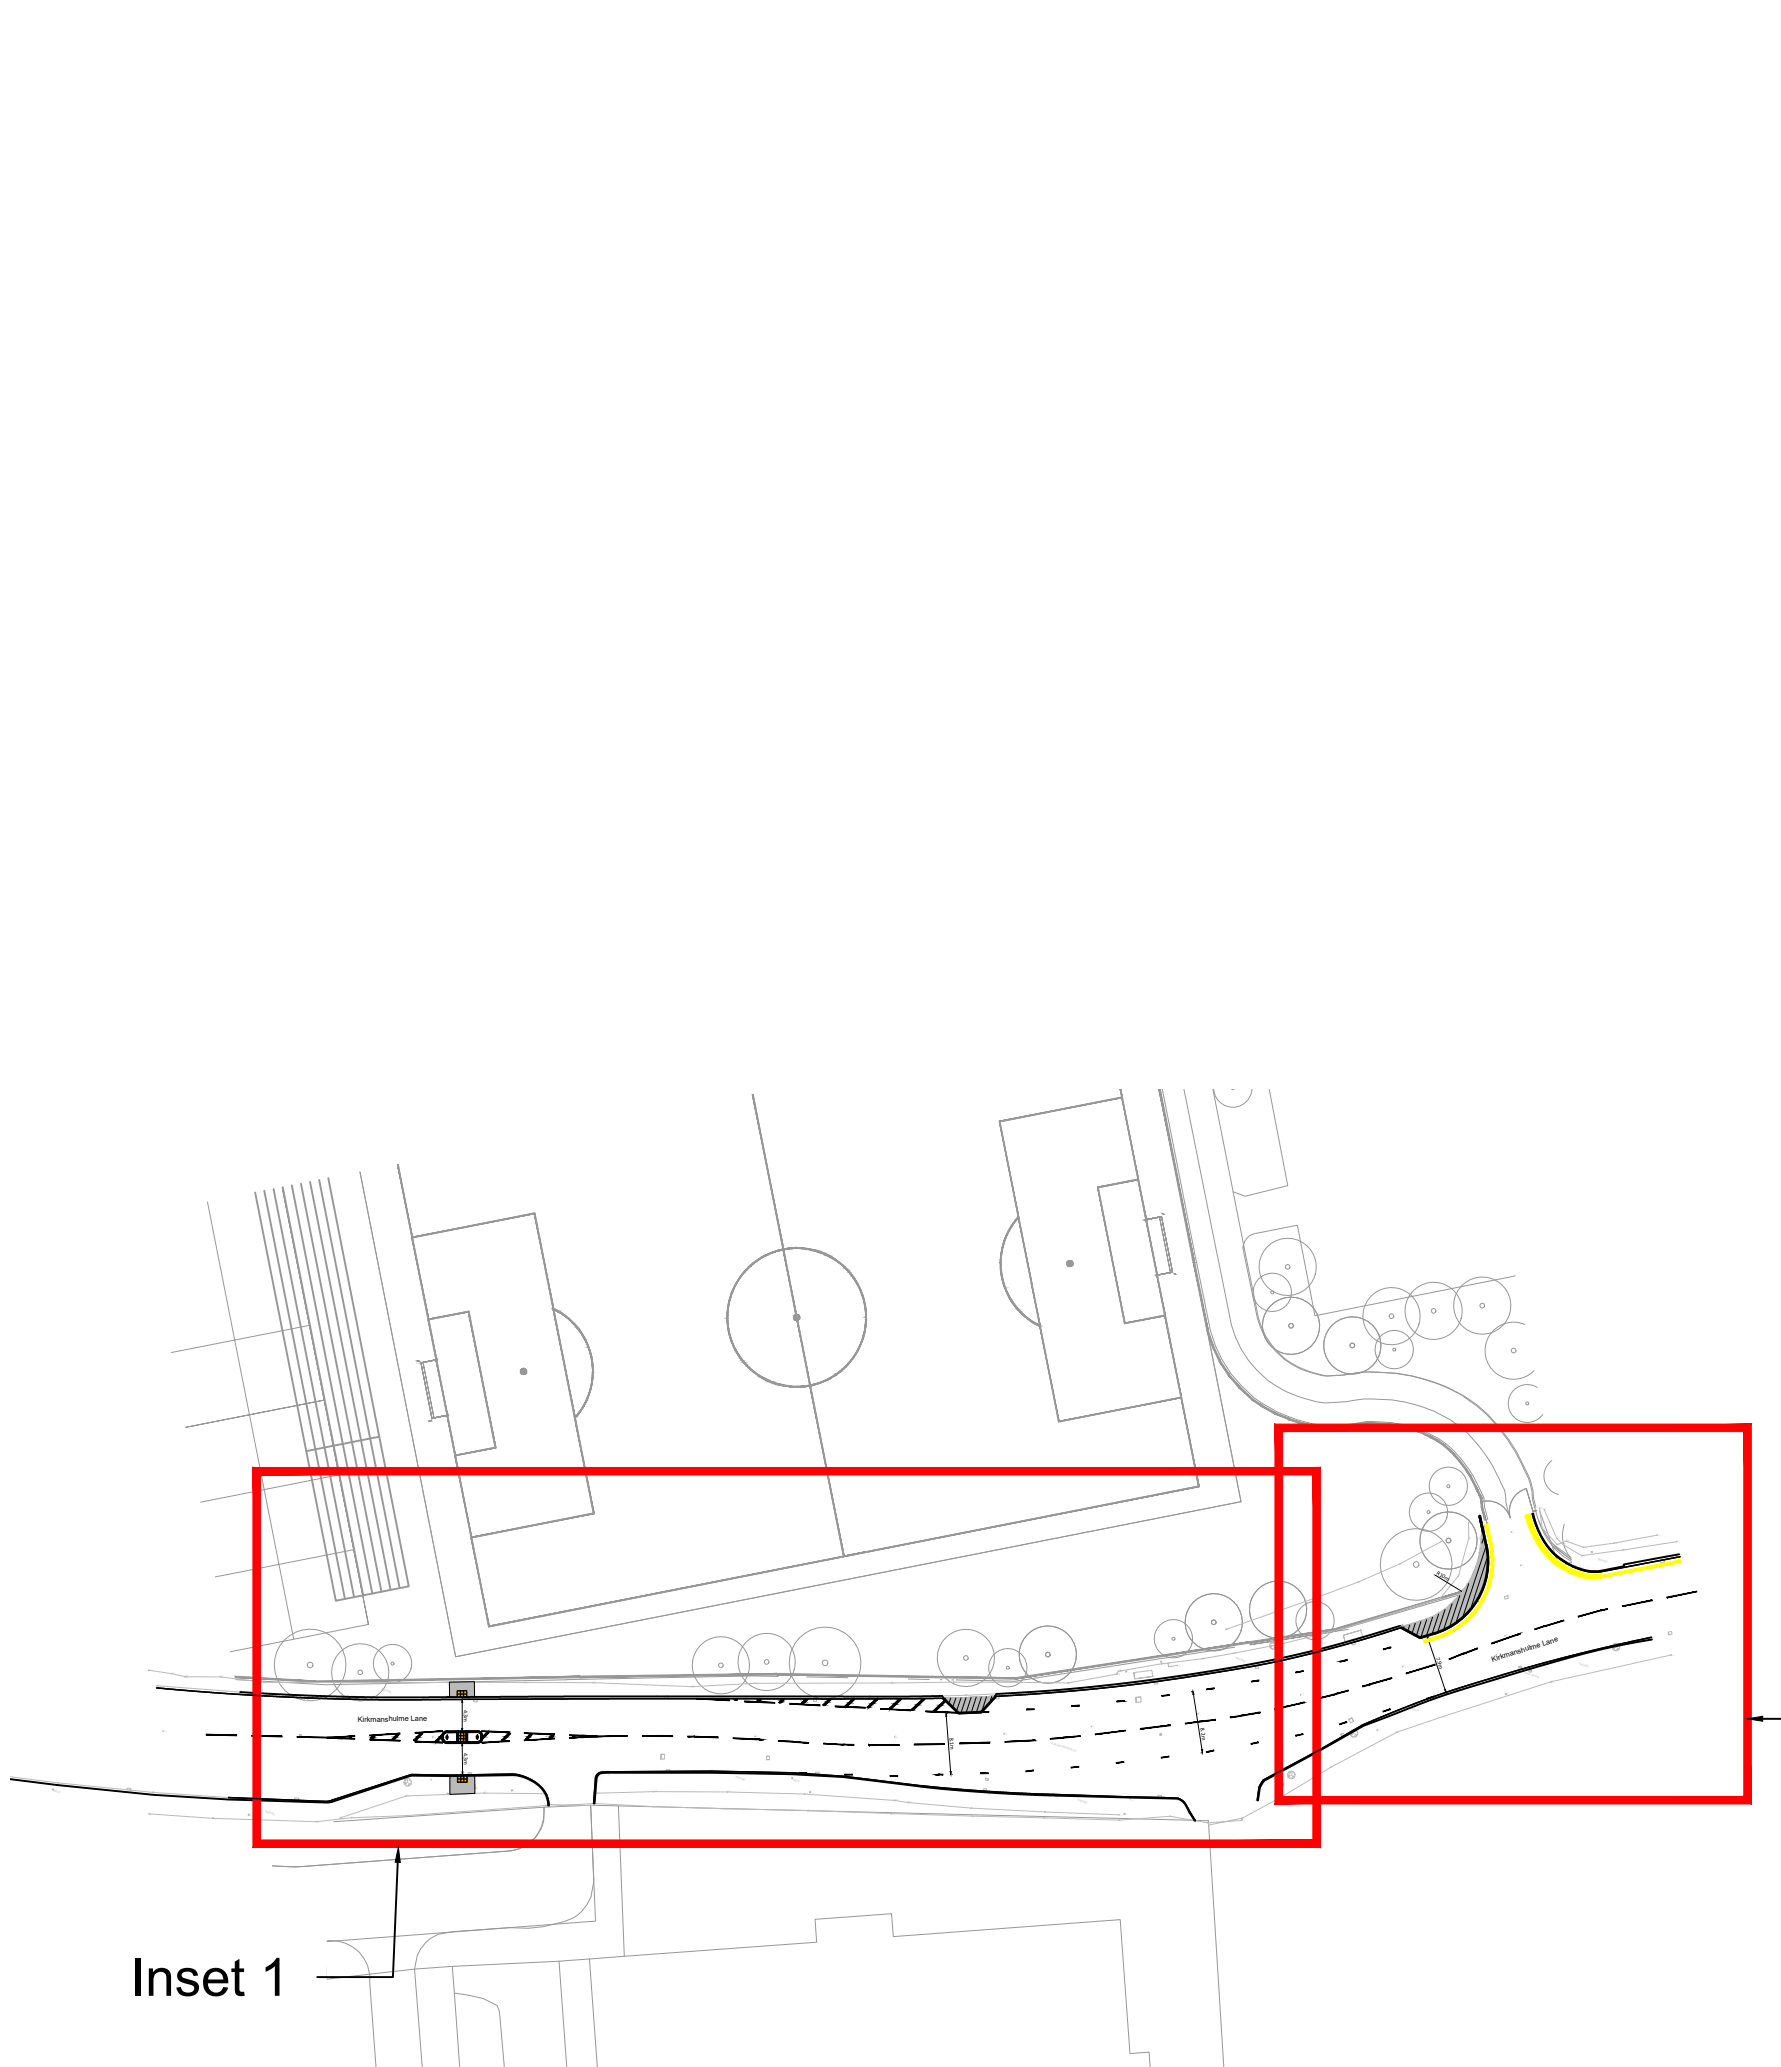

Location Plan
Scale NTS

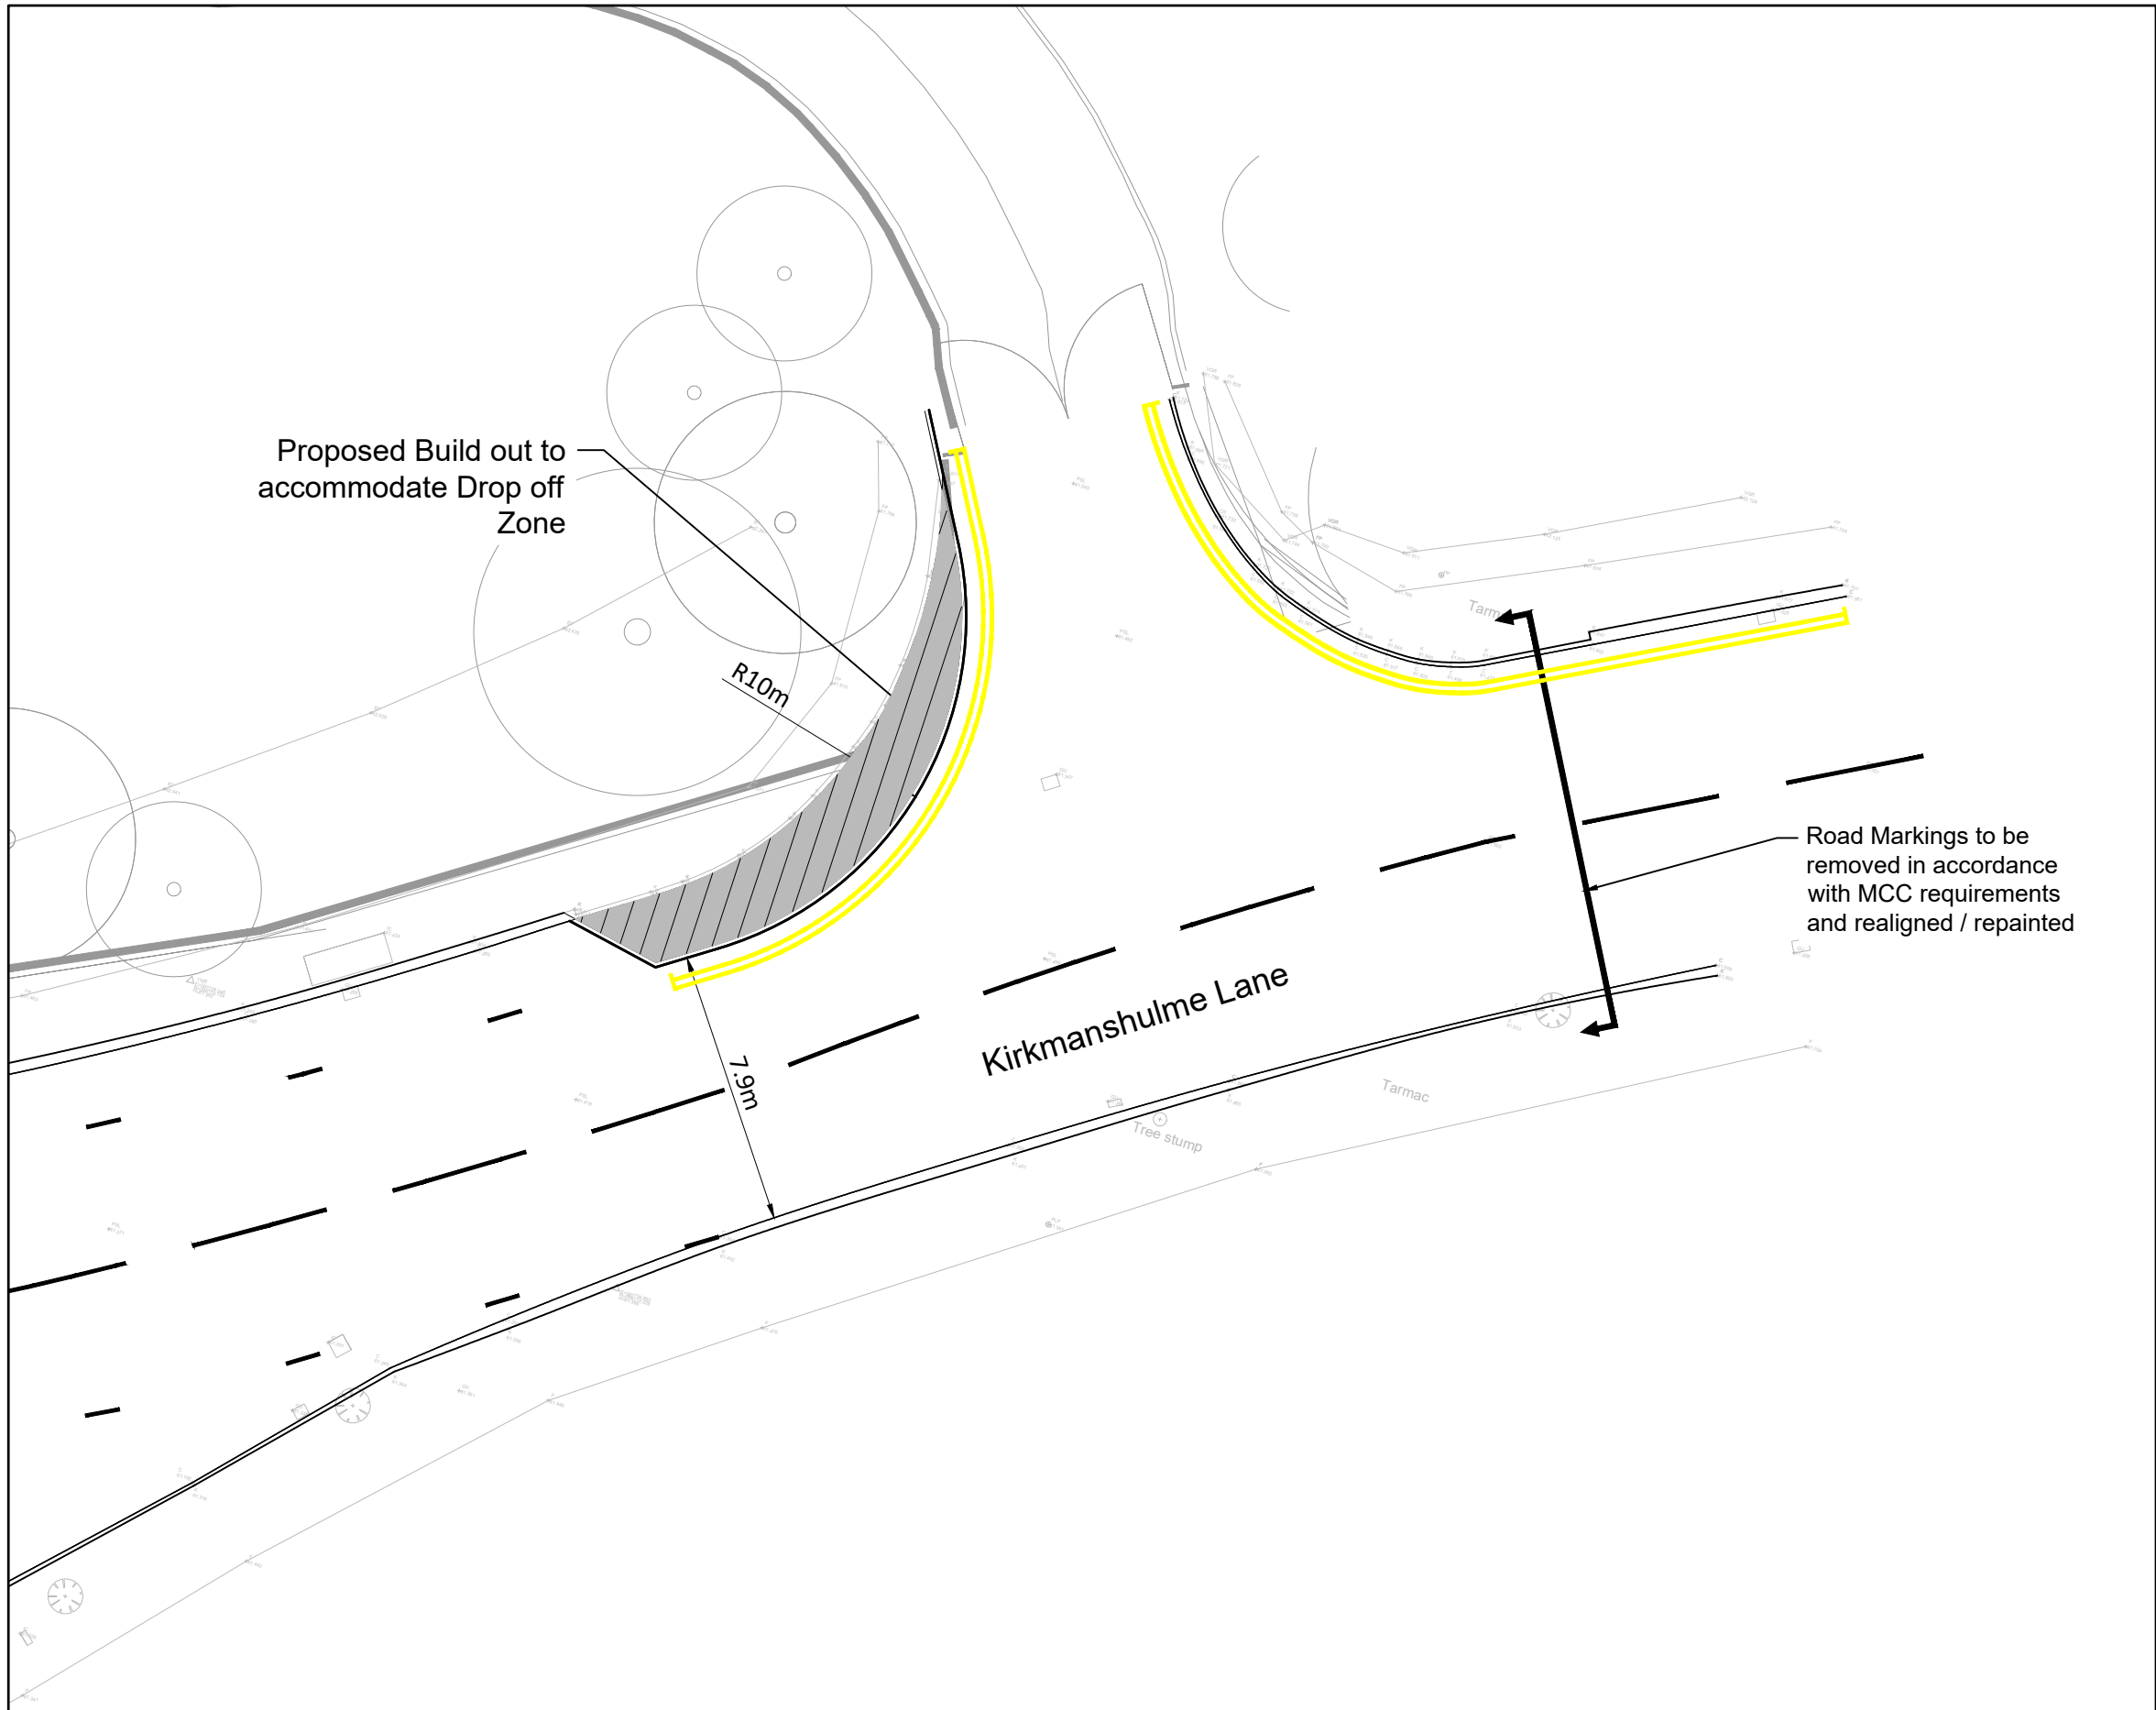

Inset 2
Scale 1:200

Do Not Scale

DESIGN REVIEW

Design review by: **Checked by: **

Residual hazards:

Health, Safety & Environmental Notes

NOTES

Drawing Ref:

Topographical Survey File

- 100.21012-ACE-00-XX-M3-G - 0299

General Notes

1. All Works to be in accordance with the relevant DMRB / TSRGD / Manchester City Council Design Guides

Note:

General arrangement subject to :

- Further discussion / approval from MCC

Drainage / Signals / Lighting / services & Signage not shown. Subject to detailed design

Key

Carriageway Surface Course Resurfacing. Extents to be agreed

Carriageway Full Depth Construction. Extents to be agreed

Footway Surface Course Resurfacing. Extents to be agreed

Footway Full Depth Construction. Extents to be agreed

Highway Surface Colouring. Extents to be agreed

Narrow Widening - concrete Infill

Signal Controlled Crossing with Tactile Paving

Uncontrolled Crossing with Tactile Paving

Not Technically Approved by MCC

21.05.21Updated following receipt of topographical surveyNP RP P1

30.04.21Initial IssueNP NB P1

DateDescriptionByChkRev

ADEPT

CIVIL AND STRUCTURAL CONSULTING ENGINEERS

Web: www.adeptcsce.comEmail: inbox@adeptcsce.com1312 Mills, Sunny Bank Mills, Farsley, Leeds, LS28 5UJ

Originating Office

Project

Belle Vue Academy

S278 Works

Title

Southern Entrance

General Arrangement

Client

Sir Robert McAlpine

Scale @ A1

Initial author

Initial checker

Approver

Initial Date

1:250

NP

NB

NB

April 21

Status

Purpose

Adapt Ref

S1

Preliminary

100.21012

Project Number

Originator

Volume

Level

Type

Role

Drg. No.

Rev.

100.21012-ACE-00-XX-DR-C-02205

P2