



AC-02


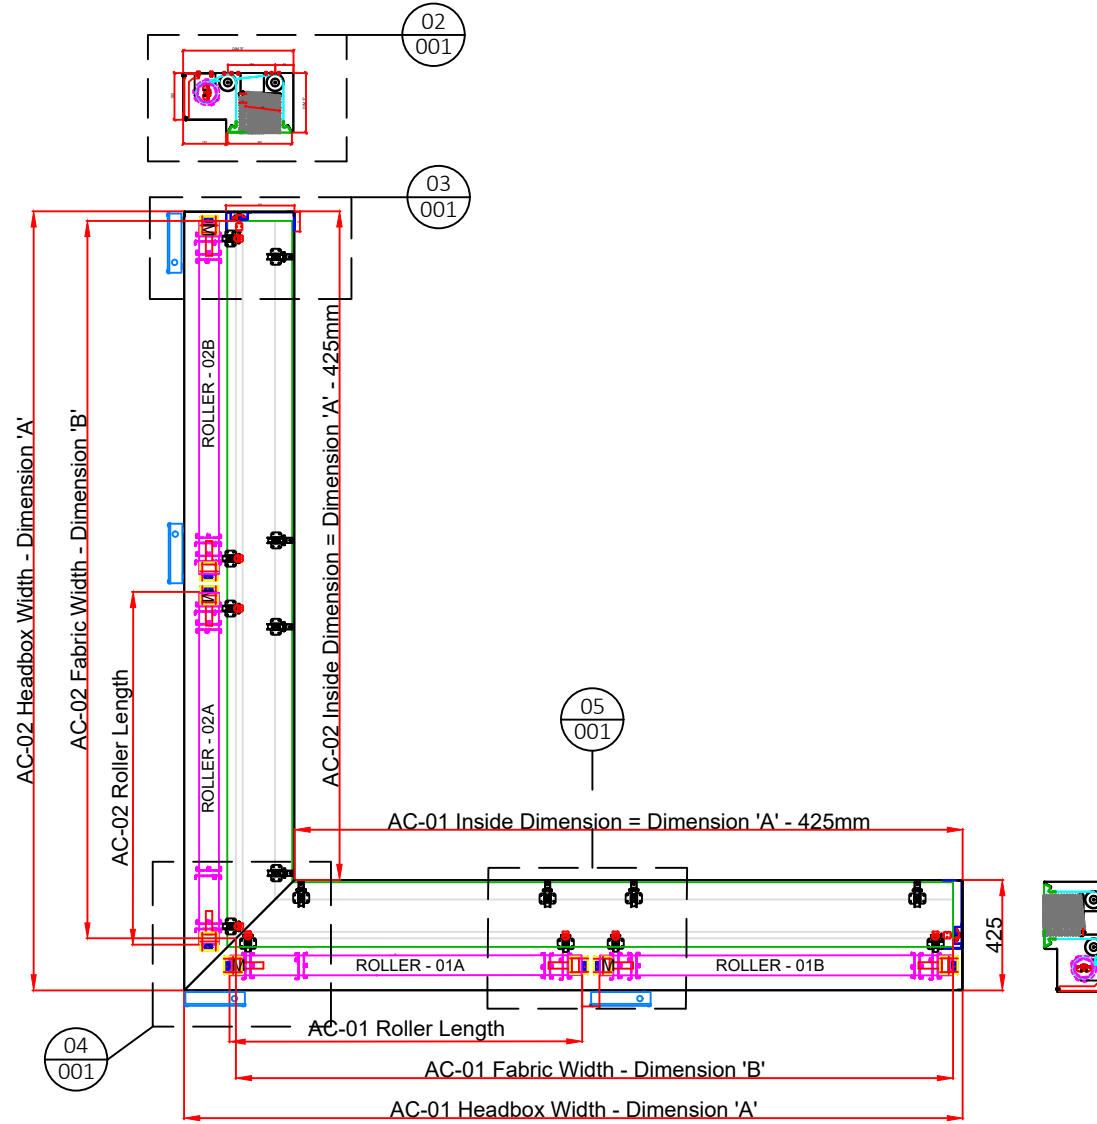


AC-01


01/001 Plan, Section & Elevation
SCALE 1 : 30 @ A3

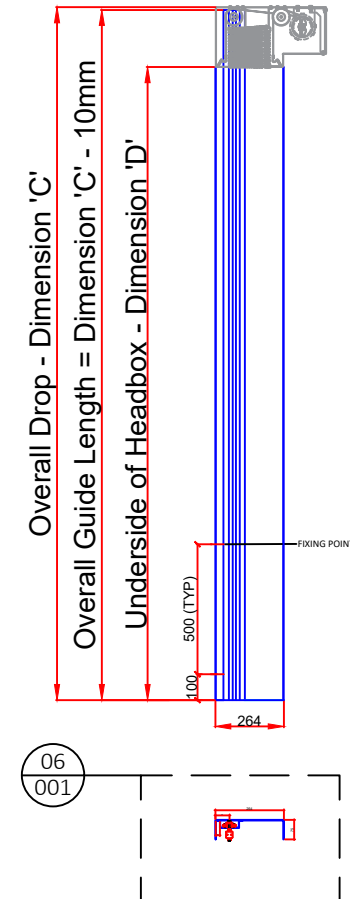


02/001 Section Through Headbox
SCALE 1 : 5 @ A3

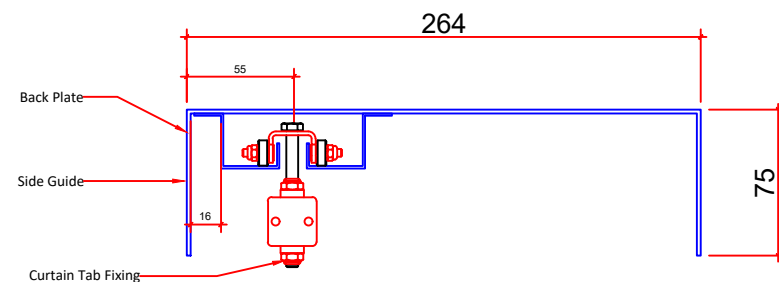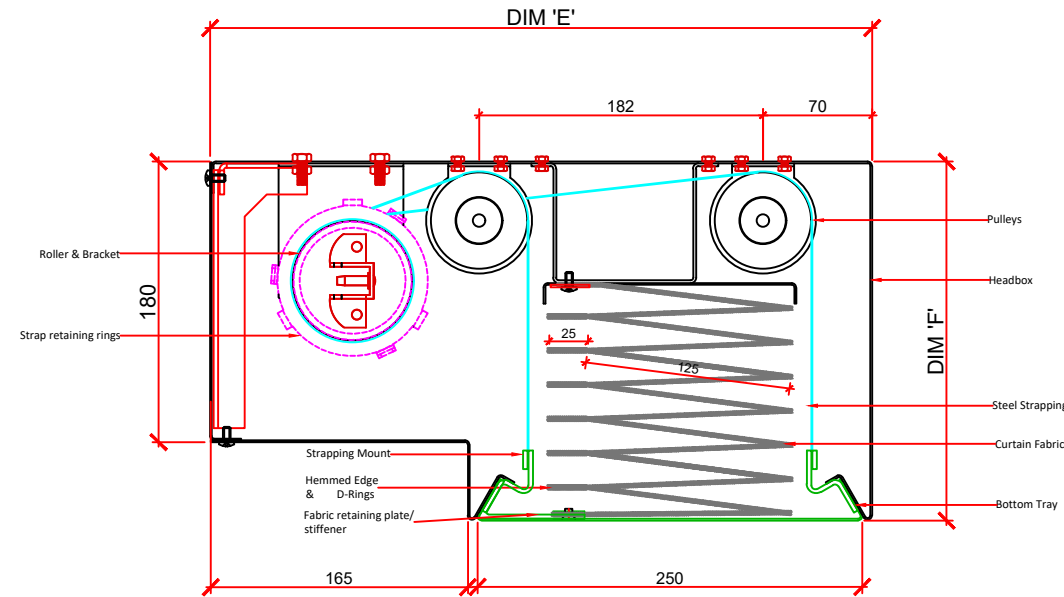


06/001 Guide Profile
SCALE 1 : 4 @ A3

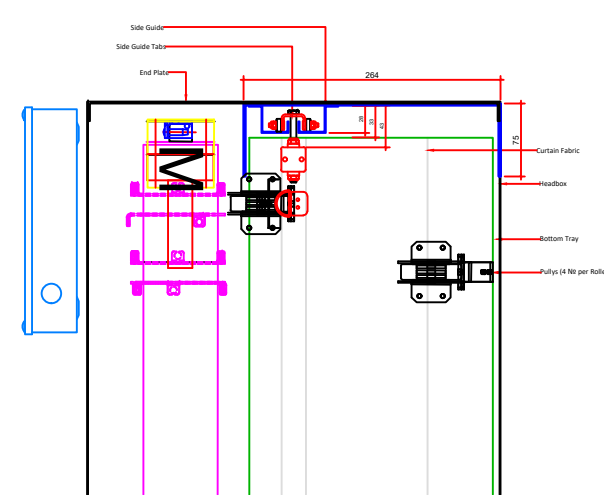

03/001 Plan Section Of Headbox End
SCALE 1 : 8 @ A3

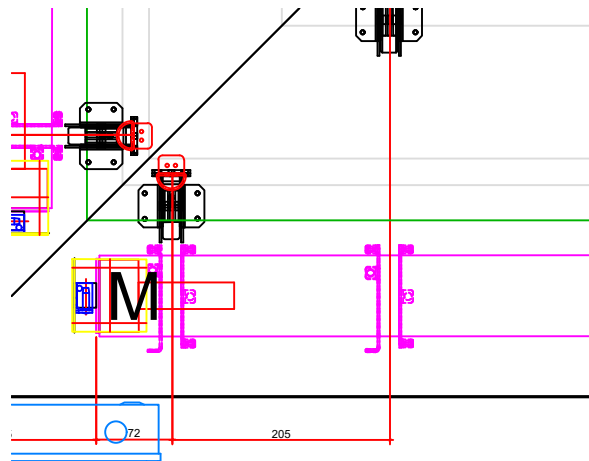

04/001 Plan Section Of Headbox Corner
SCALE 1 : 10 @ A3

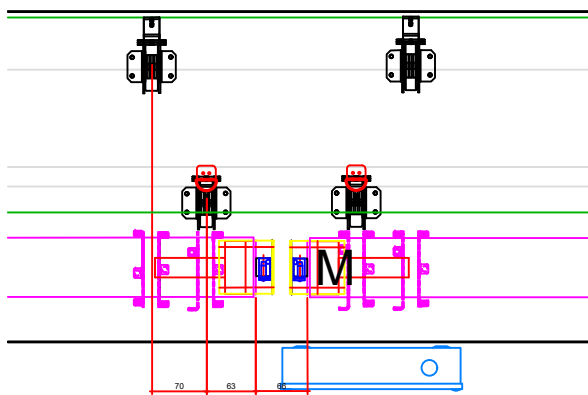

05/001 Plan Section Of Roller Separation
SCALE 1 : 10 @ A3

ABUTMENT DETAILS TO BE CONFIRMED. DRAWING TO BE COMFIRMED FOR OVERALL SIZES AND TO ENABLE MANUFACTURE TO COMMENCE

Curtain Drop 'D'	Headbox Width 'A'	
	Up to 18m	
	DIM 'E'	DIM 'F'
1.5m - 3.0m	425mm	230mm
3.0m - 6.0m	425mm	260mm

Curtain Schedule							
Curtain Ref	Dim 'A'	Dim 'B'	Dim 'C'	Dim 'D'	Roller Qty	Roller Dim	Qty
AC-01	4620	4195	3080	2820	TBC	TBC	1
AC-02	6989	6564	3080	2820	TBC	TBC	1

Additional Information	
☒ Rear Access.	
☐ Curtain Side Access.	
☐ Guides Face Fixed with Caps	
☐ Guides Face Fixed with Angles	
☐ Headbox Powder Coating	
RAL Colour	
☐ Sideguide Powder Coating	
RAL Colour	
☐ Bottom Tray Powder Coating	
RAL Colour	

Rev	Description	Date	Initial

Issued For Comment/Approval

BLE
MAKING BUILDINGS SAFER

B.L.E. SMOKE & FIRE CURTAINS LTD.
Tel :- +44 (0) 114 251 4703
Fax :- +44 (0) 114 251 3908
Email :- enquiries@blecurtains.com

PROJECT:

Pure Fitout Associates
P442 Storeys Manchester

DESCRIPTION:

AC1
ACCORDION FIRE PROTECTIVE
CURTAIN DETAILS

SHEET No	SHEET SIZE	DRAWN BY	DATE
1 OF 1	A3	R.Cameron	04.06.21
REF. No	SCALE	CHECKED BY	DATE
	AS NOTED	R.Webb	04.06.21