


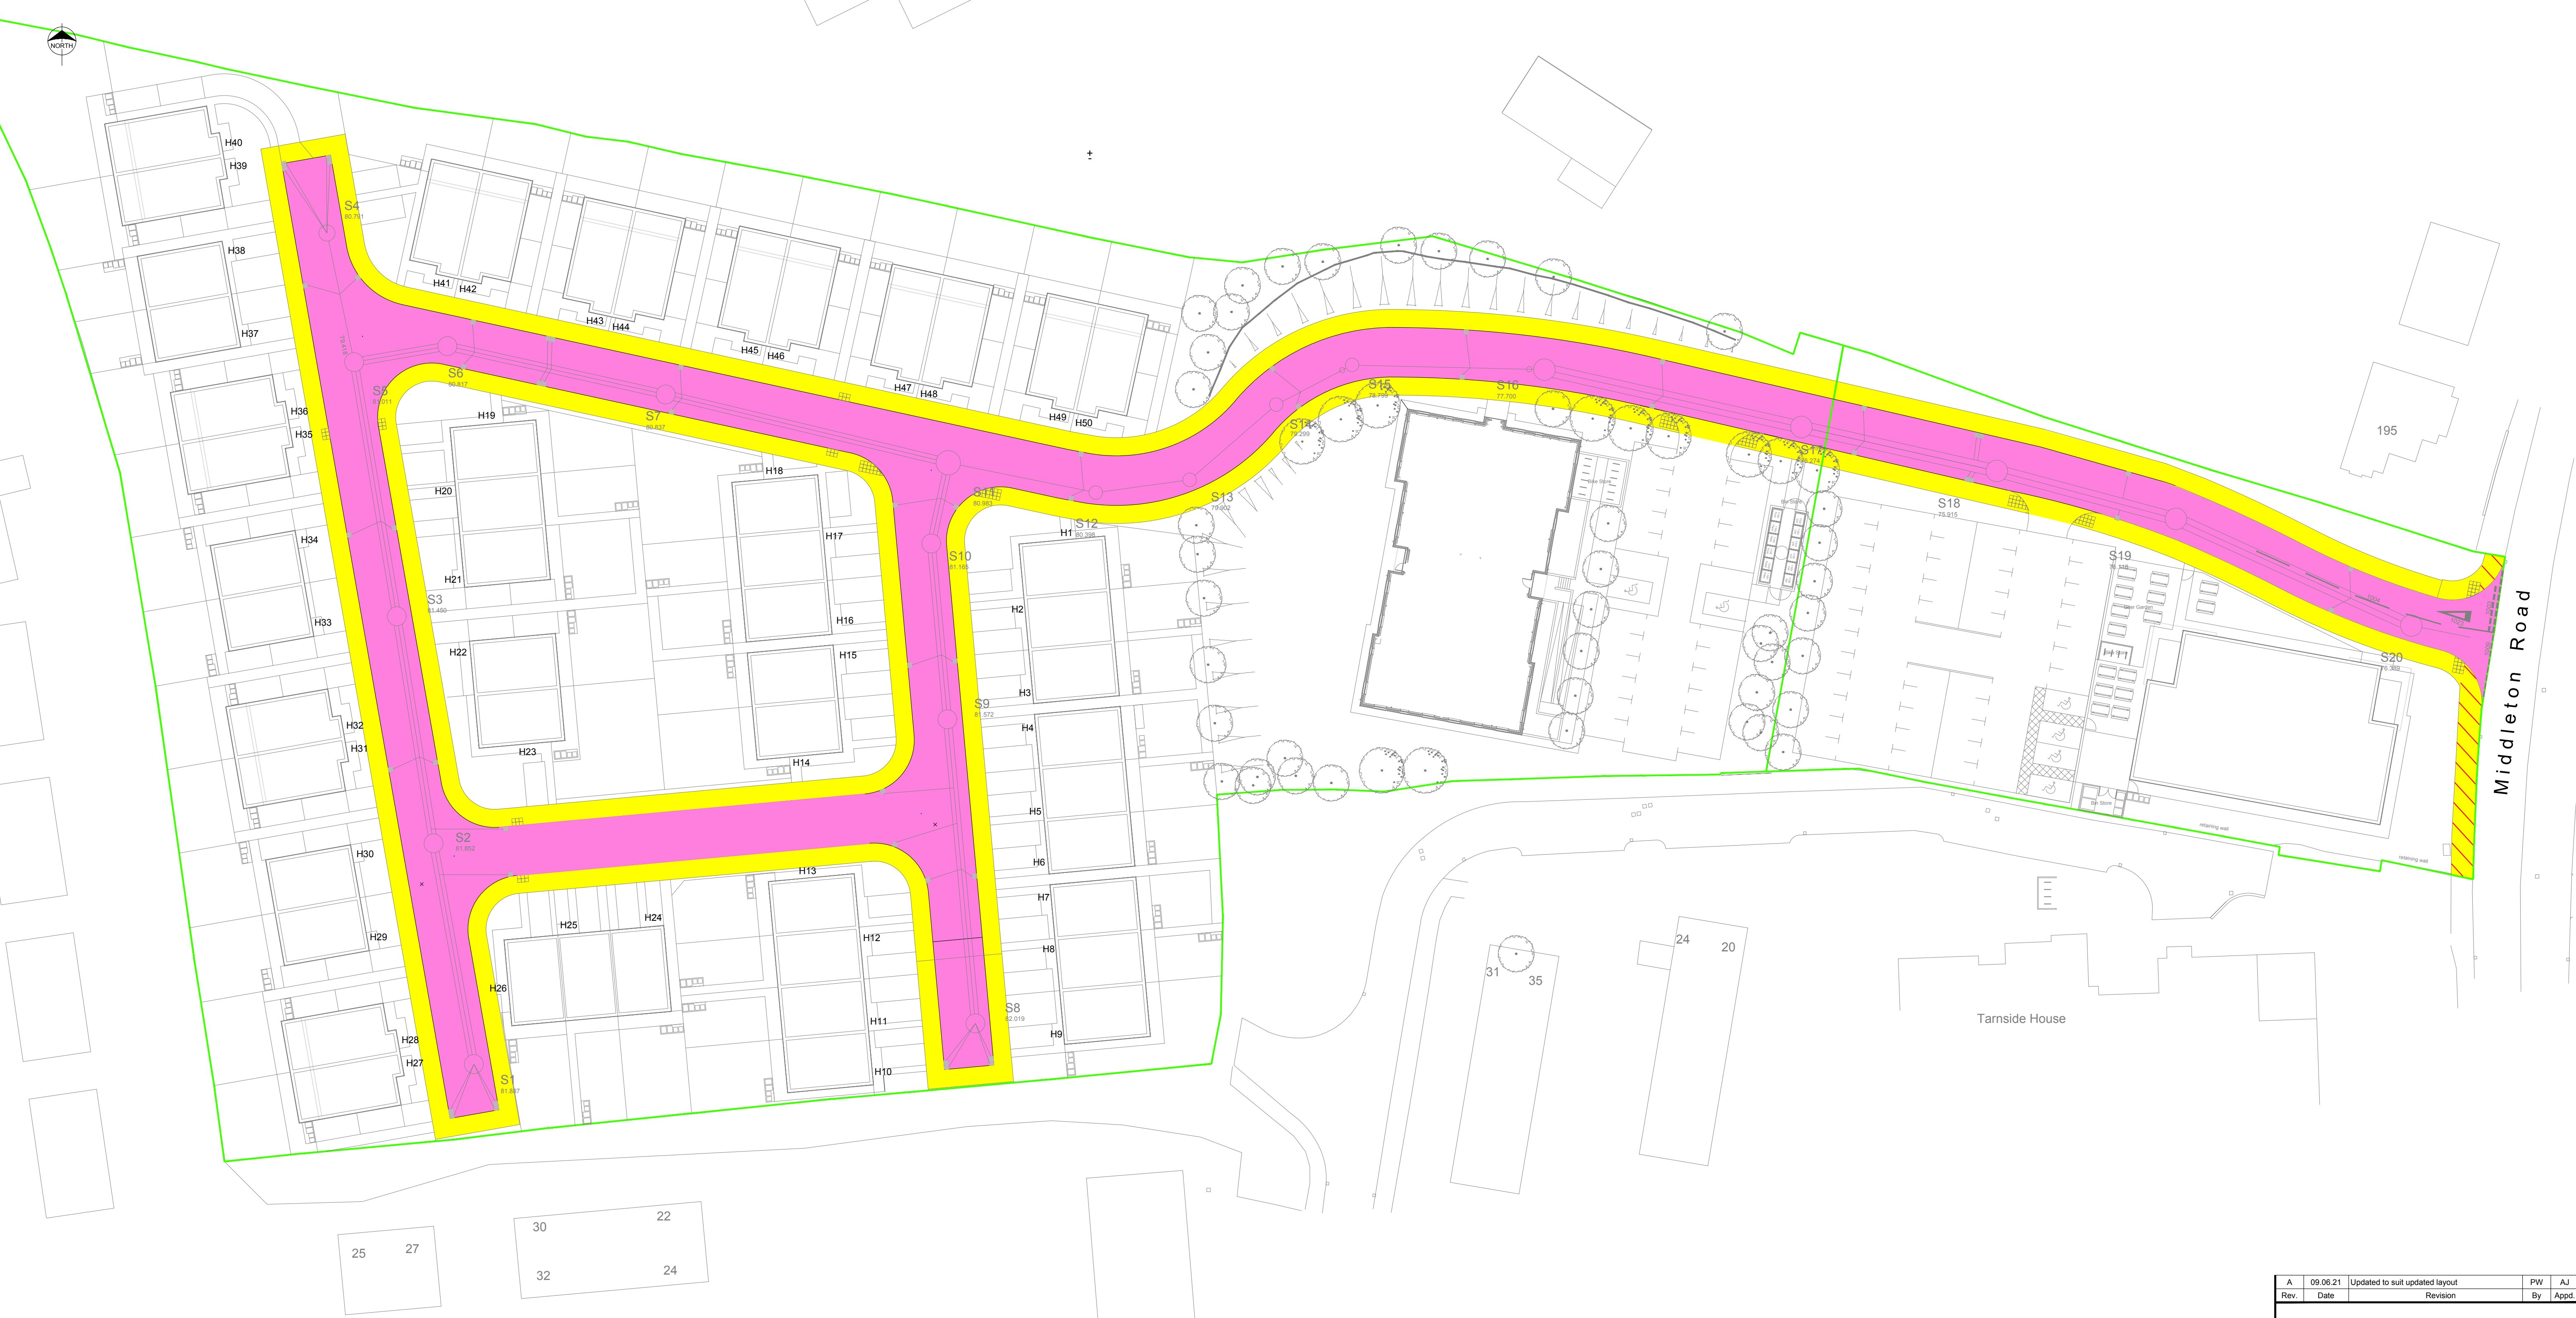

- Legend**
- Site Boundary
 - Section 38 highway
 - Proposed Footway
 - Proposed Highway Gully
 - Proposed Surface Water Sewer
 - Area adopted but subject to highway works

A	09.08.21	Updated to suit updated layout	PW	AJ
Rev.	Date	Revision	By	Appd.

APPROVAL

chartered consulting engineers
Tel: 01244 684910
Fax: 01244 684911
Email: admin@coopers.co.uk
Web: http://coopers.co.uk

Client
BRANLEY HOMES LTD

Project
White House Club, Middleton Road, Manchester

Title
S38 Agreement Plan

DRAWING NUMBER	SCALE at A0	1:250
7424 / 16	DATE	NOV 20
	DRAWN	PW
	CHECKED	AJ
	REVISION	A