
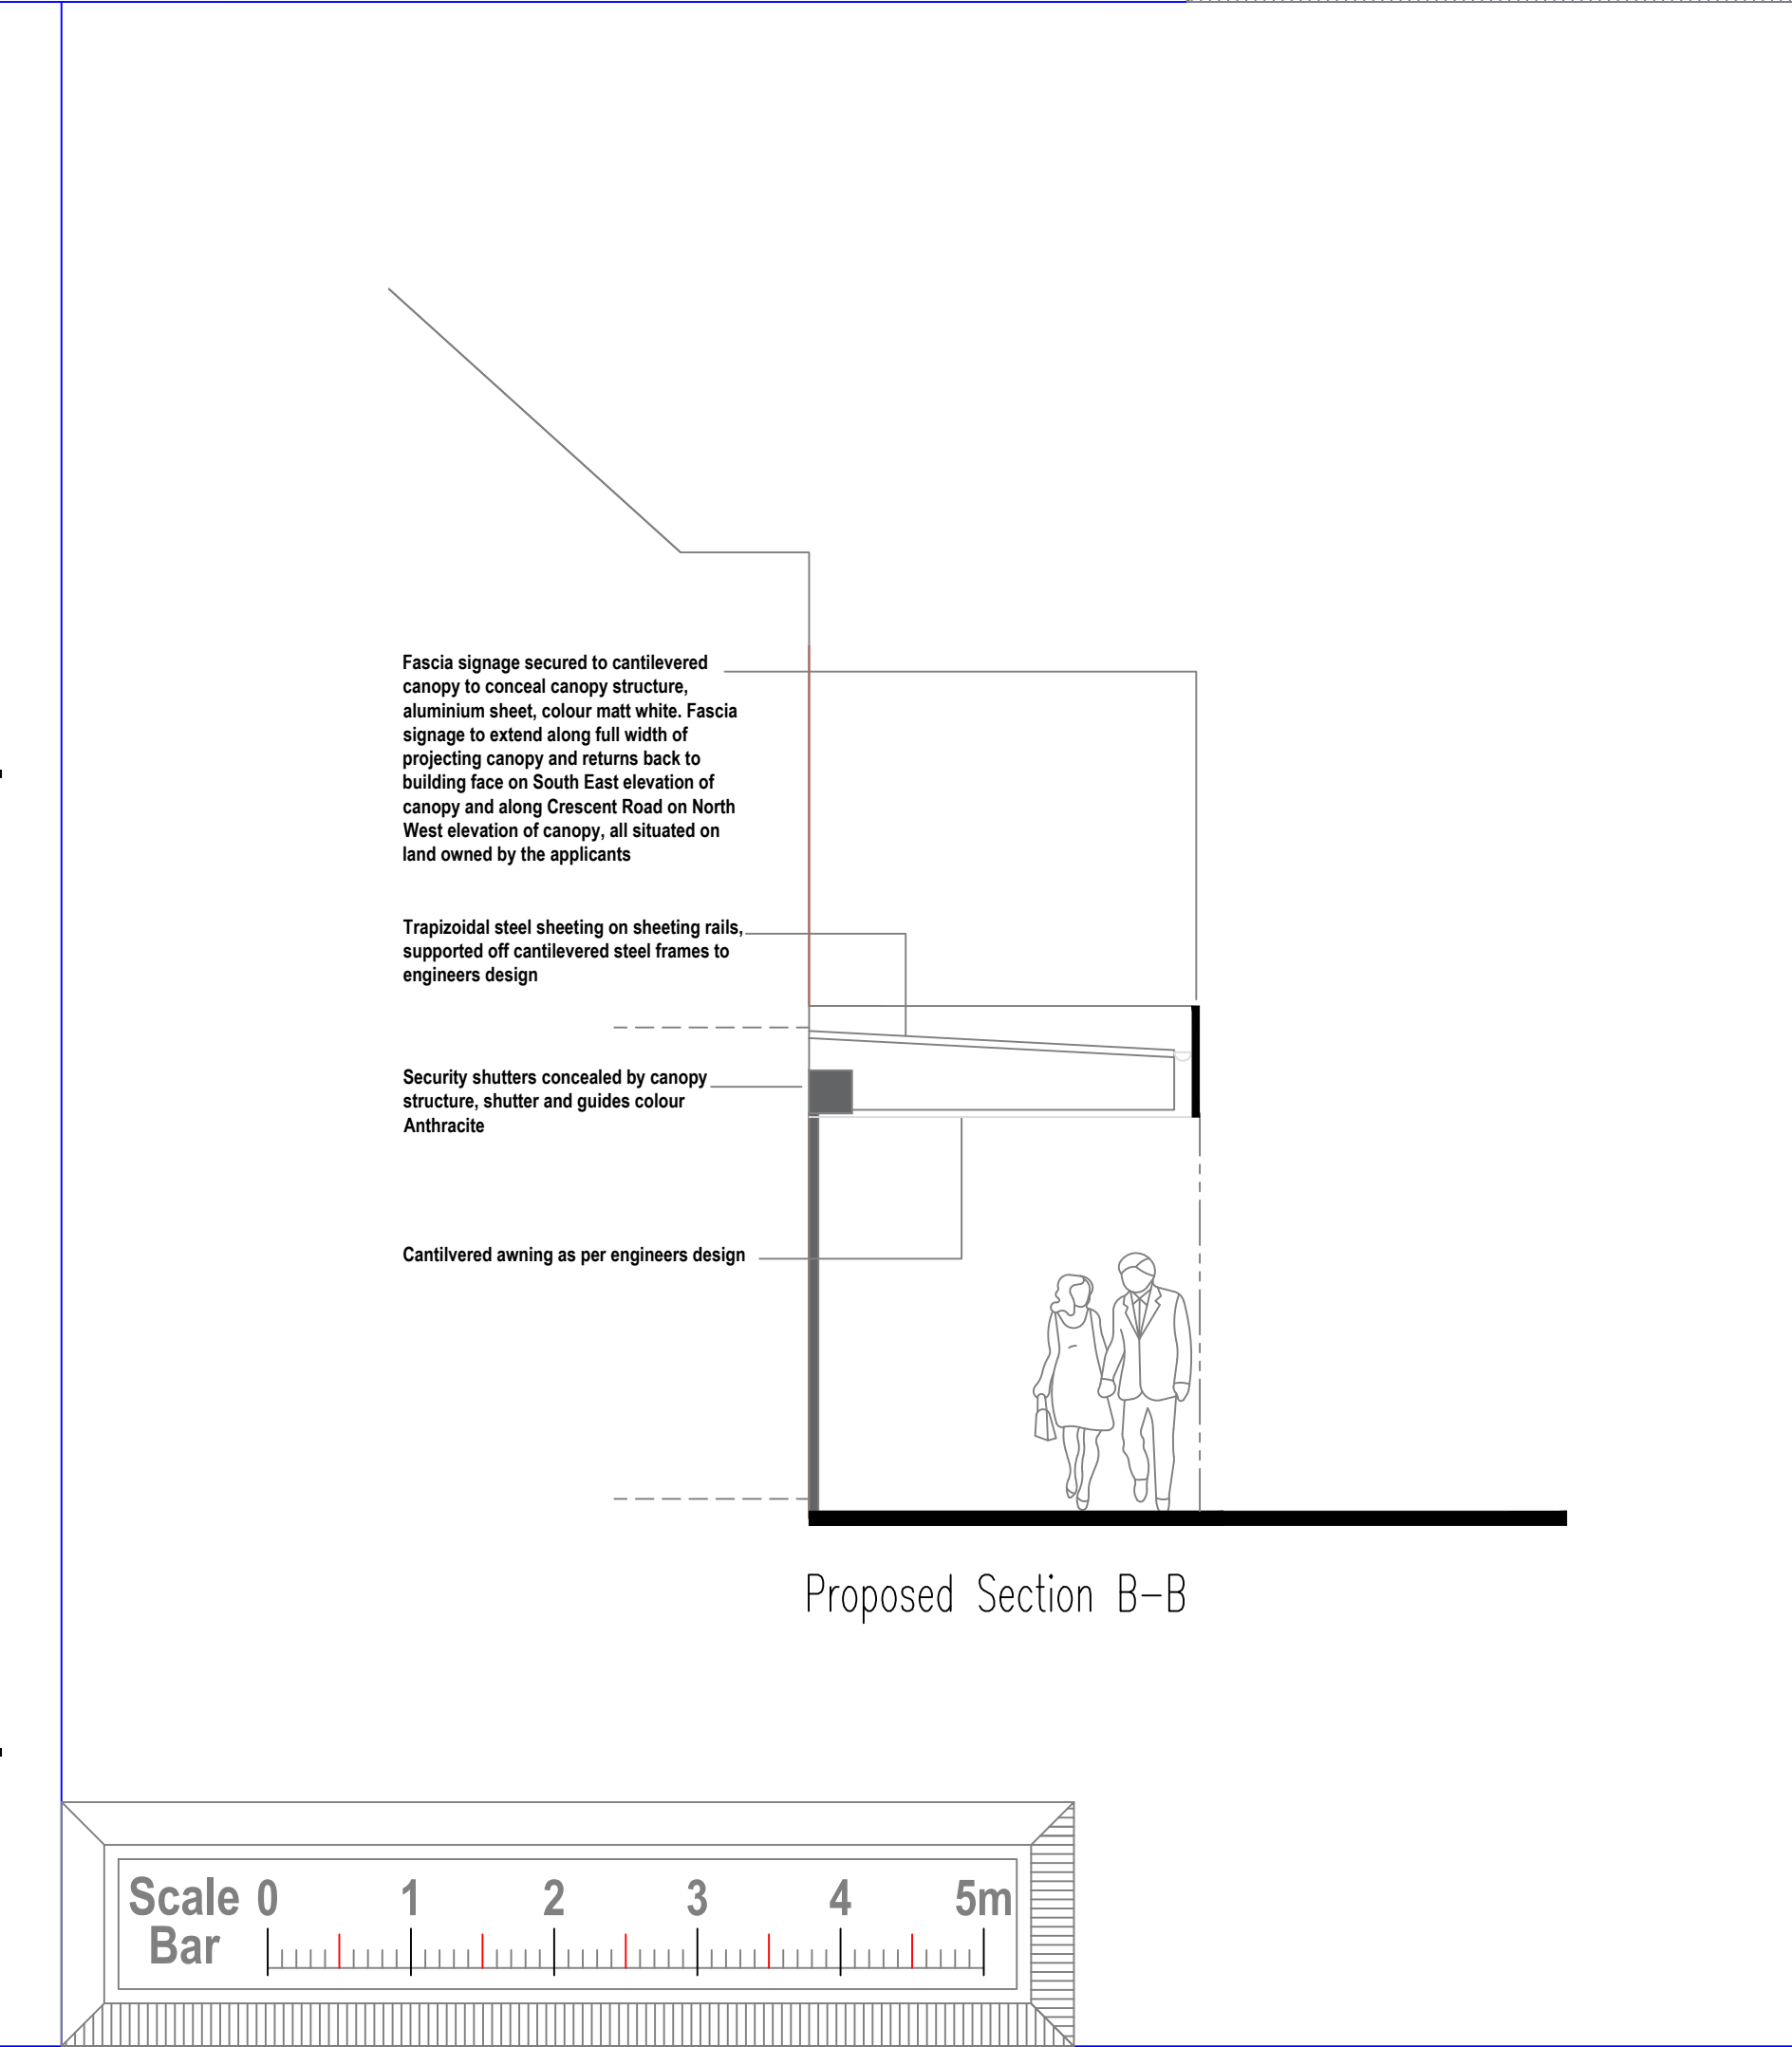
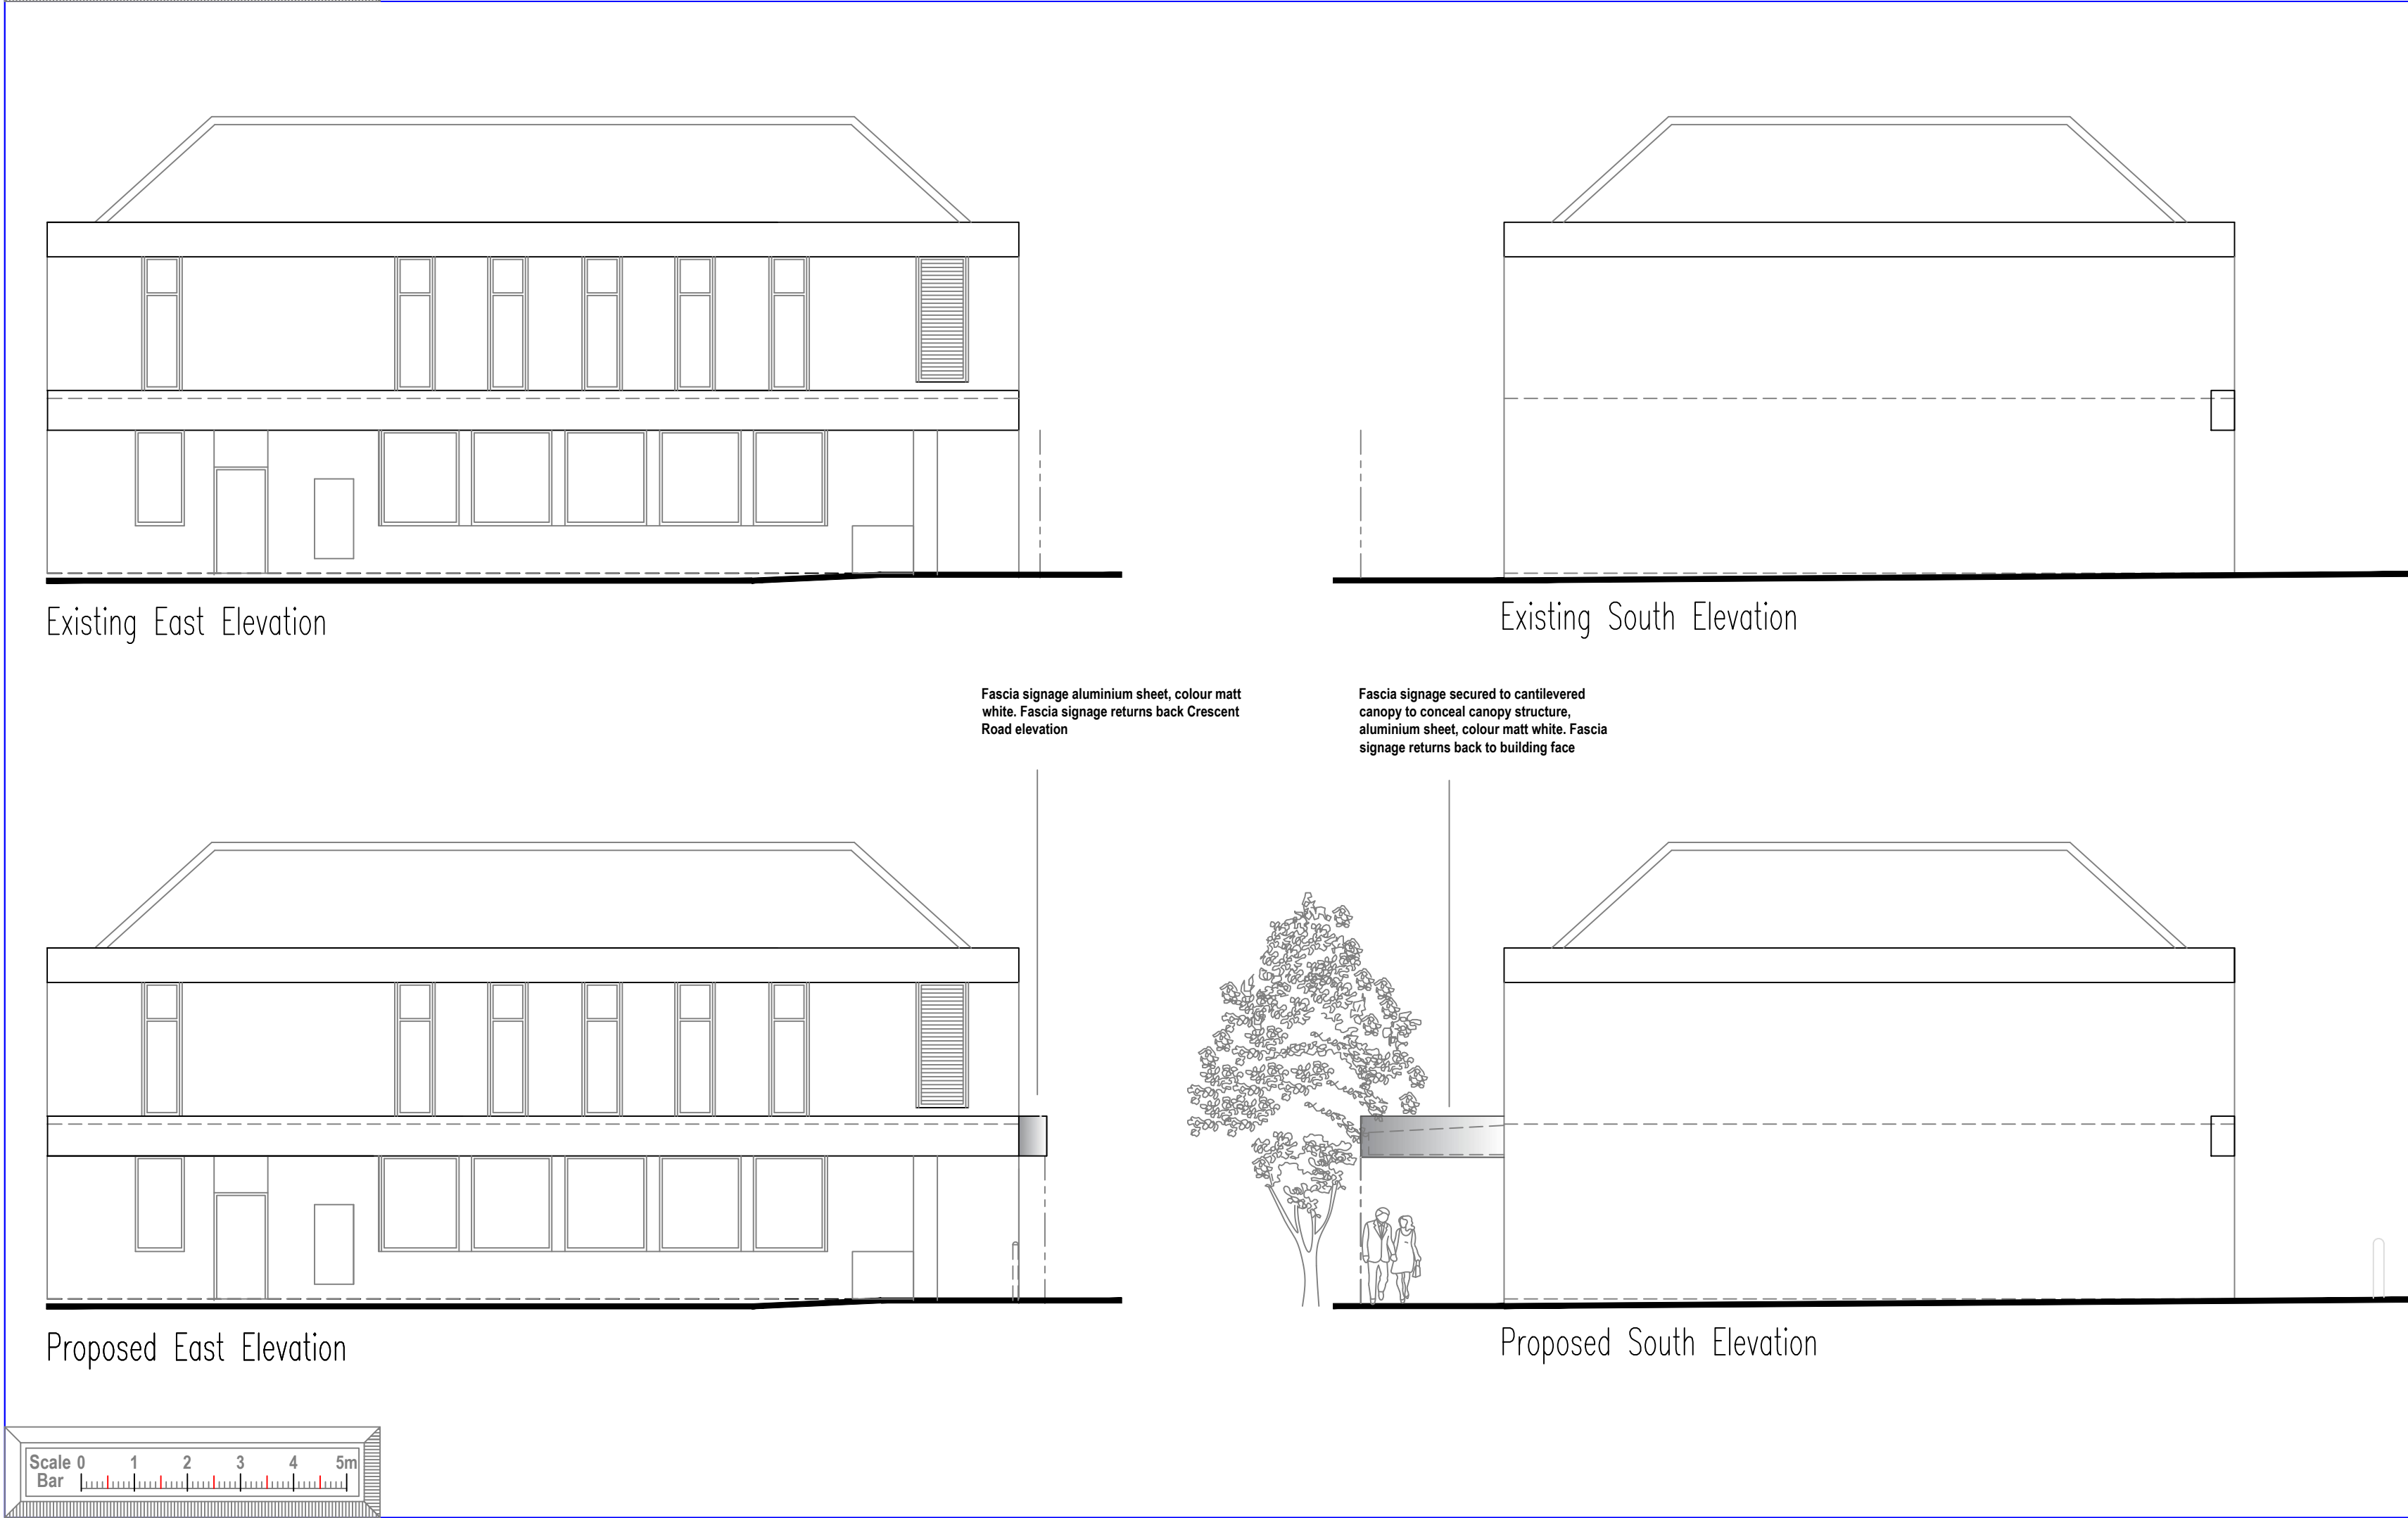
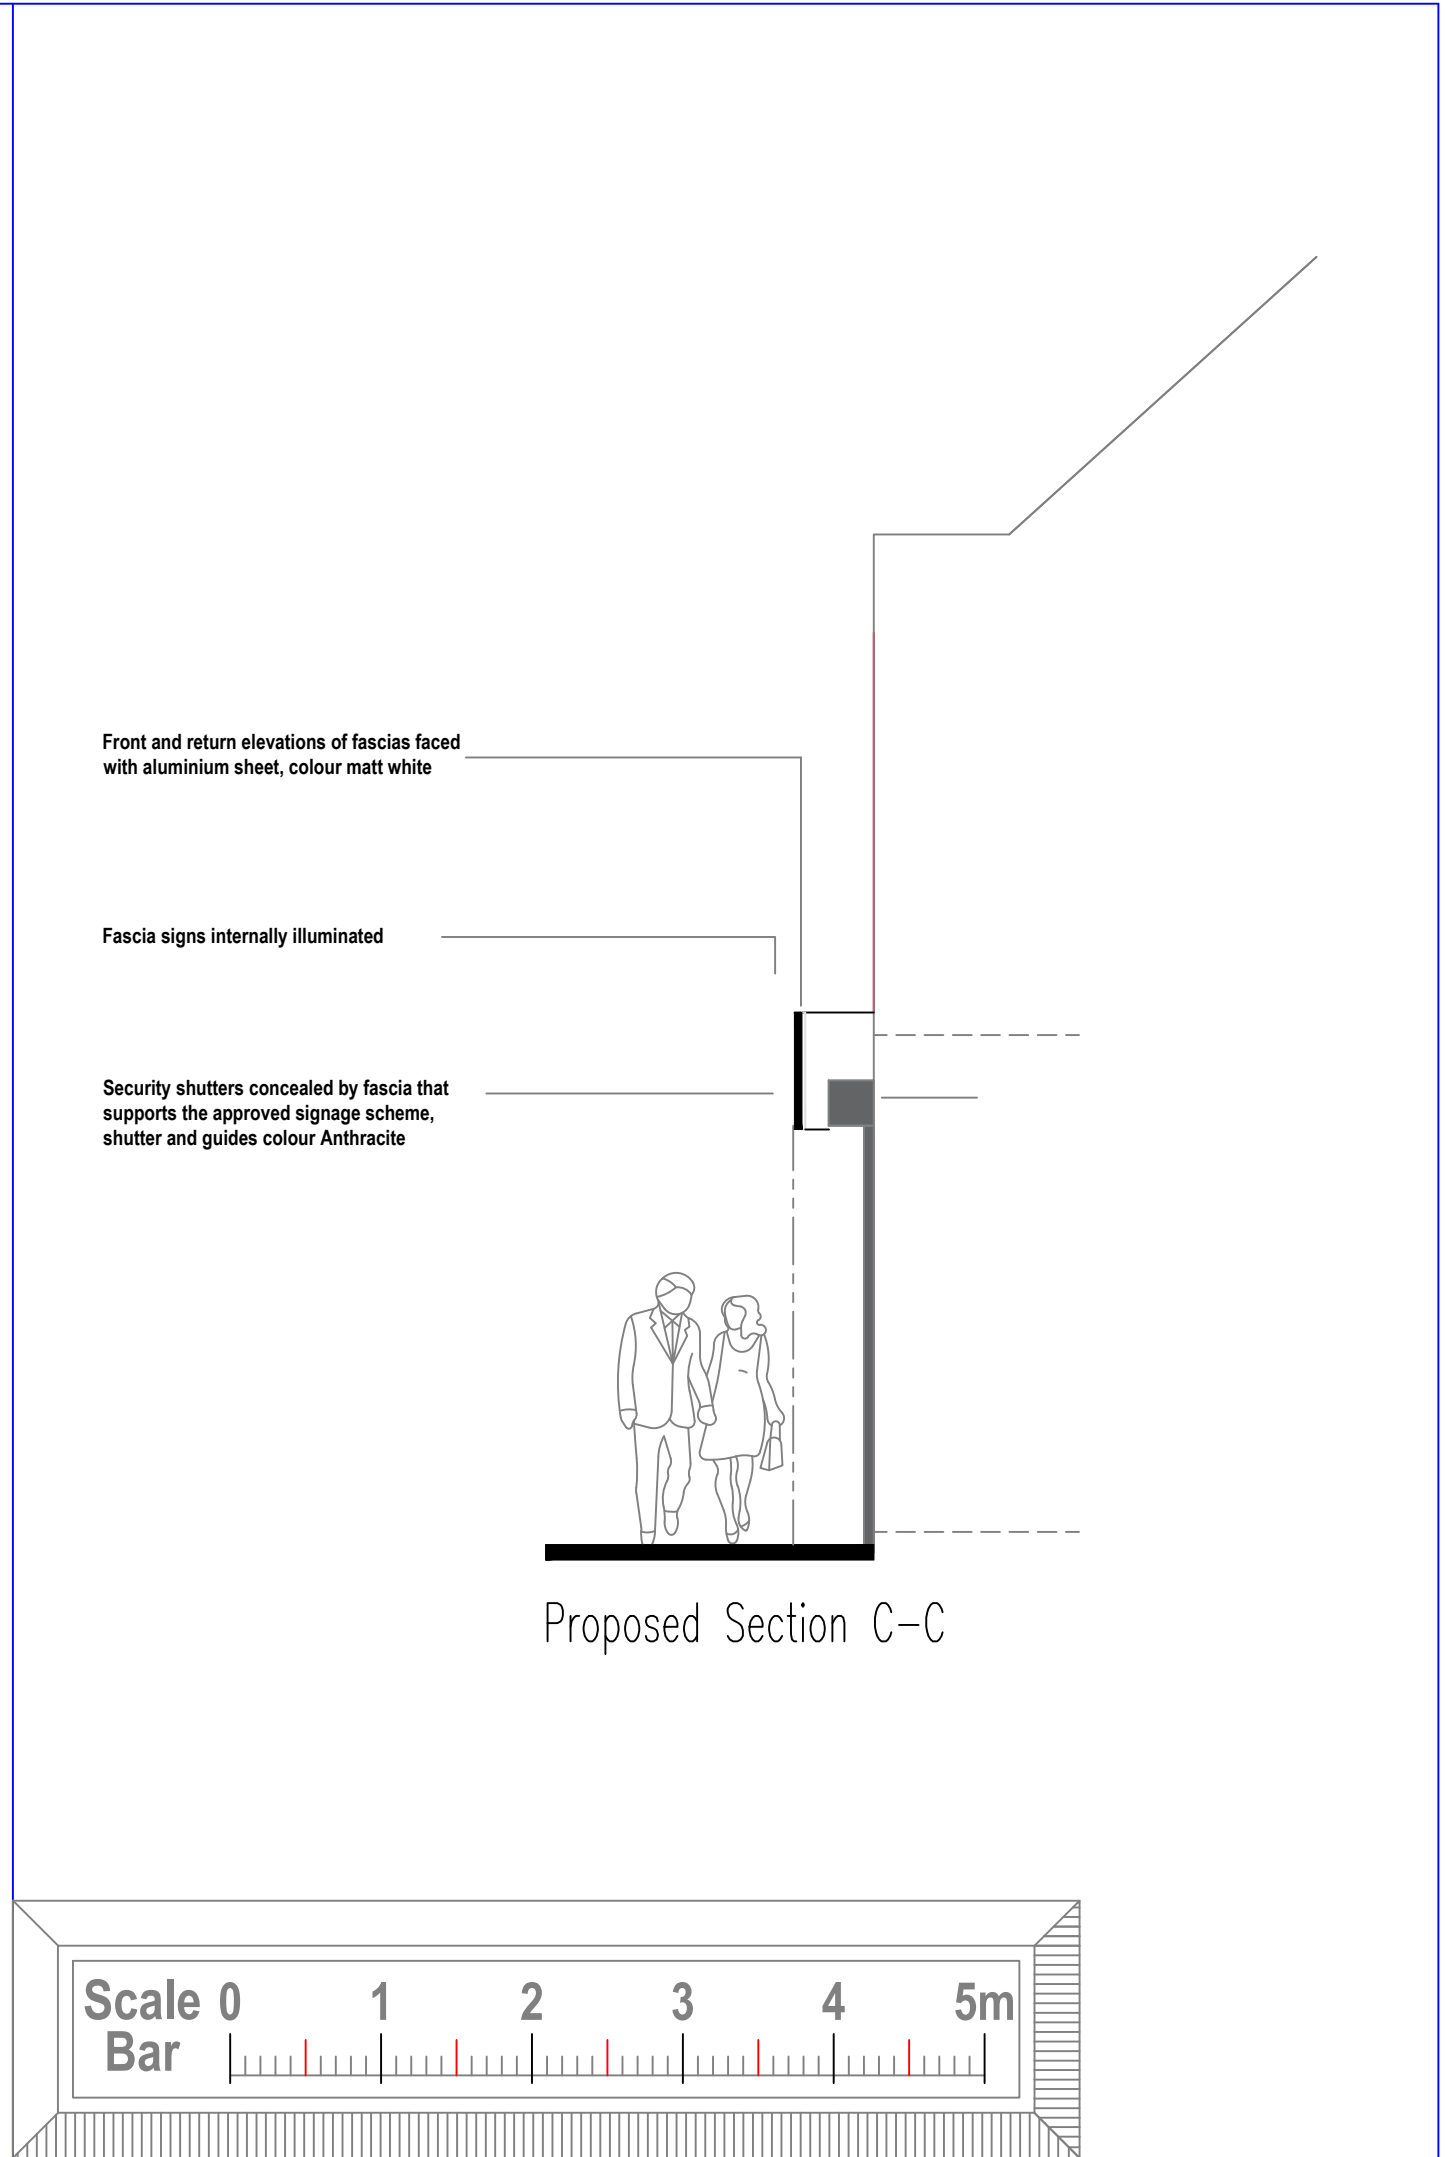


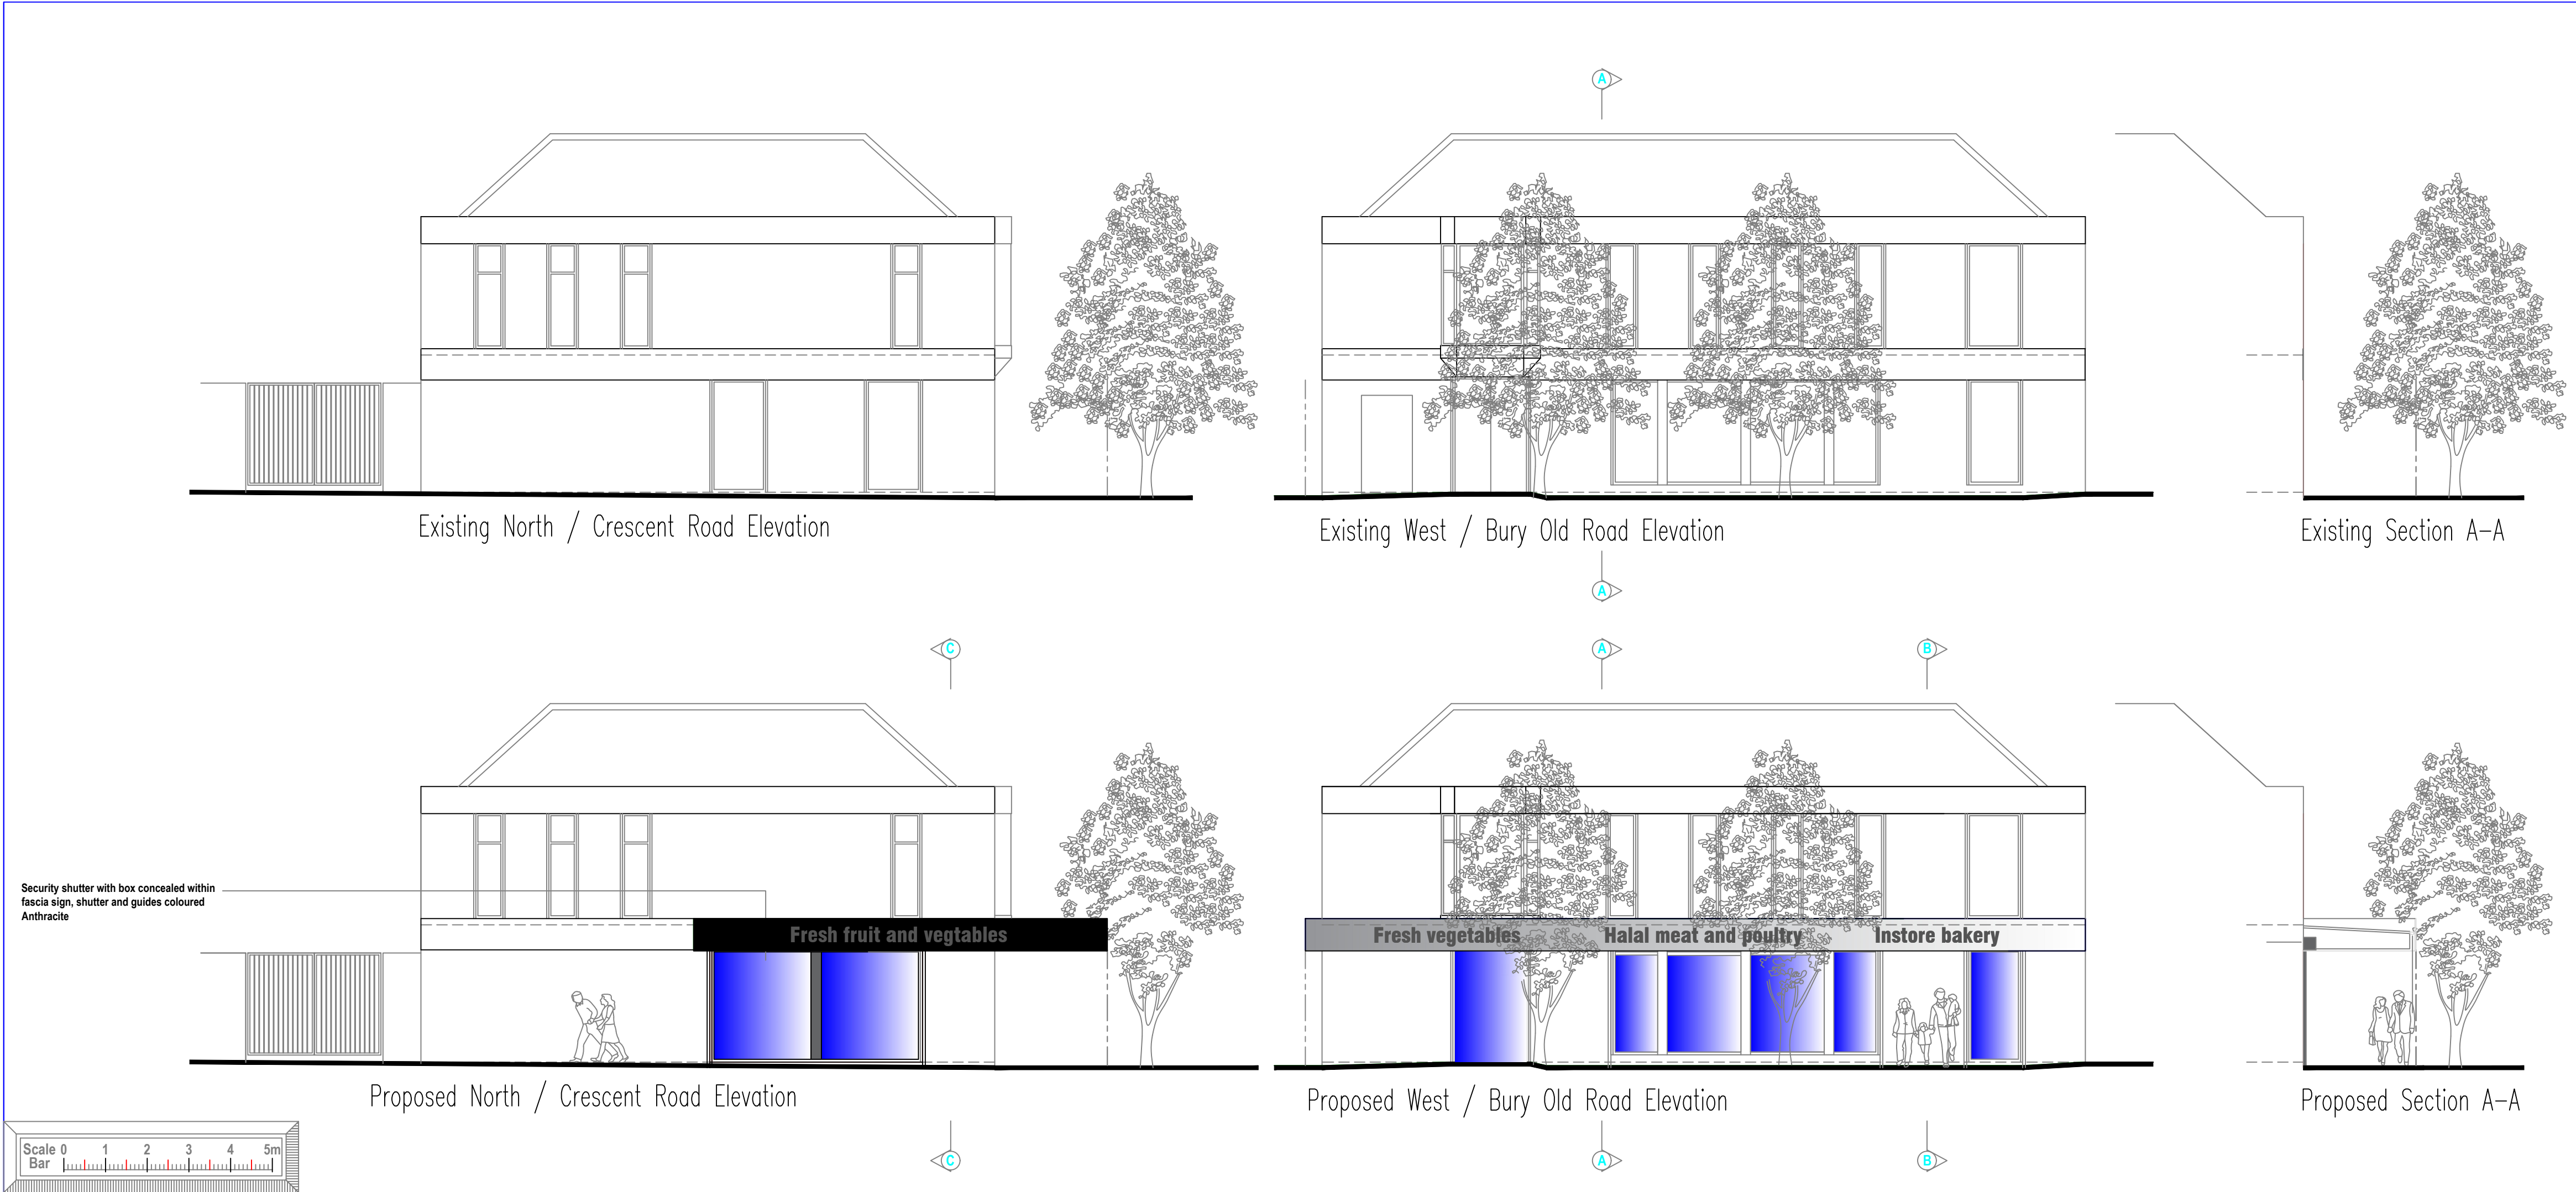

Block Plan– Scale 1:1250

E Amended for revised planning app Jun 21 DAP

Rev. Mod. Notes Date By

Client
Manzil Investments Ltd

Location
18 Bury Old Road
Cheetham Hill M8 9JN

Job Title
Retrospective Canopy Application

Drawing Title
Existing and Proposed Elevations
Block Plan

Scale 1:100, 1:1250 Sheet A1

Date Sept 20 Drawn by DAP

Dwg. No. 18/20-05 Rev. E