




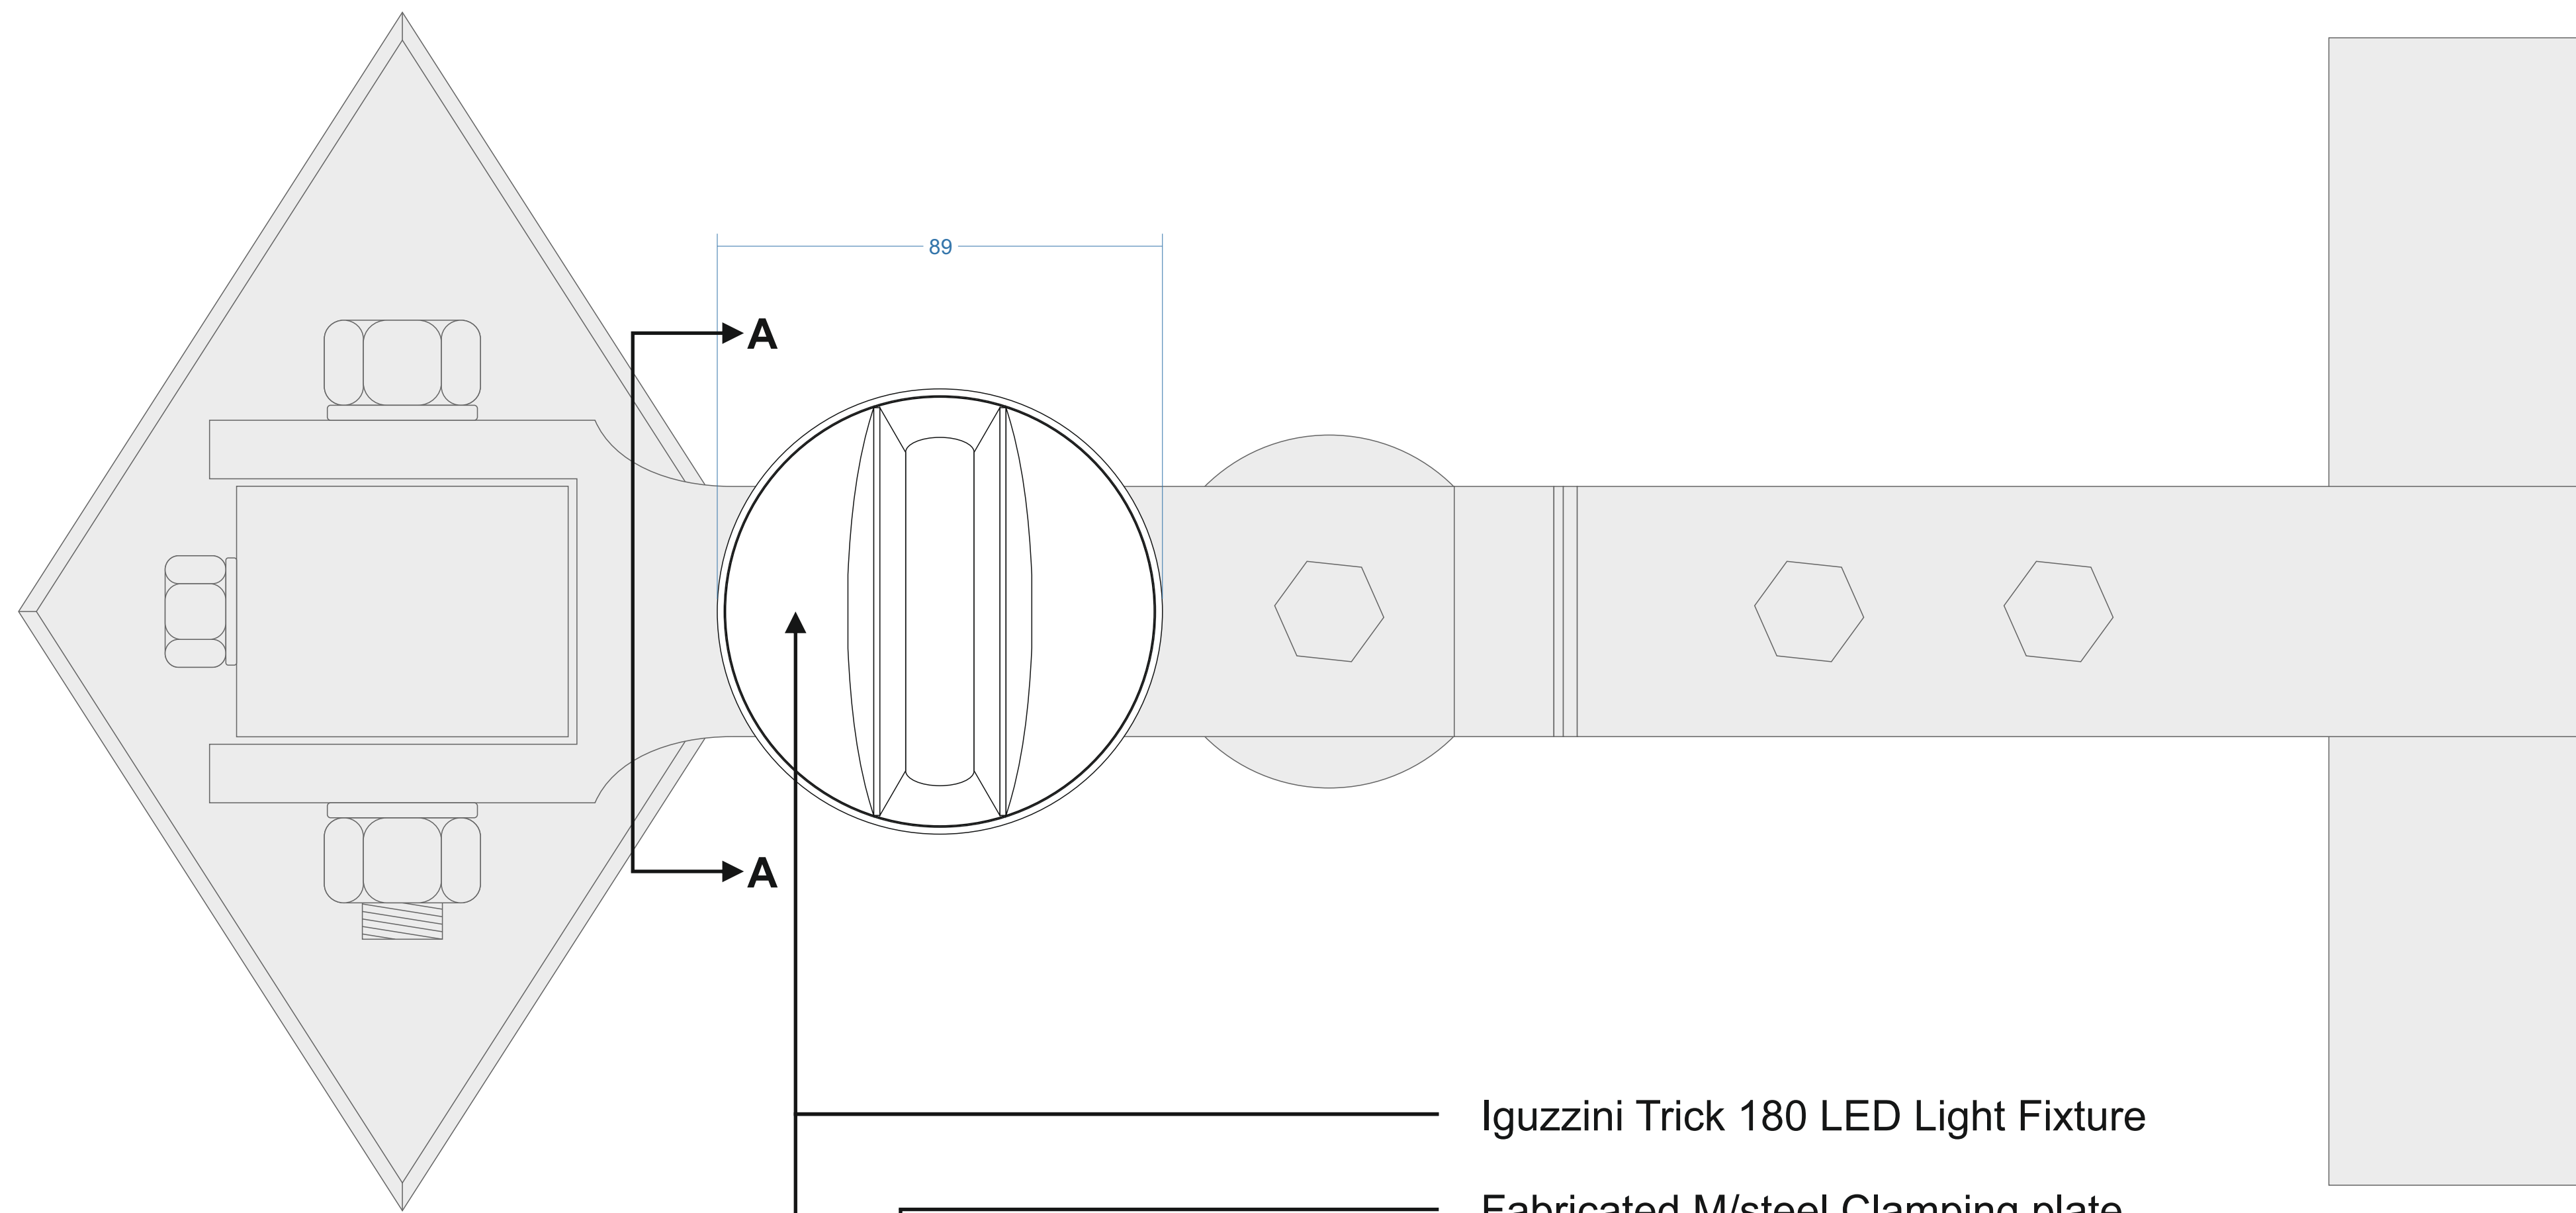

Hinge Mount Front View
Scale 1:1 @ A0



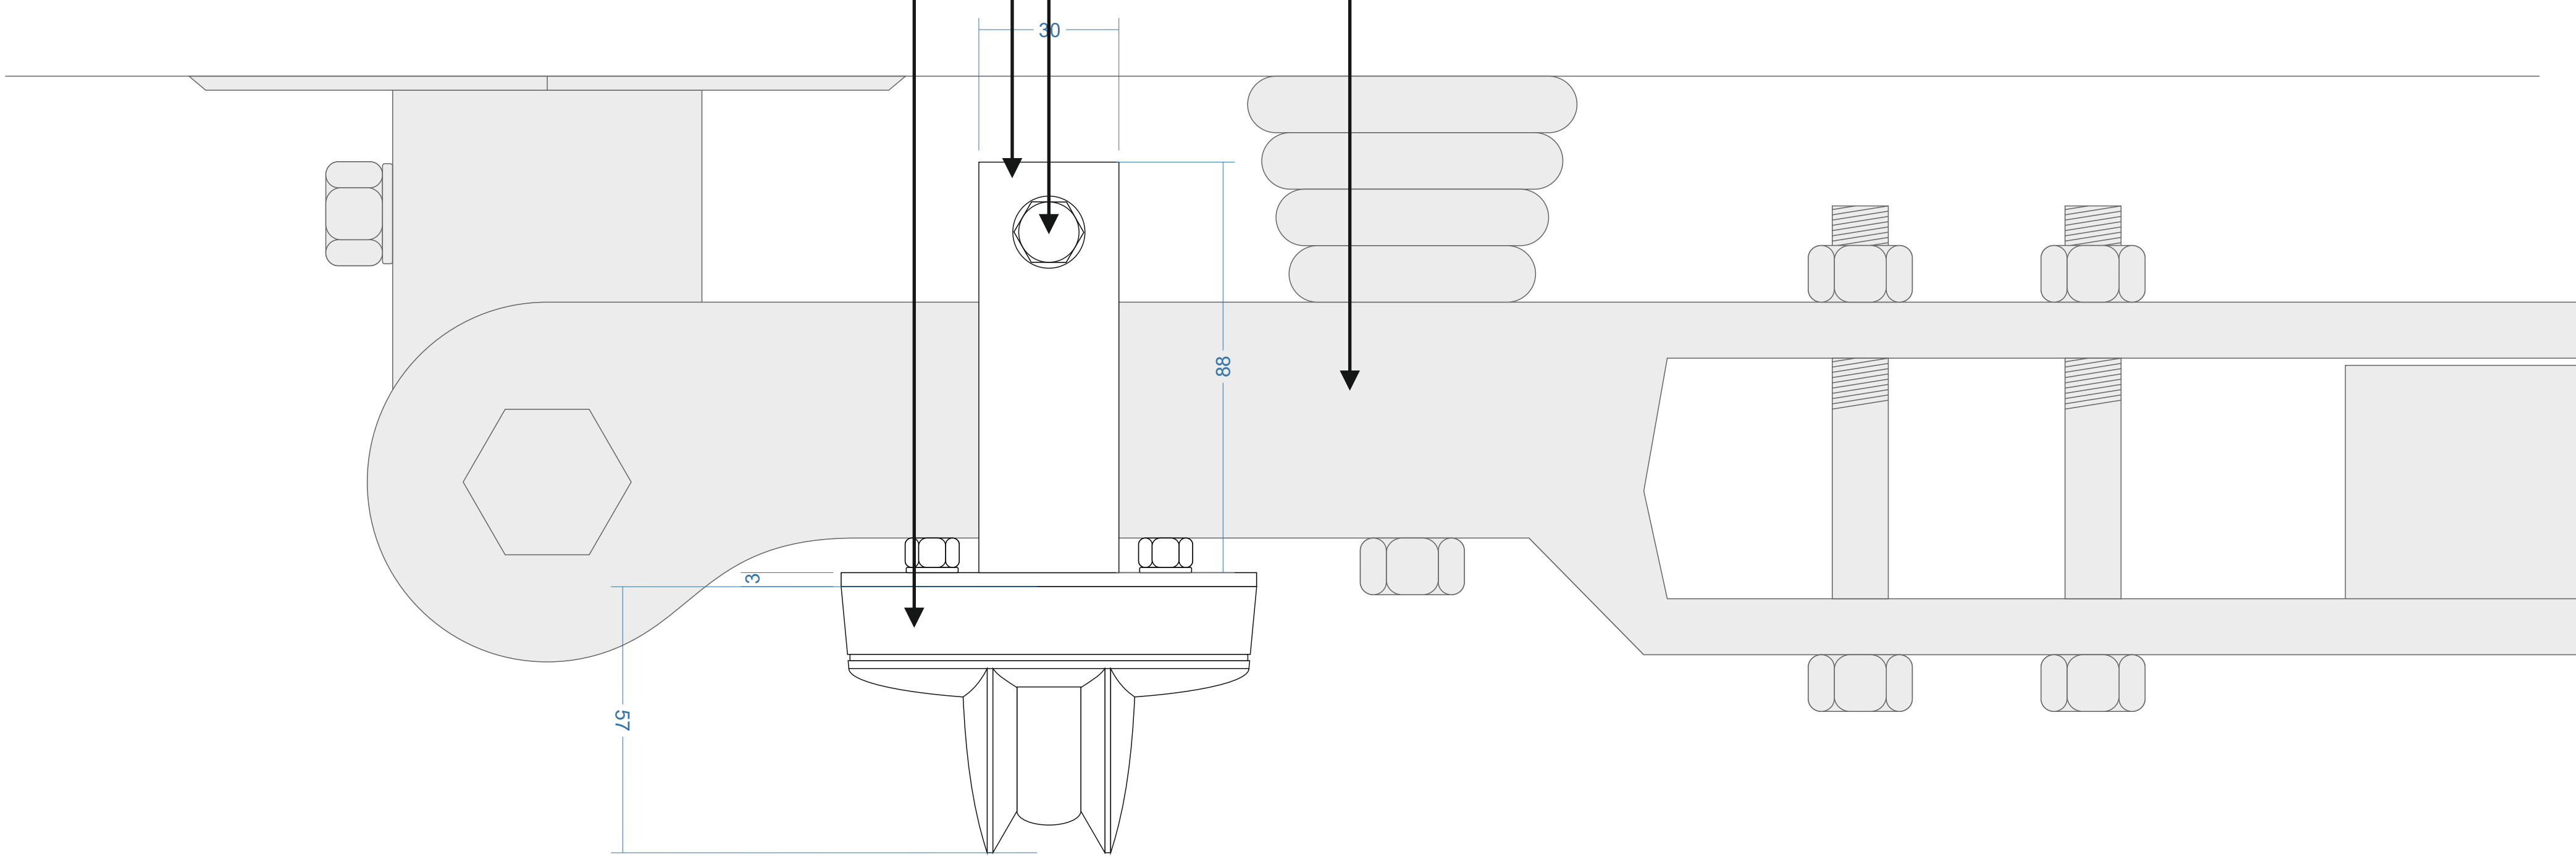


Hinge Mount Plan View
Scale 1:1 @ A0

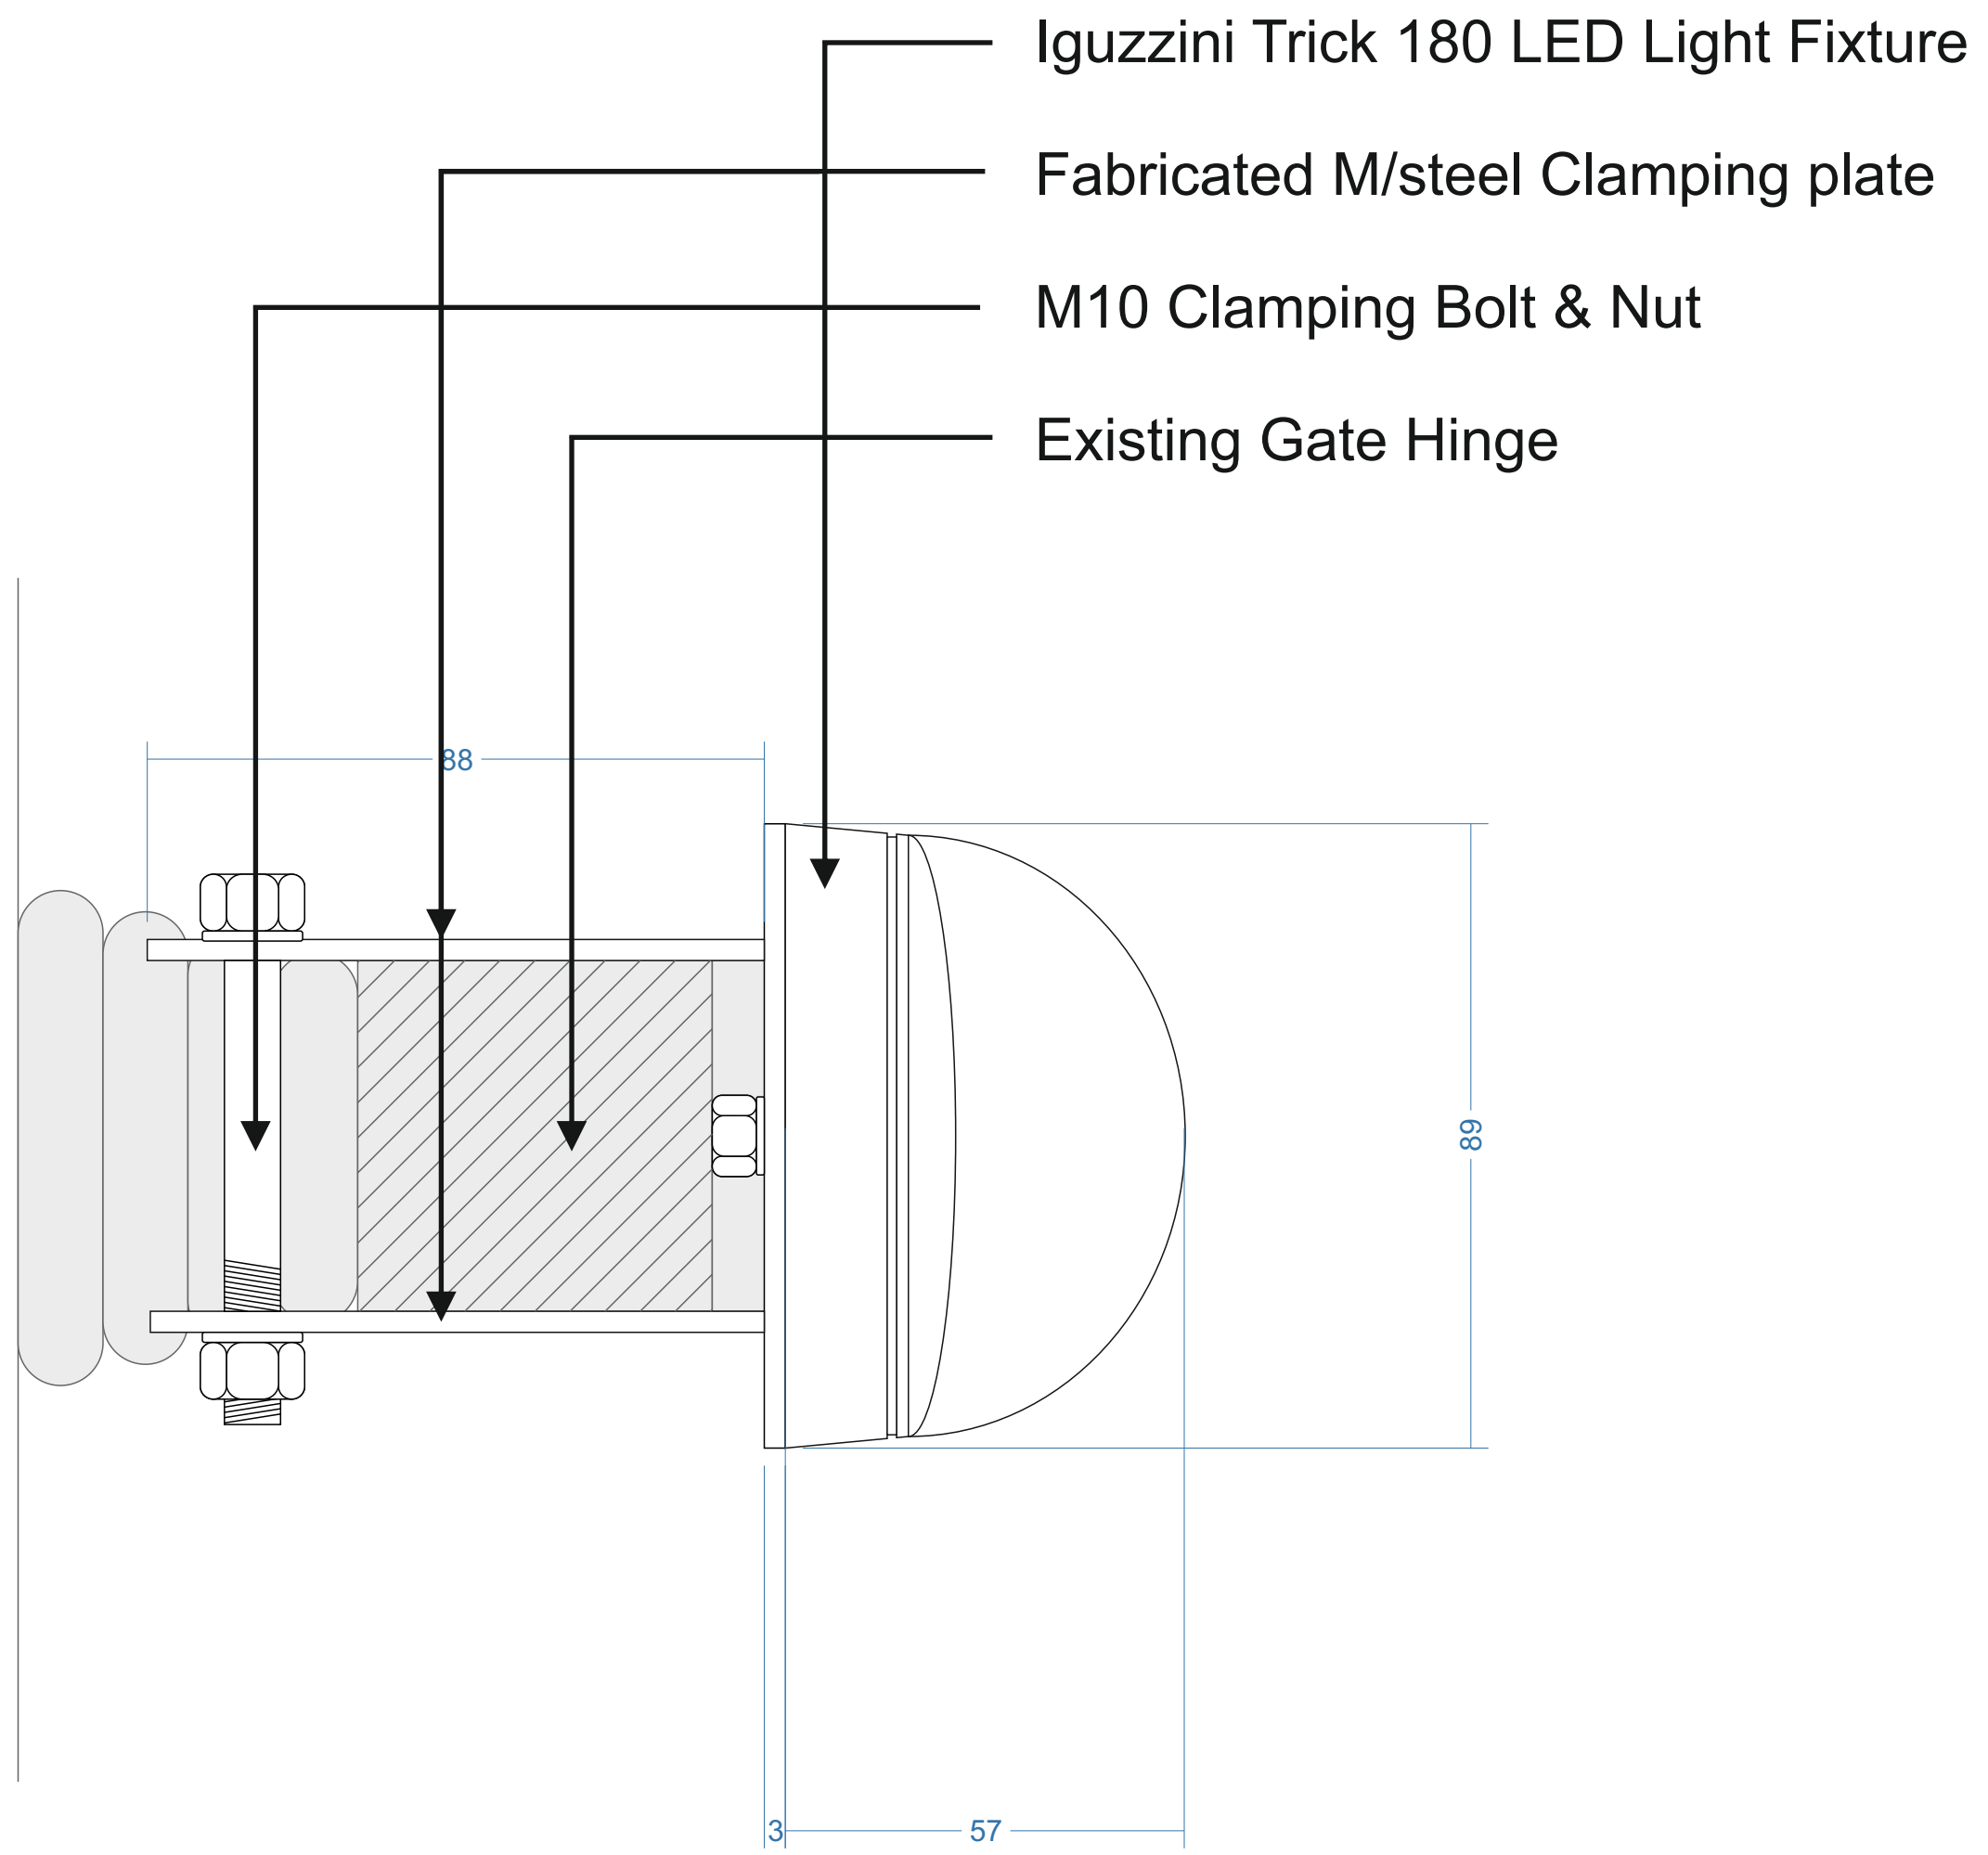

Hinge Mount Section A-A
Scale 1:1 @ A0

Client Planit-IE			
 t. 0161292 9000 e. info@studiottech.co.uk w. www.studiottech.co.uk Bridge House, Unit 13, Latham Close, Bredbury Stockport SK6 2SD			
Project Total Courtyard			
Drawing Title Proposed Mounting Detail For iguzzina Trick 180 To Historic Gate Hinges			
Scale	As Shown	Date	13-08-21
Drawing No.	ST-4490-TC-001	Rev	A
			

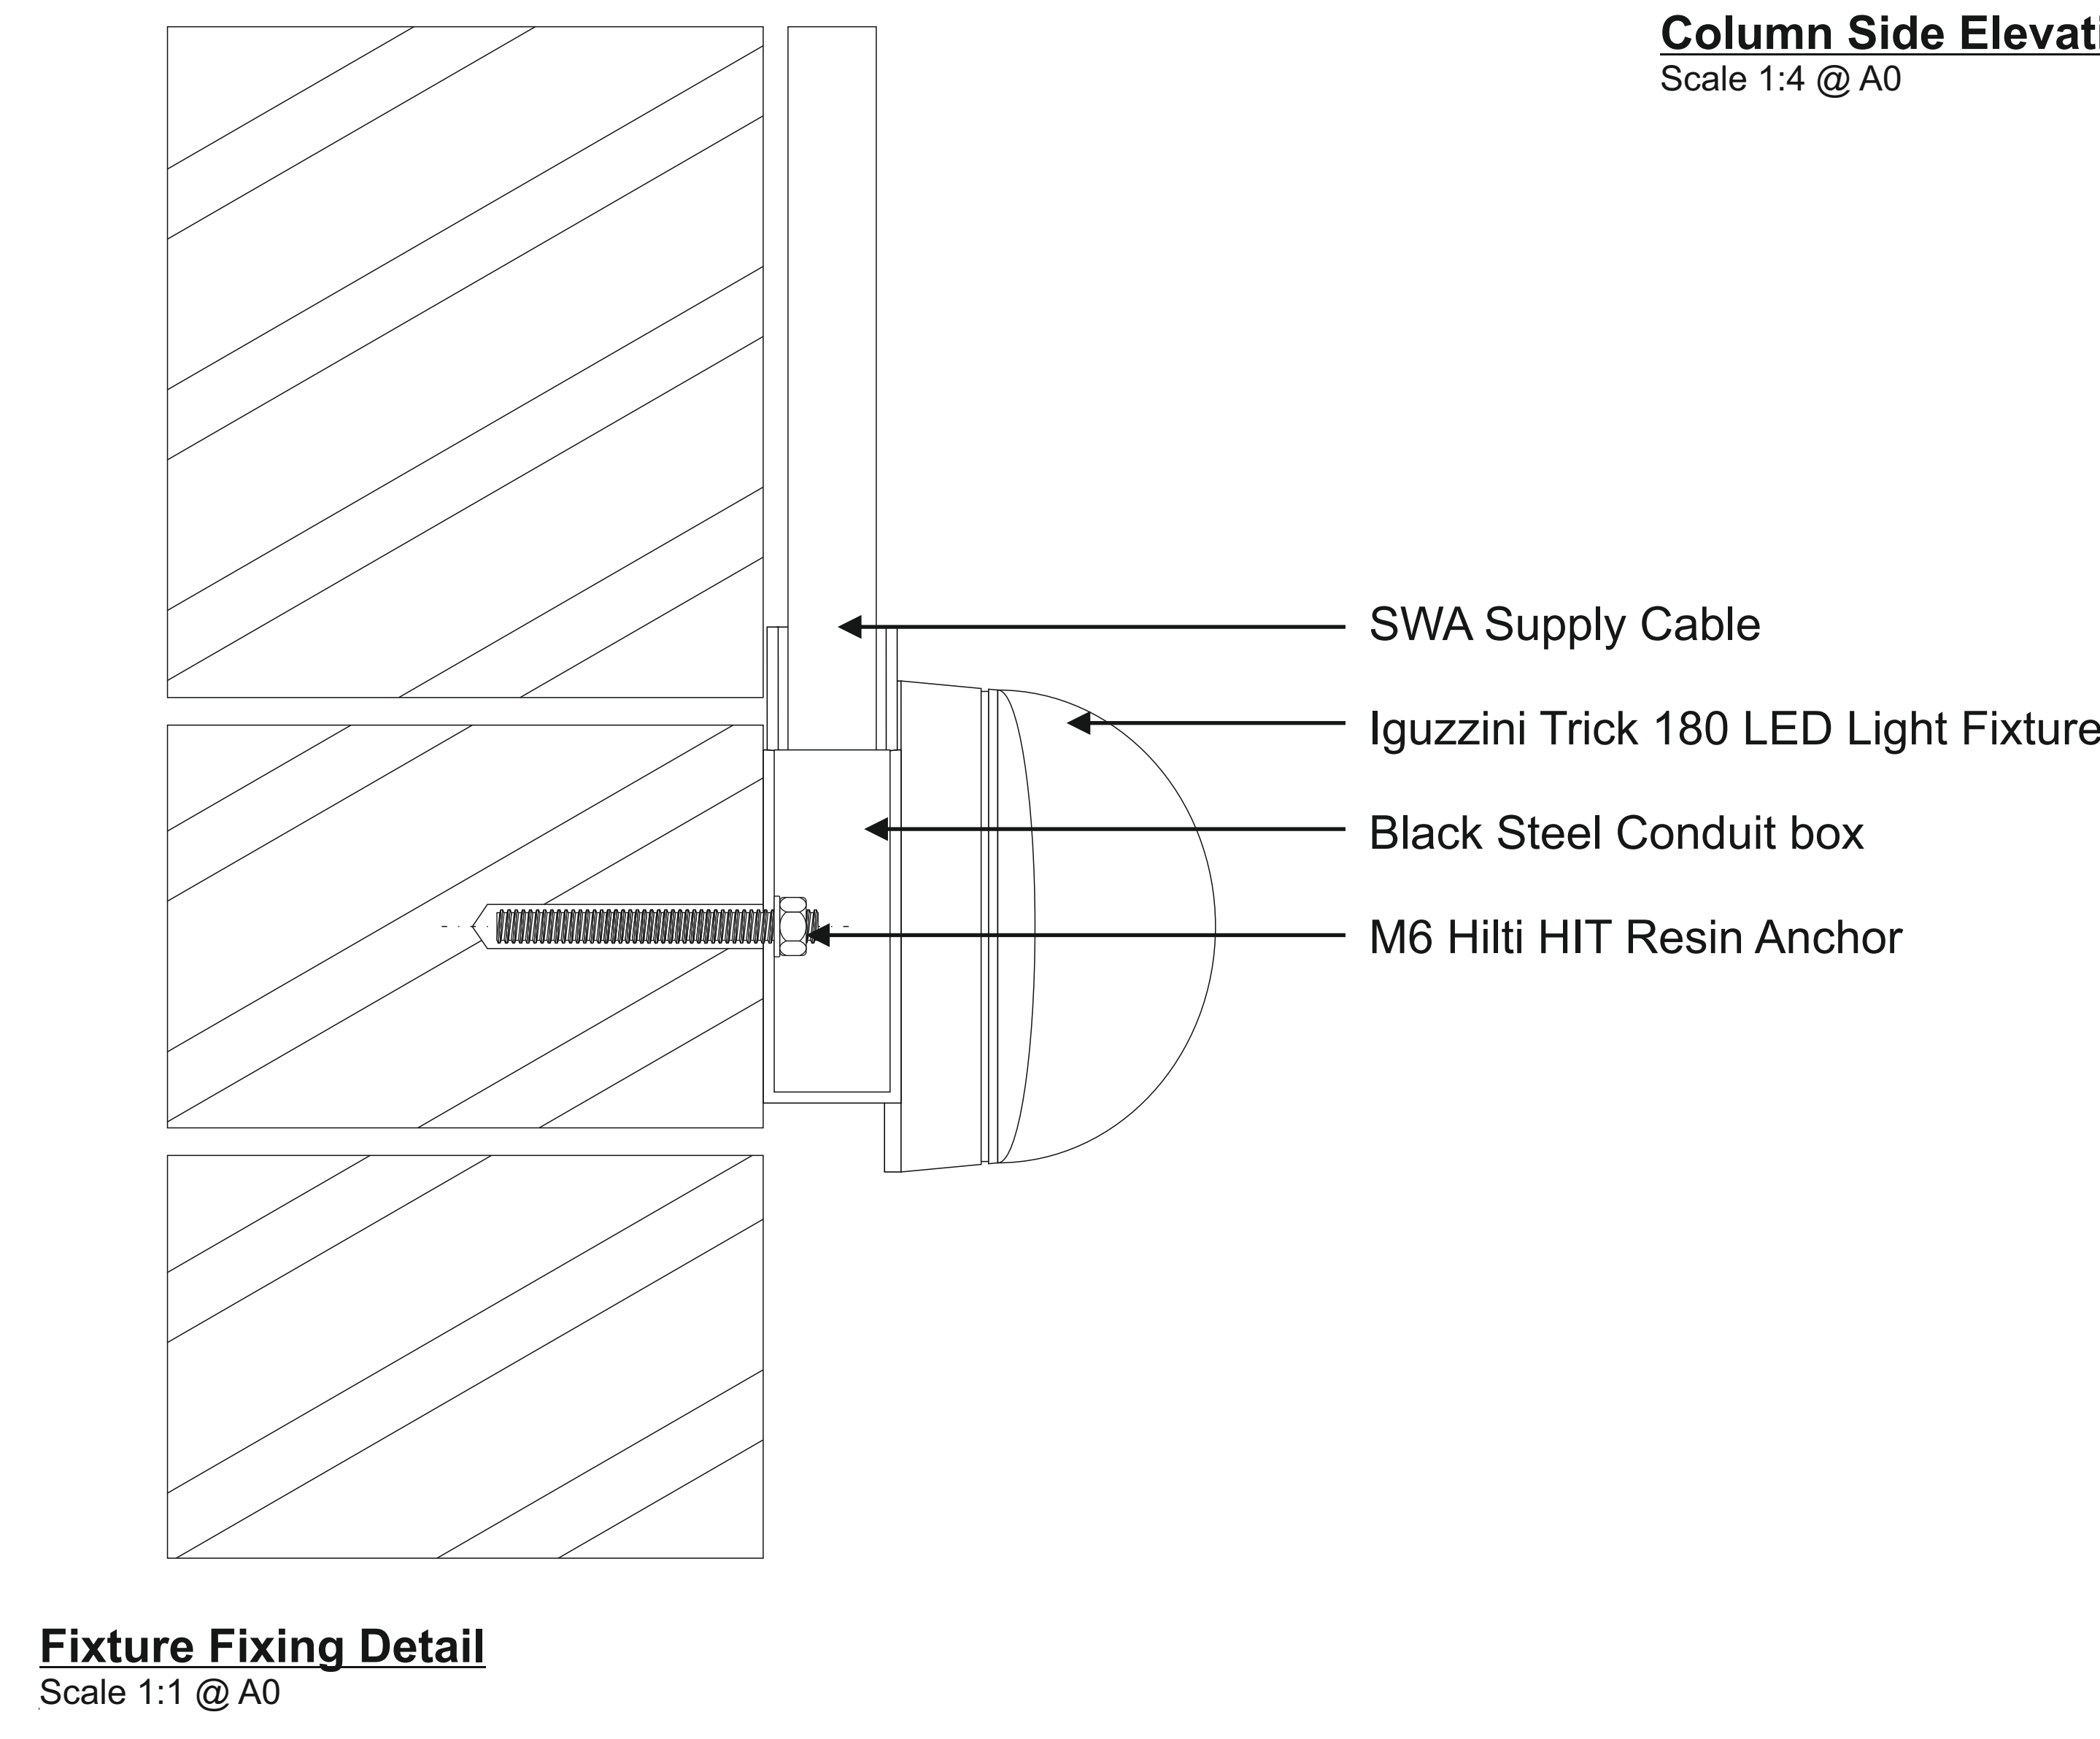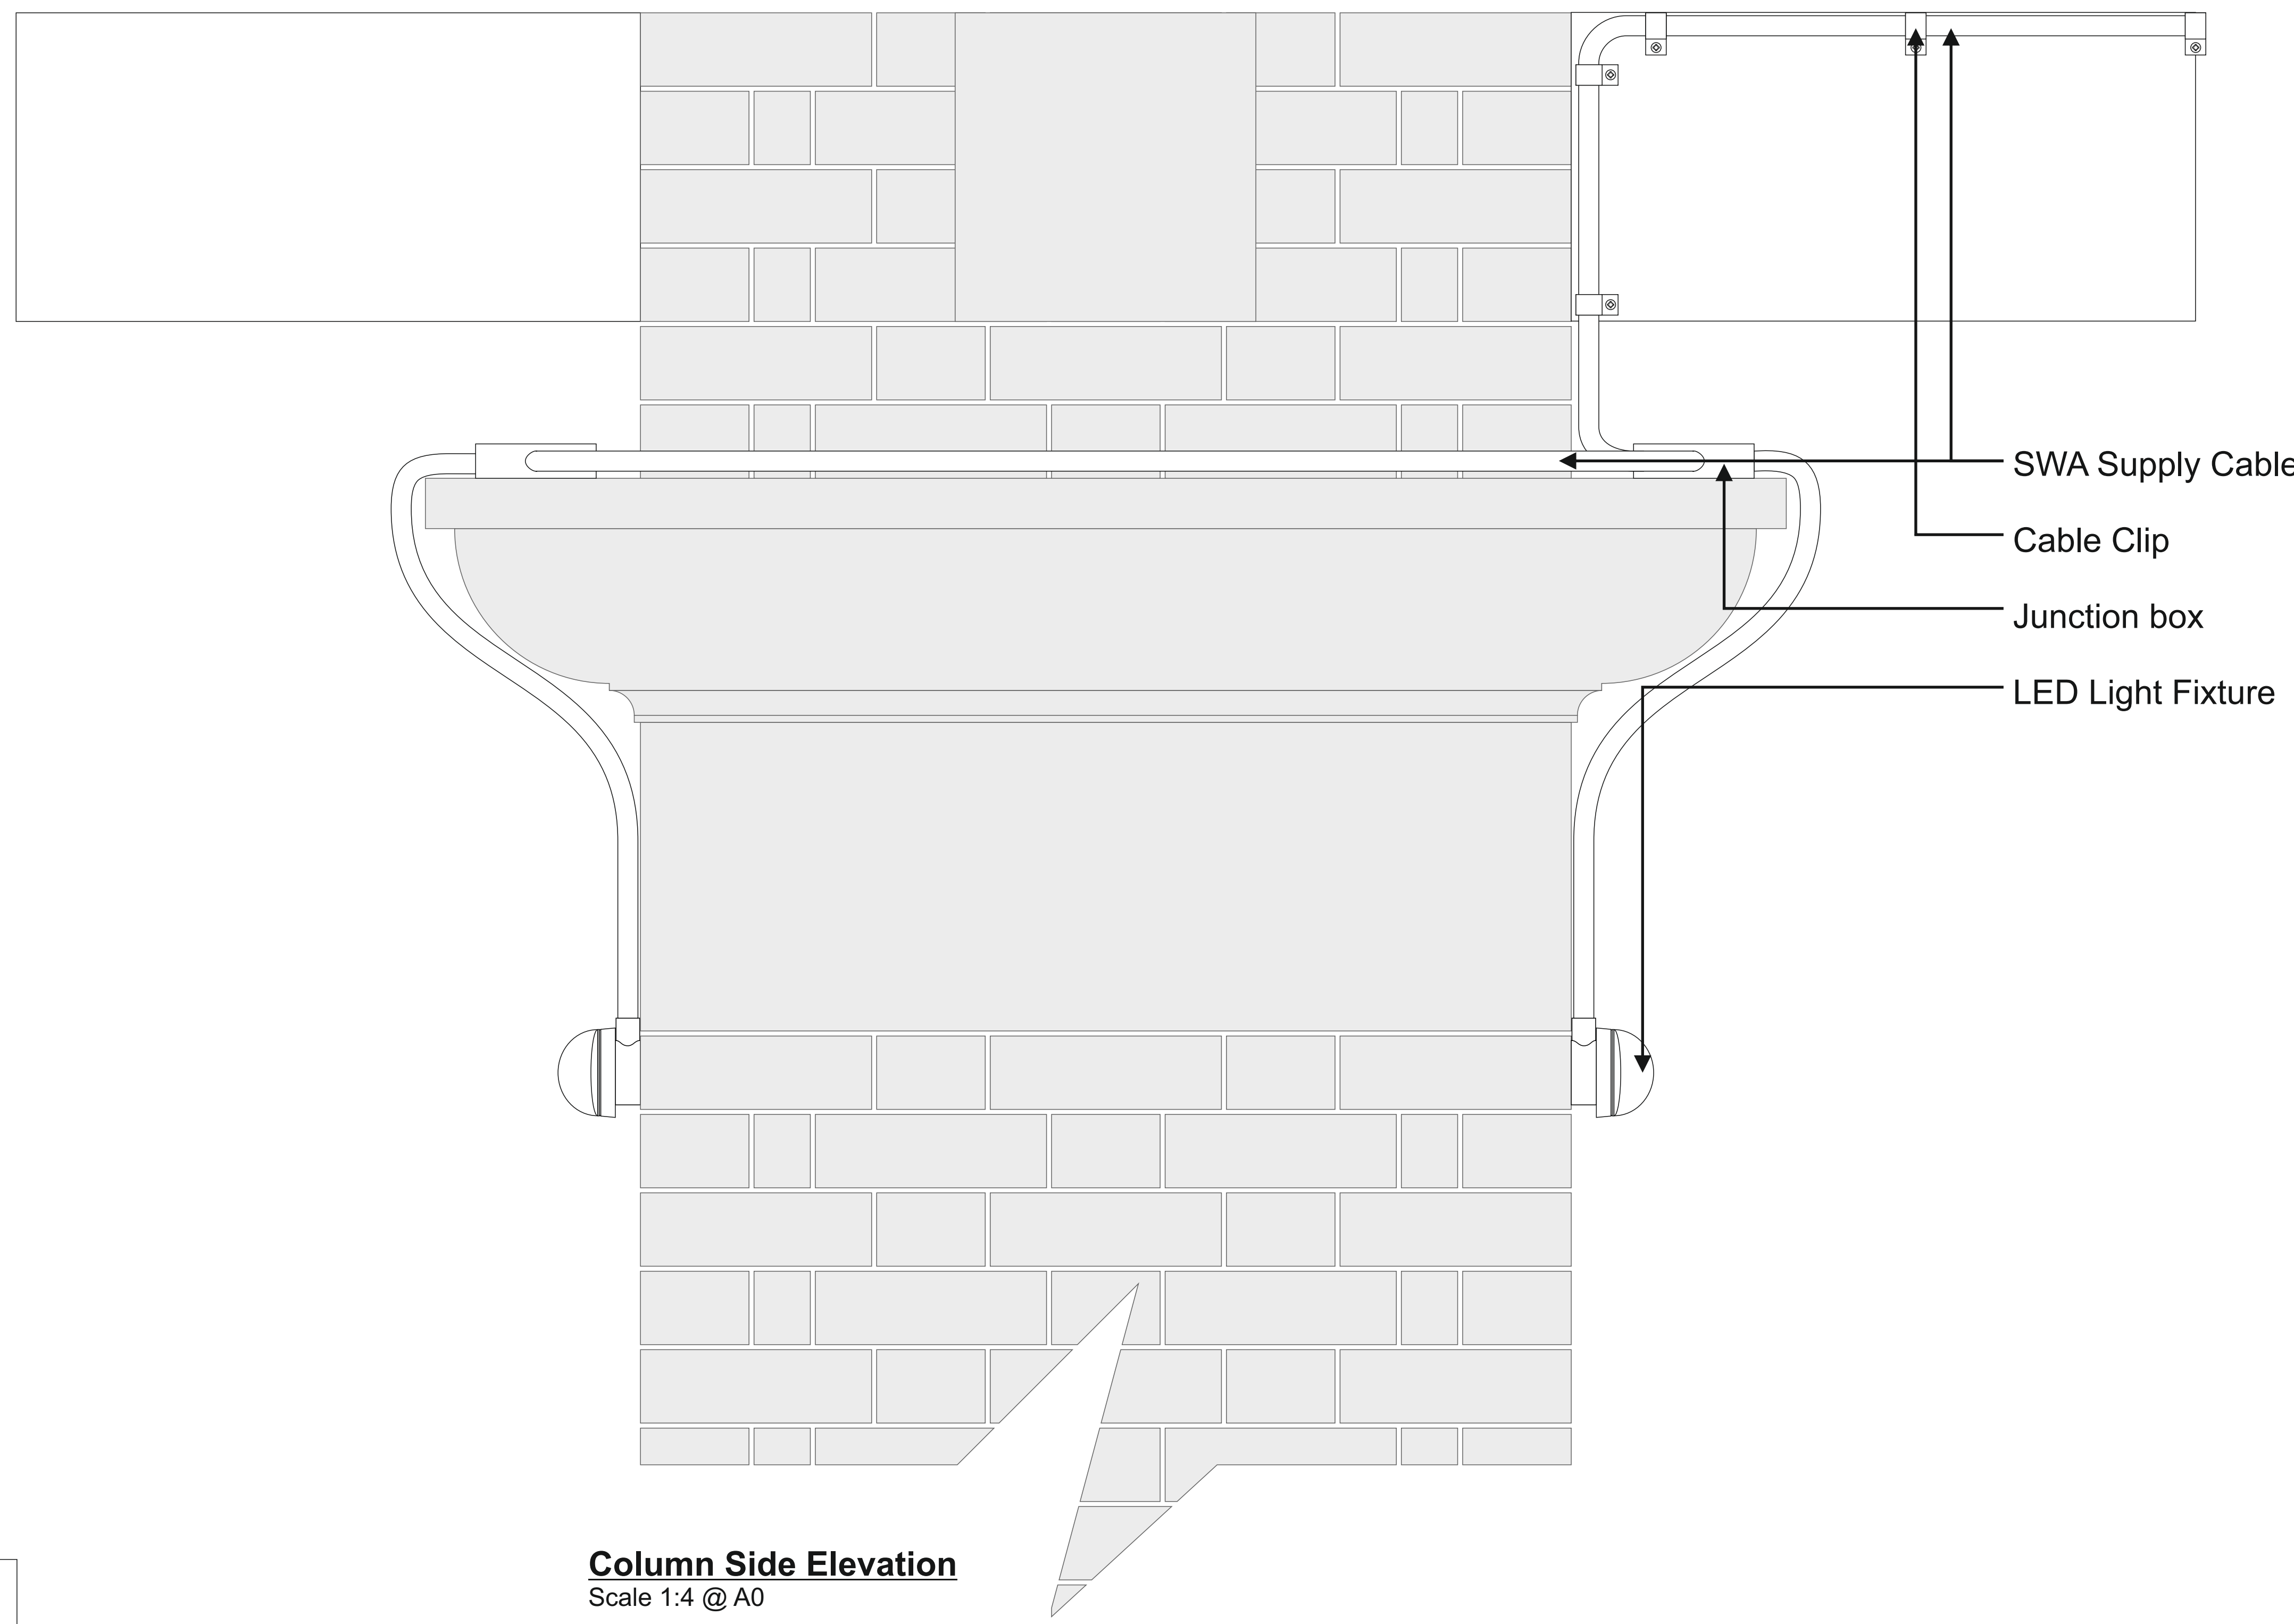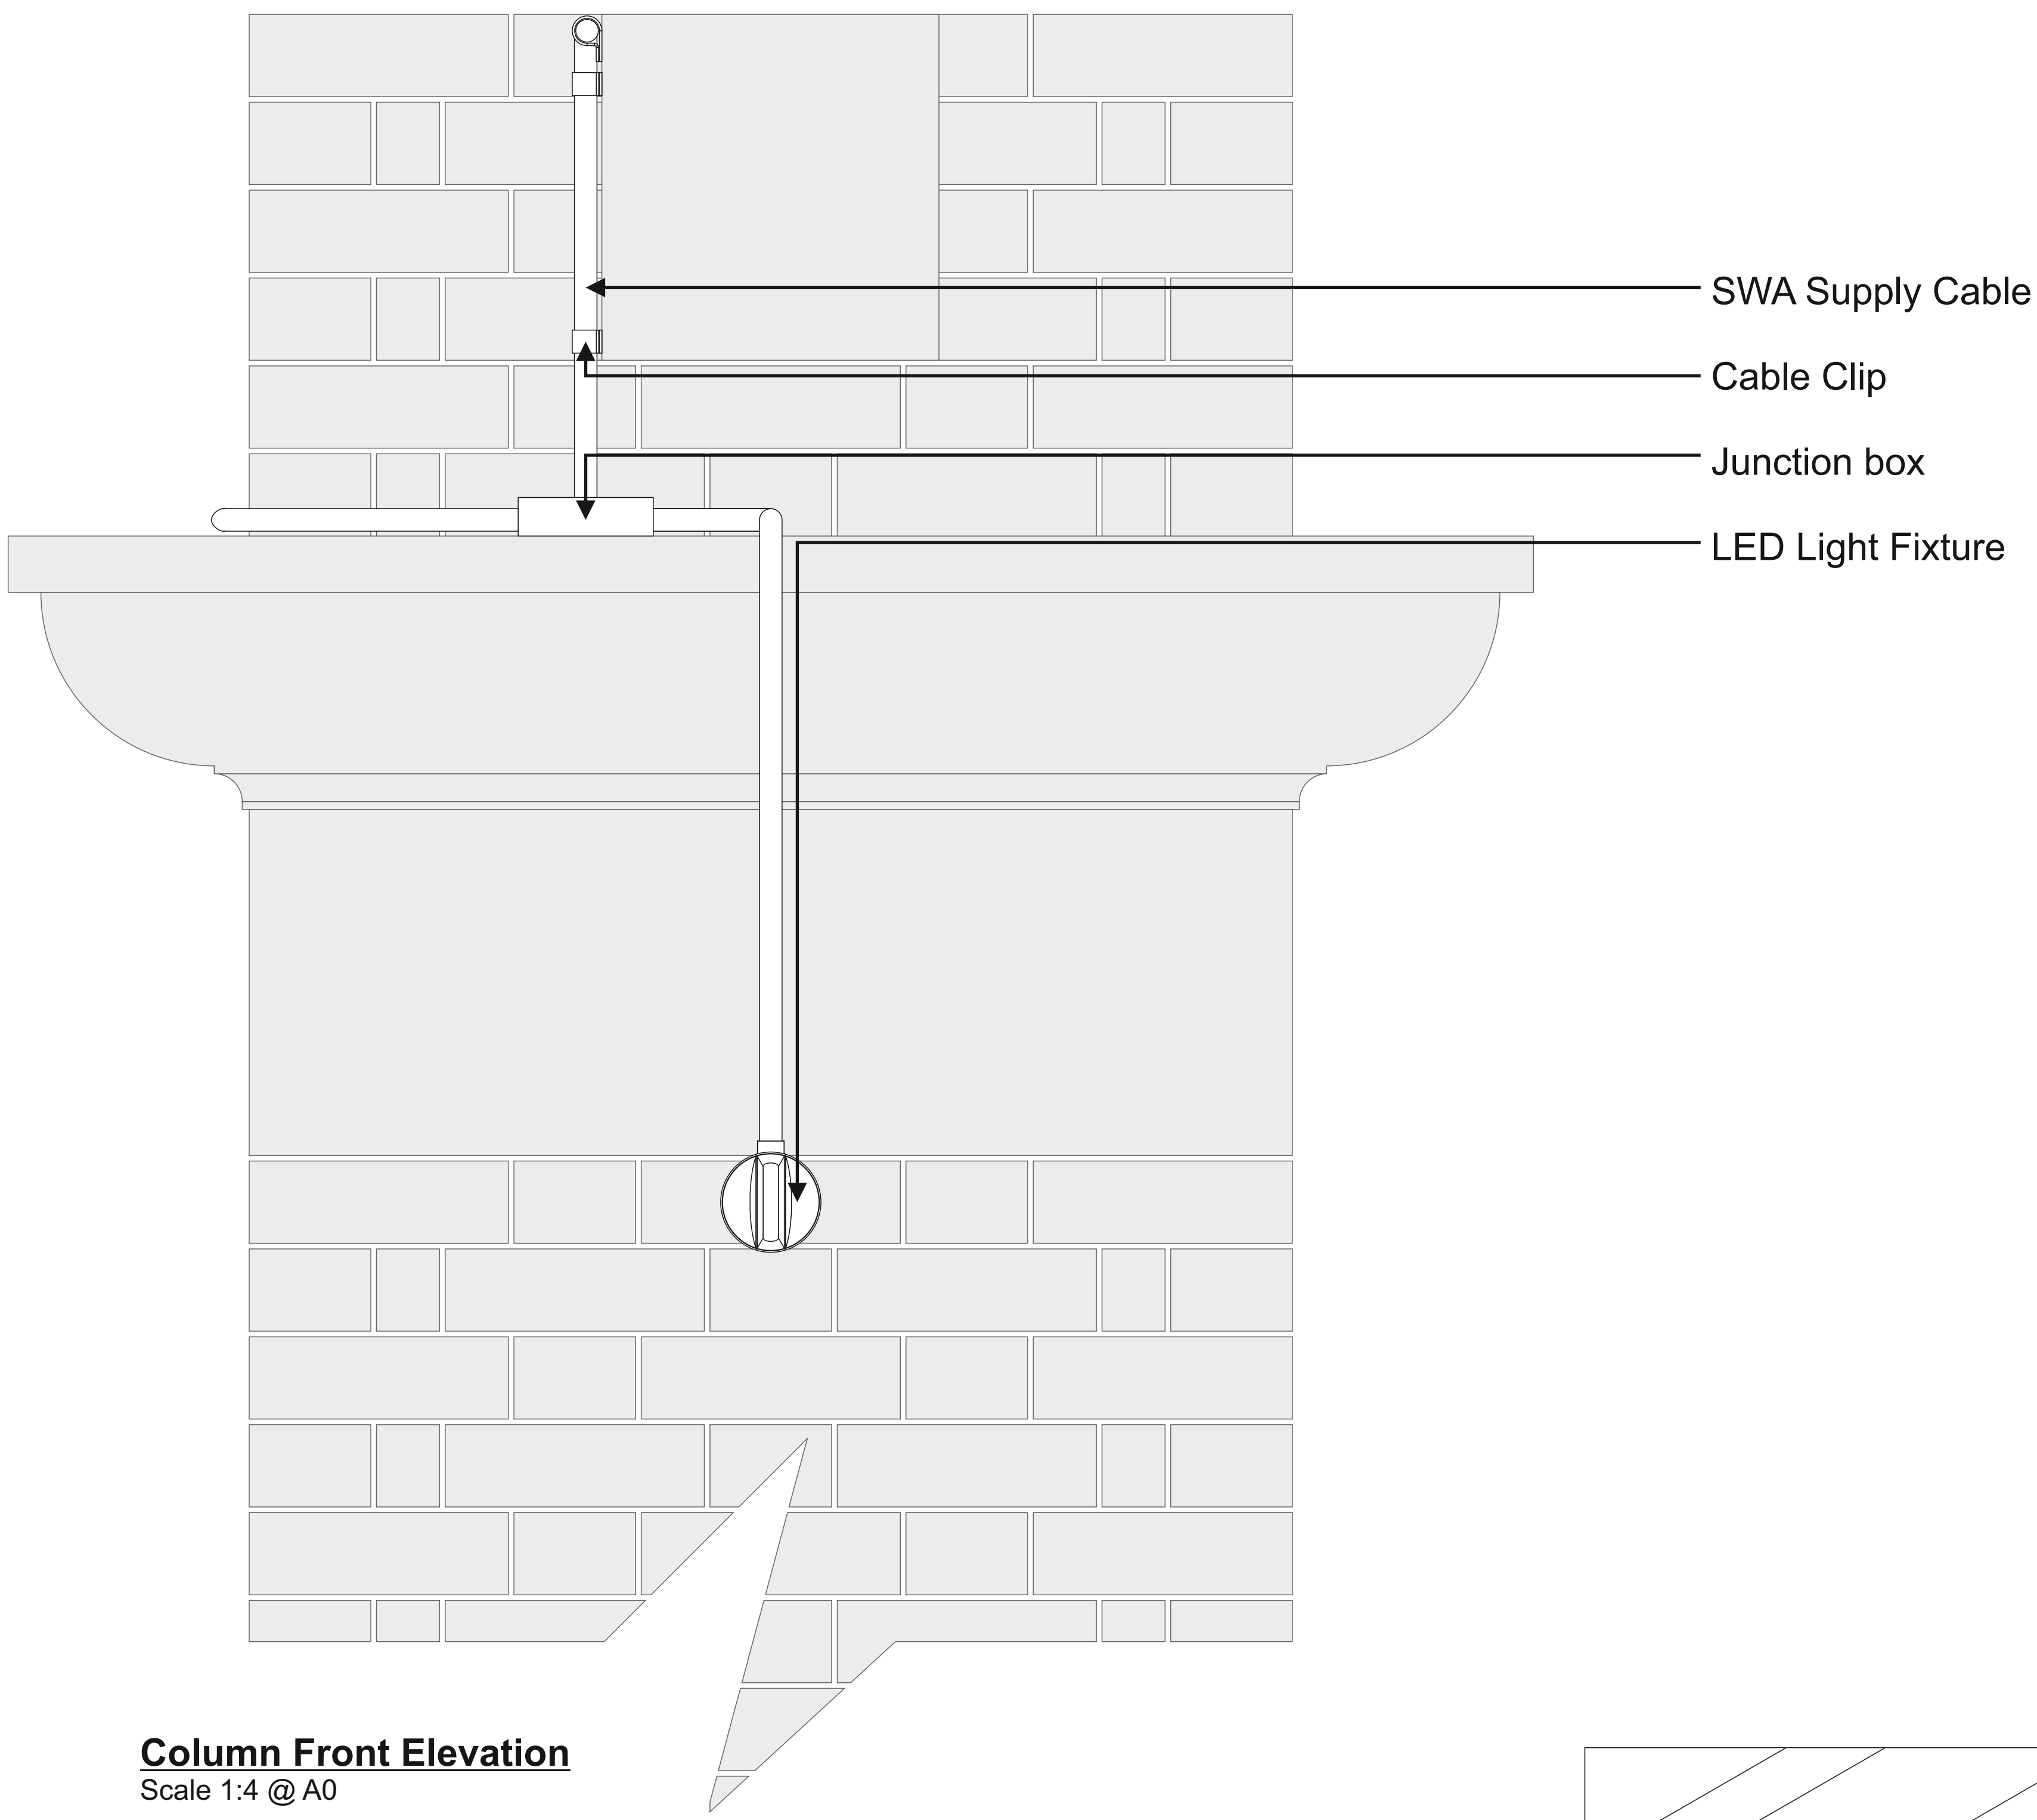

Client Planit-IE			
 studiotech t. 0161292 9000 e. info@studiotech.co.uk w. www.studiotech.co.uk Bridge House, Unit 13, Latham Close, Bredbury Stockport SK6 2SD			
Project Total Courtyard			
Drawing Title Proposed Mounting Detail For iguzzina Trick 180 To Brick Columns			
Scale	As Shown	Date	13-08-21
Drawing No.	ST-4490-TC-002	Rev	A
 ibtgroup			