



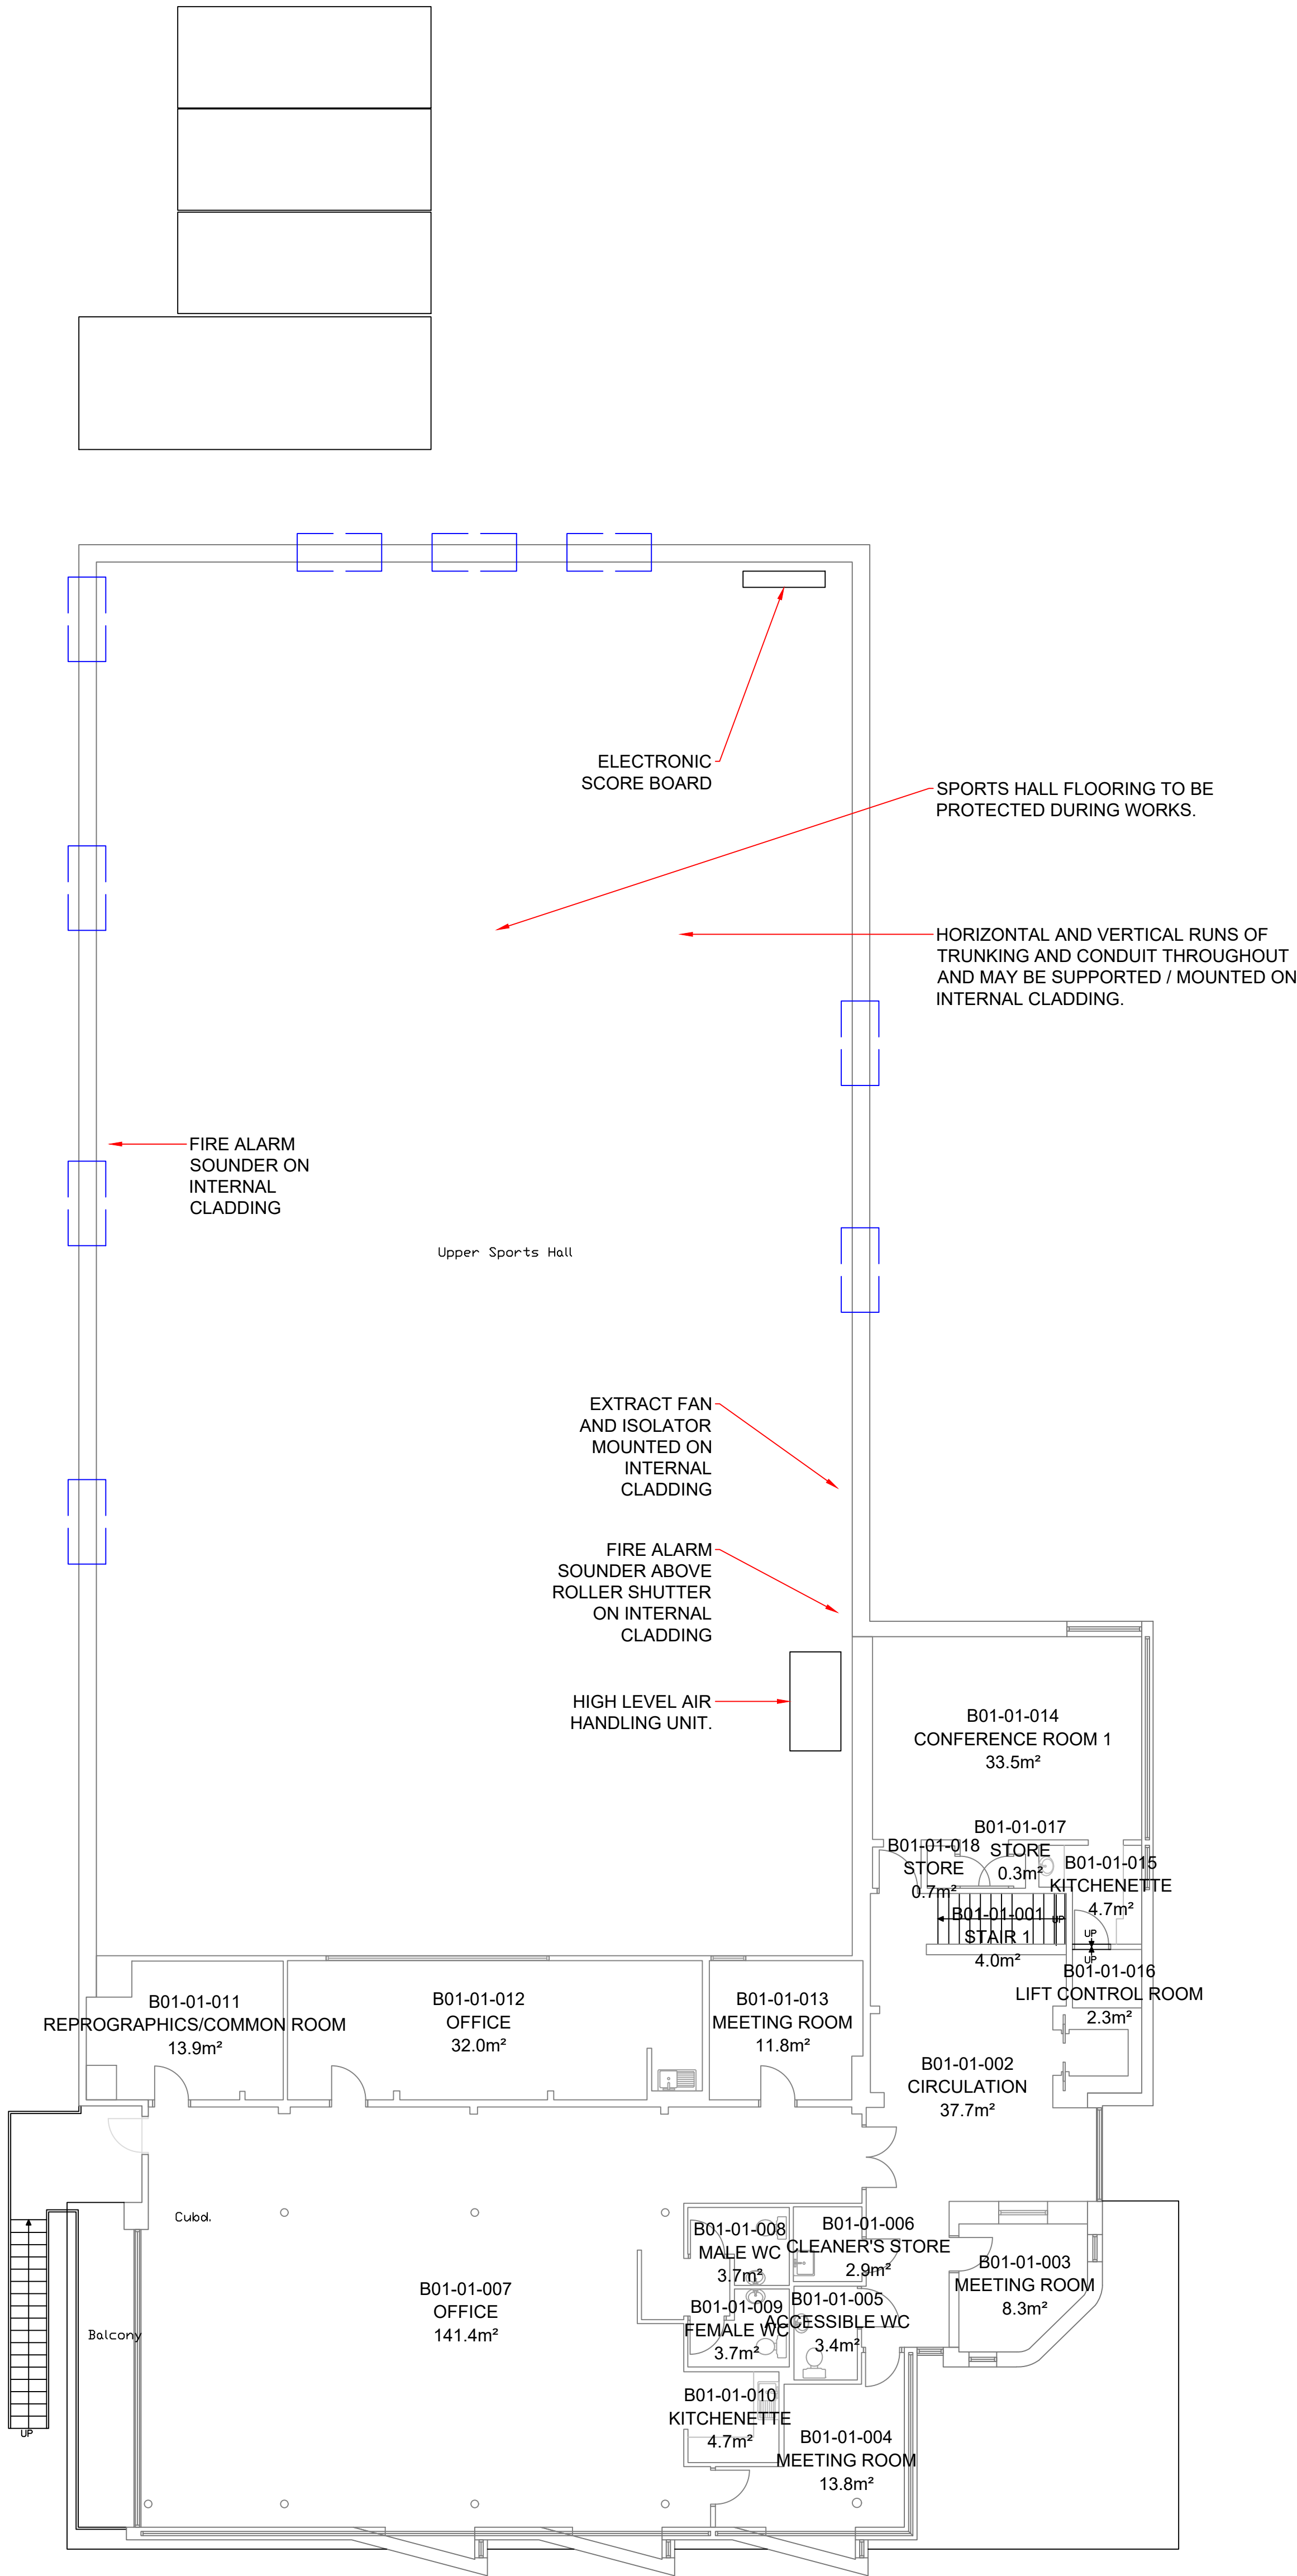

ACTIVE LIFESTYLES CENTRE
B01 - MAIN BLOCK
FIRST FLOOR
GEA: 366.9
GIA: 347.5
NIA: 255.7

Drawing Legend

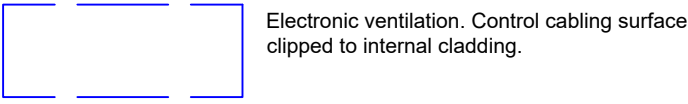

Drawing Notes

This drawing shall be read in conjunction with Manchester City Council's Standard Electrical Specification and the Particular Electrical Specification.

All works shall be carried out in accordance with BS7671 latest edition.

All locations are approximate and not all existing services may be shown. The contractor and the cladding installer shall arrange to survey the centre together and familiarise themselves with the scope of work and all existing services. Together they shall agree items and equipment to be made safe and which can be safely left in situ.

- Any items to be made safe shall be either:
- Removed from the cladding, protected and moved away from the working area.
 - Removed from the cladding and temporarily supported away from the working area.
 - Electrically isolated and then disconnected, labelled and safely stored for future refitting. Cabling shall be made safe, coiled up and tied back away from the working area.

The existing fire alarm and intruder protection shall remain operation at all times during the works.

Throughout the sports hall there are multiple lengths of cable containment surface mounted or supported by the internal cladding. The contractor shall make themselves aware of, and shall be responsible for, any and all containment that may require temporary support during the works.

The contractor shall liaise with the cladding installer to confirm containment fixing methods to the new cladding.

On completion of the works, all equipment previously removed from the internal area shall be reinstated in their original positions. Each piece of equipment shall be tested and set to work.

All circuits shall be tested and verified before re-energising.

The sports hall flooring shall be protected from damage, debris, scuff and scratches during the works. No tools or equipment shall be stored on the unprotected sports hall floor.



**MANCHESTER
CITY COUNCIL**

**Capital Programmes
Division**

Manchester City Council
PO Box 532, Town Hall
Manchester
M60 2LA

DRAWING STATUS **Information**

PROPERTY TITLE
Active Lifestyles Centre
Denmark Road, Hulme
M15 6FG

UPRN
010023054542

DfE NO.
-

PROJECT TITLE
End of Life M&E &
Building Fabric Repairs

DRAWING TITLE
Existing Internal Services

JOB NO.
AMP-44787/1

DATE
08.10.2020


REV

SCALE
1:100@A1

AUTHOR
T Balcombe

CHECKED BY
APPROVED BY

DRAWING NO.
MCC-B01-01-DR-E-0010

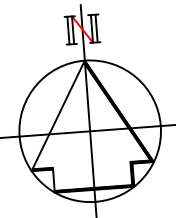

No part of this drawing or data file may be reproduced without prior written permission of the Manchester City Council or approved representative.