
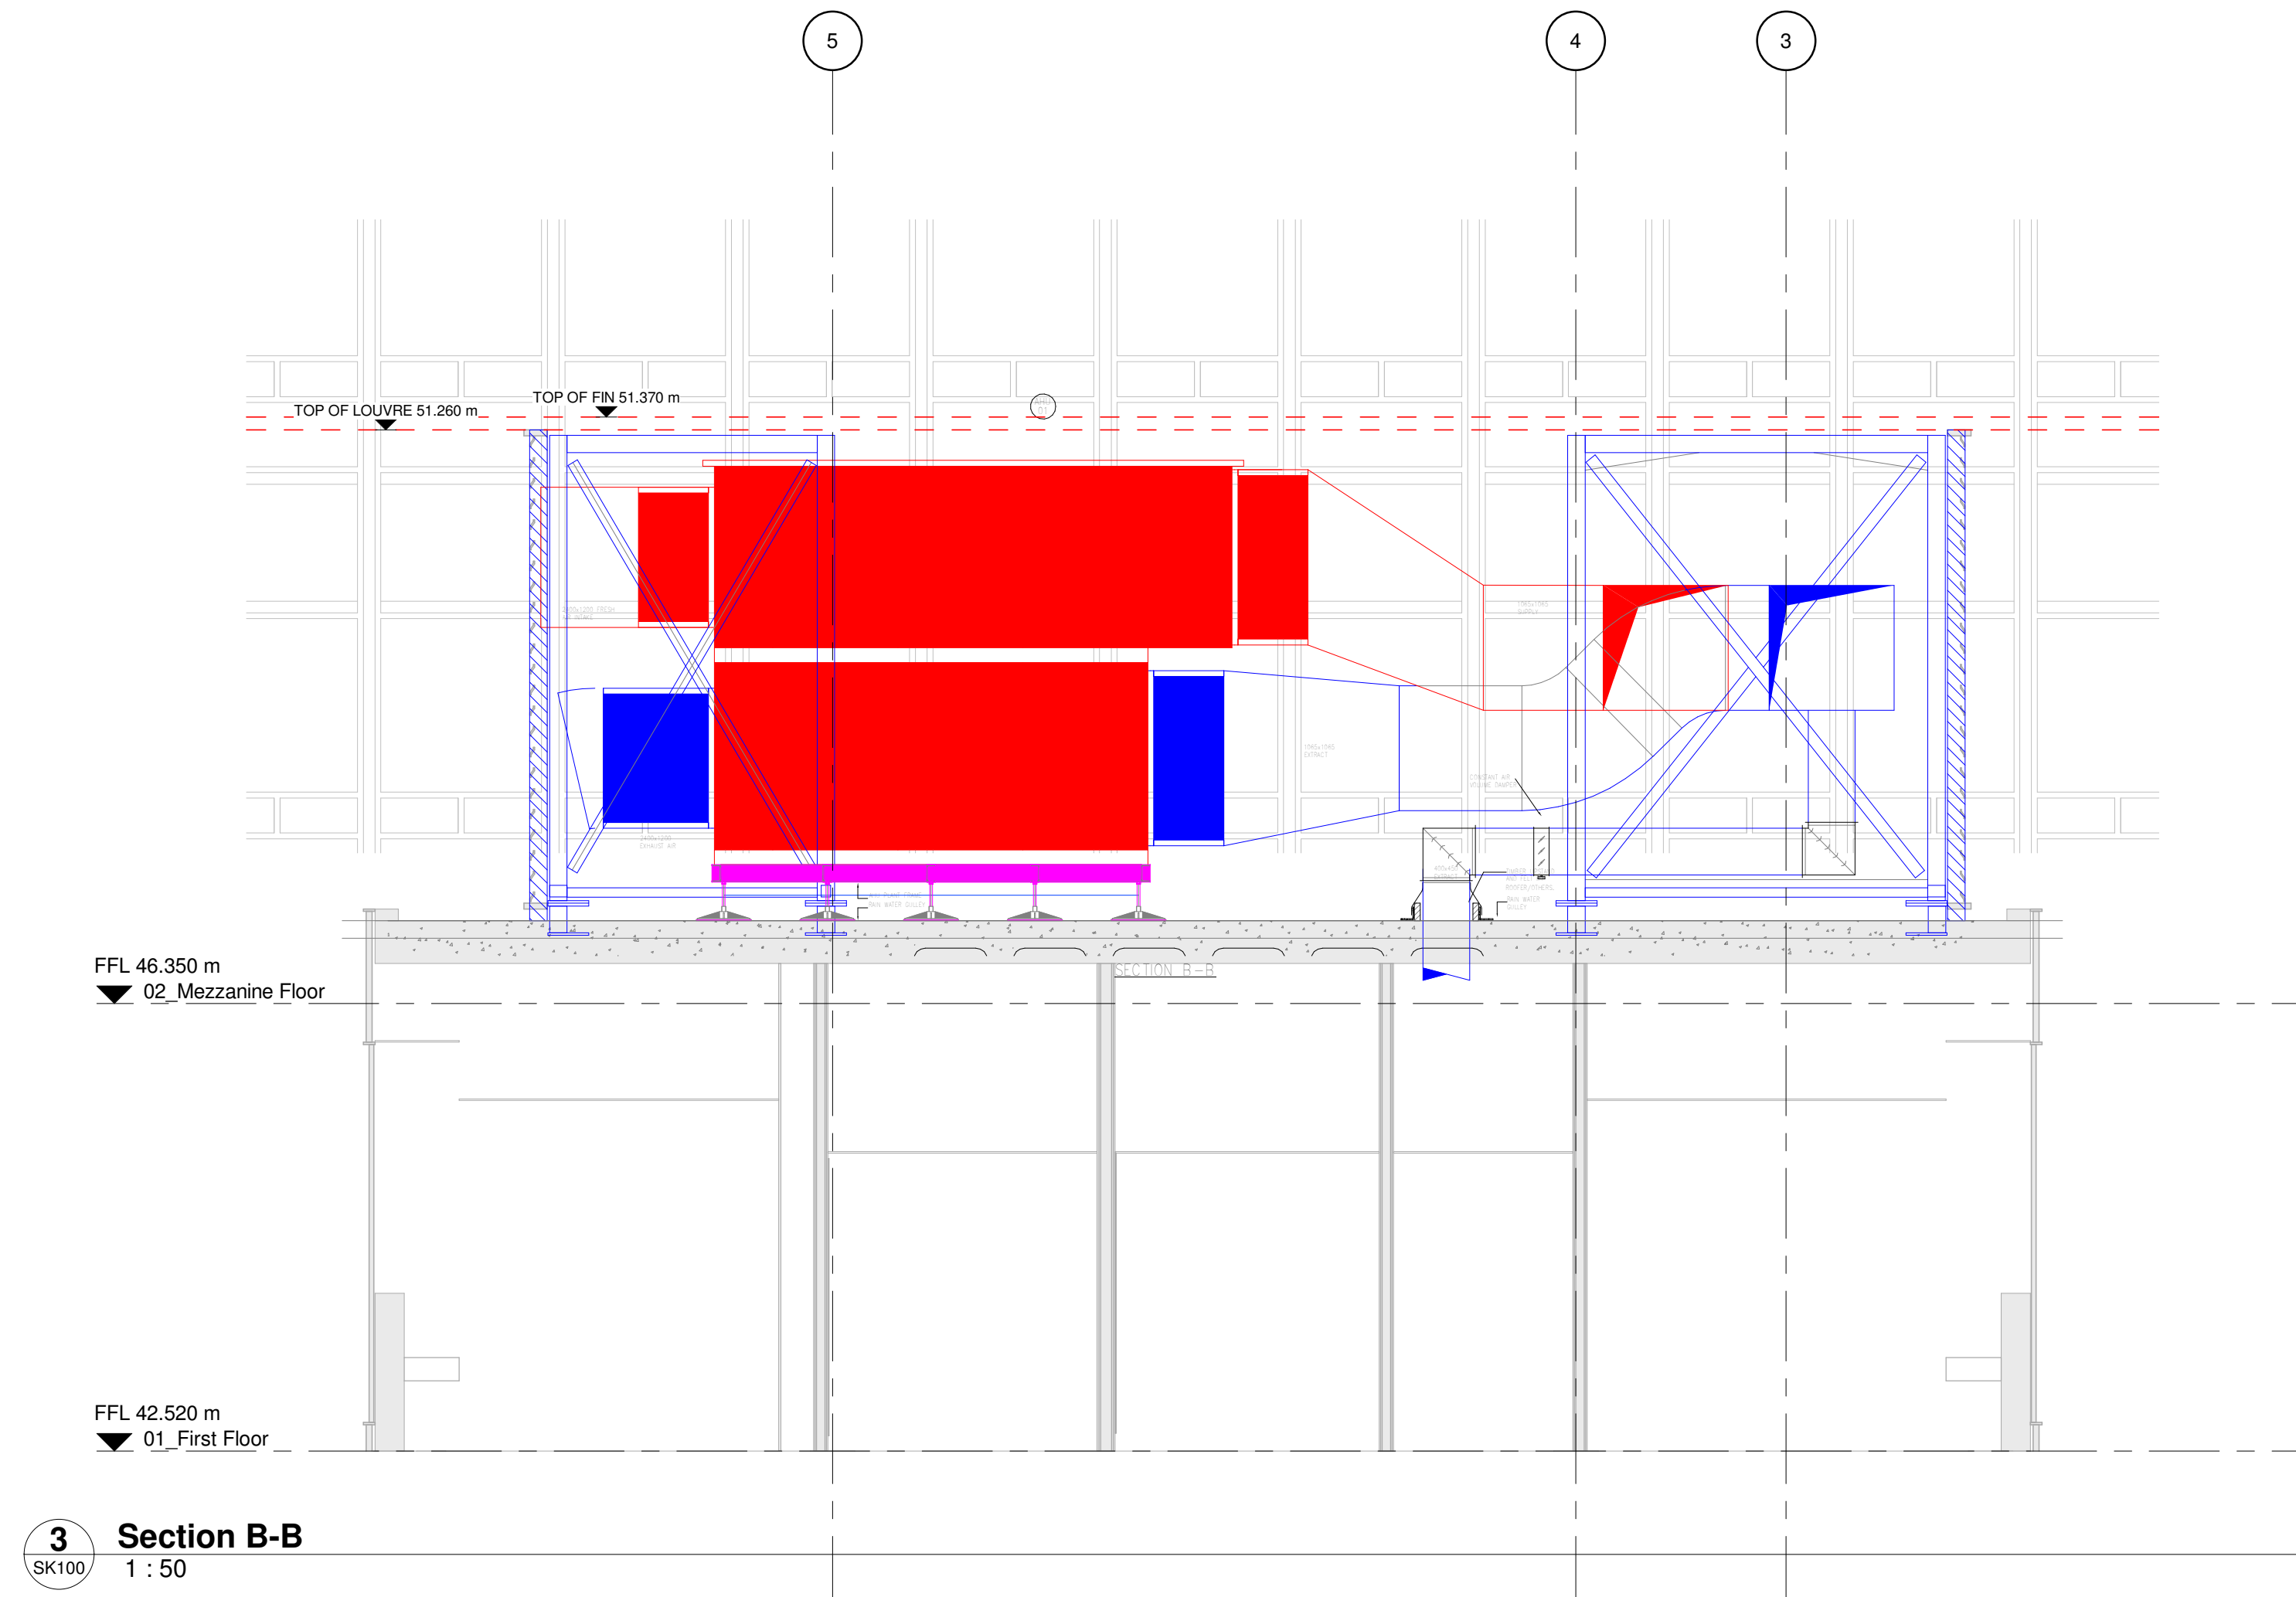
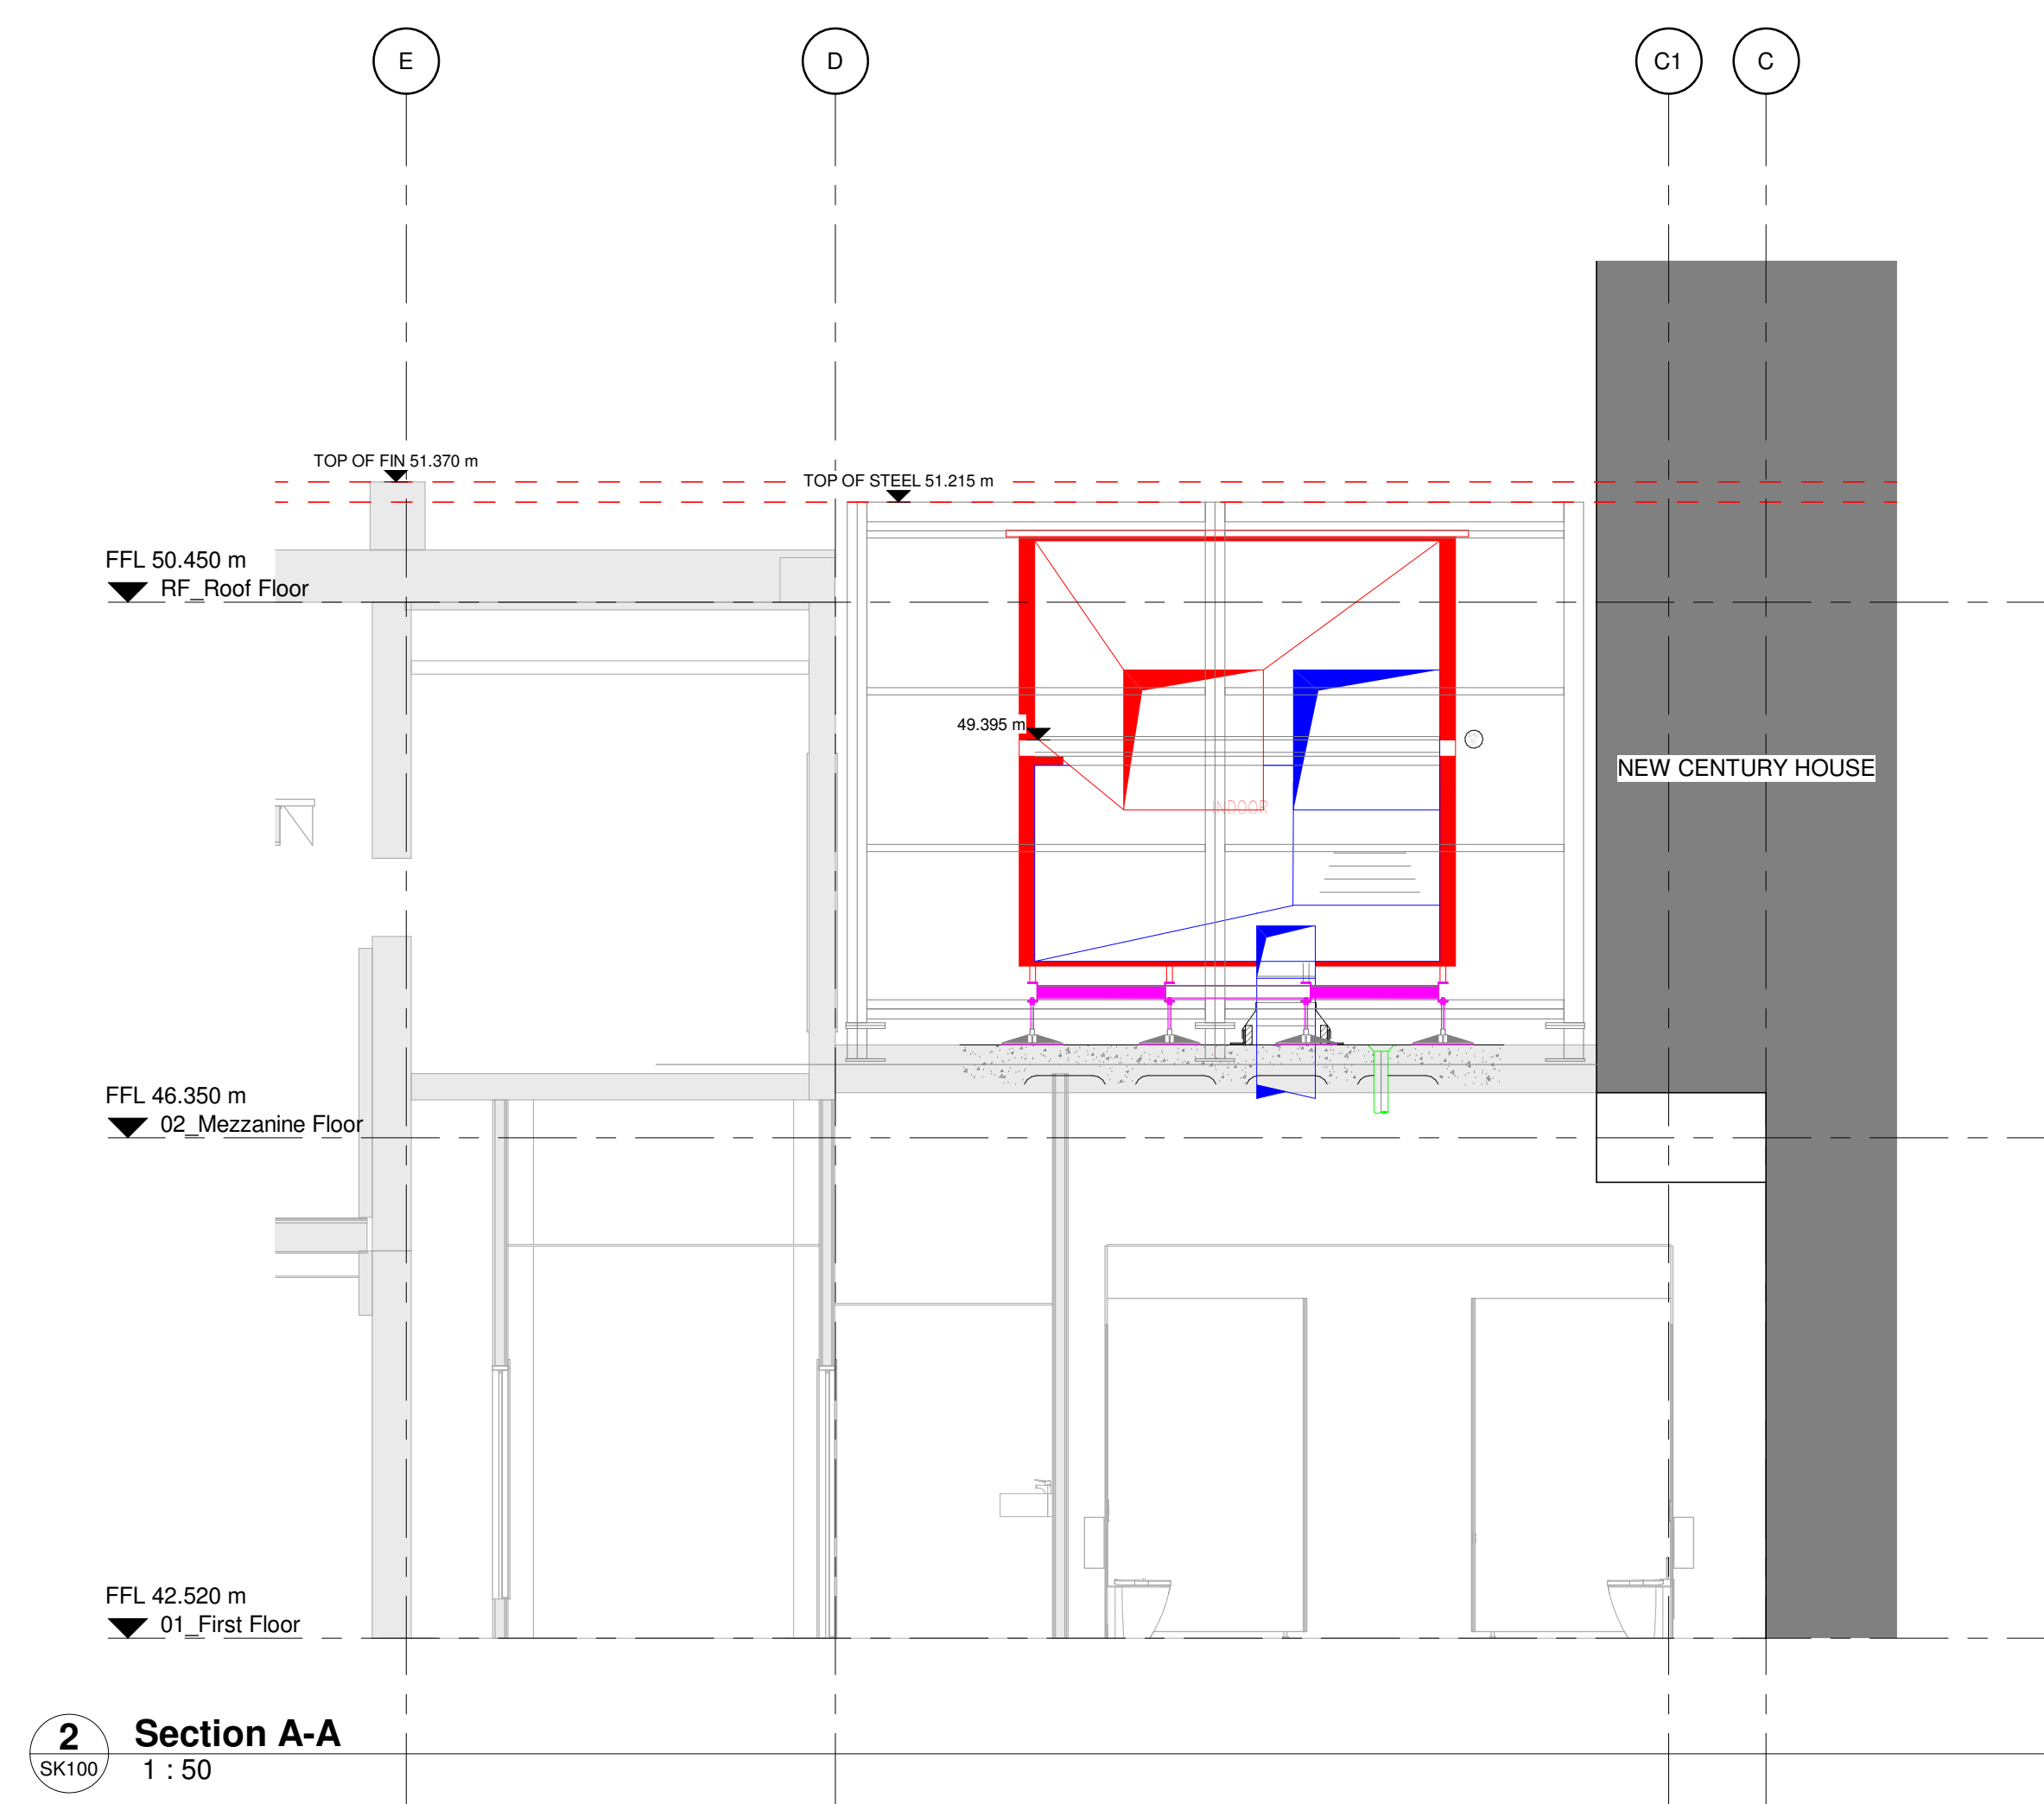


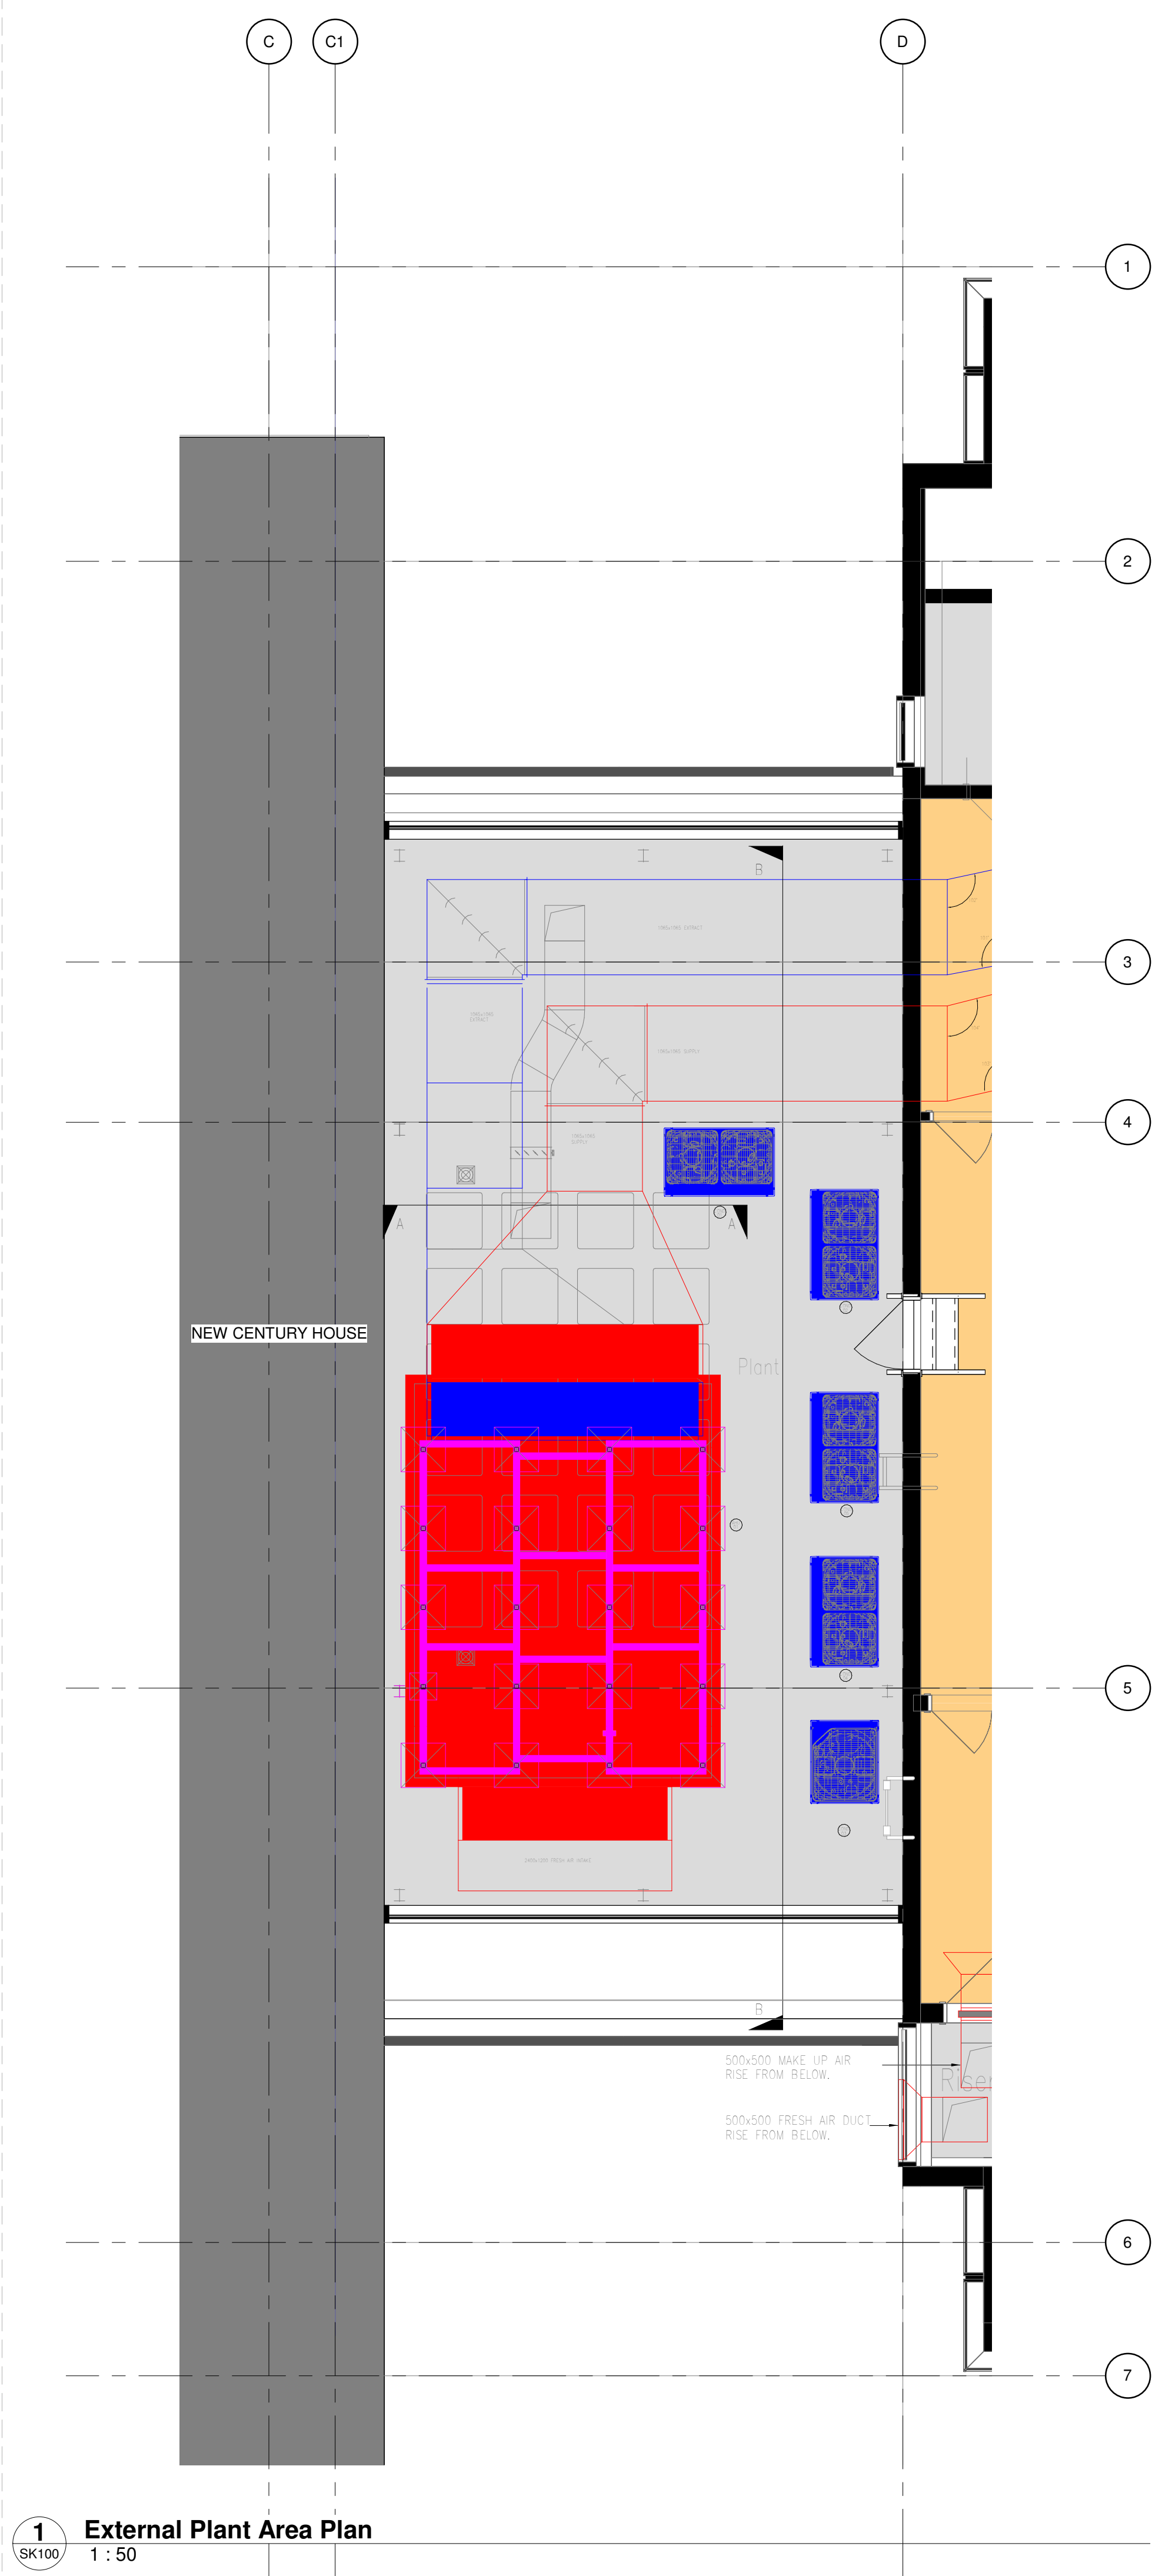

Disclaimer -

When this drawing NCHA -SRA -XX -XX -DR -A -SK100

Sheppard Robson LLP prepared this drawing, NCHA-SRA-XX-XX-DR-A-SK100 Autodesk Revit 2019.1 [Build 19.1.0.112-20180806_1515(x64)] and does not accept liability for any loss or degradation of that information held in the drawing resulting from the translation from the original file format to any other file format or from the recipient's reading of it in any other programme or another version of the programme referred to above.