



ROOF EXTENSION DETAIL 04
SEE DWG 502

STAIRCASE DETAIL
SEE DWG 530

SMOKE SHAFT
ACOUSTIC SCREEN
SIZE TBC

PLANT AREA TO M&E
SPECIFICATION
AND DETAILS

LIFT SHAFT
& SKYWELL

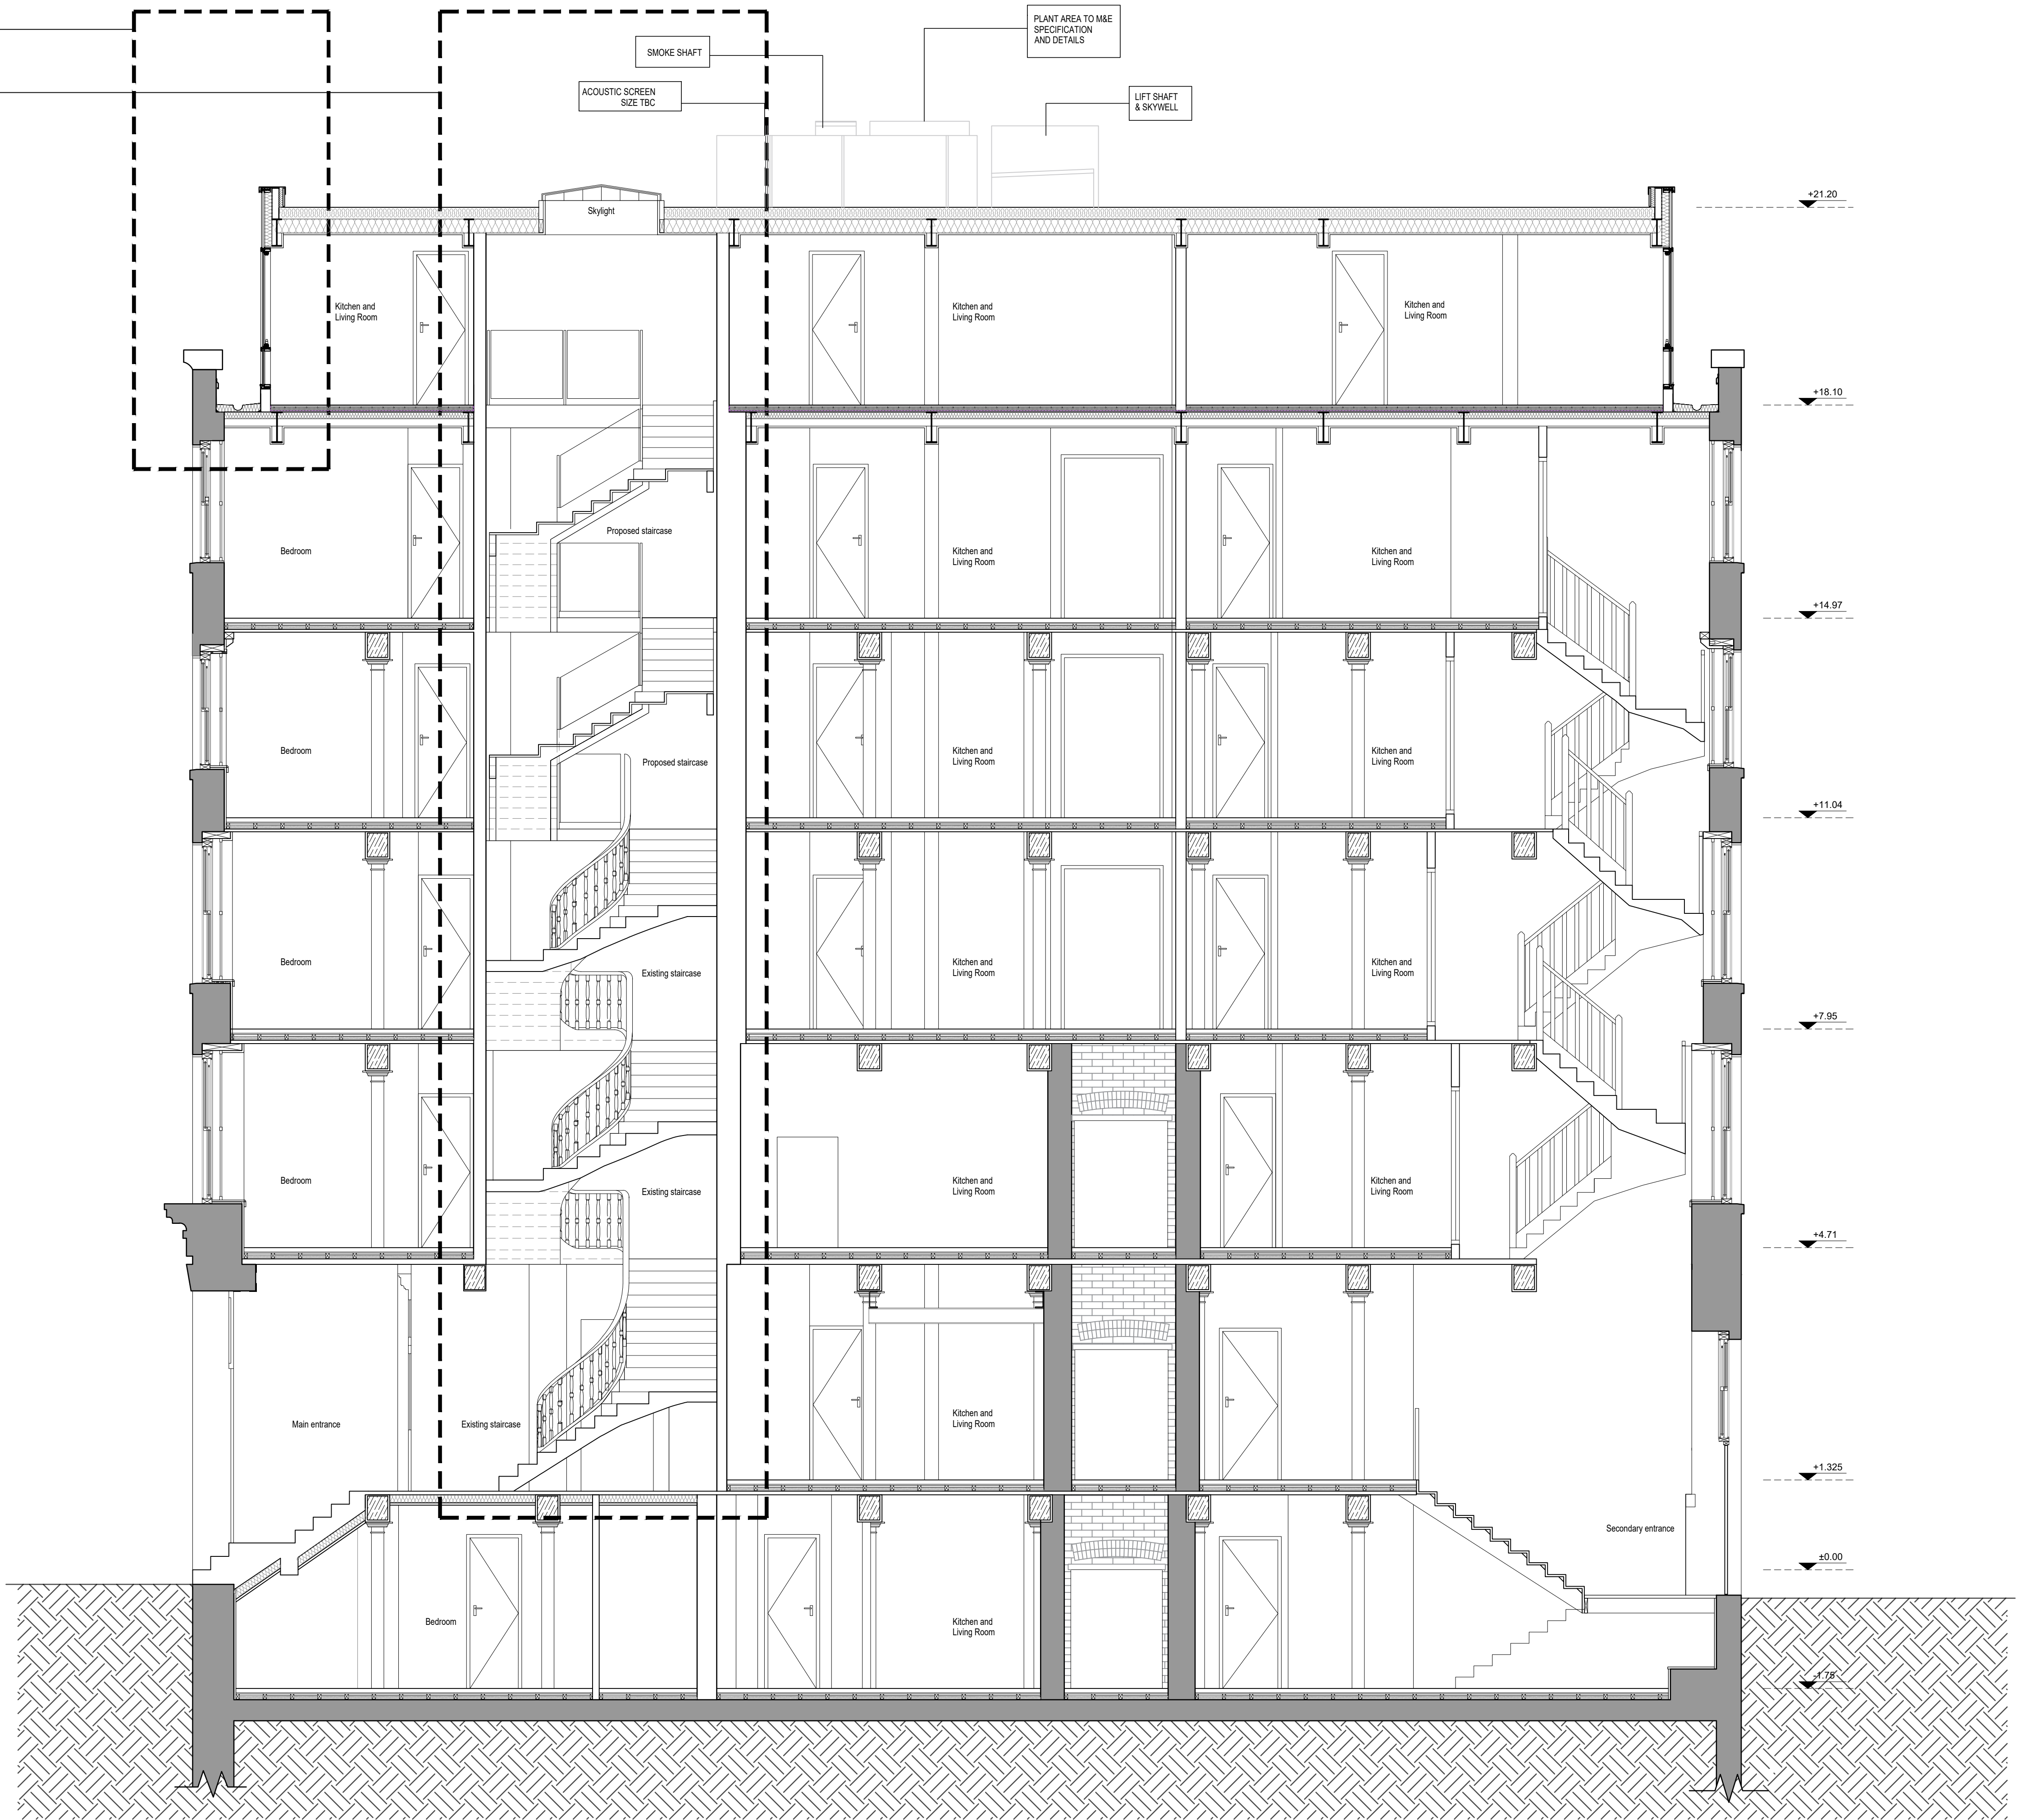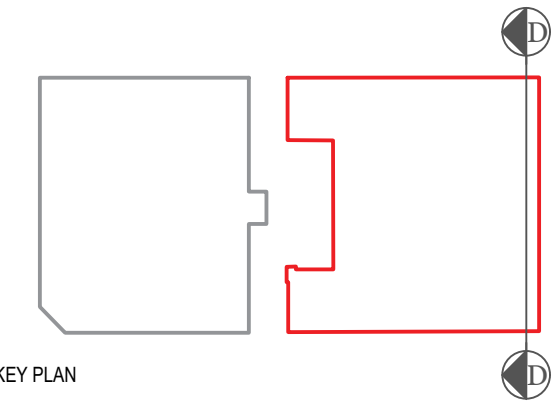

GENERAL NOTES

1. ALL DIMENSIONS ARE IN MILLIMETRES UNLESS OTHERWISE STATED
2. ALL LEVELS ARE IN METRES UNLESS OTHERWISE STATED
3. DIMENSIONS ARE NOT TO BE SCALED FROM THE DRAWING
4. ALL WORK TO BE CARRIED OUT IN ACCORDANCE WITH THE CURRENT EDITION OF THE BUILDING REGULATIONS 1991 (INCLUDING AMENDMENTS) AND ALL RELEVANT BRITISH STANDARDS/CODES OF PRACTICE
5. CONTRACTOR IS RESPONSIBLE FOR THE CORRECT SETTING OUT OF THE WORKS ON SITE. ALL DIMENSIONS TO BE CHECKED PRIOR TO FABRICATION OF MATERIALS
6. THIS DRAWING IS TO BE READ IN CONJUNCTION WITH ALL RELEVANT DRAWINGS AND SPECIFICATIONS

REFERENCE DRAWINGS

- 001 - SITE LOCATION PLAN
- 100 - EXISTING & PROPOSED PLANS
- 200 - EXISTING & PROPOSED SECTIONS & ELEVATIONS
- 300 - CEILING PLANS
- 400 - M&E PLANS
- 500 - DETAILS
- 600 - FIRE PLANS
- 700 - TYPES OF WALLS PLANS
- 800 - ACOUSTIC PLANS
- 900 - STRIP OUT PLANS

G	Issued for Section 72 Amendment	09-06-21	LD	NP	NP
F	Issued for planning	08-11-19	MC	SL	PD
E	Issued for planning	07-06-19	JK	AK	AK
D	Issued for planning	12-03-18	AK	AK	IG
C	Amended following CDO comments	11-04-18	JK	AK	IG
B	Issued for planning	17-01-18	AM	MB	IG
A	Issued for planning	13-11-17	AM	MB	IG
REV	DESCRIPTION	DATE	BY	CHECK	APPROV



BLOOM STREET PROJECT

11 BLOOM STREET
PROPOSED SECTION
D-D

PLANNING

DRAWING STATUS	LD	CHECKED	NP
DRAWN	LD	DATE	JUN 21
APPROVED	NP	DATE	JUN 21

1:50 @A1 | 061_208 | G
SCALE | DRAWING NUMBER | REV