

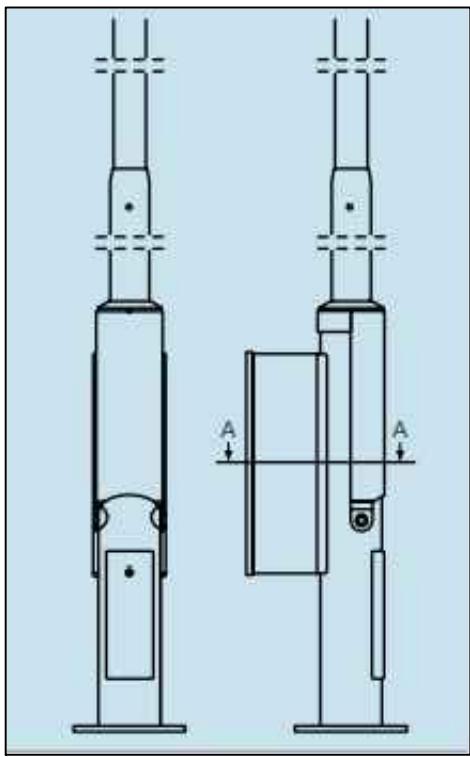


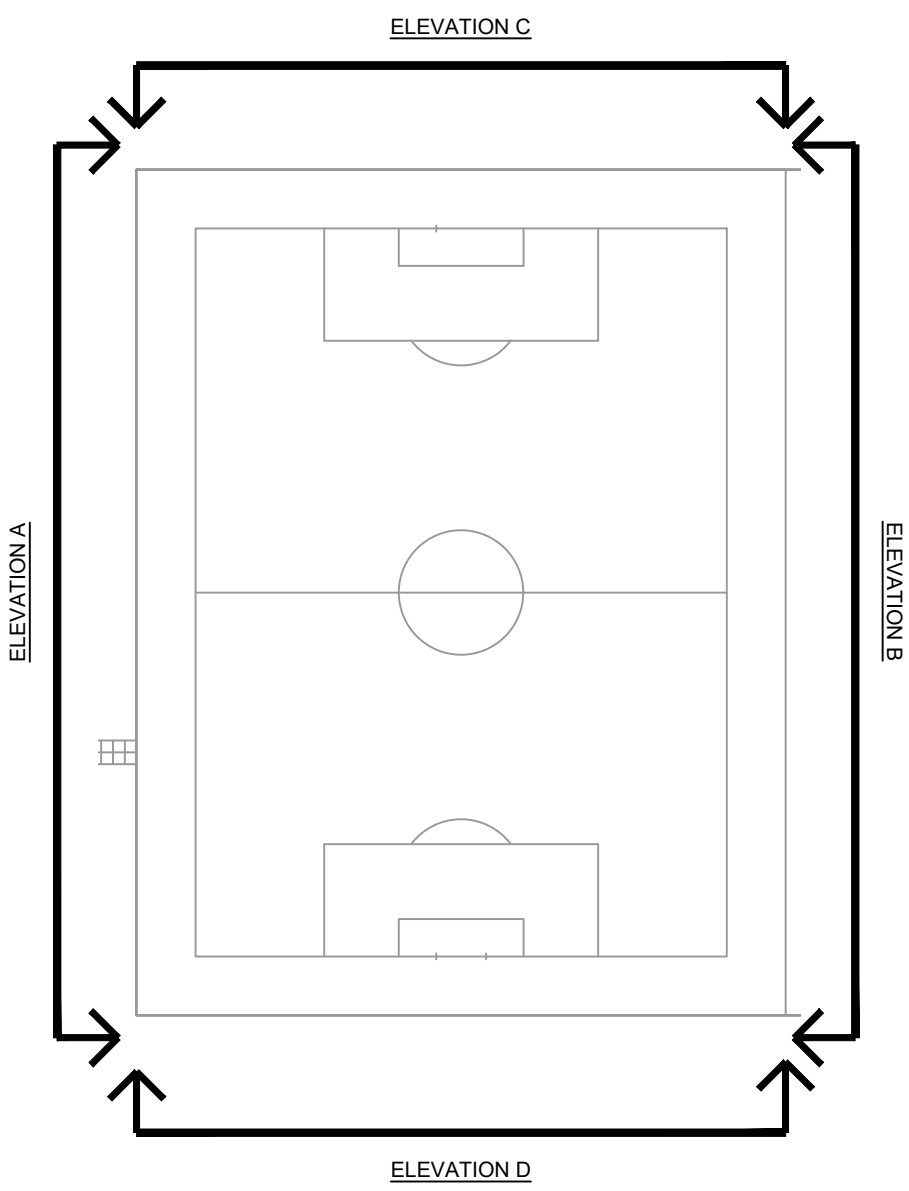

LIGHTING LEGEND	
SYMBOL	DESCRIPTION
EXT-01	ABACUS LIGHTING CHALLENGER 1 NW WIDE BEAM REF: ALW12 MOUNTED ON ABACUS 10M REF: T10RLEH11

GENERAL NOTES	
1	THIS DRAWING SHALL BE READ IN CONJUNCTION WITH THE ECS ELECTRICAL ENGINEERING SPECIFICATIONS.
2	THIS DRAWING IS INDICATIVE AND IS INTENDED TO HIGHLIGHT THE PROPOSED LOCATION FOR ELECTRICAL SERVICES. THE CONTRACTOR SHALL NOTE THESE DRAWINGS SHALL NOT BE USED FOR CONSTRUCTION PURPOSES. THE CONTRACTOR SHALL INCLUDE TO PRODUCE THEIR OWN WORKING DRAWINGS. TAKE DETAILED SITE MEASUREMENTS, INDICATE THE PROVISION OF BUILDERS WORKS AND COORDINATE THE INSTALLATION OF ALL SERVICES.
3	THE CONTRACTOR SHALL NOTE THIS DRAWING HAS BEEN PRODUCED USING LIMITED SITE SURVEY INFORMATION. THE CONTRACTOR SHALL INCLUDE TO CARRY OUT AN INTRUSIVE SURVEY AND TO PRODUCE DRAWINGS THAT REFLECT THE INSTALLATION.
4	ALL EQUIPMENT SHALL BE INSTALLED & LOCATED TO MAINTAIN SPATIAL REQUIREMENTS TO FACILITATE ACCESS & MAINTENANCE IN LINE WITH MANUFACTURERS RECOMMENDATIONS AND GOOD PRACTICE GUIDES.
5	ALL EQUIPMENT SHALL BE INSTALLED IN ACCORDANCE WITH MANUFACTURERS GUIDELINES.
6	DO NOT SCALE FROM THIS DRAWING.
7	ALL DETAILS ARE APPLICABLE TO EVERY DRAWING UNLESS INDICATED OTHERWISE.

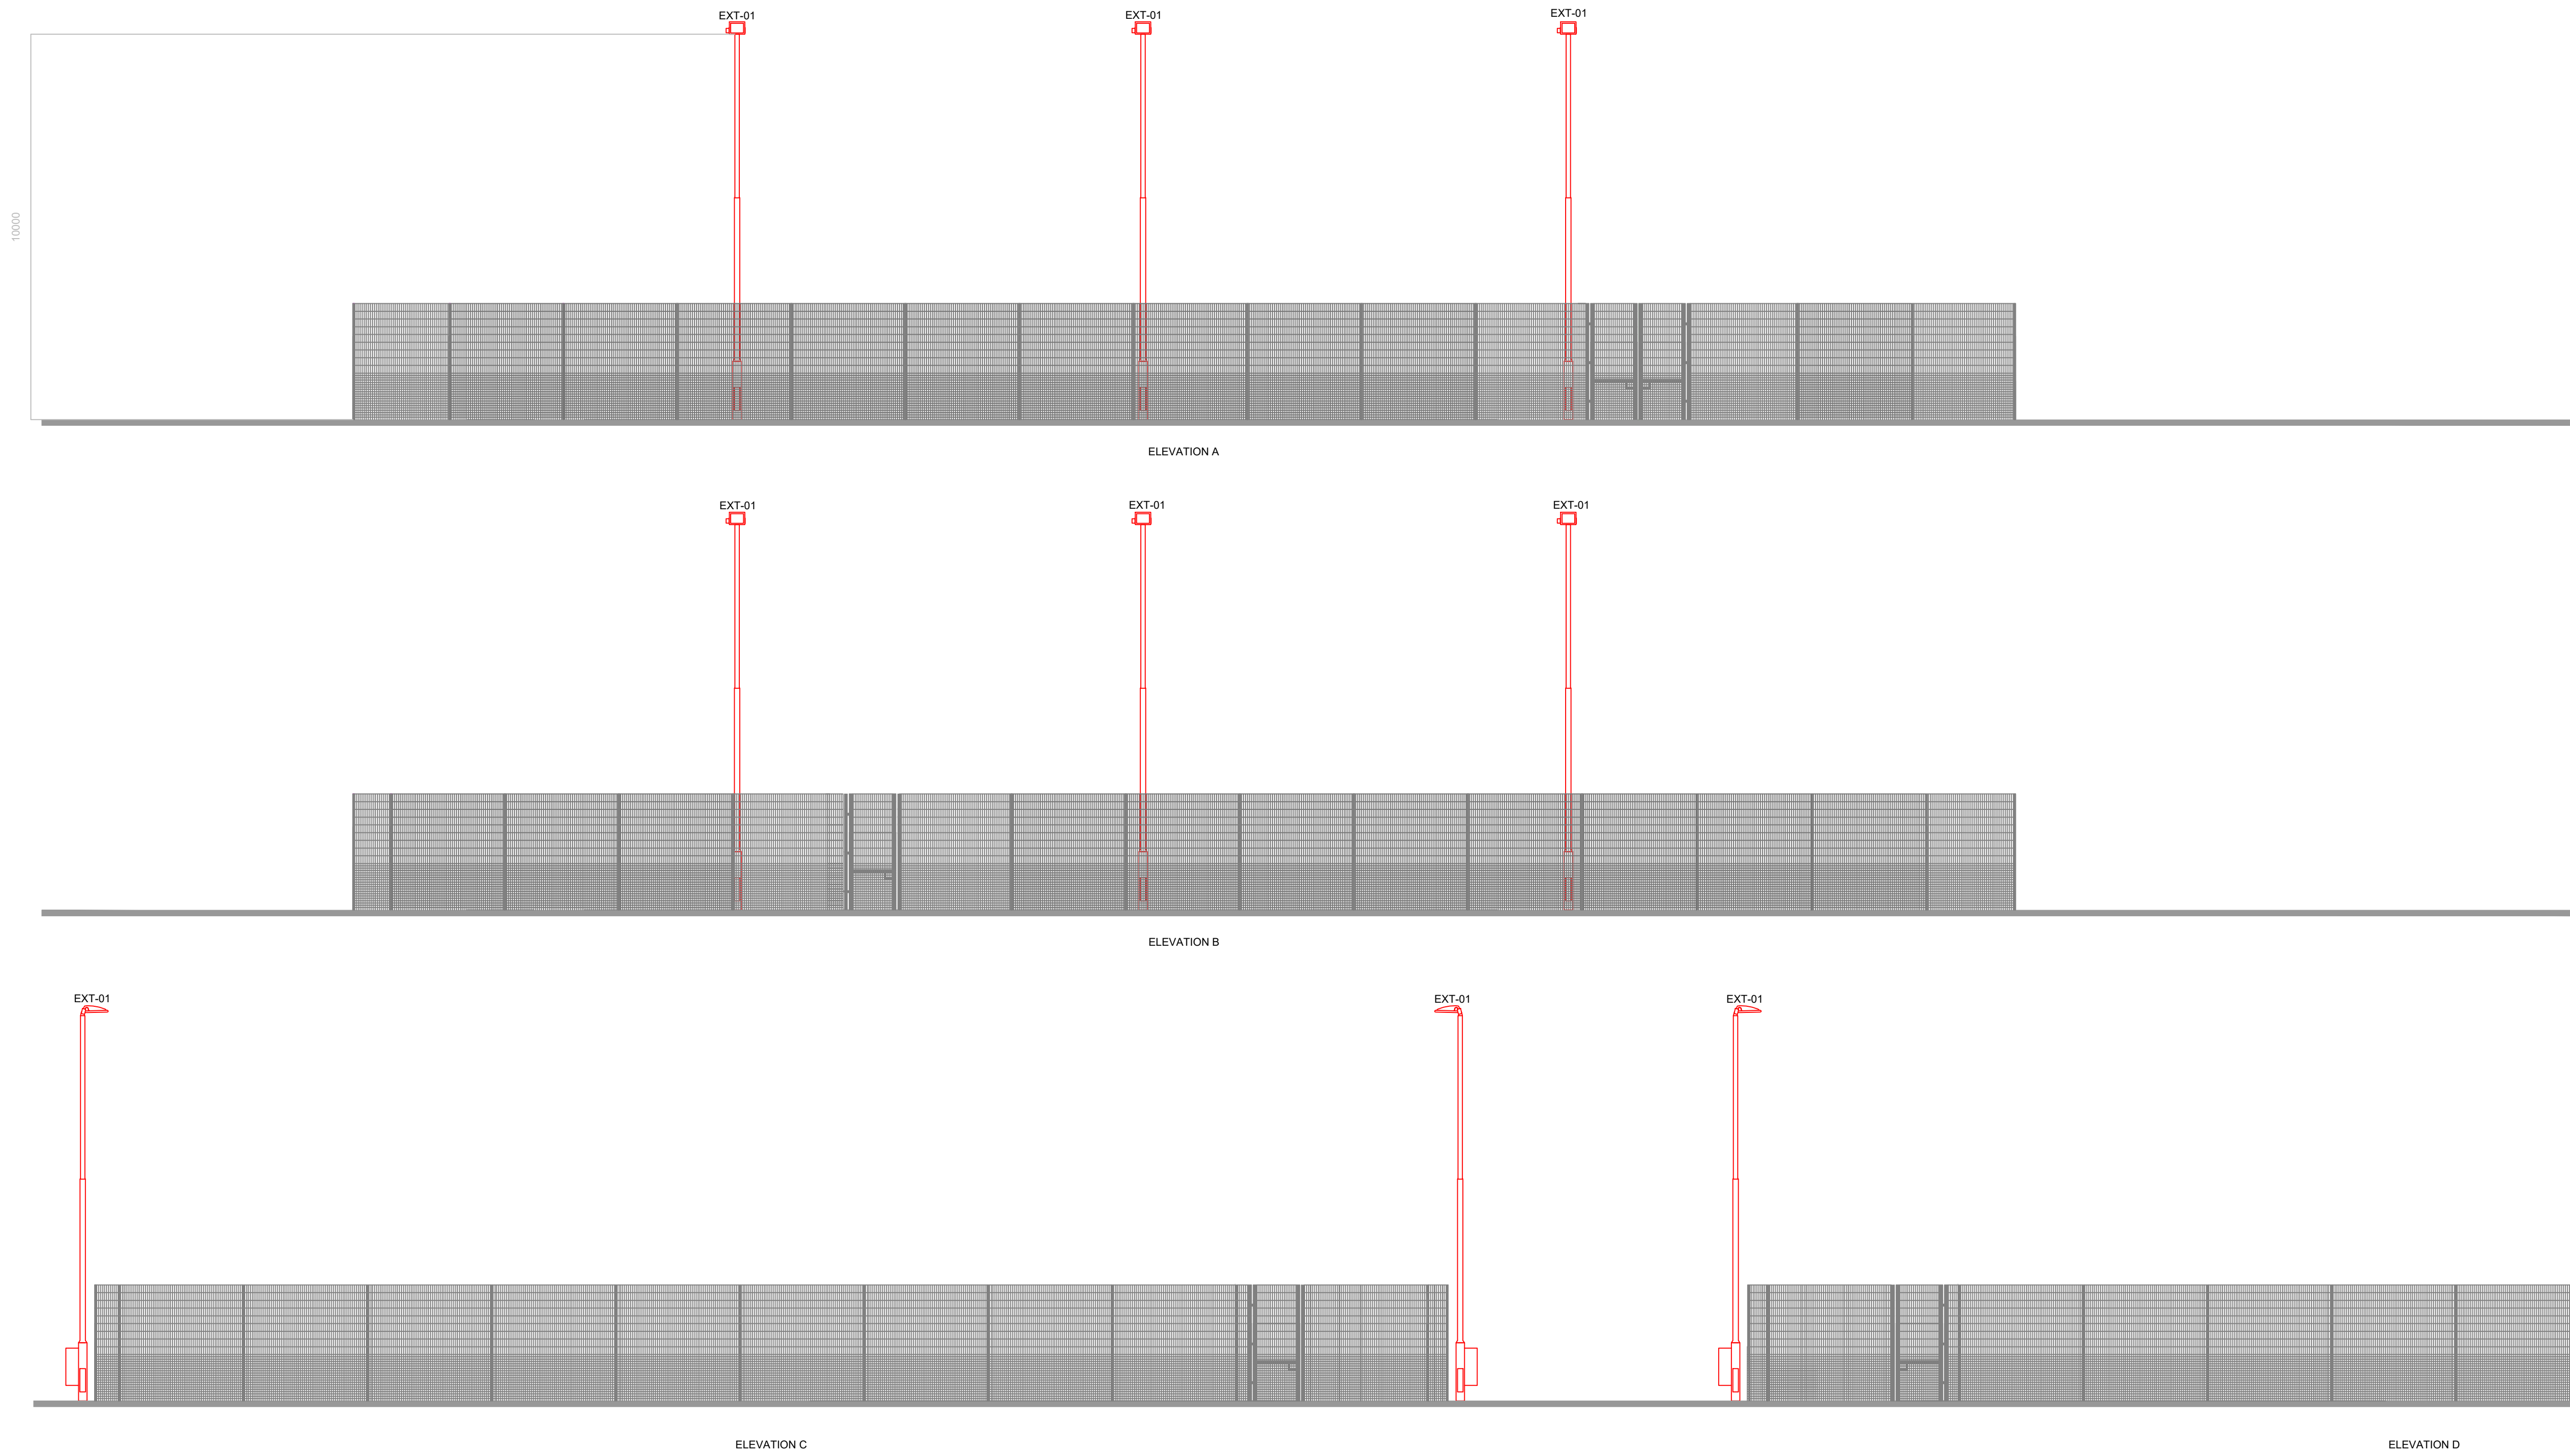

T1	ISSUED FOR TENDER	J.P.	June '21
Rev.	Description	Revised By	Date

STATUS	
TENDER	



Building Services Consulting Engineers
148 Broomfield Road
Chesham, Cheshire, SK8 3DP
Tel: 0161 282 2802 Fax: 0161 282 2825
Web Site: www.ecs-ecs.co.uk Email: sales@ecs-ecs.co.uk

JOB NO.	DRAWING NO.	COMPUTER FILE	REVISION
23/078	23/078/ES/02	23_078_ES_02	T1
DATE	SCALE	DRAWN	CHECKED
May 2021	1:100 @ A0	J.P.	D.B.

job title	client
Rushbrook School	CfA

drawing title	drawing scale
External Football Pitch Elevations Drawing	1:100