



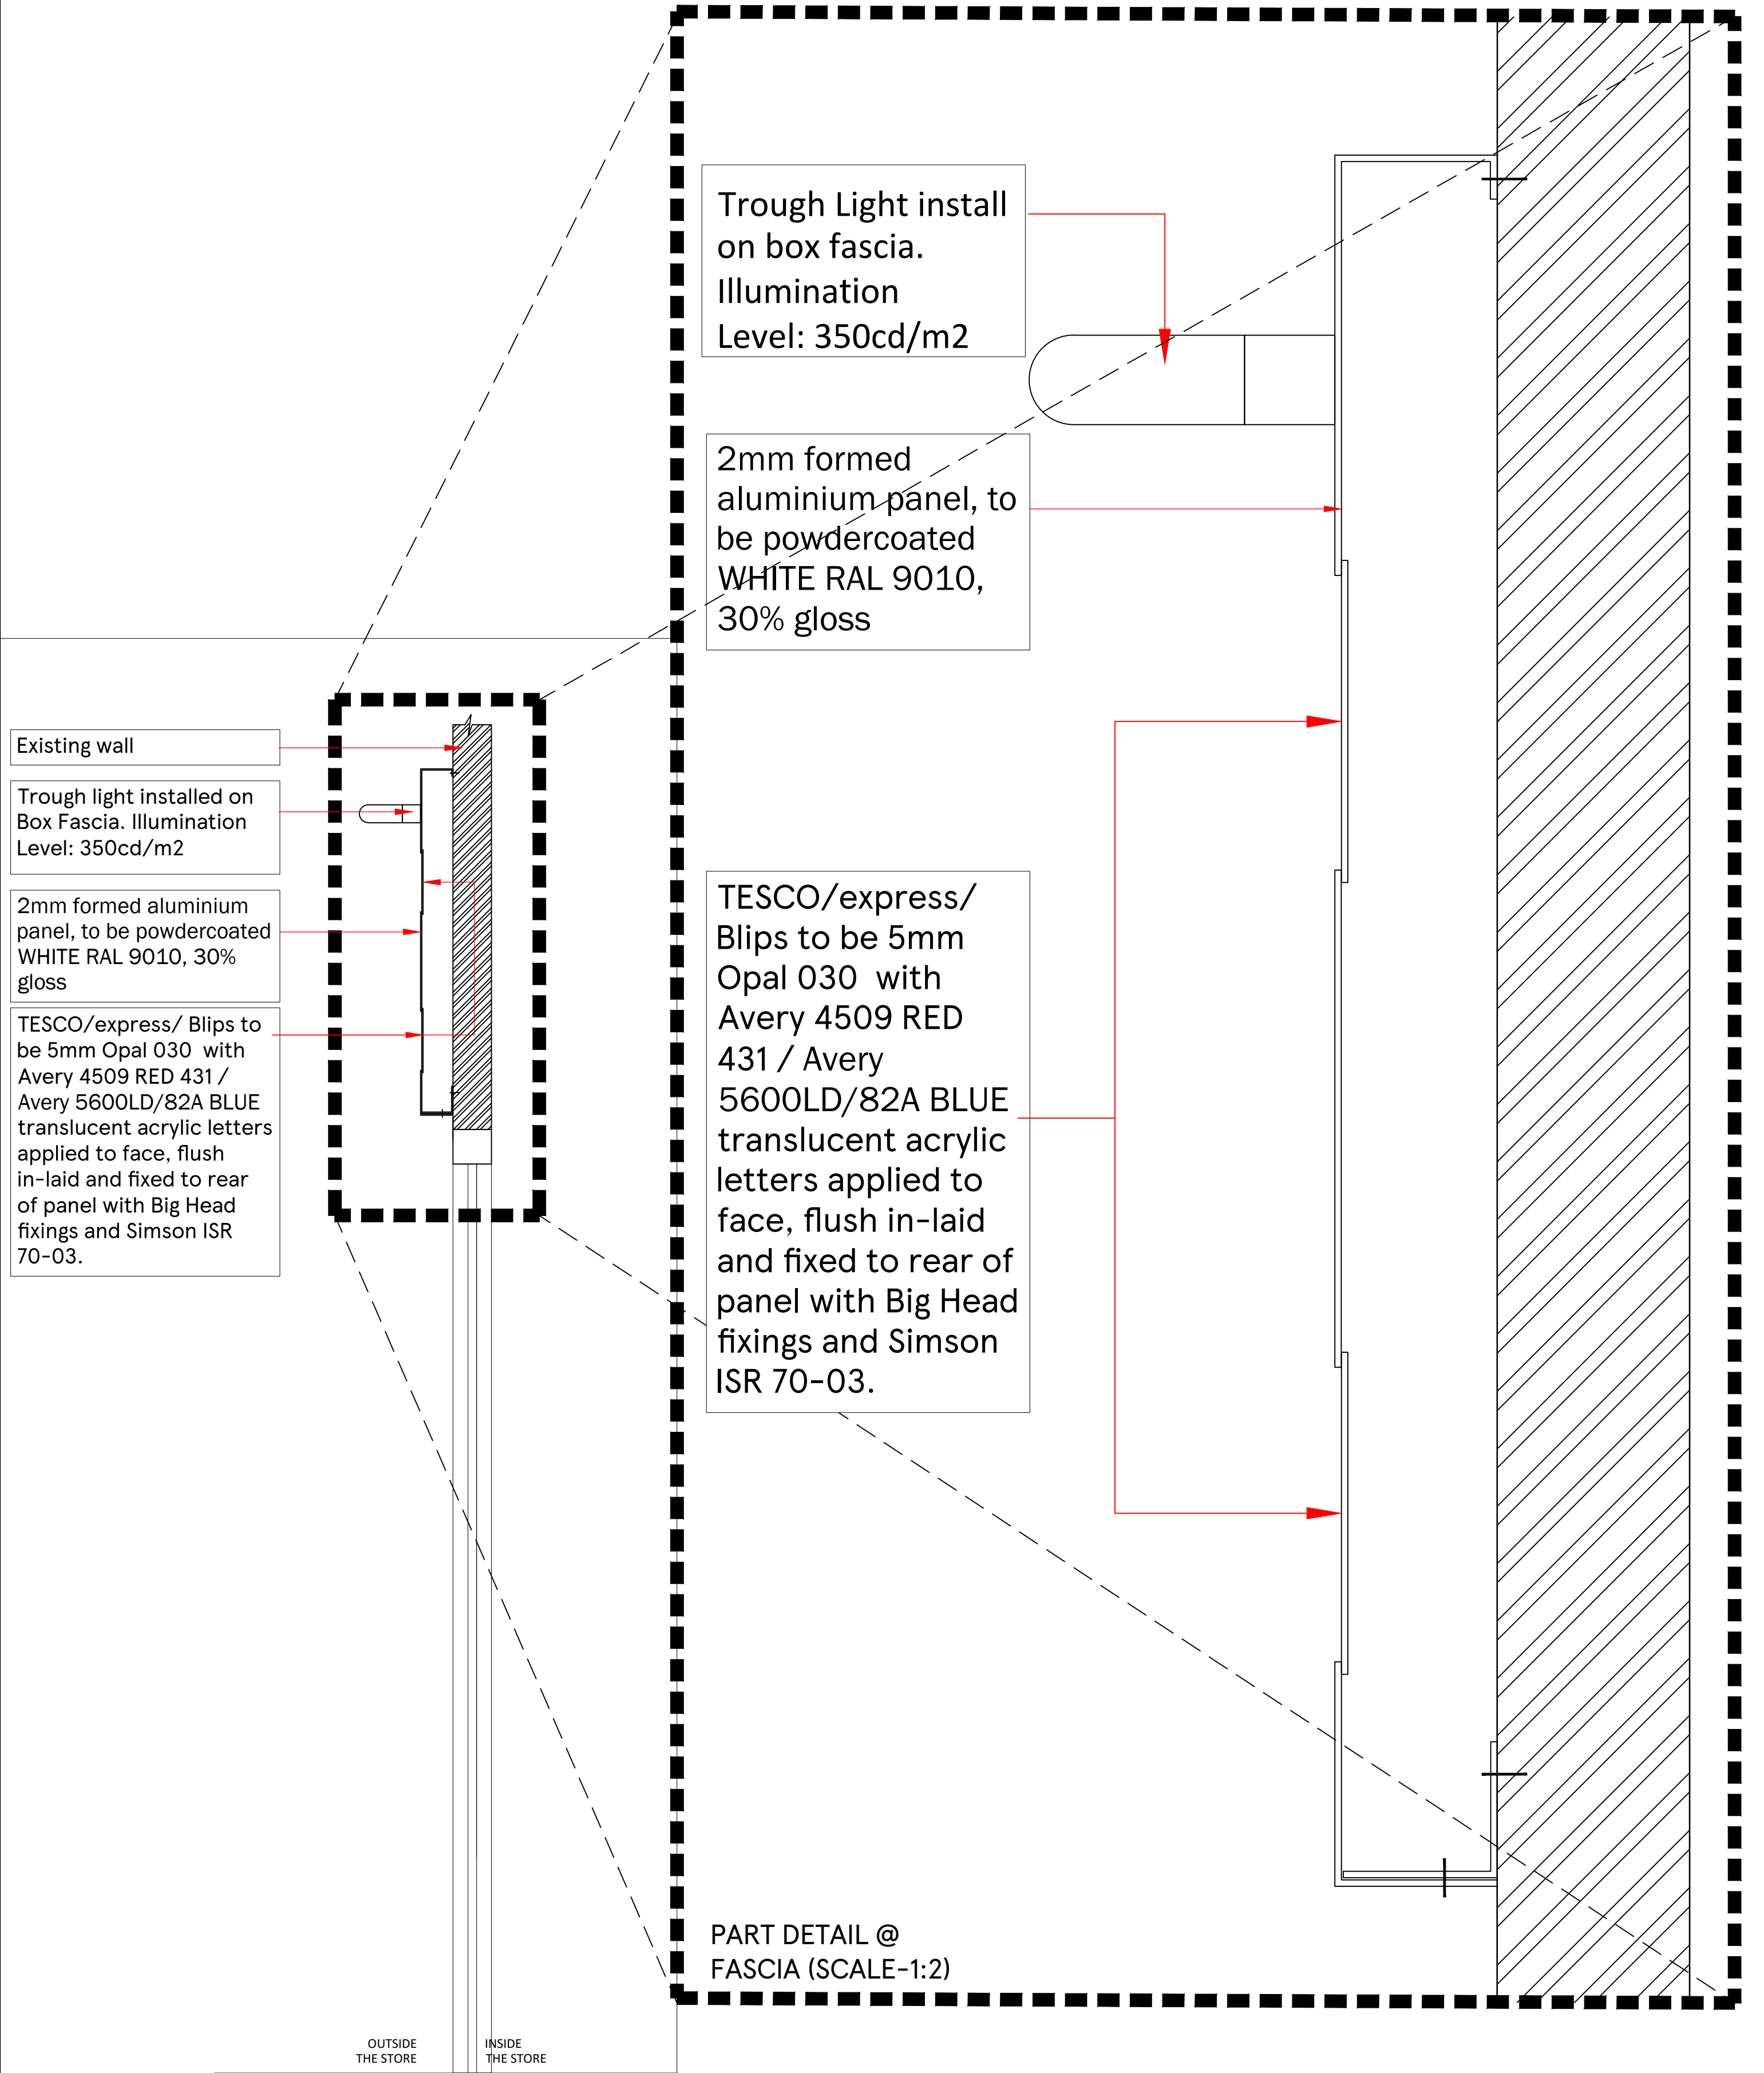

SECTION THROUGH STORE ENTRANCE WITH FASCIA (SCALE-1:10)

SCALE BAR

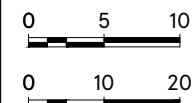

SCALE

1:10/1:2 @A2

DATE

20-JAN-2022

STORE TYPE

FASCIA DETAILS

CHECKED BY

ANDY HORWOOD

TYPE

TYPICAL DETAIL

DRAWN BY

SHIKHA

CONTENT

BOX FASCIA _EXTERNAL ILLUMINATION DETAIL

TESCO
FEASIBILITY PLANNING
STORE PLANNING DEPARTMENT
PROPERTY SERVICES

HIGHWOODS BUILDING, KESTREL WAY
WELWYN GARDEN CITY, HERTFORDSHIRE, AL7 1GB UK
TELEPHONE : 01707 395150

THE COPYRIGHT AND ALL OTHER RIGHTS ARE RESERVED BY TESCO STORES LIMITED.
ALL RIGHTS ARE RESERVED. NO PART OF THIS PUBLICATION MAY BE REPRODUCED OR TRANSMITTED IN ANY FORM OR BY ANY MEANS, ELECTRONIC OR MECHANICAL, INCLUDING PHOTOCOPYING, RECORDING, OR BY ANY INFORMATION STORAGE AND RETRIEVAL SYSTEM, WITHOUT THE WRITTEN PERMISSION OF TESCO STORES LIMITED.