
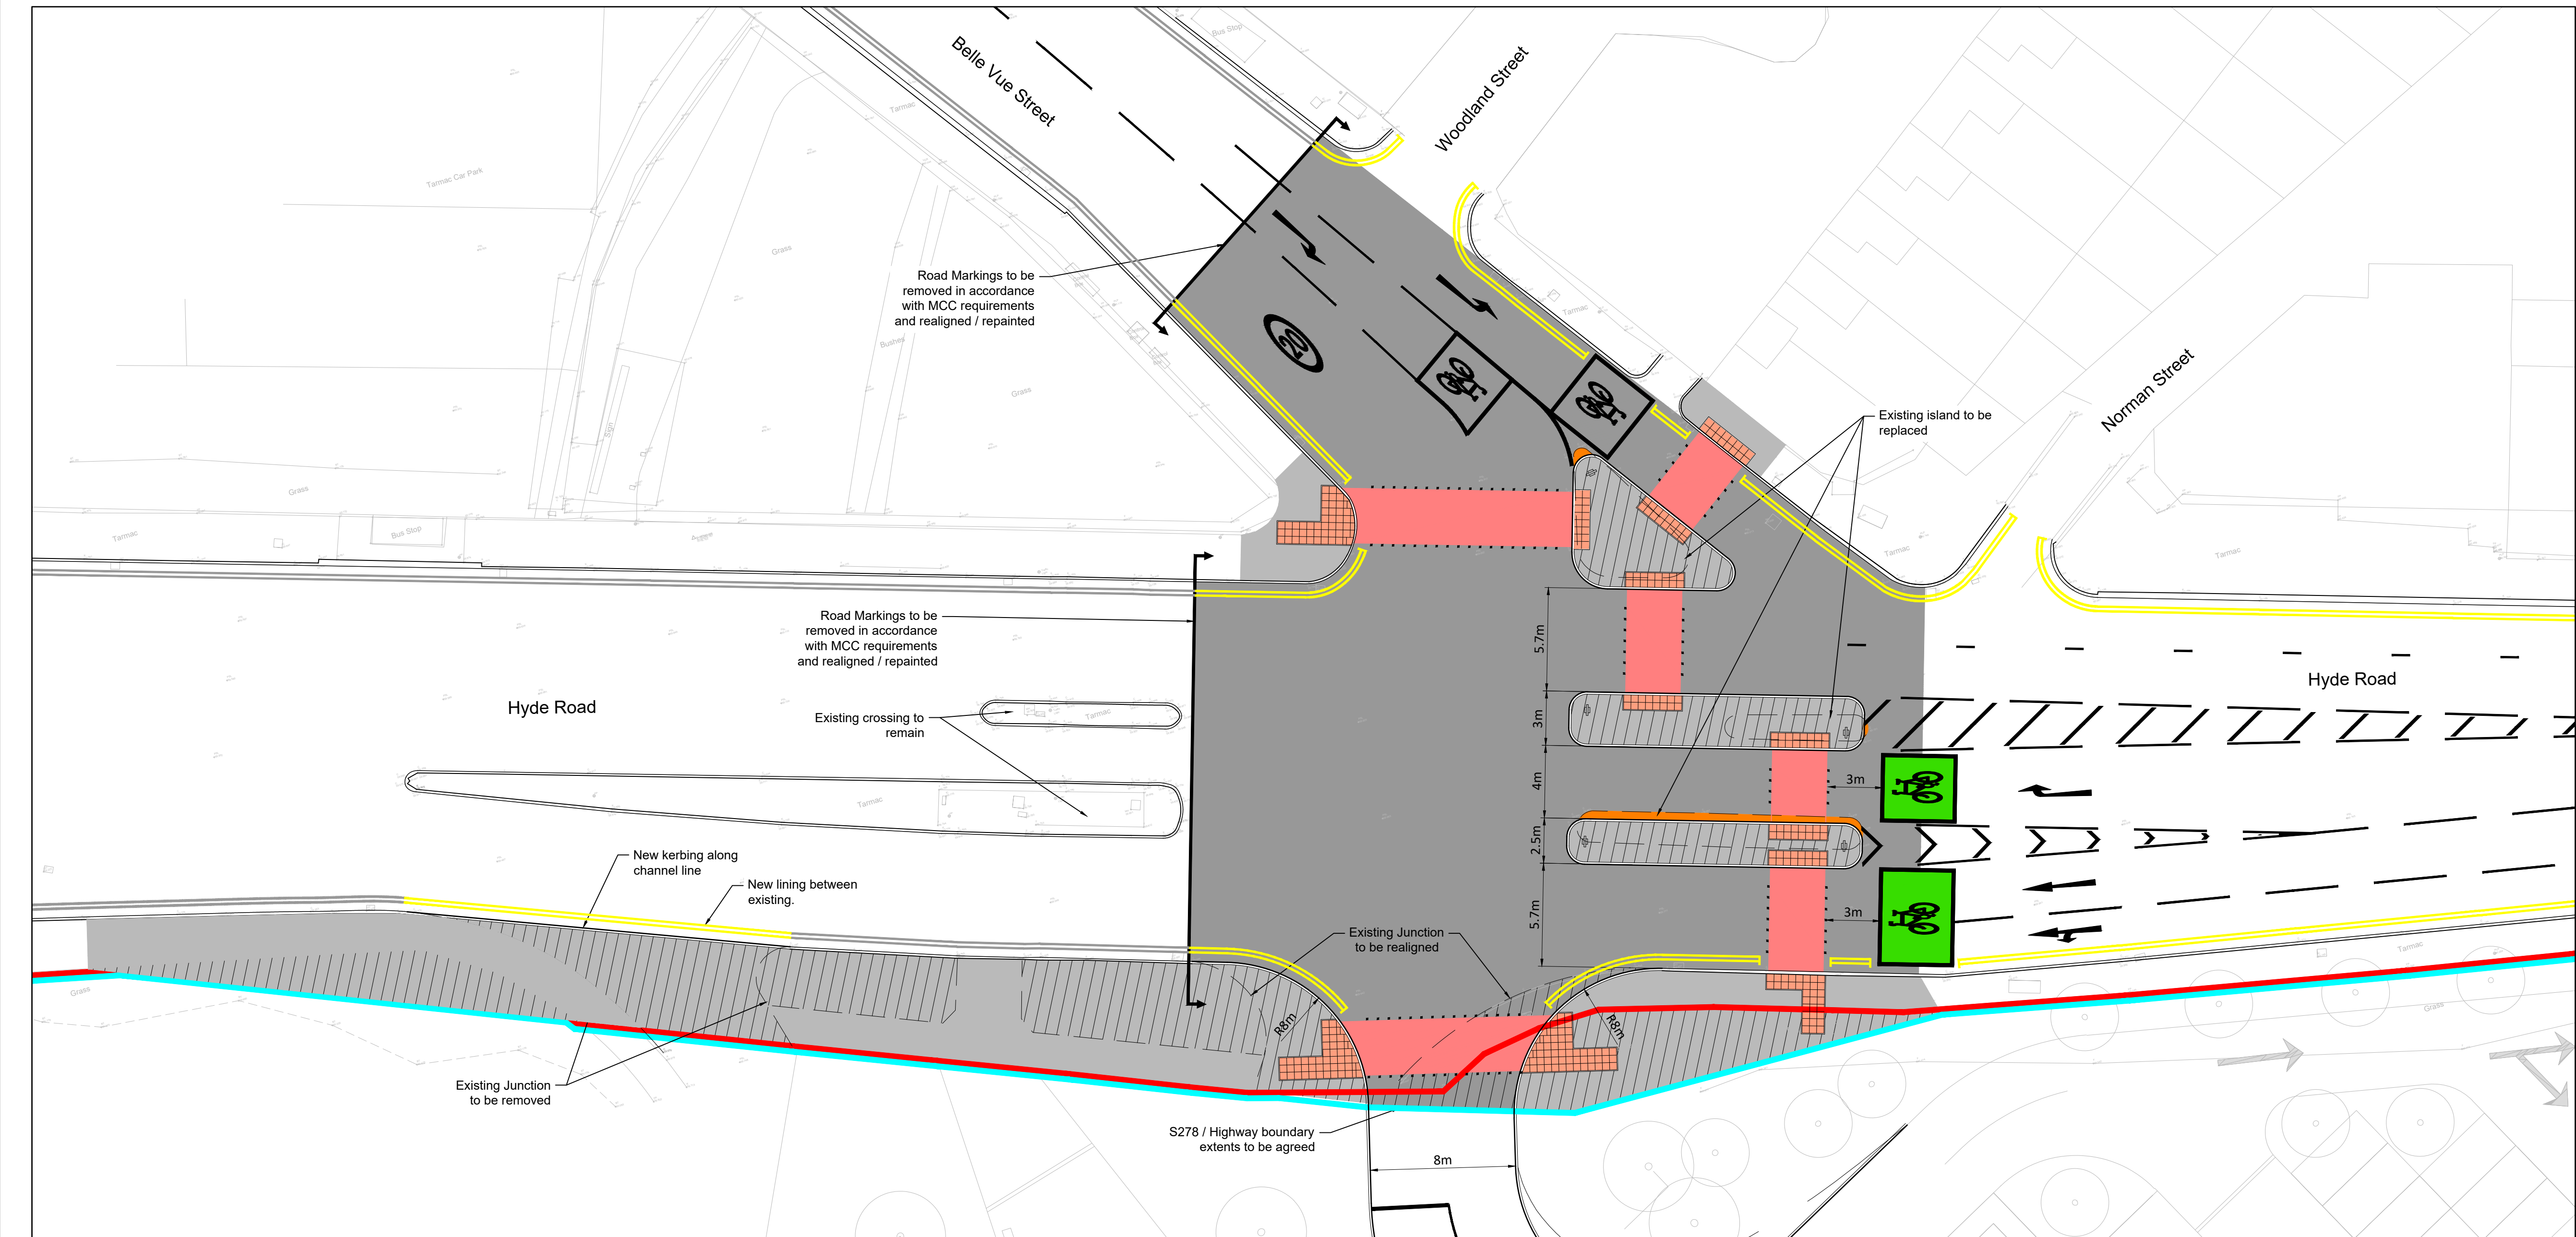


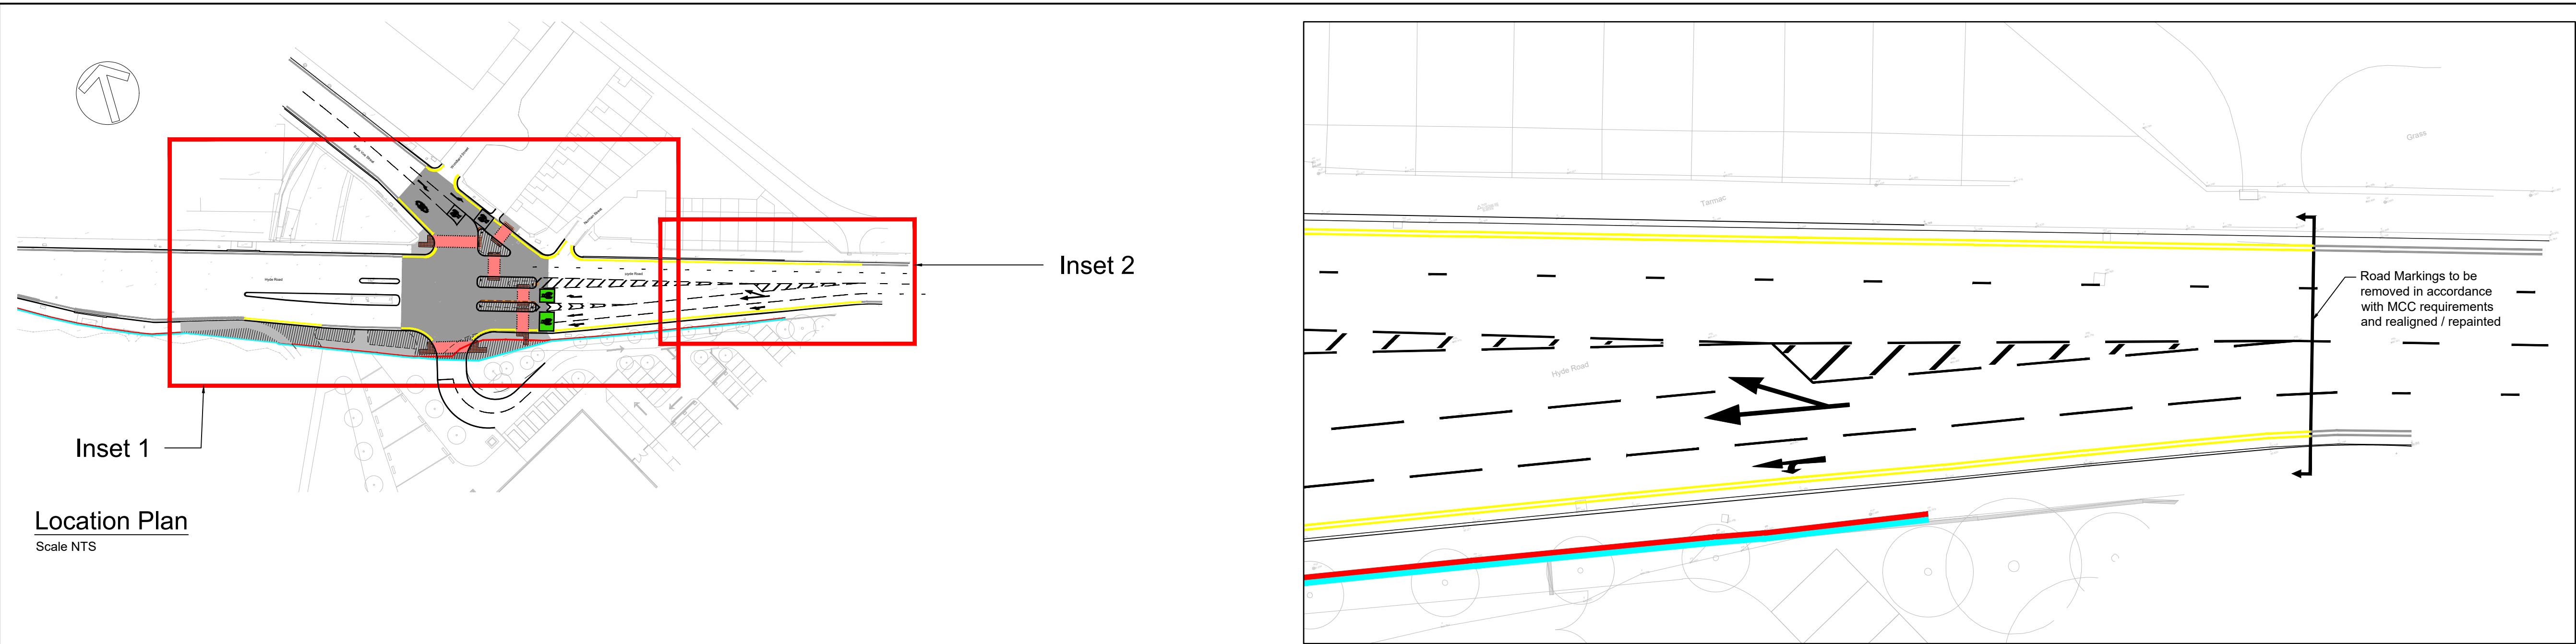

Do Not Scale					
DESIGN REVIEW					
Design review by:	**	Checked by:	**		
Residual hazards:					
Health, Safety & Environmental Notes					
NOTES					
Drawing Ref: Topographical Survey File • 100.21012-ACE-00-XX-M3-G - 0299					
General Notes 1. All Works to be in accordance with the relevant DMRB / TSRGD / Manchester City Council Design Guides					
Note: General arrangement subject to : • Further discussion / approval from MCC					
Drainage / Signals / Lighting / services & Signage not shown. Subject to detailed design					
<u>Key</u>					
Carriageway Surface Course Resurfacing. Extents to be agreed Carriageway Full Depth Construction. Extents to be agreed Footway Surface Course Resurfacing. Extents to be agreed Footway Full Depth Construction. Extents to be agreed Highway Surface Colouring. Extents to be agreed Narrow Widening - concrete Infill Signal Controlled Crossing with Tactile Paving Uncontrolled Crossing with Tactile Paving					
Not Technically Approved by MCC					
21.05.21	Updated following receipt of topographical survey		NP	RP	P1
30.04.21	Initial Issue		NP	NB	P1
Date	Description		By	Chk	Rev
ADEPT CIVIL AND STRUCTURAL CONSULTING ENGINEERS Web: www.adeptsce.com Email: info@adeptsce.com Tel: 0113 239 4518 (Leeds) Tel: 0161 974 3620 (Manchester) Originating Office 1312 Mills, Sunny Bank Mills, Farsley, Leeds, LS28 5UJ					
Project					
Belle Vue Academy S278 Works					
Title					
Northern Entrance General Arrangement					
Client					
Sir Robert McAlpine					
Scale @ A1	Initial author	Initial checker	Approver	Initial Date	
1:200	NP	NB	NB	April 21	
Status	Purpose	Adepts Ref			
S1	Preliminary	100.21012			
Project Number	Originator	Volume	Level	Type	Rev.
100.21012-ACE-00-XX-DR-C-02200					P2