


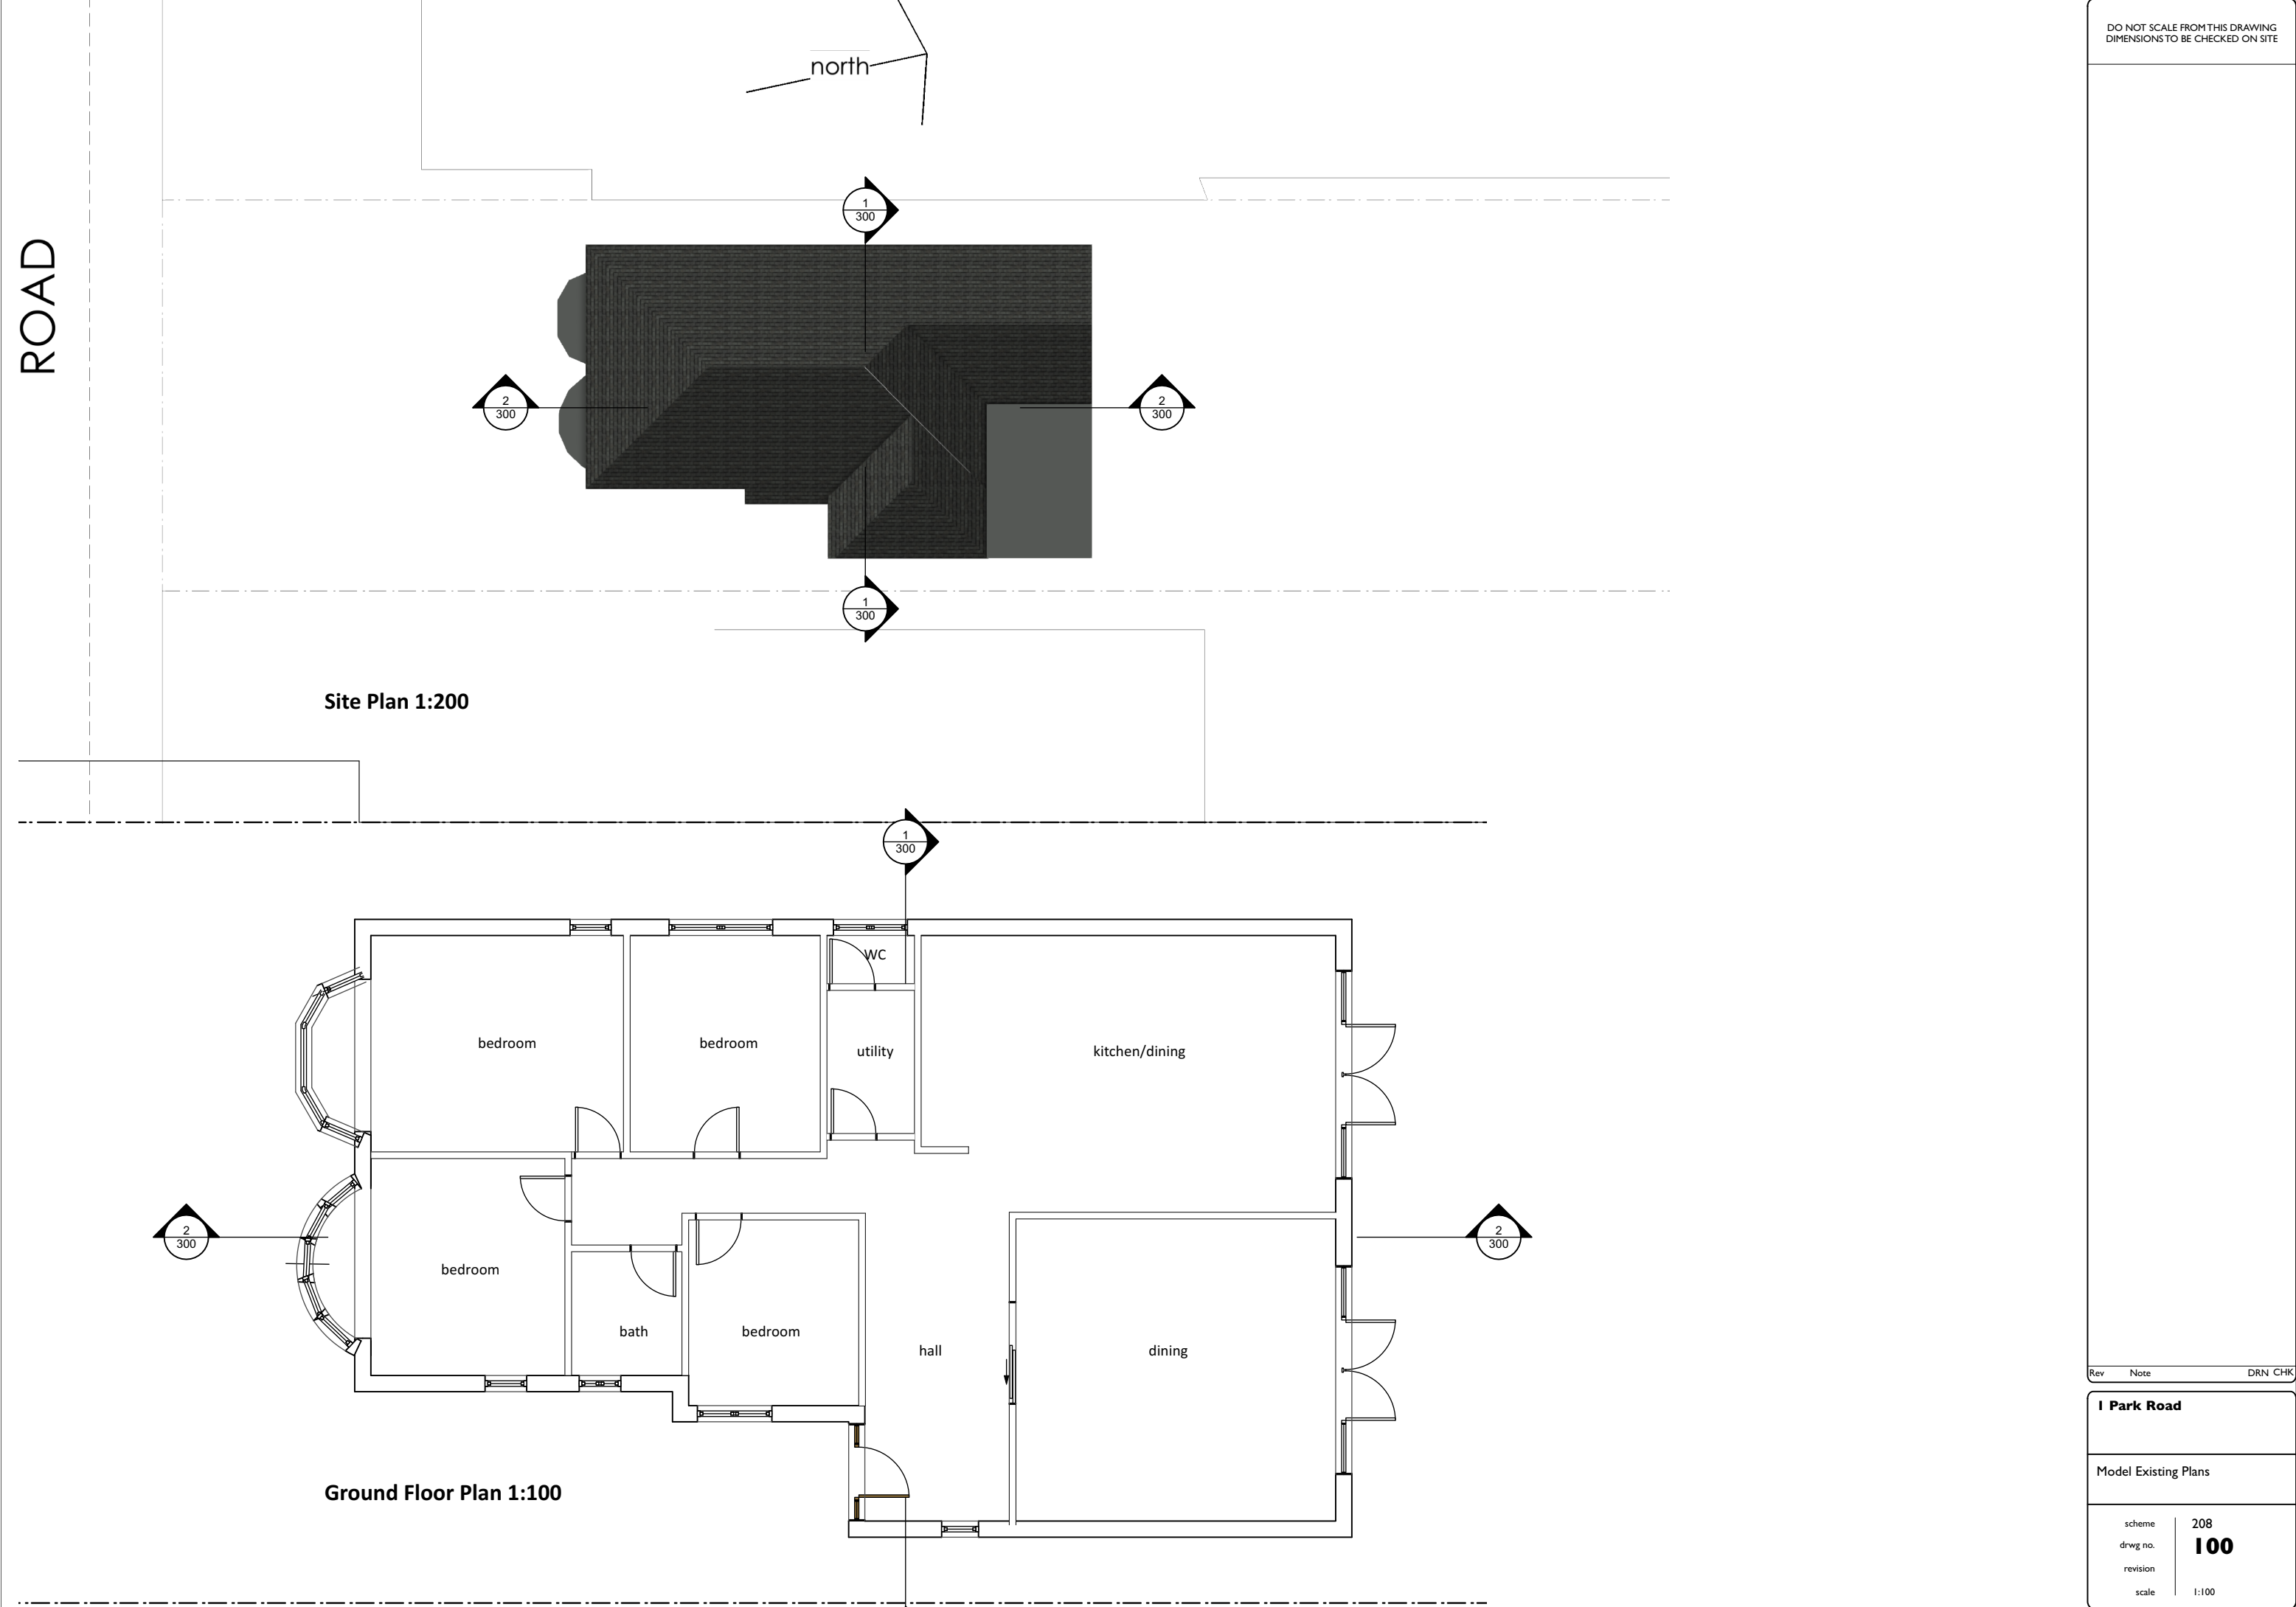

ROAD

Site Plan 1:200

Ground Floor Plan 1:100

DO NOT SCALE FROM THIS DRAWING
DIMENSIONS TO BE CHECKED ON SITE

Rev	Note	DRN	CHK

I Park Road

Model Existing Plans

scheme	208
drwg no.	100
revision	
scale	1:100