COPYRIGHT OF ATELIER MB LTD
DO NOT SCALE FROM THIS DRAWING
DIMENSIONS TO BE CHECKED ON SITE

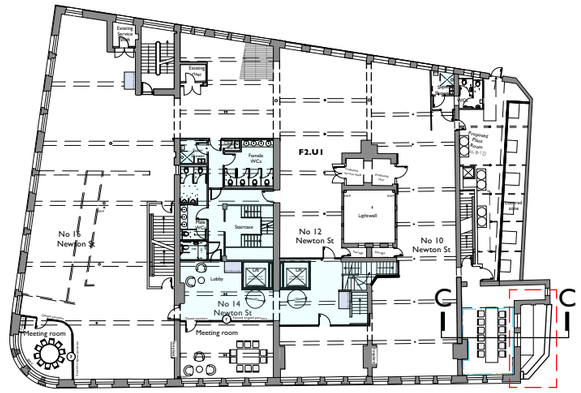

Key Plan
Scale 1:500

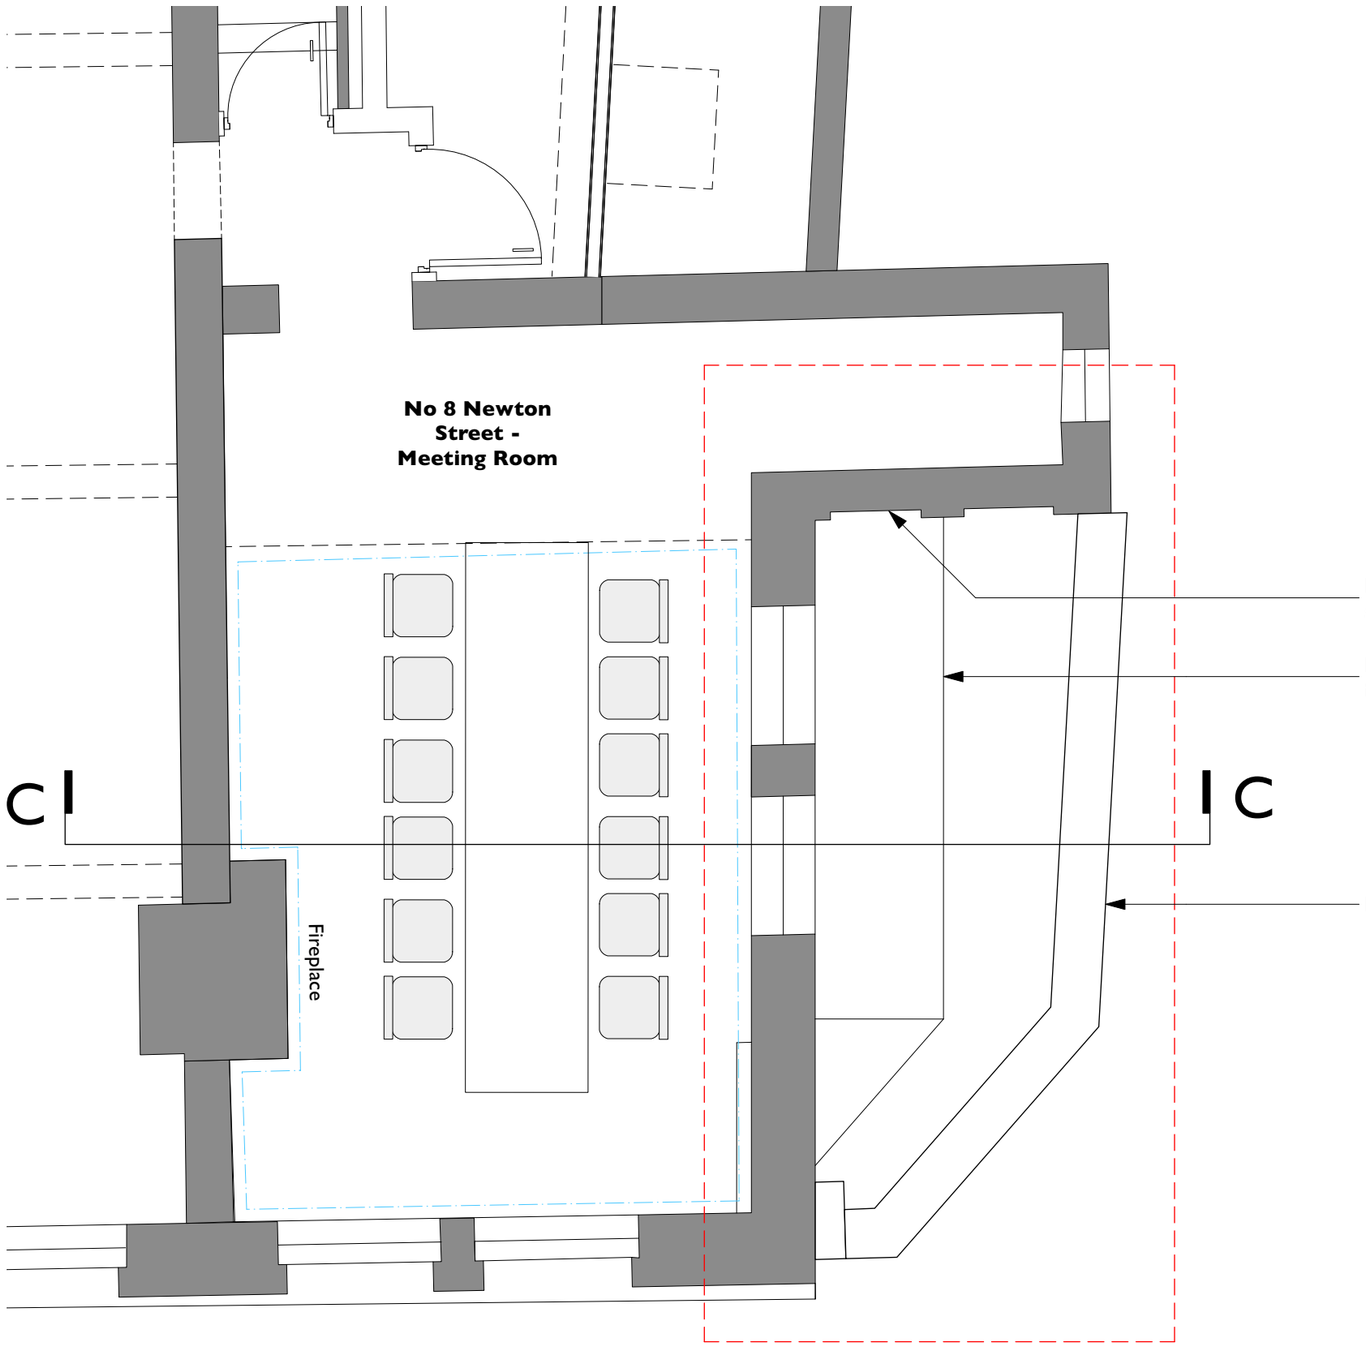

2nd Floor External Space - Existing Plan
Scale 1:50

N

KEY
Existing

Rev	Note	DRN	CHK

8-16 Newton Street

2nd Floor External Space - Existing Plan

scheme	1665
drwg no.	**E(145)**
revision	
scale	1:100 @ A3
date first drawn	Jan 21
drawn	RD

SK sketch E existing P proposed T tender C construction FI final issue

www.ateliermb.co.uk
t 0161 236 0051
e architect@ateliermb.co.uk

Atelier MB
Urban Architects

COPYRIGHT OF ATELIER MB LTD
DO NOT SCALE FROM THIS DRAWING
DIMENSIONS TO BE CHECKED ON SITE

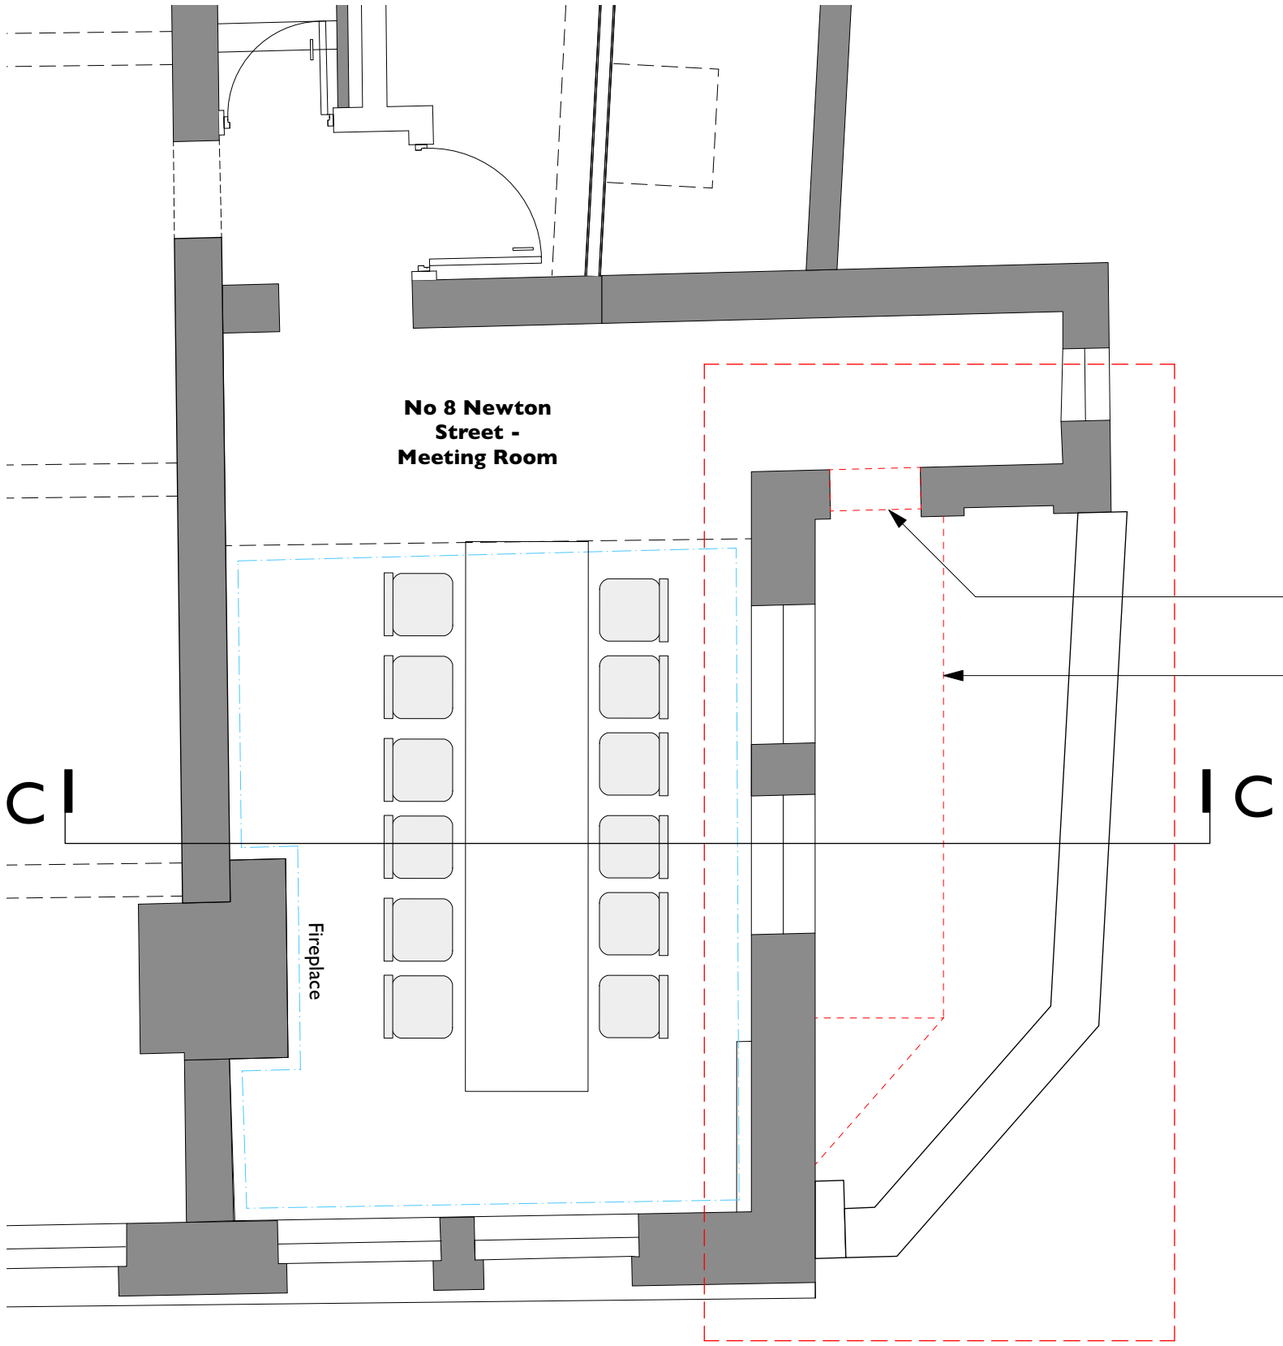

2nd Floor External Space - Proposed Strip Out Plan
Scale 1:50

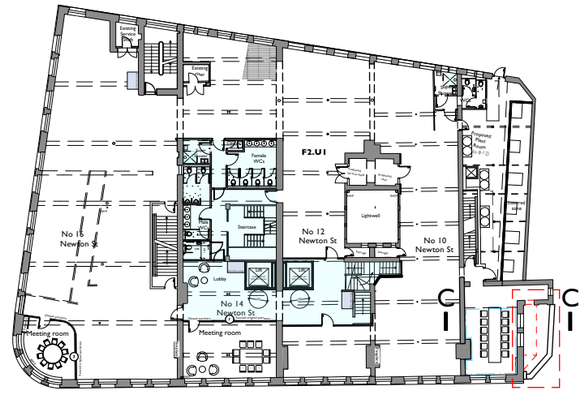

Key Plan
Scale 1:500

KEY
- Existing
- Proposed
- Existing to be removed

Rev	Note	DRN	CHK

8-16 Newton Street

2nd Floor External Space - Proposed Strip Out Plan

scheme	1665
drwg no.	**P(146)**
revision	
scale	1:50 @ A3
date first drawn	Jan 21
drawn	RD

SK sketch E existing P proposed T tender C construction FI final issue

www.ateliermb.co.uk
t 0161 236 0051
e architect@ateliermb.co.uk

Atelier MB
Urban Architects

COPYRIGHT OF ATELIER MB LTD
DO NOT SCALE FROM THIS DRAWING
DIMENSIONS TO BE CHECKED ON SITE

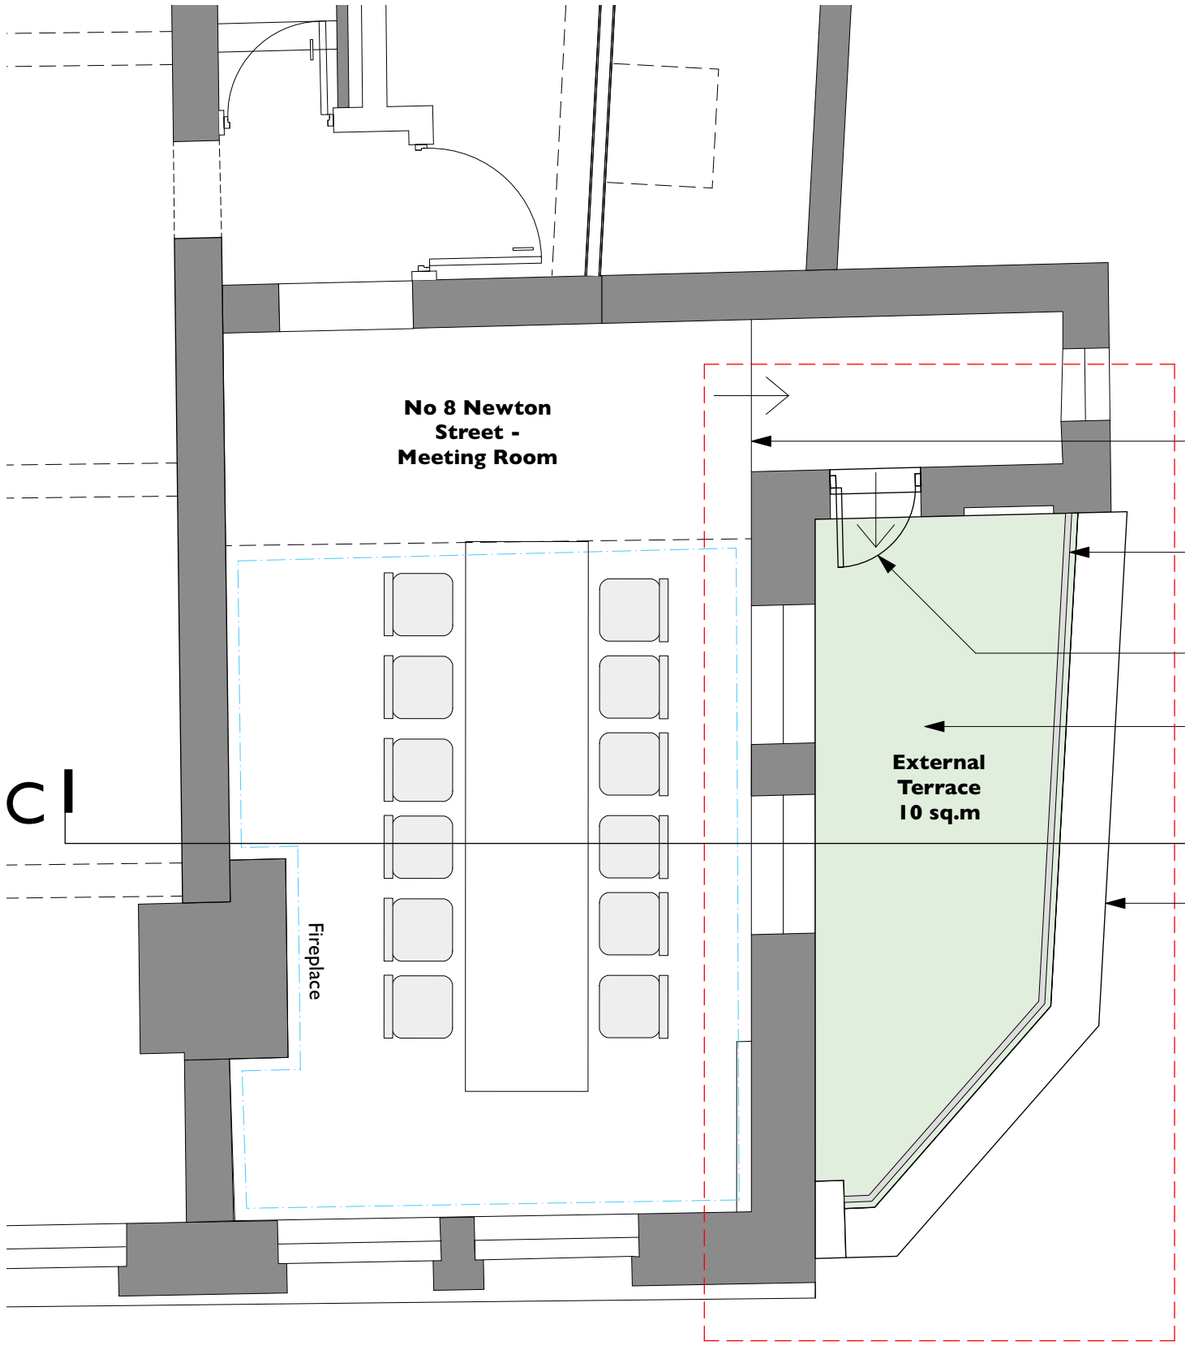

Proposed new step up to external raised terrace.

Proposed new glass balustrade behind existing stone parapet wall. Balustrade fixed into existing mortar joints of parapet.

Proposed new door to external raised terrace.

Proposed new flat roof / external raised terrace.

Existing stone parapet.

2nd Floor External Space - Proposed Plan
Scale 1:50

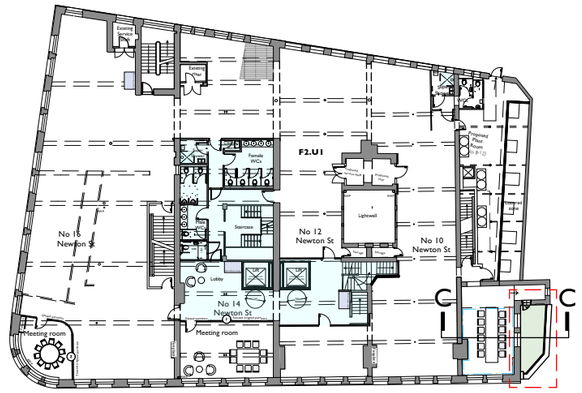

Key Plan
Scale 1:500

KEY
- Existing
- Proposed
- Existing to be removed

Rev Note DRN CHK

8-16 Newton Street

2nd Floor External Space - Proposed Plan

scheme 1665
drwg no. **P(145)**
revision

scale 1:50 @ A3
date first drawn Jan 21
drawn RD

SK sketch E existing P proposed T tender C construction FI final issue

www.ateliermb.co.uk
t 0161 236 0051
e architect@ateliermb.co.uk

Atelier MB
Urban Architects

COPYRIGHT OF ATELIER MB LTD
DO NOT SCALE FROM THIS DRAWING
DIMENSIONS TO BE CHECKED ON SITE

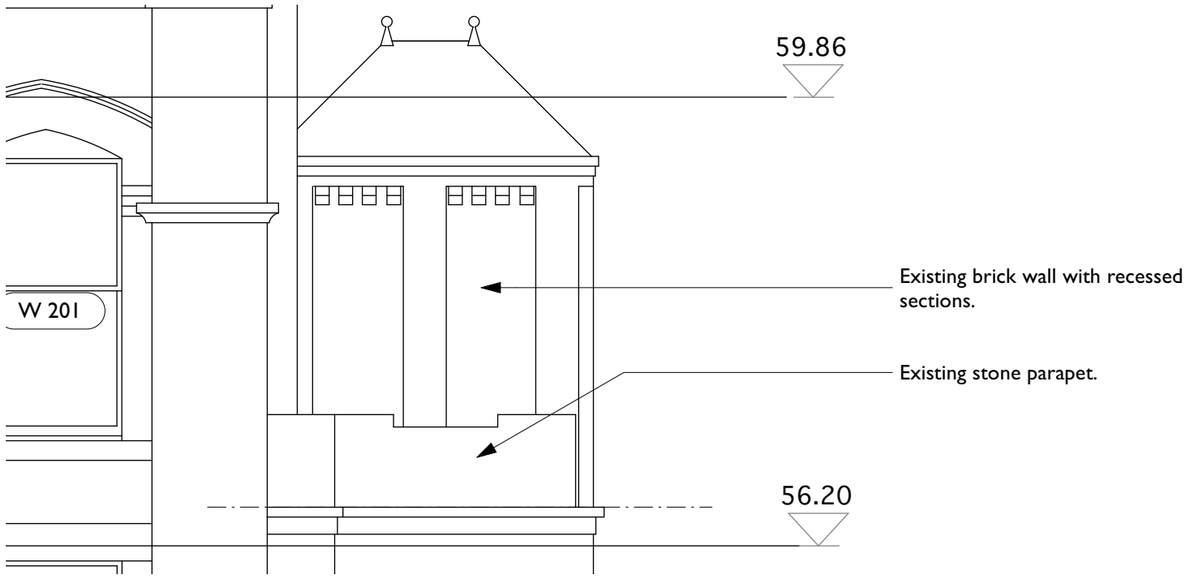

2nd Floor External Space -
Existing Newton Street Elevation
Scale 1:50



Key Elevation
Scale 1:500



2nd Floor External Space -
Existing Back Piccadilly Elevation
Scale 1:50



Key Elevation
Scale 1:500

Rev	Note	DRN	CHK

8-16 Newton Street

2nd Floor External Space - Existing Elevations

scheme	1665
drwg no.	**E(245)**
revision	
scale	1:100 @ A3
date first drawn	Jan 21
drawn	RD

SK sketch E existing P proposed T tender C construction FI final issue

www.ateliermb.co.uk
t 0161 236 0051
e architect@ateliermb.co.uk

Atelier MB
Urban Architects

COPYRIGHT OF ATELIER MB LTD
DO NOT SCALE FROM THIS DRAWING
DIMENSIONS TO BE CHECKED ON SITE

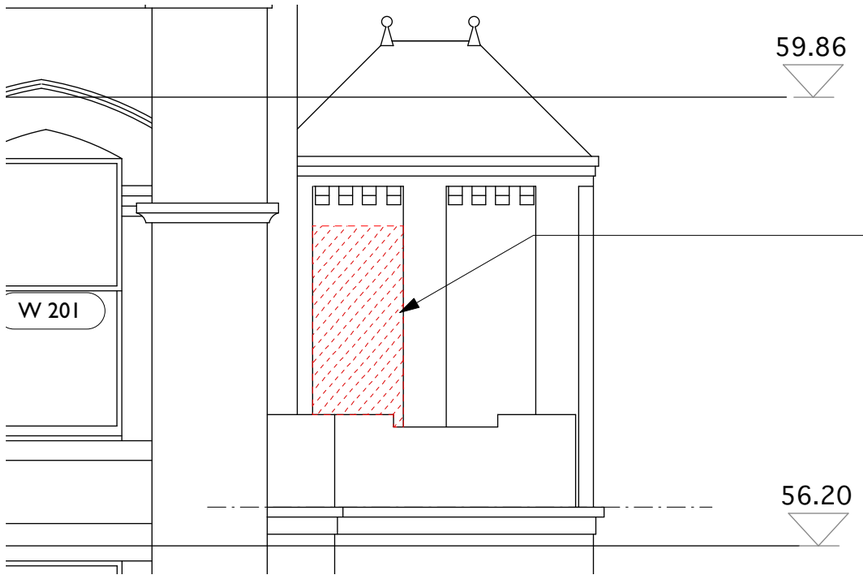

2nd Floor External Space -
Proposed Newton Street Strip Out Elevation
Scale 1:50



Key Elevation
Scale 1:500

KEY
- Existing
- Proposed
- Existing to be removed



2nd Floor External Space -
Proposed Back Piccadilly Strip Out Elevation
Scale 1:50



Key Elevation
Scale 1:500

Rev	Note	DRN	CHK

8-16 Newton Street

2nd Floor External Space -
Proposed Strip Out Elevations

scheme	1665
drwg no.	**P(246)**
revision	
scale	1:50 @ A3
date first drawn	Jan 21
drawn	RD

SK sketch E existing P proposed T tender C construction FI final issue

www.ateliermb.co.uk
t 0161 236 0051
e architect@ateliermb.co.uk

Atelier MB
Urban Architects

COPYRIGHT OF ATELIER MB LTD
DO NOT SCALE FROM THIS DRAWING
DIMENSIONS TO BE CHECKED ON SITE

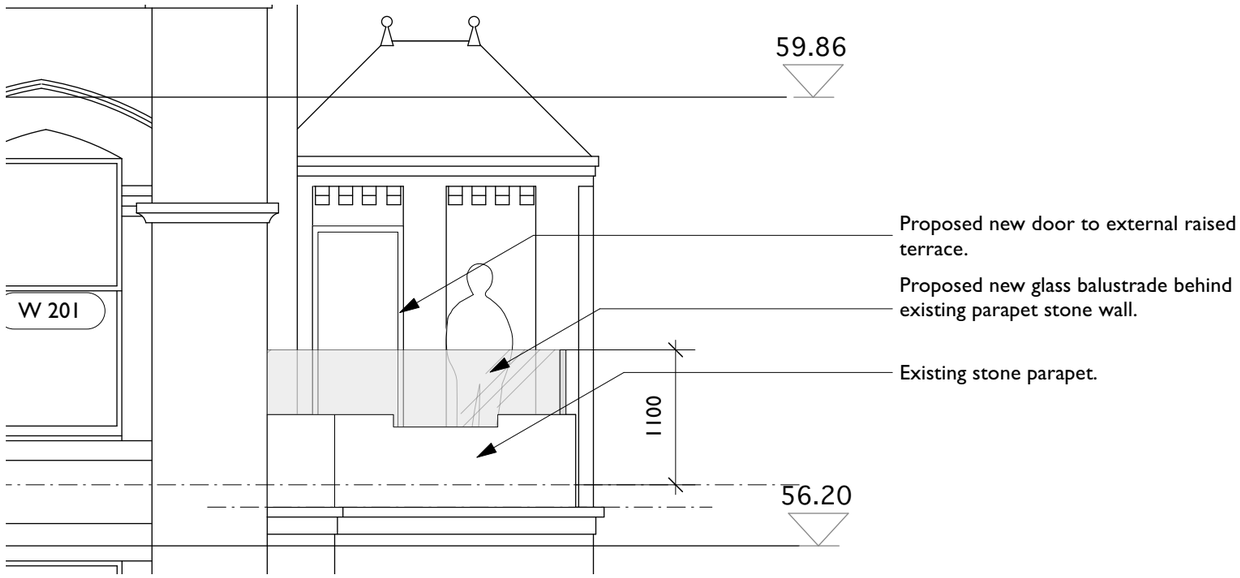

2nd Floor External Space -
Proposed Newton Street Elevation
Scale 1:50



Key Elevation
Scale 1:500

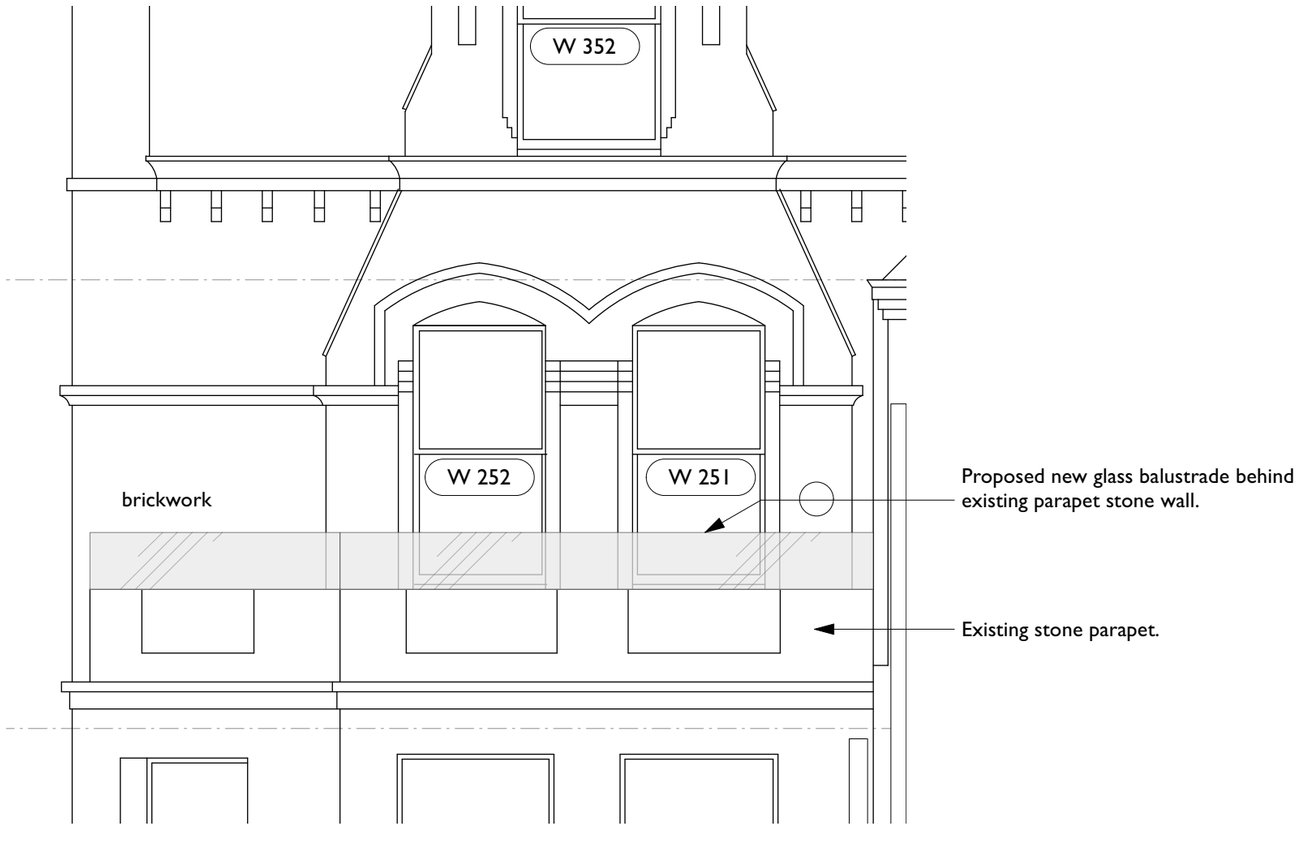

2nd Floor External Space -
Proposed Back Piccadilly Elevation
Scale 1:50



Key Elevation
Scale 1:500

KEY
- Existing
- Proposed
- Existing to be removed

Rev	Note	DRN	CHK

8-16 Newton Street

2nd Floor External Space - Proposed Elevations

scheme	1665
drwg no.	**P(245)**
revision	
scale	1:50 @ A3
date first drawn	Jan 21
drawn	RD

SK sketch E existing P proposed T tender C construction FI final issue

www.ateliermb.co.uk
t 0161 236 0051
e architect@ateliermb.co.uk

Atelier MB
Urban Architects

COPYRIGHT OF ATELIER MB LTD
DO NOT SCALE FROM THIS DRAWING
DIMENSIONS TO BE CHECKED ON SITE

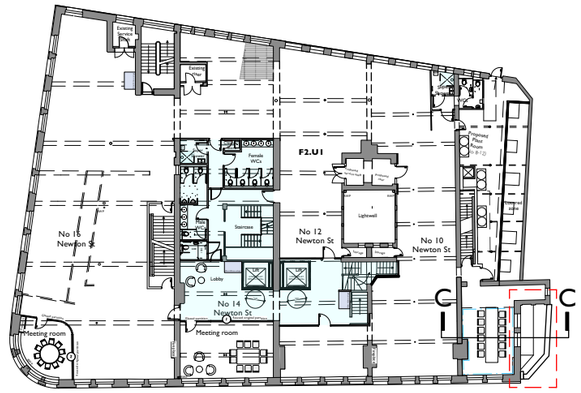

Key Plan
Scale 1:500

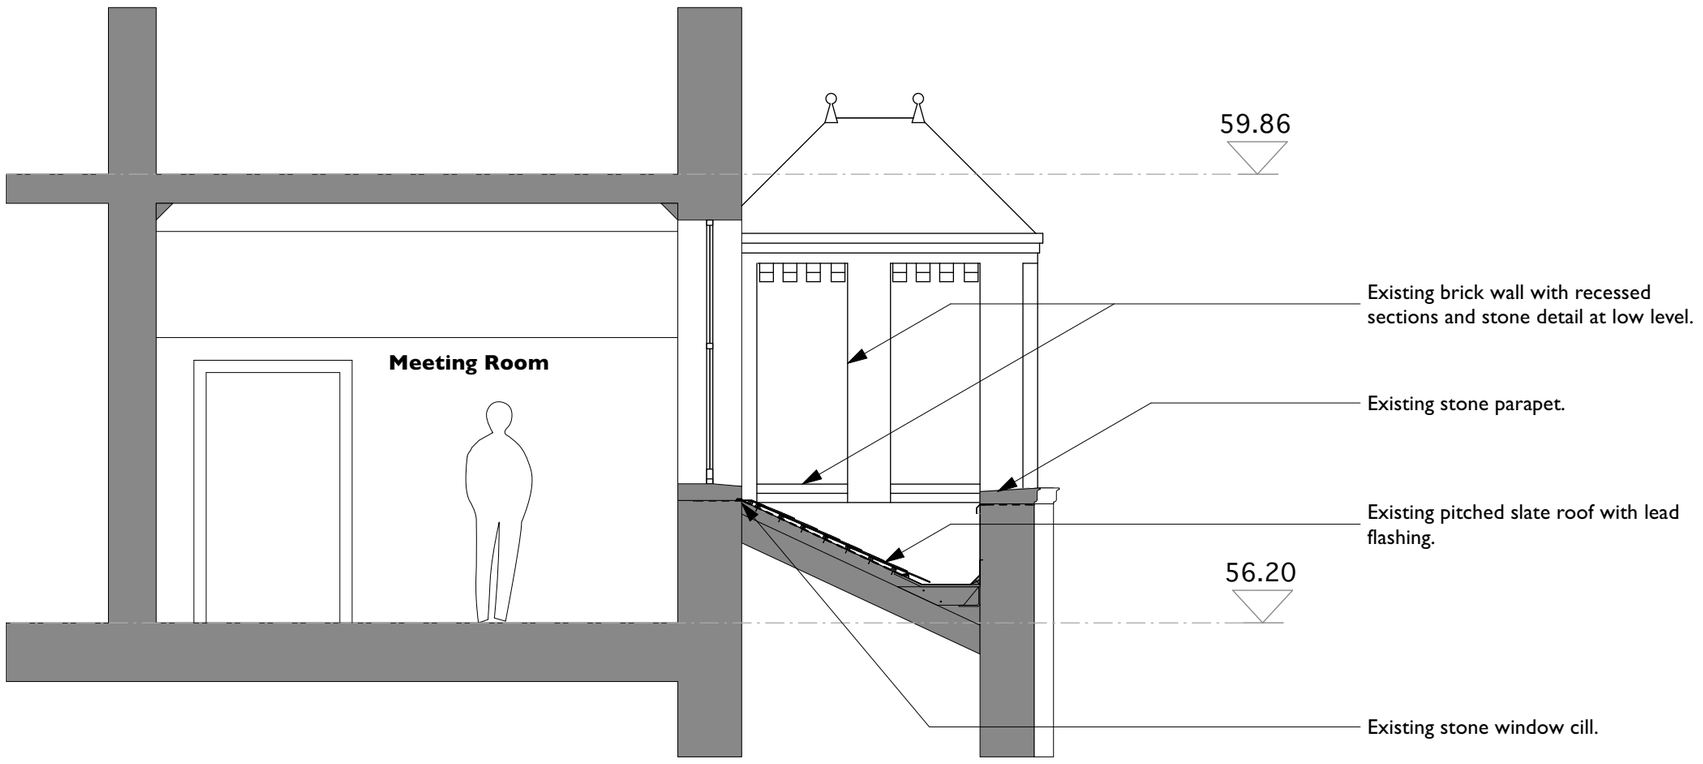

2nd Floor External Space - Existing Section C-C
Scale 1:50

KEY
Existing

Rev Note DRN CHK

8-16 Newton Street

2nd Floor External Space - Existing Section C-C

scheme 1665
drwg no. **E(345)**
revision

scale 1:100 @ A3
date first drawn Jan 21
drawn RD

SK sketch E existing P proposed T tender C construction FI final issue

www.ateliermb.co.uk
t 0161 236 0051
e architect@ateliermb.co.uk

Atelier MB
Urban Architects

COPYRIGHT OF ATELIER MB LTD
DO NOT SCALE FROM THIS DRAWING
DIMENSIONS TO BE CHECKED ON SITE

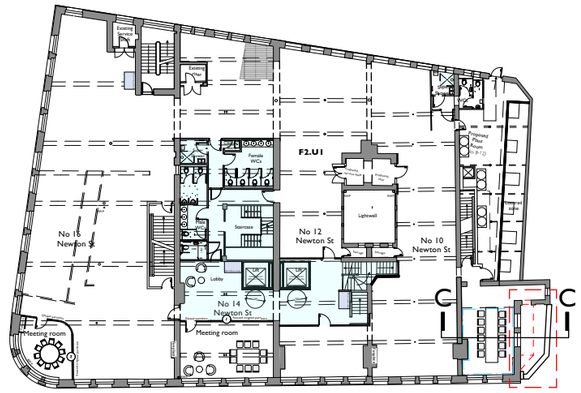

Key Plan
Scale 1:500

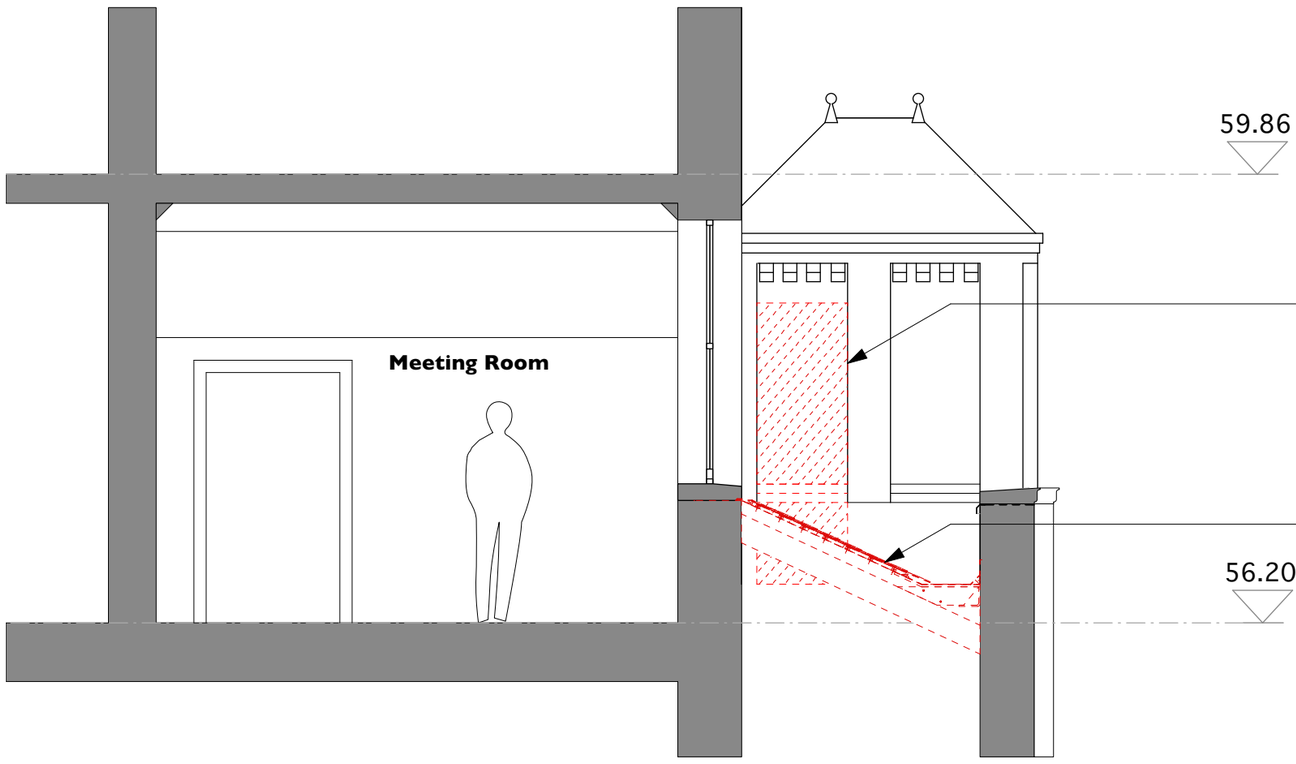

2nd Floor External Space - Proposed Strip Out Section C-C
Scale 1:50

KEY
- Existing
- Proposed
- Existing to be removed

Rev Note DRN CHK

8-16 Newton Street

2nd Floor External Space - Proposed Strip Out Section C-C

scheme 1665
drwg no. **P(346)**
revision

scale 1:50 @ A3
date first drawn Jan 21
drawn RD

SK sketch E existing P proposed T tender C construction FI final issue

www.ateliermb.co.uk
t 0161 236 0051
e architect@ateliermb.co.uk

Atelier MB
Urban Architects

COPYRIGHT OF ATELIER MB LTD
DO NOT SCALE FROM THIS DRAWING
DIMENSIONS TO BE CHECKED ON SITE

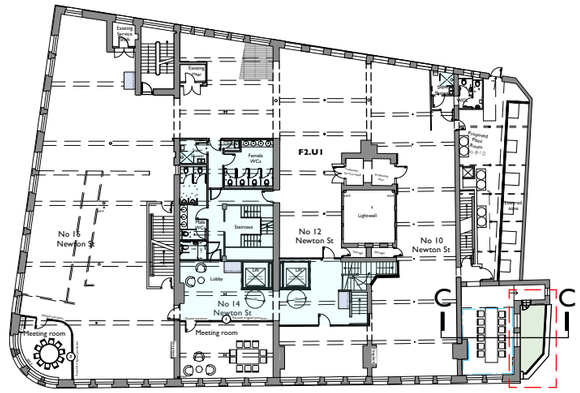

Key Plan
Scale 1:500

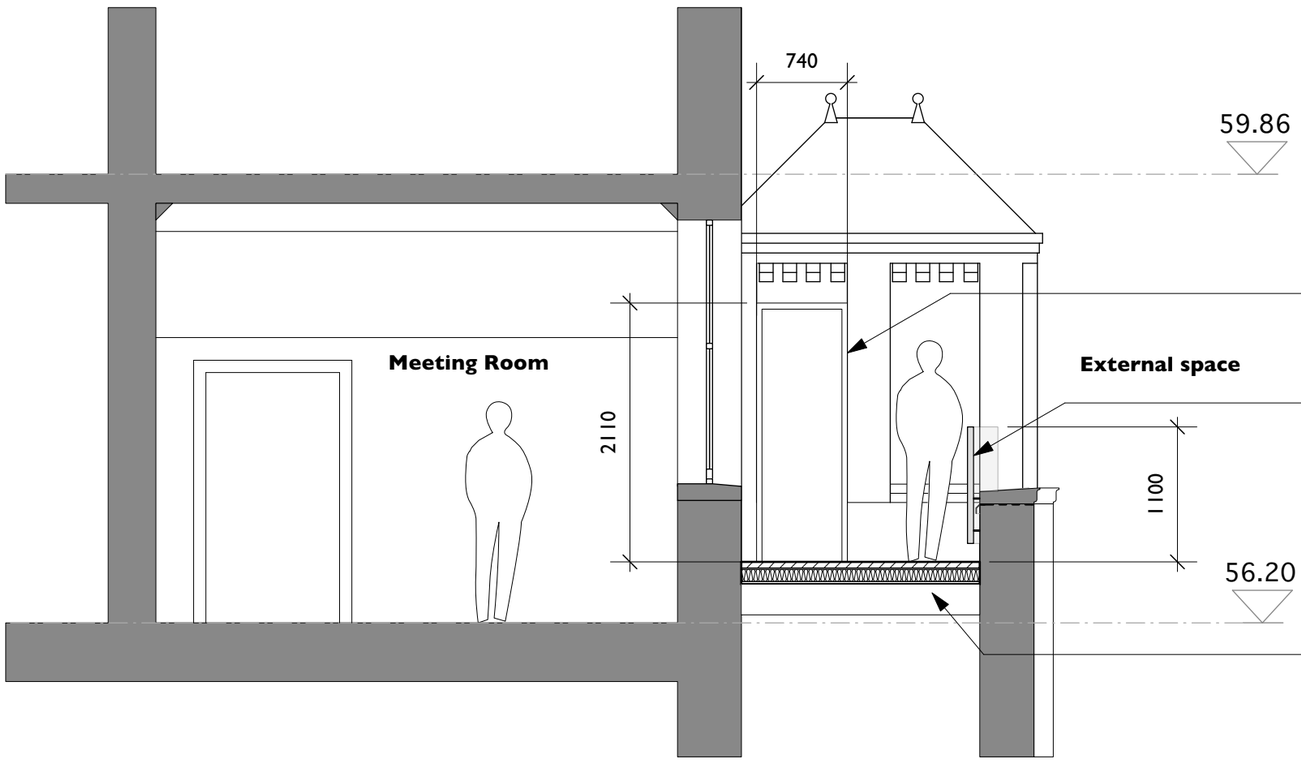

Proposed new door to external raised terrace.

Proposed new glass balustrade behind existing stone parapet. Balustrade fixed into existing mortar joints of parapet and to be raised above the new terrace floor.

Proposed new flat roof/external raised terrace to be drained through existing drainage system.

2nd Floor External Space - Proposed Section C-C
Scale 1:50

KEY
- Existing
- Proposed
- Existing to be removed

Rev	Note	DRN	CHK

8-16 Newton Street

2nd Floor External Space - Proposed Section C-C

scheme	1665
drwg no.	**P(345)**
revision	
scale	1:50 @ A3
date first drawn	Jan 21
drawn	RD

SK sketch E existing P proposed T tender C construction F1 final issue

www.ateliermb.co.uk
t 0161 236 0051
e architect@ateliermb.co.uk

Atelier MB
Urban Architects