


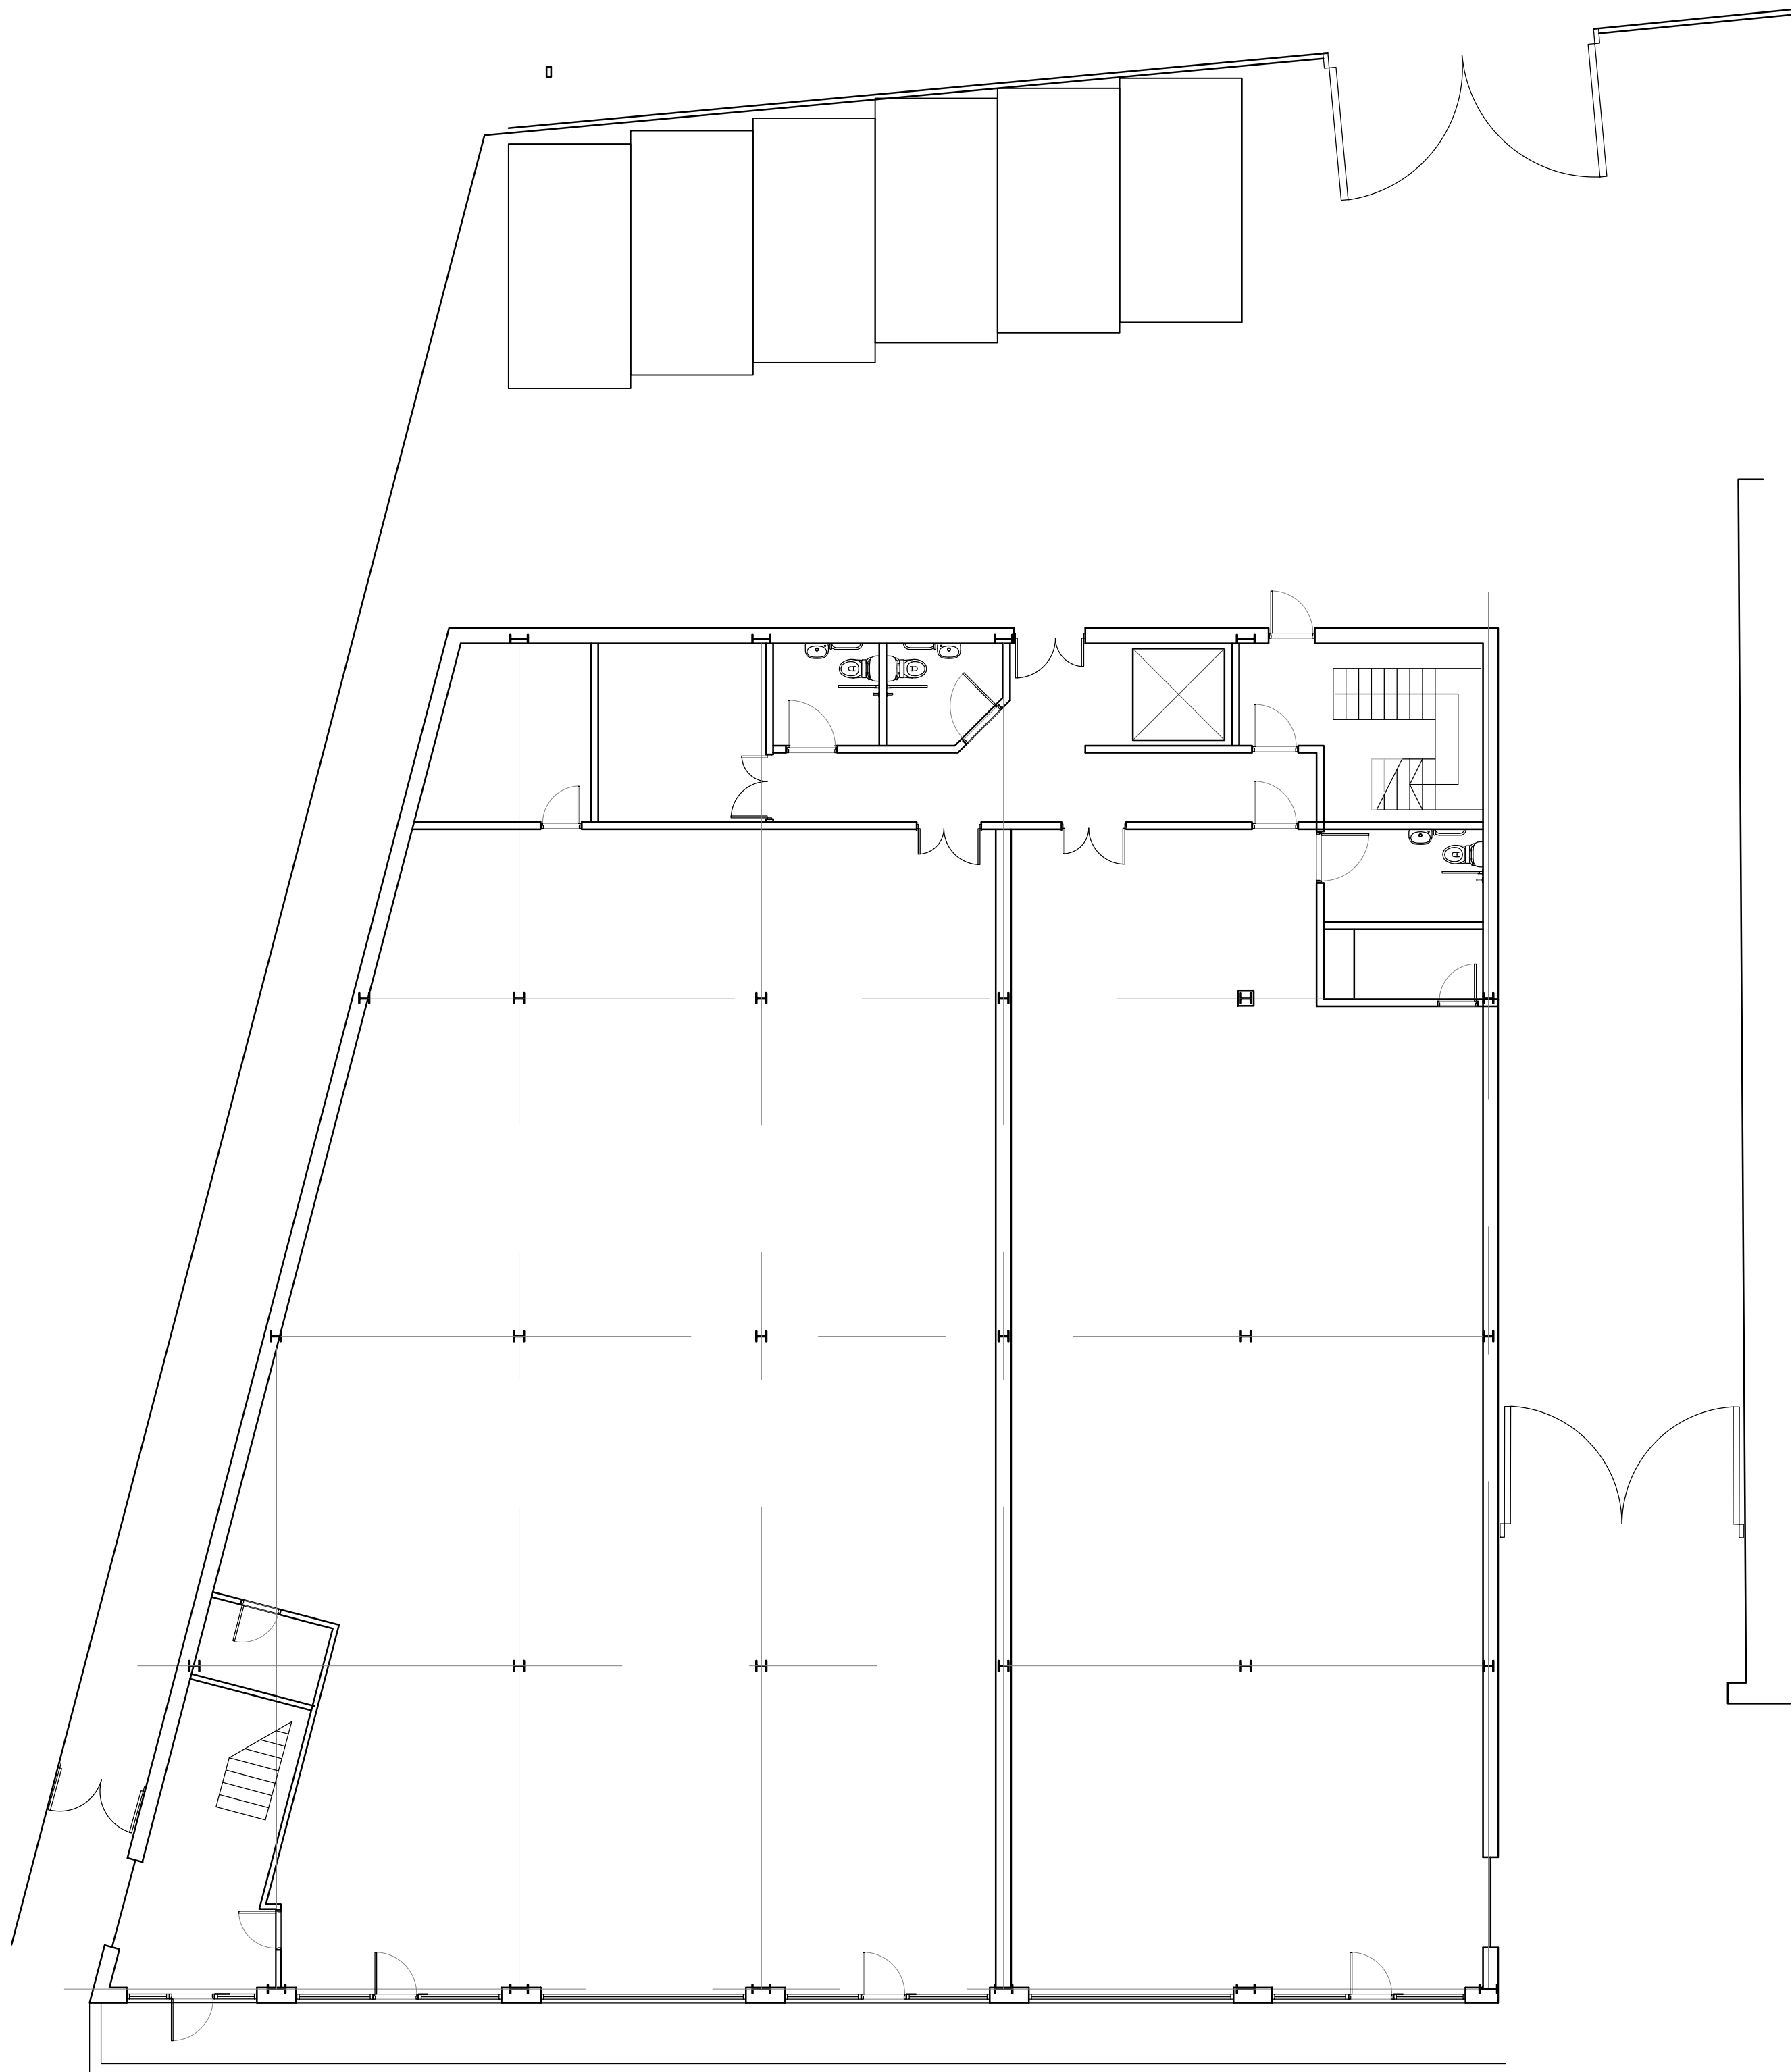

Proposed Ground Plan (no change)



LOCATION PLAN 1:1250

PROPOSED PLANS
132, BROUGHTON STREET, MANCHESTER

SCALE 1:100/1250 @ A1



FOB Design (UK) Ltd
72A Water Lane,
Wilmslow, Cheshire. SK9 5BB
01625 251644
office@fob-design.com www.fob-design.com

REV		DATE		DRAWN BY	
Copyright of fob design (UK) Ltd, all rights reserved.					
No information contained within this drawing should be reproduced in whole or part or modified without written consent of fob design. No information within this drawing should be modified or disclosed or passed onto third parties without written consent of fob design. Do not scale from drawing.					
Robert Burns					
132, BROUGHTON STREET, MANCHESTER					
Proposed 2nd Storey Glazing					
Drawn	NP	Status	SK	Date	jun 21
Checked	DPP	Original	A3	Scale	1250/500
26213-PL01					