

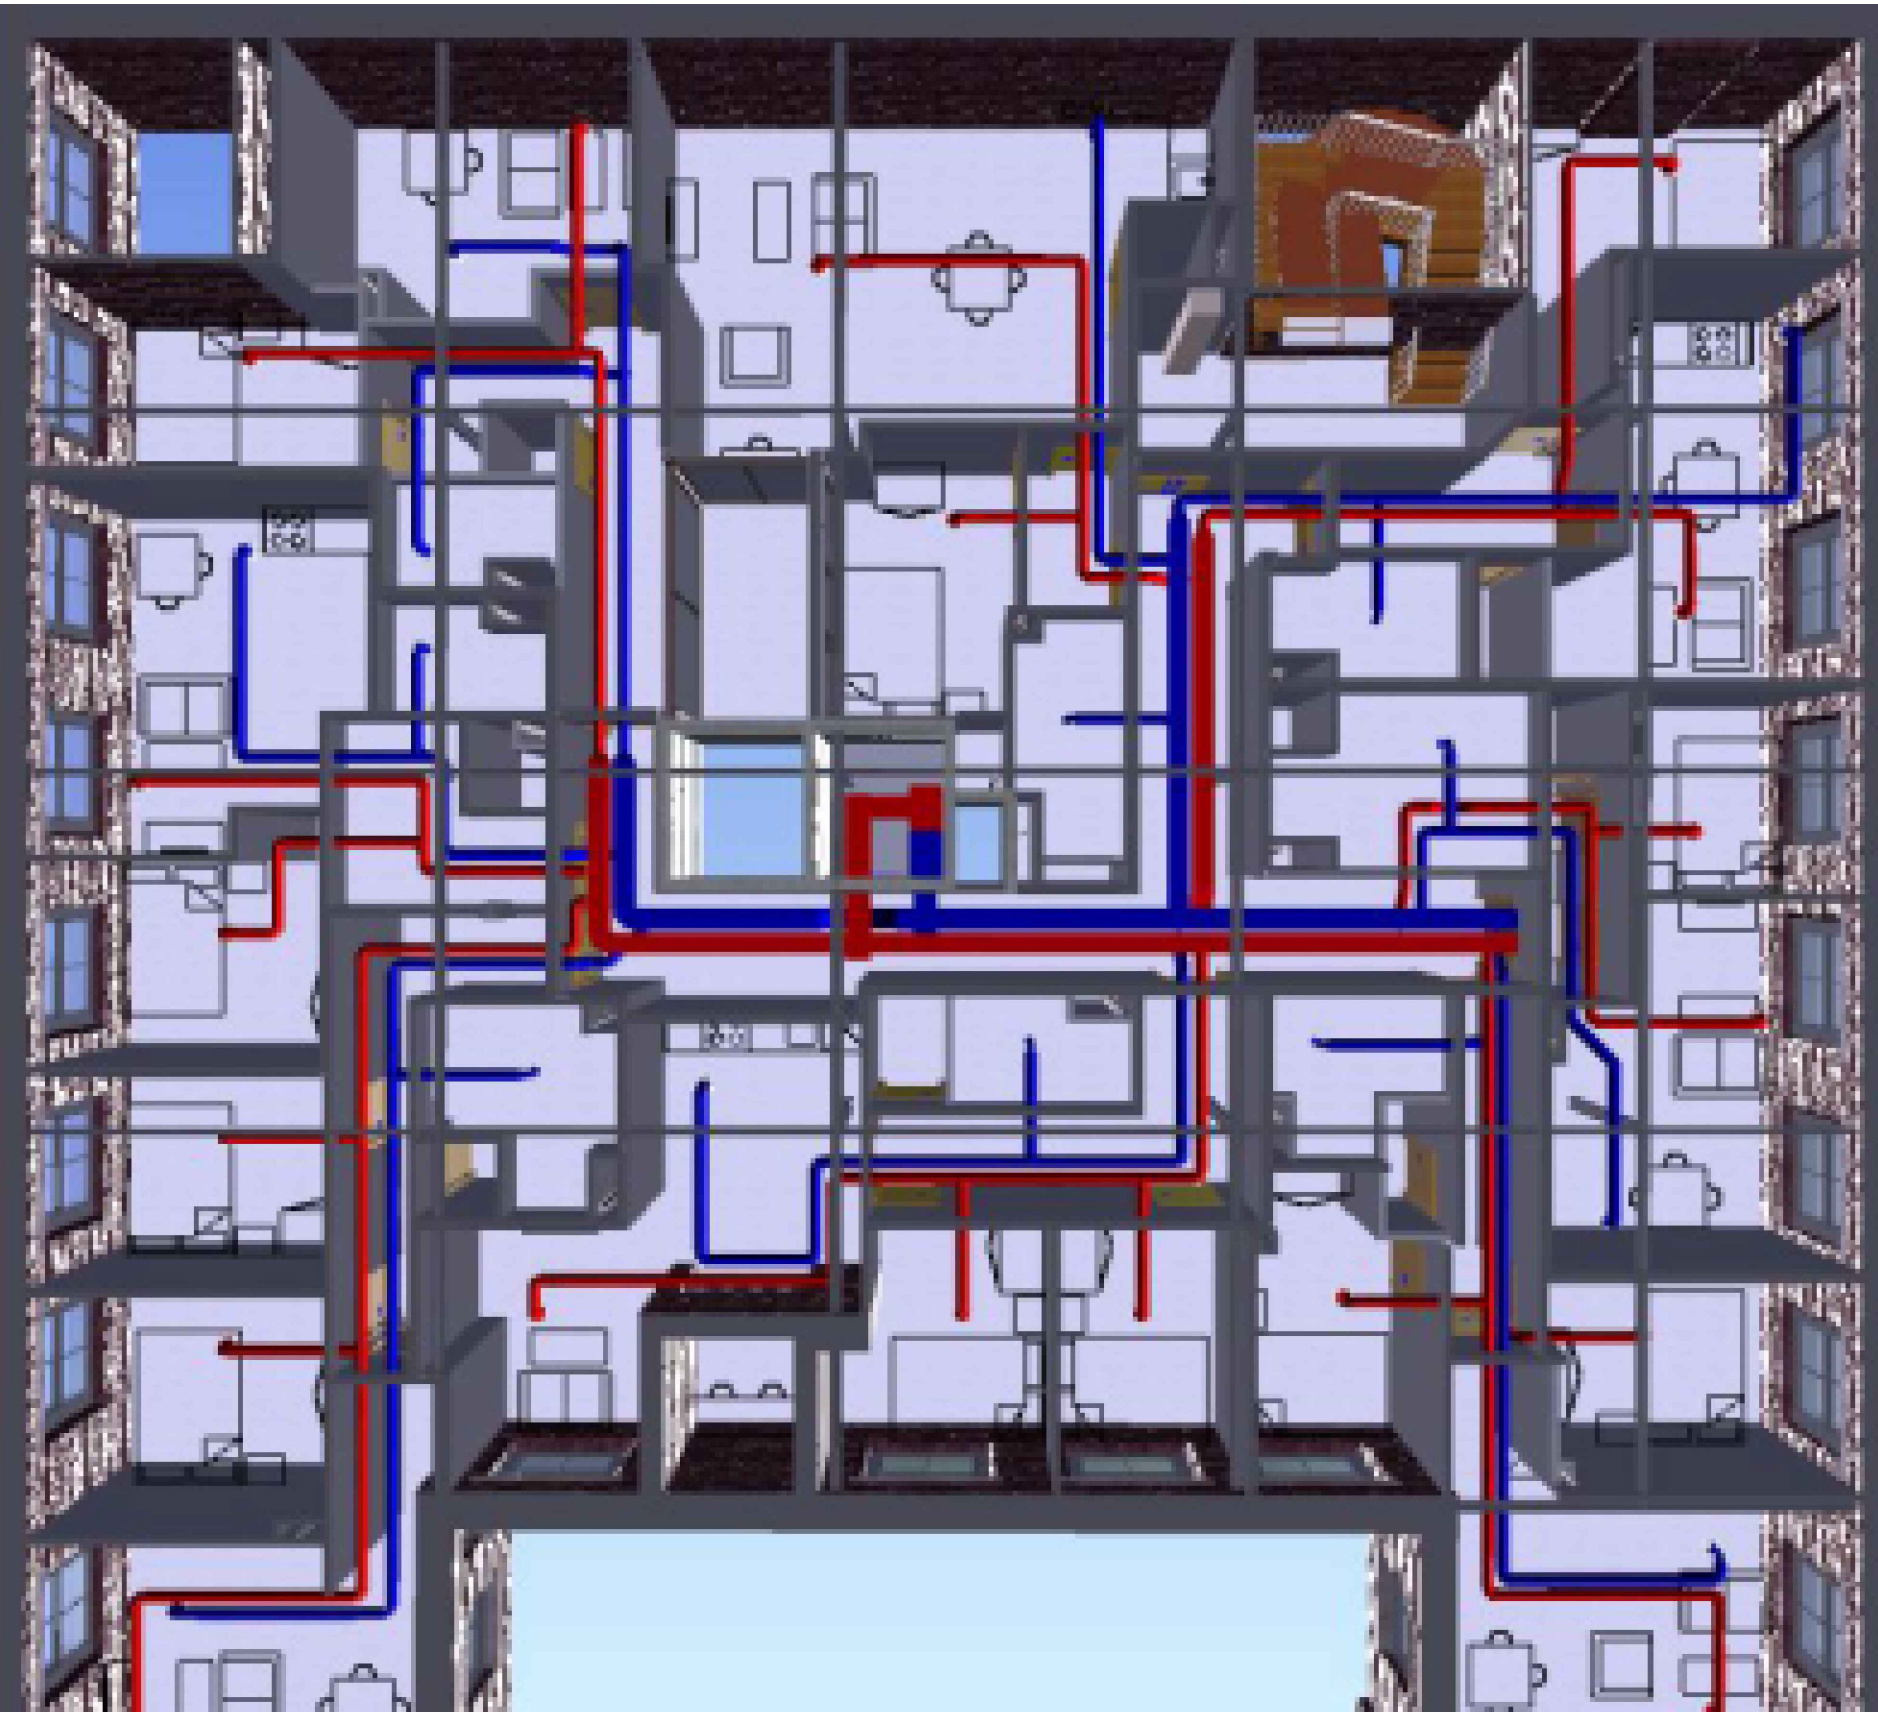


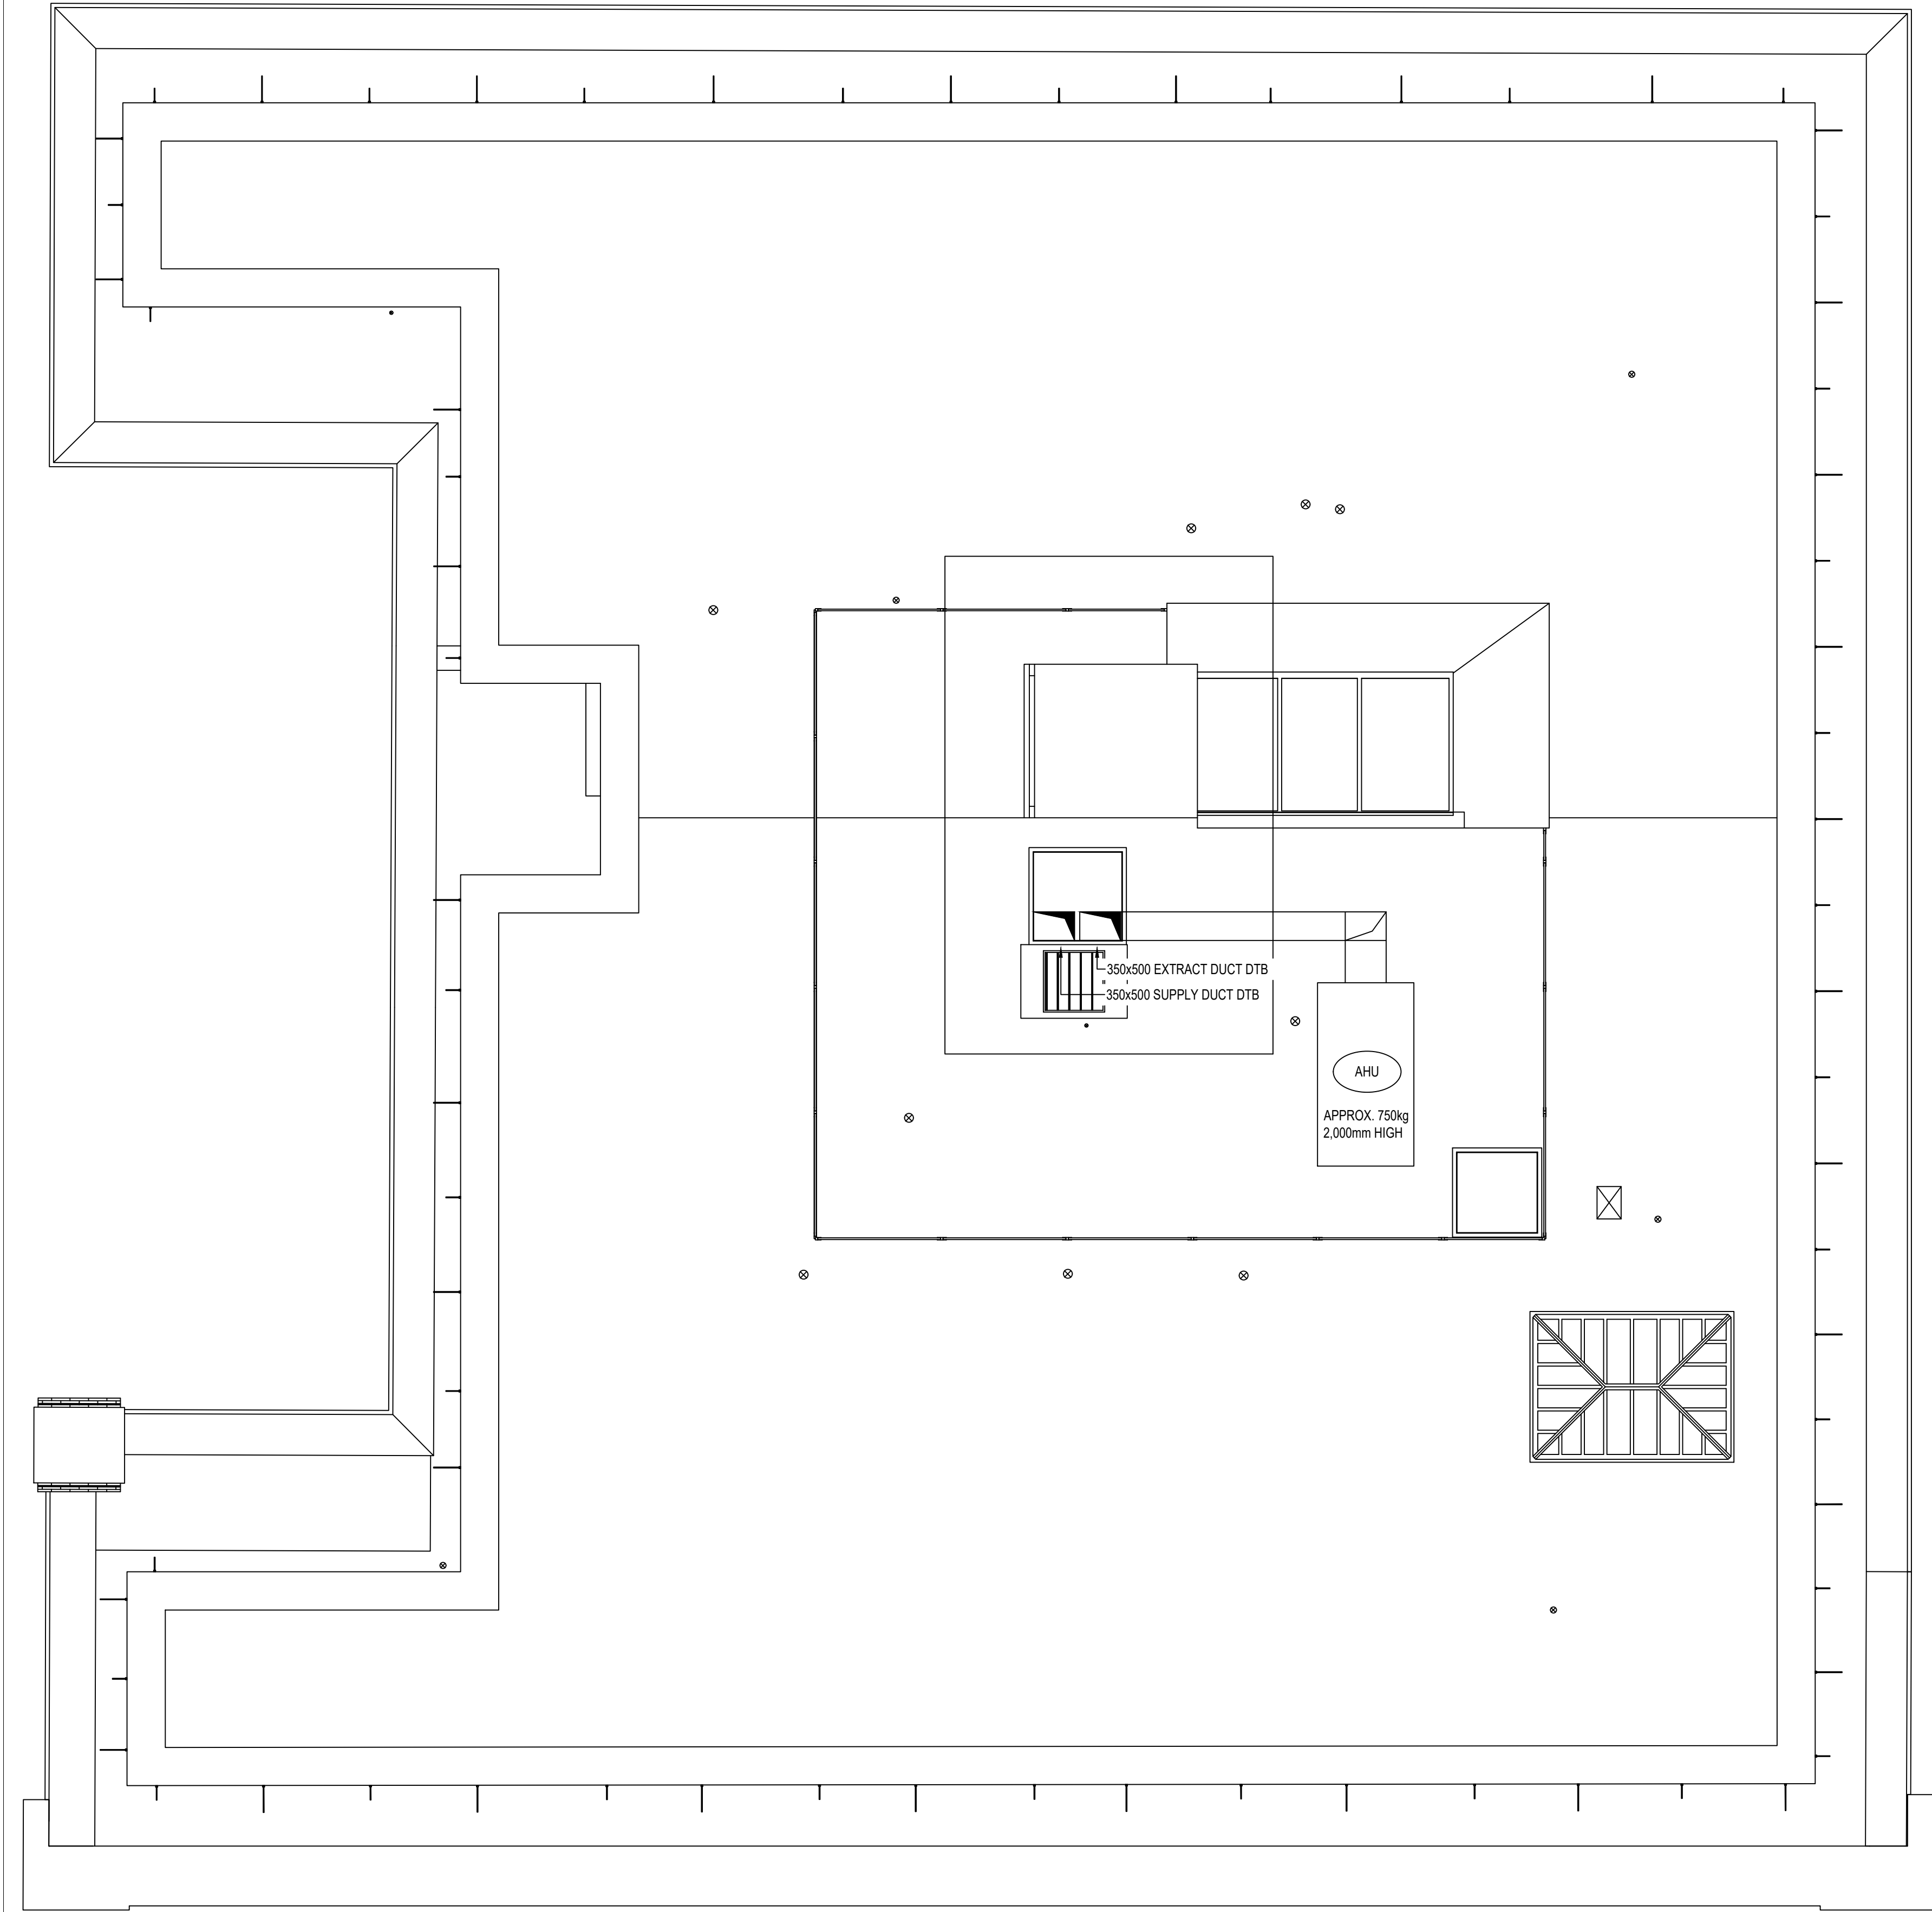

REVIT MODEL SCREENSHOT SHOWING INDICATIVE DUCTWORK ON EACH FLOOR (NTS)

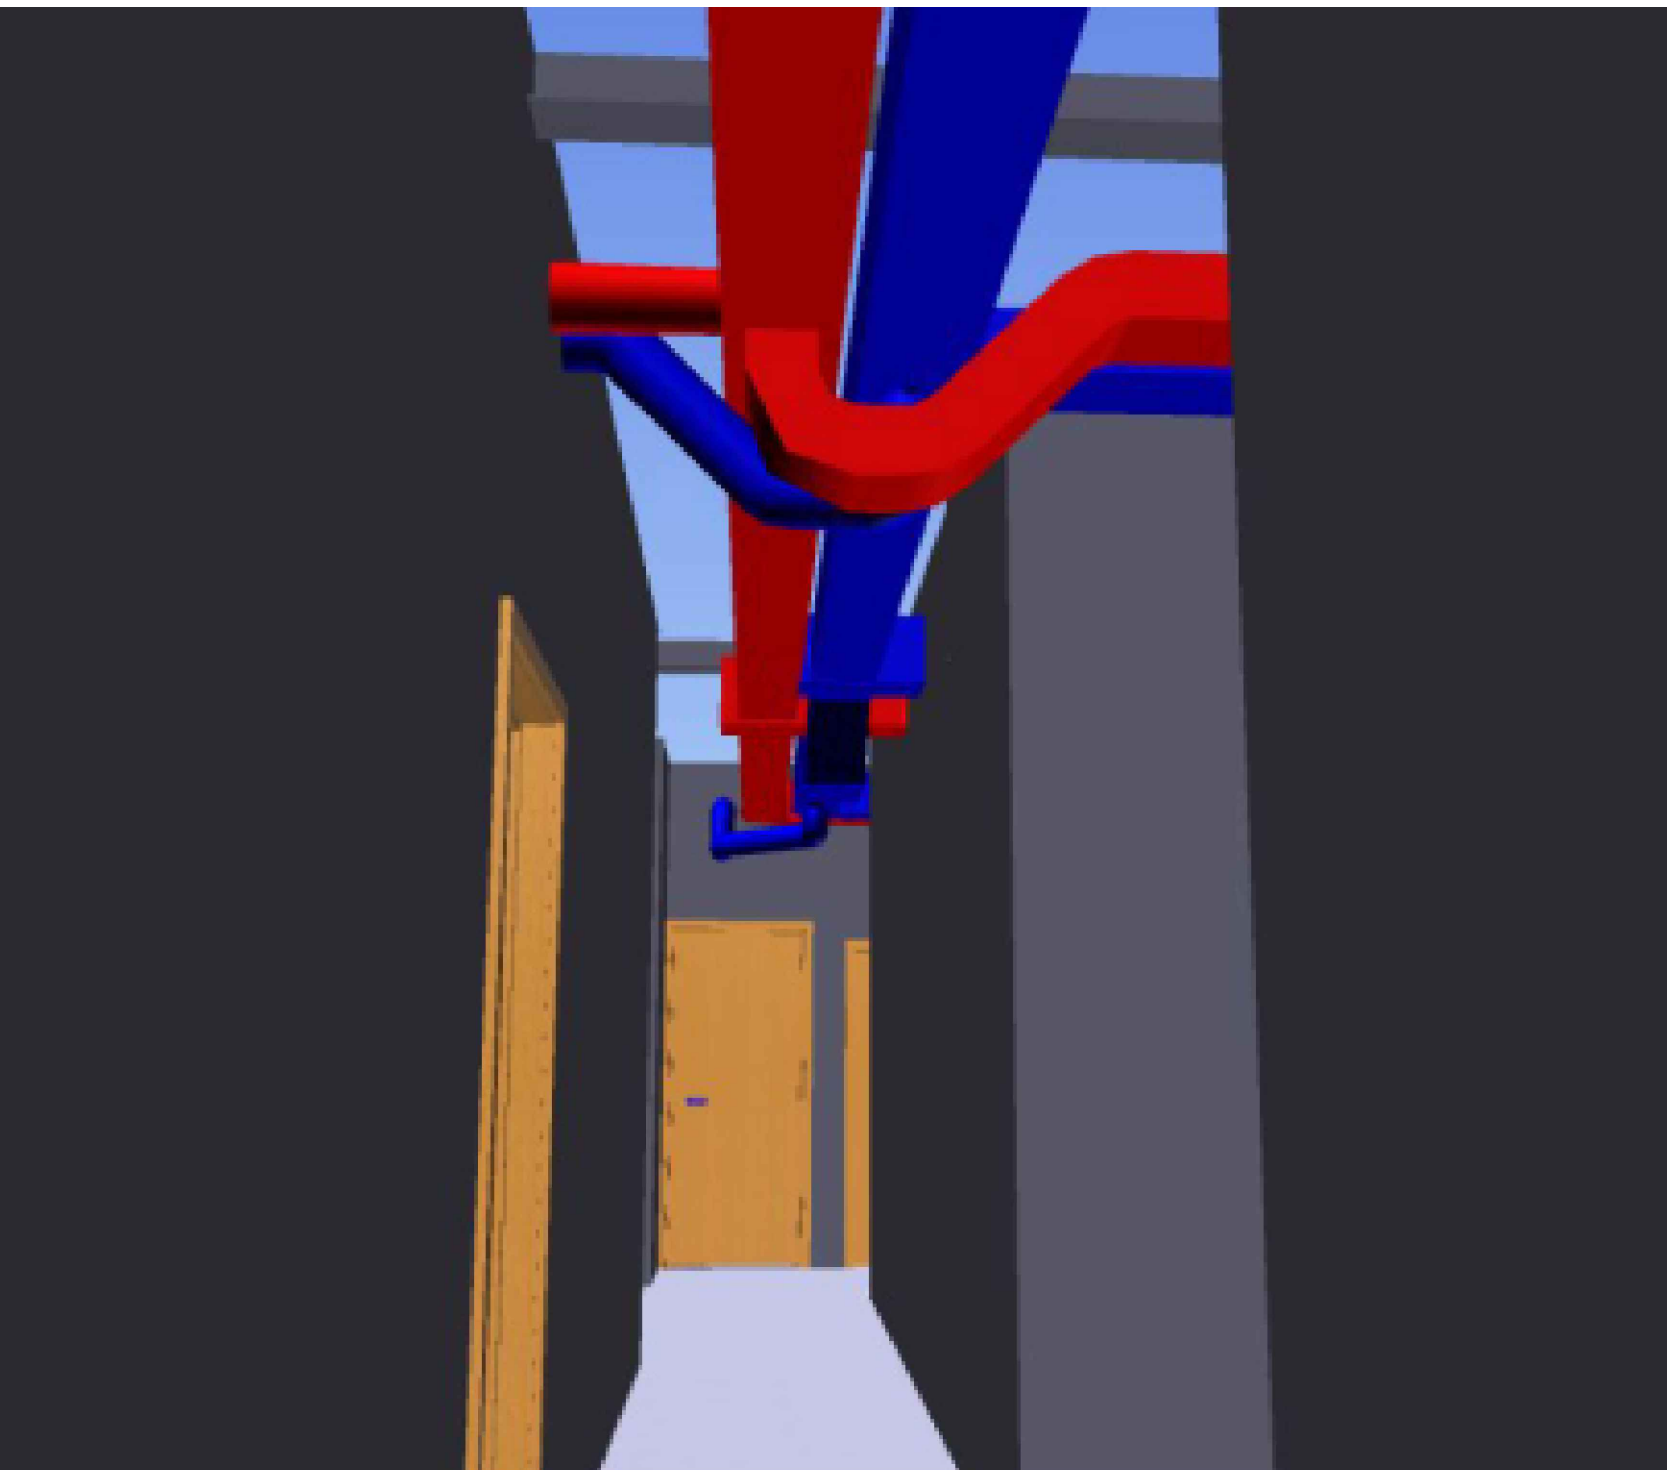

REVIT MODEL SCREENSHOT SHOWING INDICATIVE DUCTWORK VIEW WITHIN CORRIDOR (NTS)

PRELIMINARY

P1	22-03-21	ISSUED FOR INFORMATION
REV	DATE	REVISION DESCRIPTION
CLIENT BEECH DESIGN & BUILD		
PROJECT PICCADILLY WAREHOUSE		
TITLE BLOOM STREET OUTLINE SERVICES DRAWING		
		
Burnham House, 373 Bury New Road, Manchester, M25 1AW T: 0161 773 1177 F: 0161 773 9977 manchester@parker-wilson.co.uk 2nd Floor, 72, Cannon Street. London EC4N 6AE. T: 0207 251 4500 london@parker-wilson.co.uk www.parker-wilson.co.uk		
DRAWN BY MK	CHECKED PG	APPROVED BY PG
SCALE 1:50	SIZE A1	DATE MAR 2021
DRAWING No 4087-BS-SK103		REV P1