


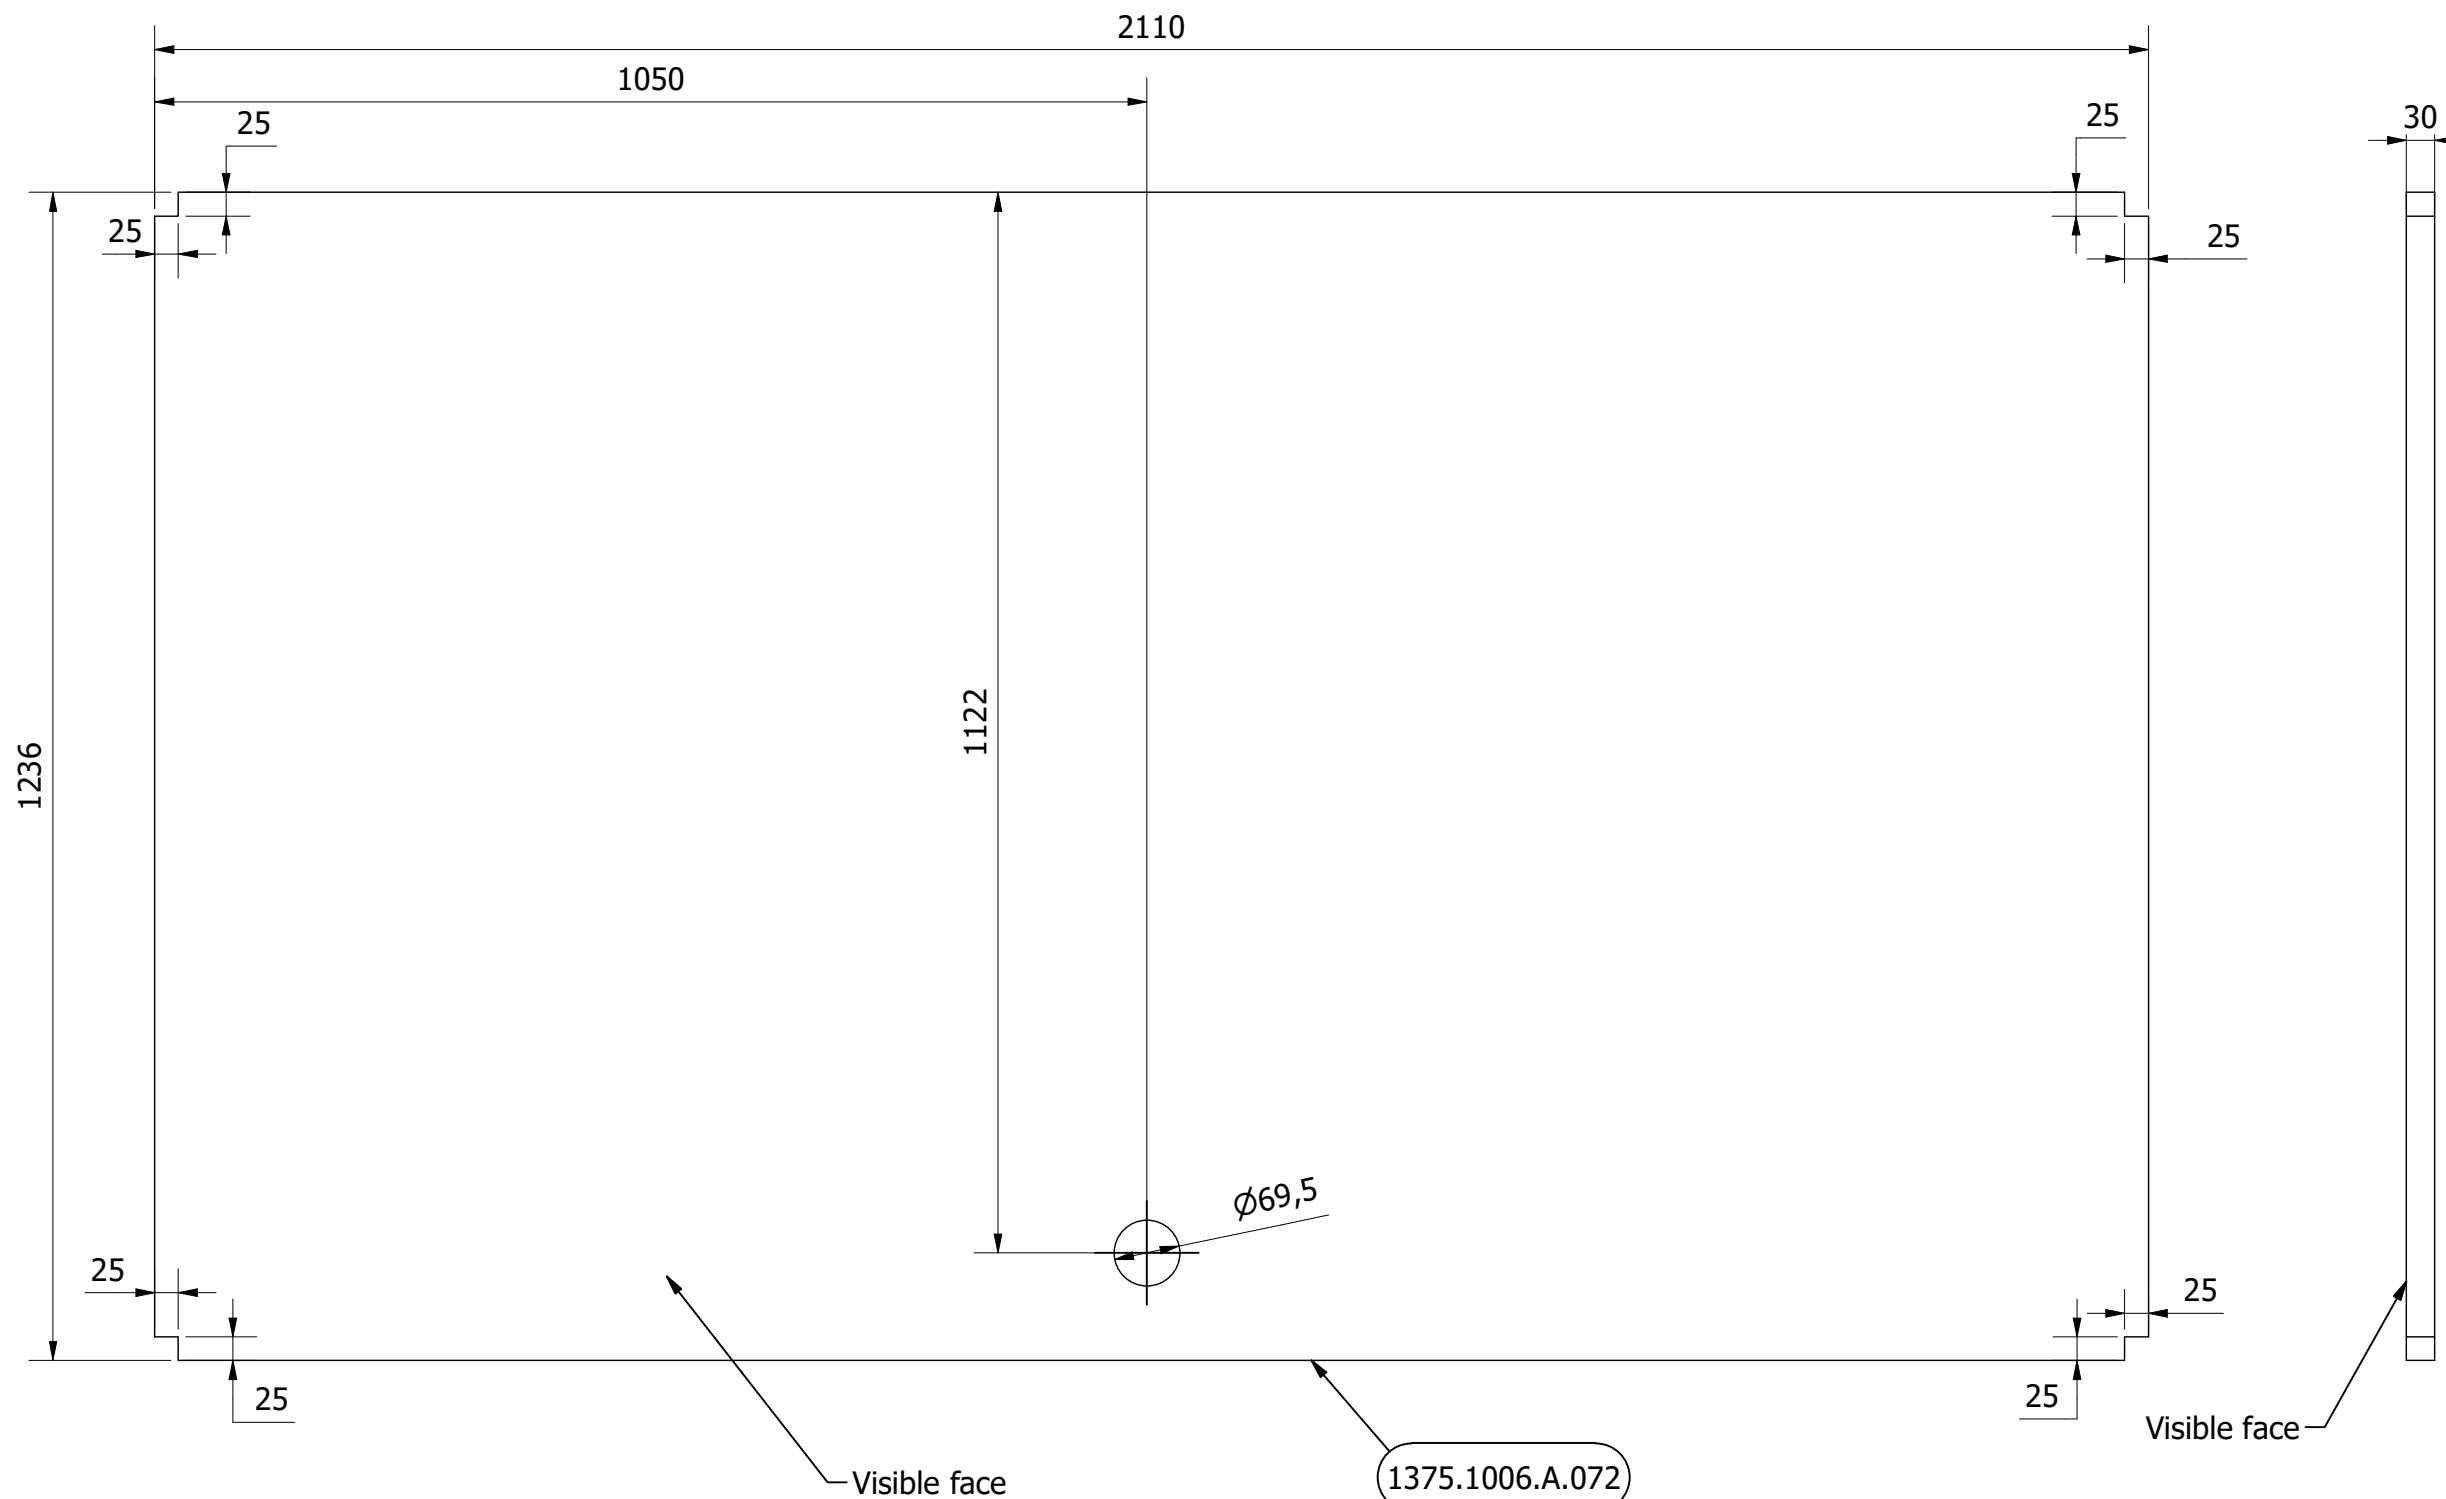

Dimensions allows for 3 mm joint line from each side between cladding and tray.
 Round cutout allows for 3 mm joint line from HHP Socket.
 Stone Mason / Architect to design cut list for this area.

This drawing and the information it contains is the property of Sesame Access Systems LTD. and must not be copied or issued to any third party Do not insert this drawing onto your system as the Educational version message will overlay onto your drawings.	Designed by	Checked by	Date:	Vendor:	Edition
	IDS.PC.2	S.J.Lyons	26/04/2022	by Others	P0
		Sesame ACCESS FOR ALL Unit 1, Cumberland Works Wintersell Business Park Surrey, KT14 7LF Tel: +44 (0)1784 440088 Fax: +44 (0)870 7053252 Email:forall@sesameaccess.com Web:www.sesameaccess.com		Part number:	Material:
				1375.1006.A.072	TBC by Client
Description:			Lift Cladding	Sheet	
				2 / 2	