



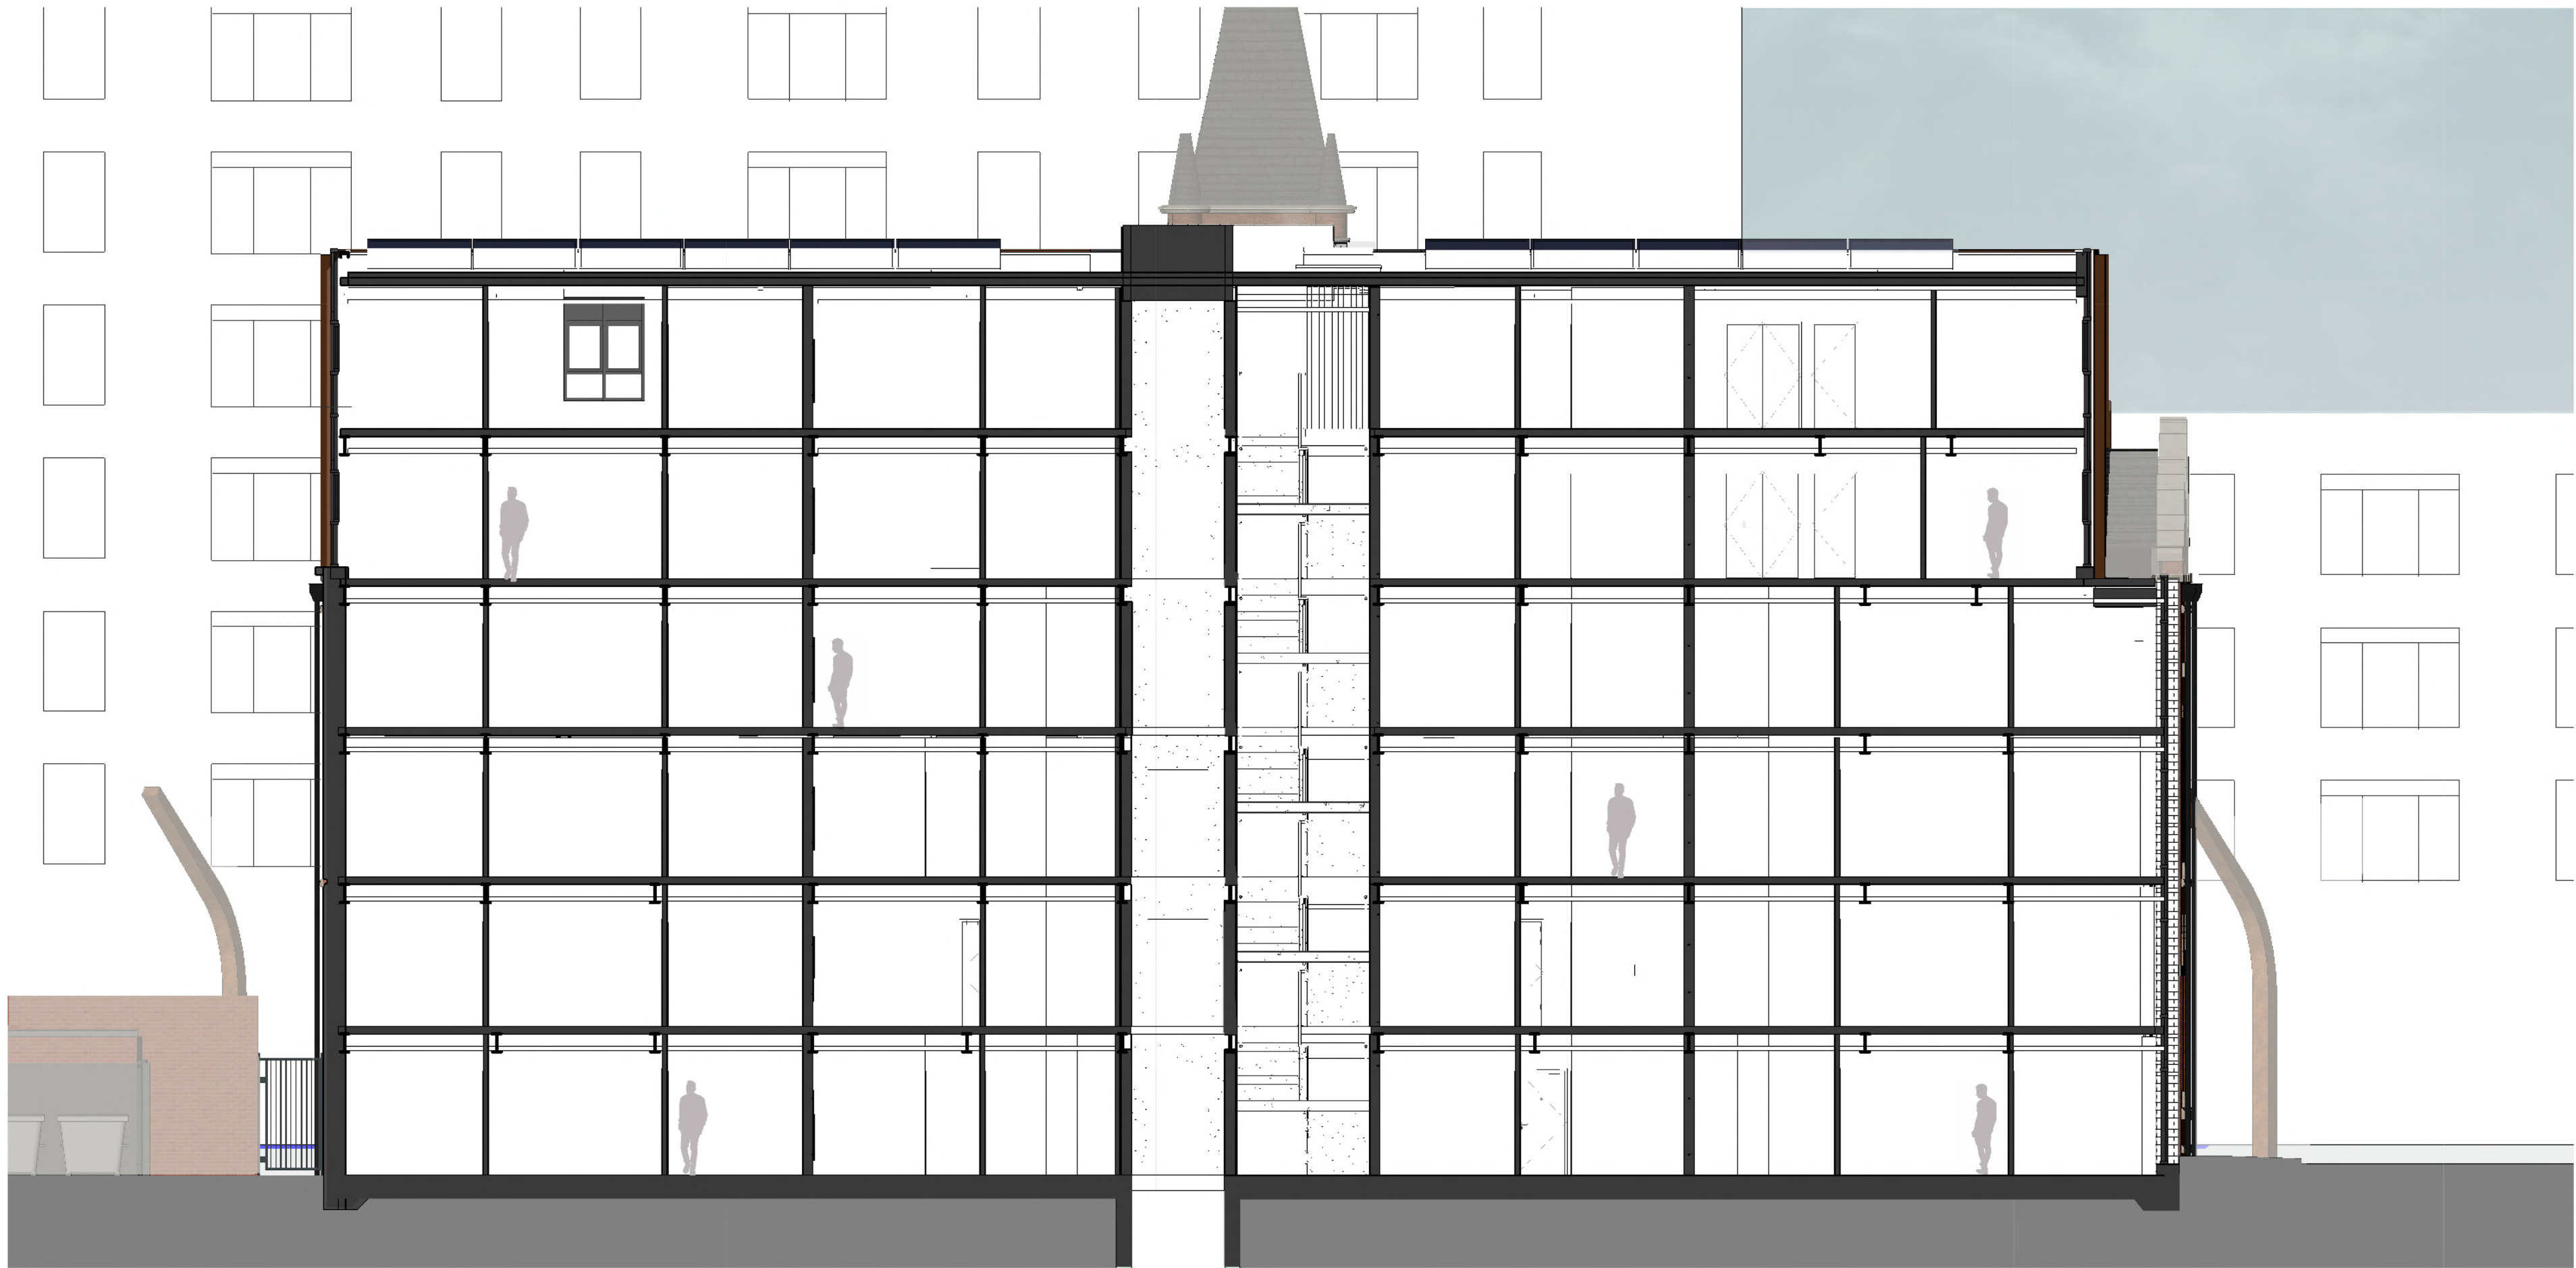

Long Section D - Proposed.
1:100



Long Section E - Proposed
1:100

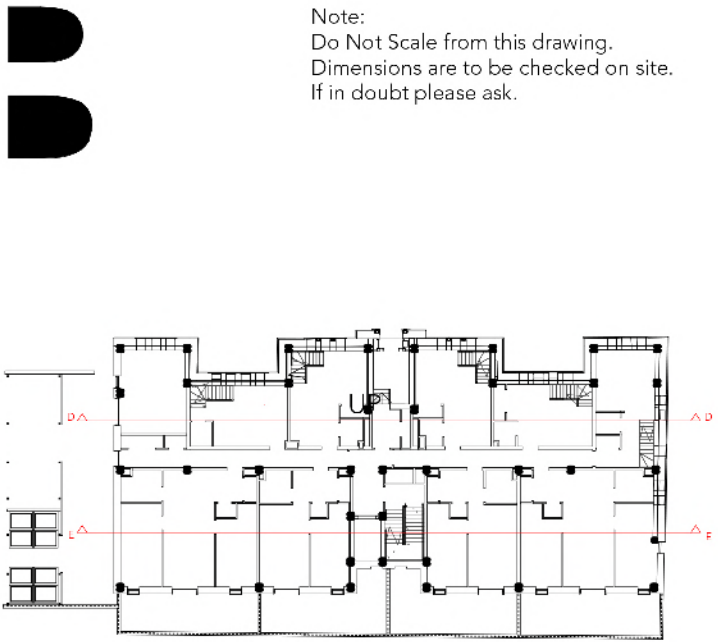

P2 09/07/2021 Planning Issue - Levels update
P1 29/04/2021 Planning Issue
P0 23/04/2021 Preliminary Issue

Rev	Date	Ints	Details
-----	------	------	---------

© The moral rights of the author are hereby asserted.
This drawing and design is the sole property of Buttress Ltd and must not be reproduced without permission.
Buttress Ltd is Registered in England and Wales: 5383973

Buttress

41 Bengal Street
Manchester
M4 6AF
T 0161 236 3303
E contact@buttress.net
W www.buttress.net

Project Title Ancoats Dispensary
Client Great Places Housing Group
Location Ancoats, Greater Manchester

Drawing ref Proposed GA Sections Sheet 2 of 2

Date 09/07/2021 15:21:40 Scale As indicated
Checker Checker Orig Paper Size A1

Job No: 8803 Status PLANNING

Project: Origin: Zone: Level: Type: Disc: Number: Rev:

8803-BA-XX-XX-DR-A(06)102- P2