


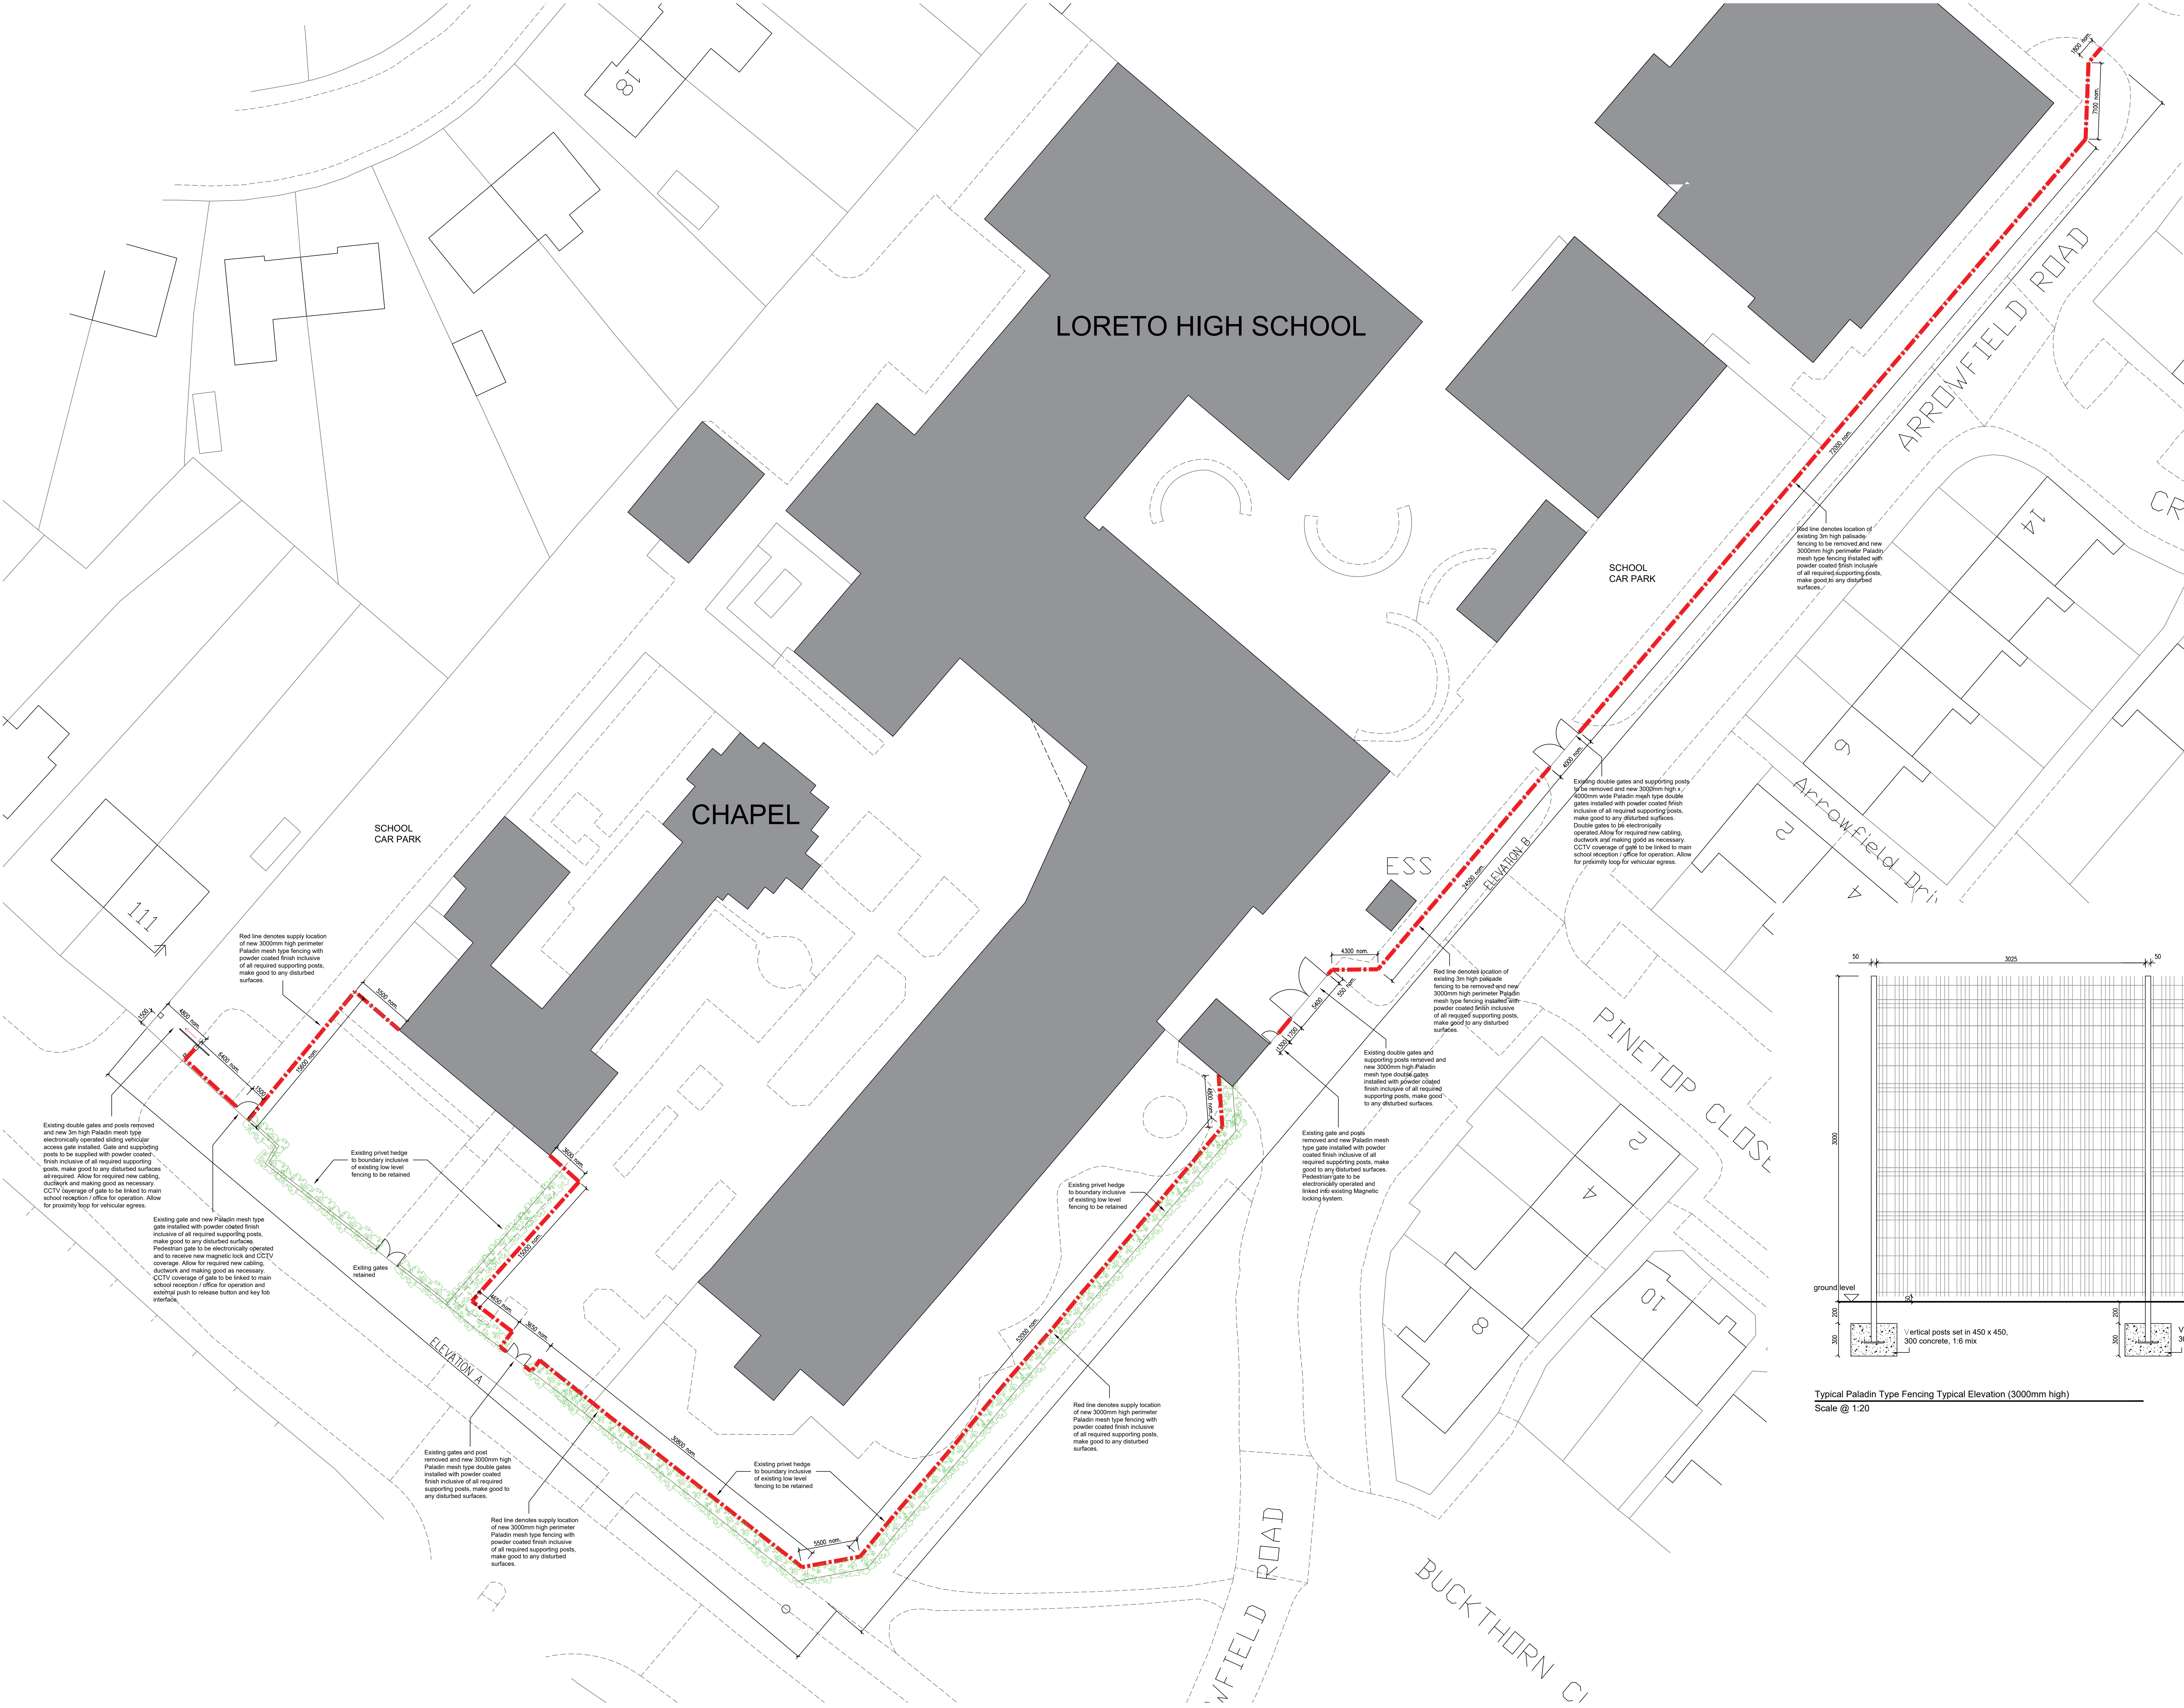

Proposed Part Site / Block Plan as Proposed
Scale @ 1:200

Note:
Studio OL3 Ltd shall have no responsibility for any use made of this document other than for that which it was prepared and issued.
This drawing should not be used, taken, taken to figure dimensions only.
All dimensions and levels to be checked on site.
Any discrepancies should be reported to Studio OL3 Ltd.
This drawing should not be reproduced without written permission from Studio OL3 Ltd.

GENERAL NOTES

THESE DRAWINGS ARE NOT TO BE READ AS THE SINGLE SOURCE OF SPECIFICATION DOCUMENTATION AND ARE TO BE READ IN CONJUNCTION WITH THE SPECIFICATION AND BILL OF QUANTITIES DOCUMENTS AS PREPARED BY THE MECHANICAL & ELECTRICAL SERVICES DESIGN ENGINEERS AND STRUCTURAL ENGINEERS.

CONTRACTORS MUST VERIFY ALL DIMENSIONS ON SITE BEFORE ANY WORKS ARE COMMENCED. THIS DRAWING REMAINS THE PROPERTY OF THE DESIGNER AND MAY NOT BE REPRODUCED IN ANY WAY WITHOUT PRIOR CONSENT.

DO NOT SCALE OFF THIS DRAWING. ALL DIMENSIONS TO BE DERIVED FROM SITE MEASUREMENT AND AGREE WITH CONTRACTORS AND SUB CONTRACTORS BEFORE PROCEEDING TO MANUFACTURE. FIGURED DIMENSIONS ARE FOR REFERENCE ONLY. ANY DISCREPANCY BETWEEN FIGURED DIMENSIONS AND ACTUAL DIMENSIONS ARE TO BE REPORTED IMMEDIATELY TO THE ARCHITECTS AND CONFIRMATION SOUGHT BEFORE PROCEEDING.

REFER TO PROJECT MANAGER IF YOU DO NOT HAVE A FULL SET OF INFORMATION

ALL EXISTING FLOORING, PANELING AND JOINERY ITEMS TO BE PROTECTED THROUGHOUT THE PROJECT.

PROJECT MANAGER TO BE INFORMED PRIOR TO ANY WORKS TO OR REMOVAL OF PANELS OR EXISTING FEATURE FOR ACCESS OR REQUIRED WORKS

CONSTRUCTION DESIGN AND MANAGEMENT REGISTRATION 2015. REGIS-RE-REGISTERED AND ASSESSMENT OF RISK. PROJECT CAN BE REOPENED. THE PROJECT IS NOT LIMITED TO CONSTRUCTION DESIGN.

GENERAL BUILDING OPERATIONS SEEMED TO BE Hazardous with LOW RISK attached, except where stated otherwise.


Refer to individual notes applying to specific operations with HIGH RISK attached.

GENERAL NOTE REGARDING THE USE OF LADDERS
The use of ladders must take into account their length and their stability and security at the top and bottom.

CDM HIGH RISK ASSESSMENT

ITEM	RECOMMENDATION
Works to roof supports and access equipment	To prevent falls, scaffolding and working platforms required. To reduce manual handling, mechanical means as appropriate.
Planting/location to all rooms of abnormal height	To prevent falls, safe working platform required.
Windows above GF	To prevent falls, scaffolding required.
Windows to GF abnormal height	To prevent falls, safe working platform required.
Mastic pointing to windows	To prevent falls, safe working platform required.
Barns and bins	Mechanical means as appropriate except where reasonably practicable, when Manual Handling Regulations must be observed.
Work on gabled rooflights	Scaffolding/scaffolding required.
Planting/location in view of external	To prevent falls, safe working platform required.
Cutting penetrations through floor for openings	Subsiding prepping to floor surrounding the area. To prevent falls, safe working platform required.
Cutting operations through walls for openings	Subsiding prepping to wall surrounding the area. To prevent falls, safe working platform required.
Handling of large Gable poles to GF window and masonry	Mechanical means as appropriate except where reasonably practicable, when Manual Handling Regulations must be observed.
Handling of large existing stone	Mechanical means as appropriate except where reasonably practicable, when Manual Handling Regulations must be observed.
Chimney stacks and flues	To prevent falls, safe working platform required.
Gutters, roofs and eaves	To prevent falls, scaffolding required.
External decoration and maintenance	Do not use on bay roofs. Do not use on bay roofs.
High level cleaning, work, rooflights etc.	To prevent falls, safe working platform required.

FOR ALL OTHER RISKS, REFER TO DESIGNERS' RISK ASSESSMENT DOCUMENT

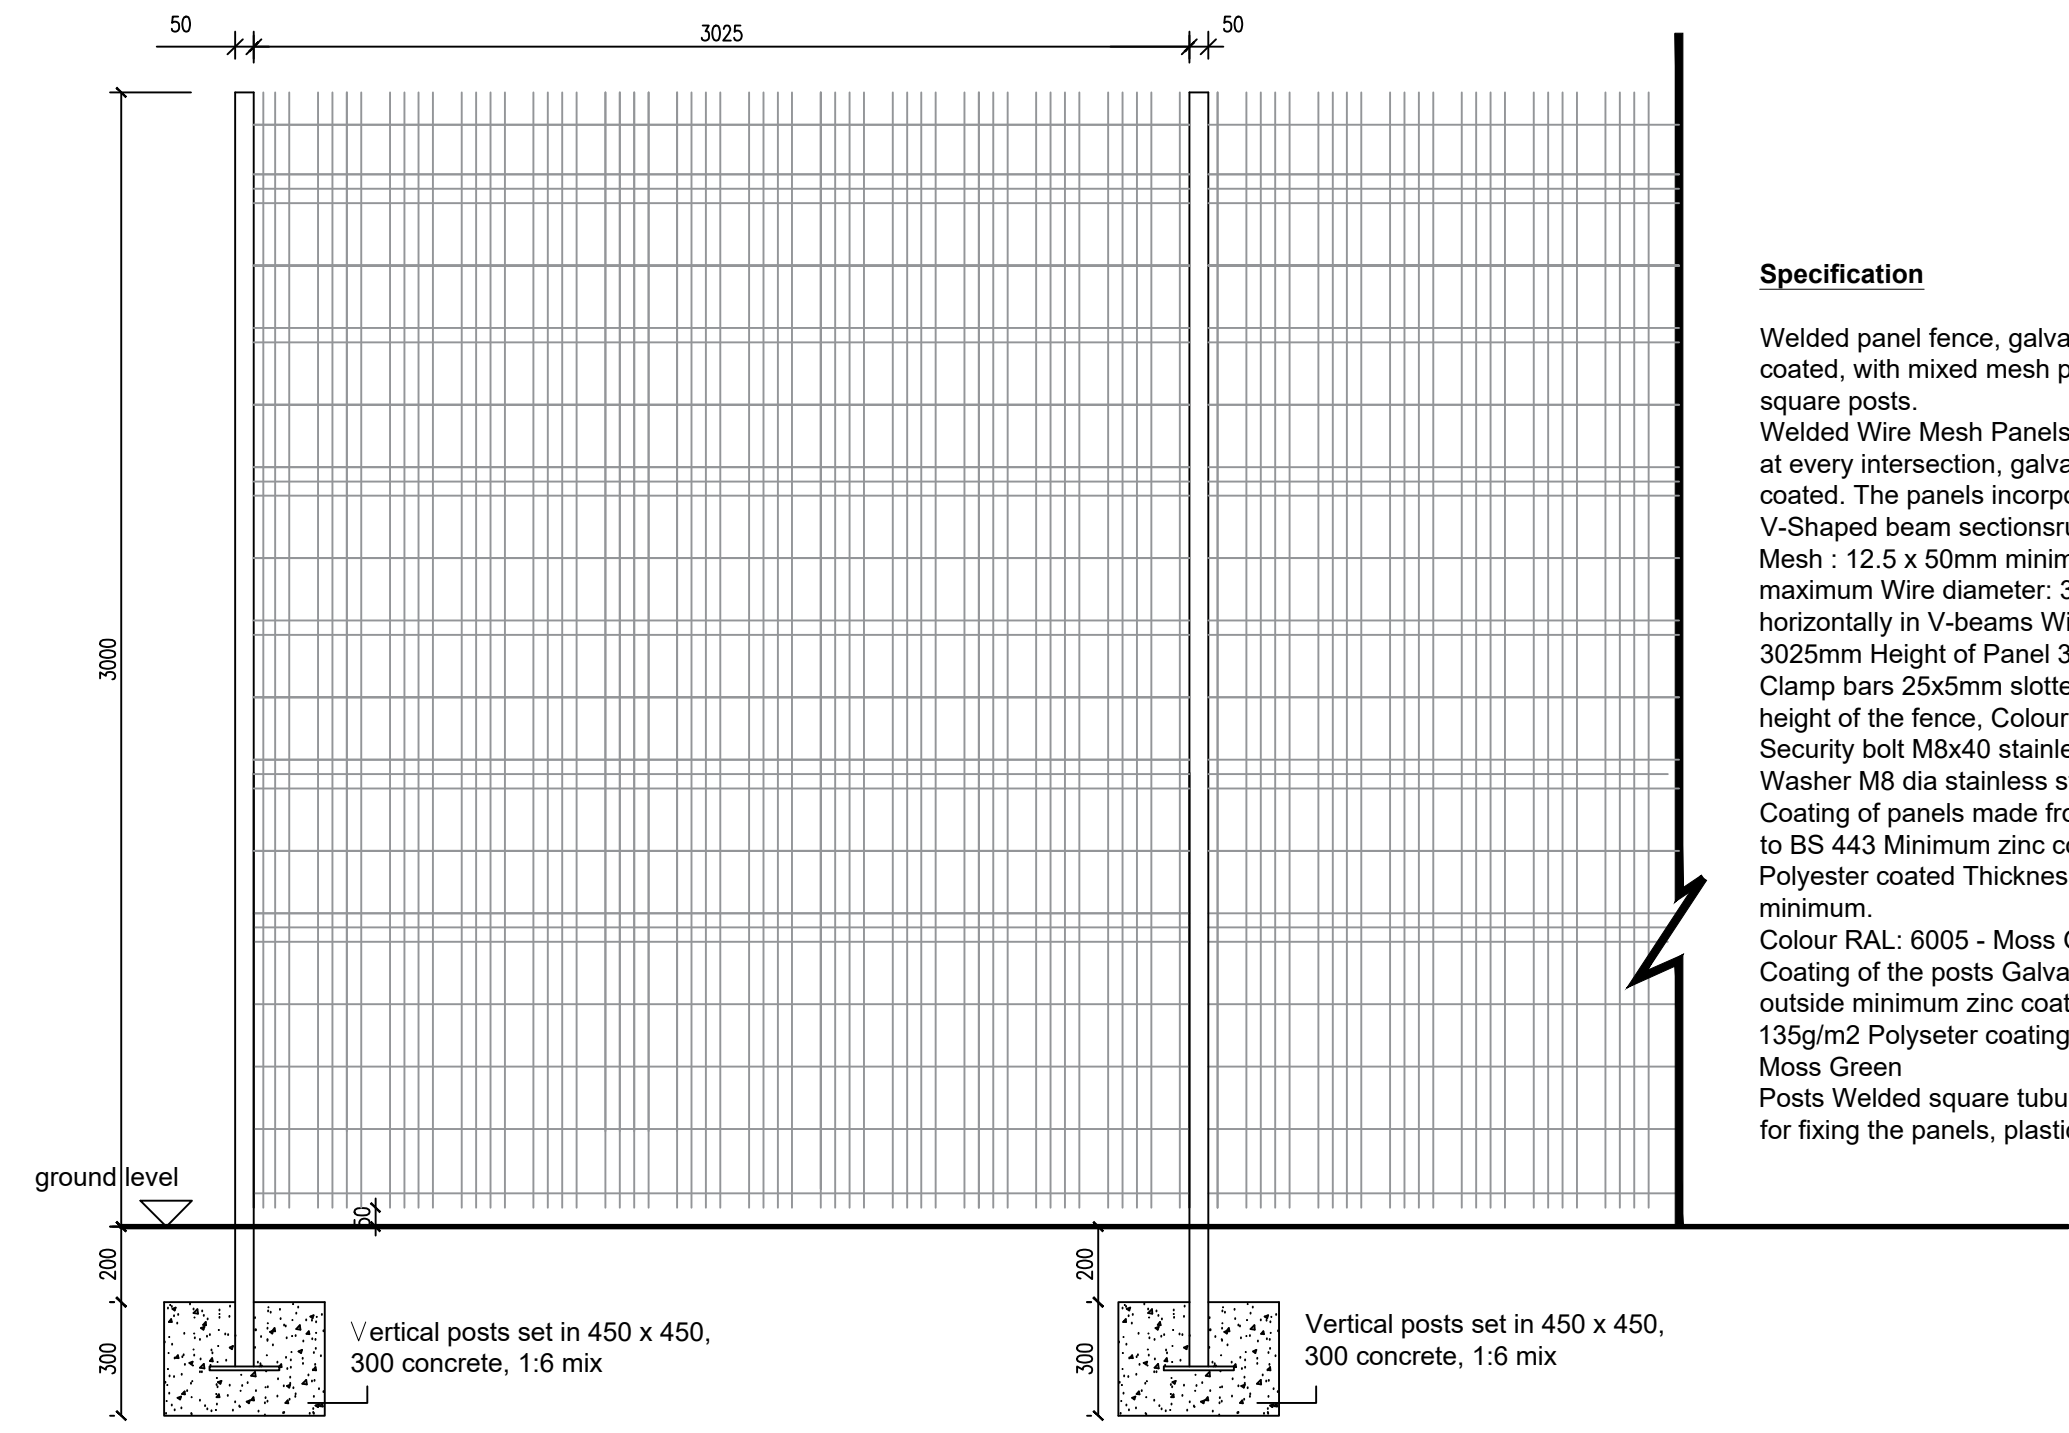

Typical Paladin Type Fencing Typical Elevation (3000mm high)
Scale @ 1:20

Loreto High School,
Nell Lane, Chorlton-cum-Hardy,
Manchester, M21 7SW

PROPOSED BOUNDARY FENCING
SAFEGUARDING IMPROVEMENTS

PART SITE / BLOCK PLAN AS PROPOSED

Project number	752-02	Drawing Number	P-03
Date	26.05.2022	Revision	-
Drawn by	DM	Scale	as noted
Checked by	CD		