


LONZA - 2ND FLOOR
NIA EXCLUDING TOILETS: 8,457 SQ FT
GIA: 8,963 SQ FT

Square foot shown is based on supplied building shell
and includes all columns - subject to site survey

CEILING FEATURES LEGEND	
LIGHTING TYPE	
	L1 - SUSPENDED LINEAR LIGHT
	L2 - WALL MOUNTED LINEAR LIGHT
	L3 - SUSPENDED FEATURE LINEAR INDUSTRIAL LIGHT
	L4 - SUSPENDED FEATURE LINEAR PENDANT
	L5 - SUSPENDED FEATURED INDUSTRIAL STYLE BLACK PENDANT
	L6 - SUSPENDED FEATURED INDUSTRIAL STYLE TERRACOTTA PENDANT
	L7 - SUSPENDED FEATURED INDUSTRIAL STYLE CREAM PENDANT
	L8 - SUSPENDED FEATURED INDUSTRIAL STYLE BLUE PENDANT
	L9 - SUSPENDED FEATURED DOME PENDANT TYPE 1
	L10 - SUSPENDED FEATURED DOME PENDANT TYPE 2
	L11 - SUSPENDED FEATURED PENDANT
CEILING FEATURES	
	CS1 - SUSPENDED ACOUSTIC CEILING BAFFLE IN METAL MESH
	CS2 - SUSPENDED ACOUSTIC CEILING BAFFLE IN PINNACLE FINISH


DRAWING TO BE READ IN CONJUNCTION
WITH SCOPE OF WORKS

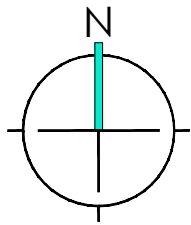

FLOOR PLATE AREA: XXXX SQFT

1:100 @ A1

DRAWING
APPROVED FOR
CONTRACT

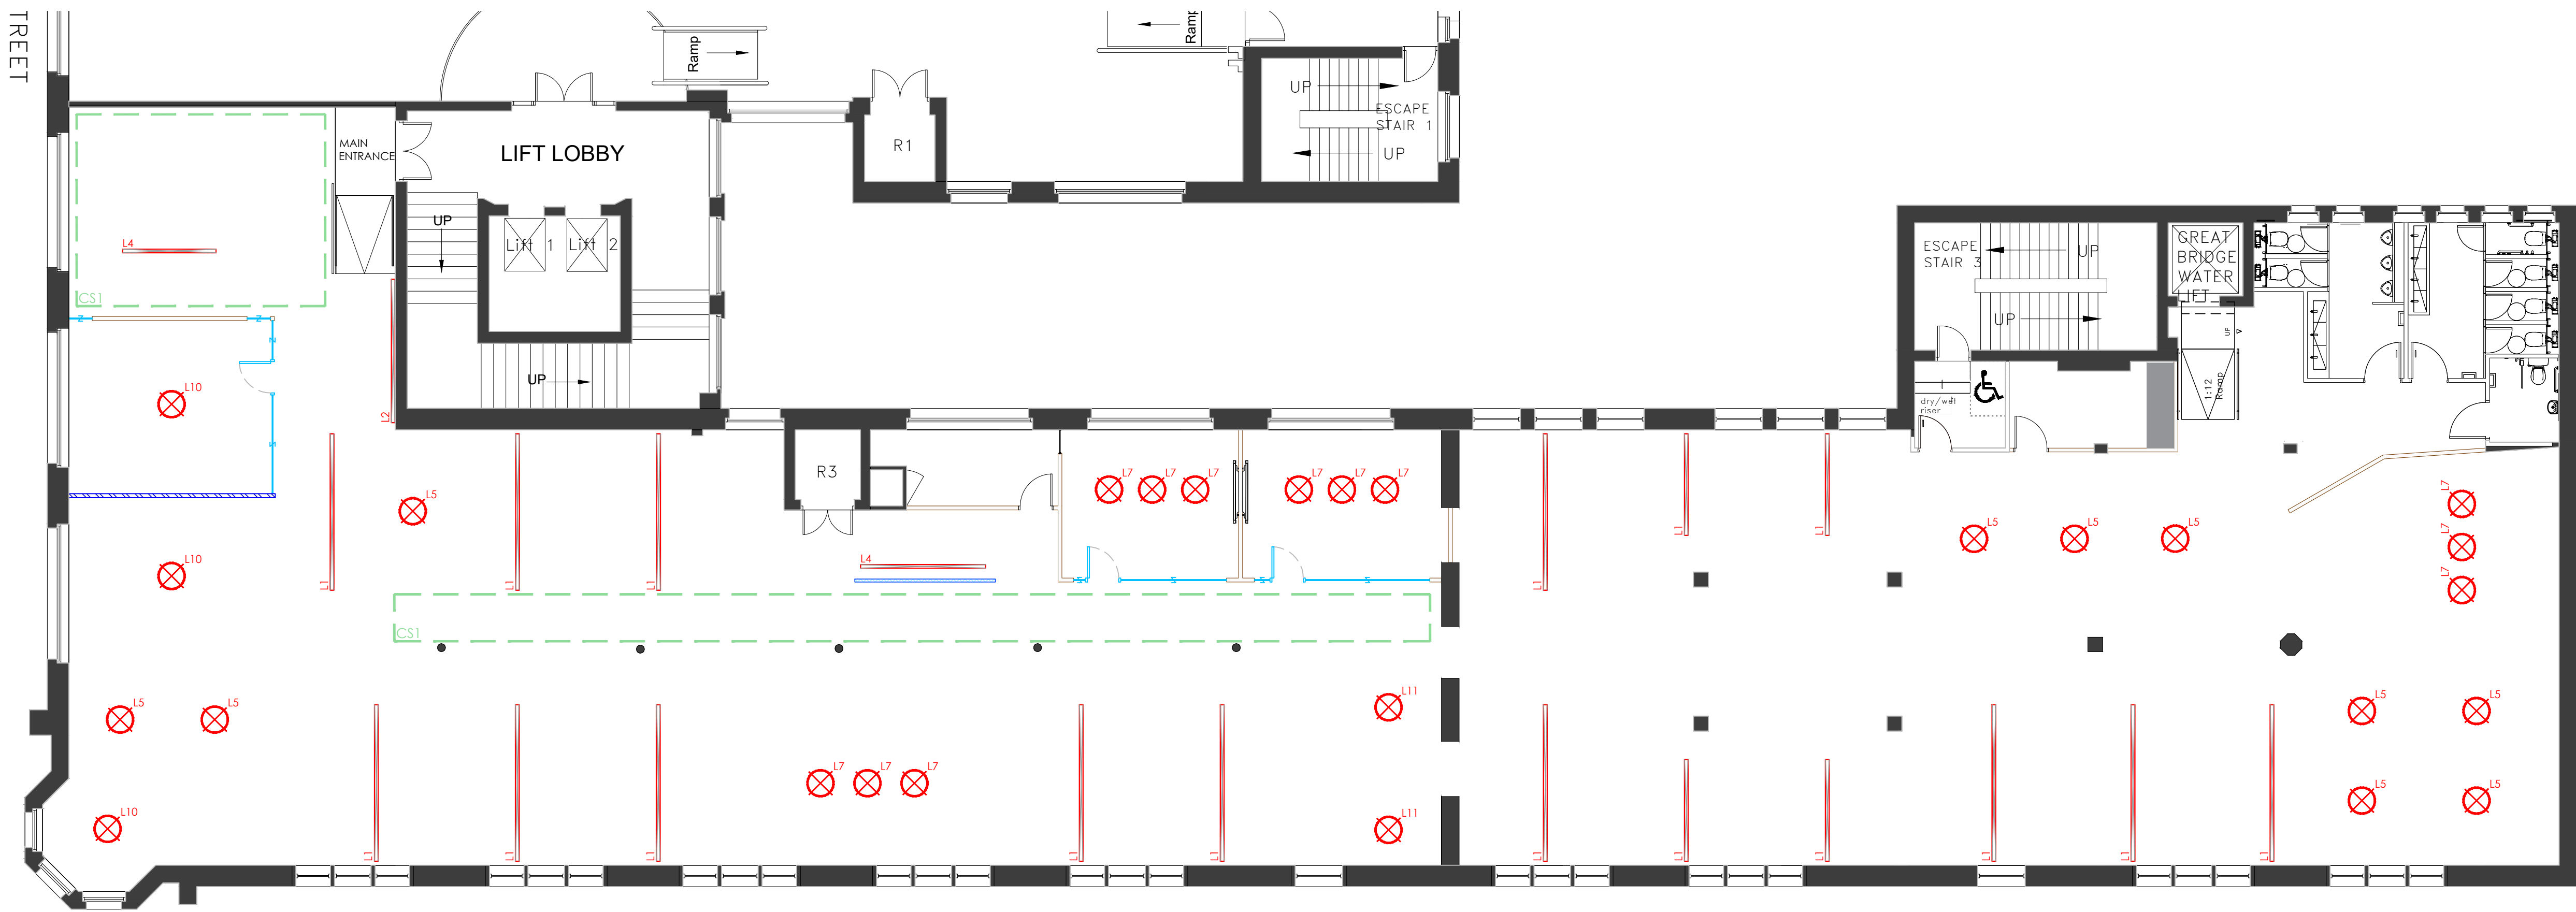

GREAT BRIDGEWATER STREET

ORIGINAL
BUILDING

OLD BUILDING
EXTENSION (OBX)

BROADHURST - 2ND FLOOR - CAT A +

DRAWING STATUS

CONTRACT

CLIENT

XLB

PROJECT ADDRESS

Broadhurst Building, 56 Oxford Street,
Manchester M1 6EU. Lee Building 90 Great
Bridgewater Street Manchester M1 5JW

TITLE

Broadhurst Building - Second Floor -
CAT A +
Ceiling Features Plan

SCALE 1:100@A1 DATE 01.04.21

DRAWN AK CHECKED

PROJECT NO BLDG. FLOOR DETAIL REV.
- 01 - 02 - CFP - REV_ A

AIS+Enriching
Environments

Ground Floor, St Paul's
House, 10 Warwick Lane,
London, EC4M 7BP

Tel: 020 7101 1177
enquiries@aisworkplace.com
www.ais-interiors.com

The copyright in this drawing is vested in Advanced Interior Solutions Group Companies Limited and its subsidiary companies ("AIS"), and no license or assignment of any kind has been, or is, granted to any third party whether by provision of copies, originals or otherwise, unless agreed expressly in writing by AIS. This drawing may not be copied, shown or given to a third party unless agreed expressly in writing by AIS. © Copyright AIS

Layouts and all dimensions are subject to confirmation on site prior to commencement of any works. Do not scale from this drawing. AIS cannot accept responsibility for the accuracy of scaled plans supplied to us by third parties in either hard copy or PDF format.