




DO NOT SCALE. All dimensional details are to be checked against actual site dimensions before any work is executed. This drawing is copyright

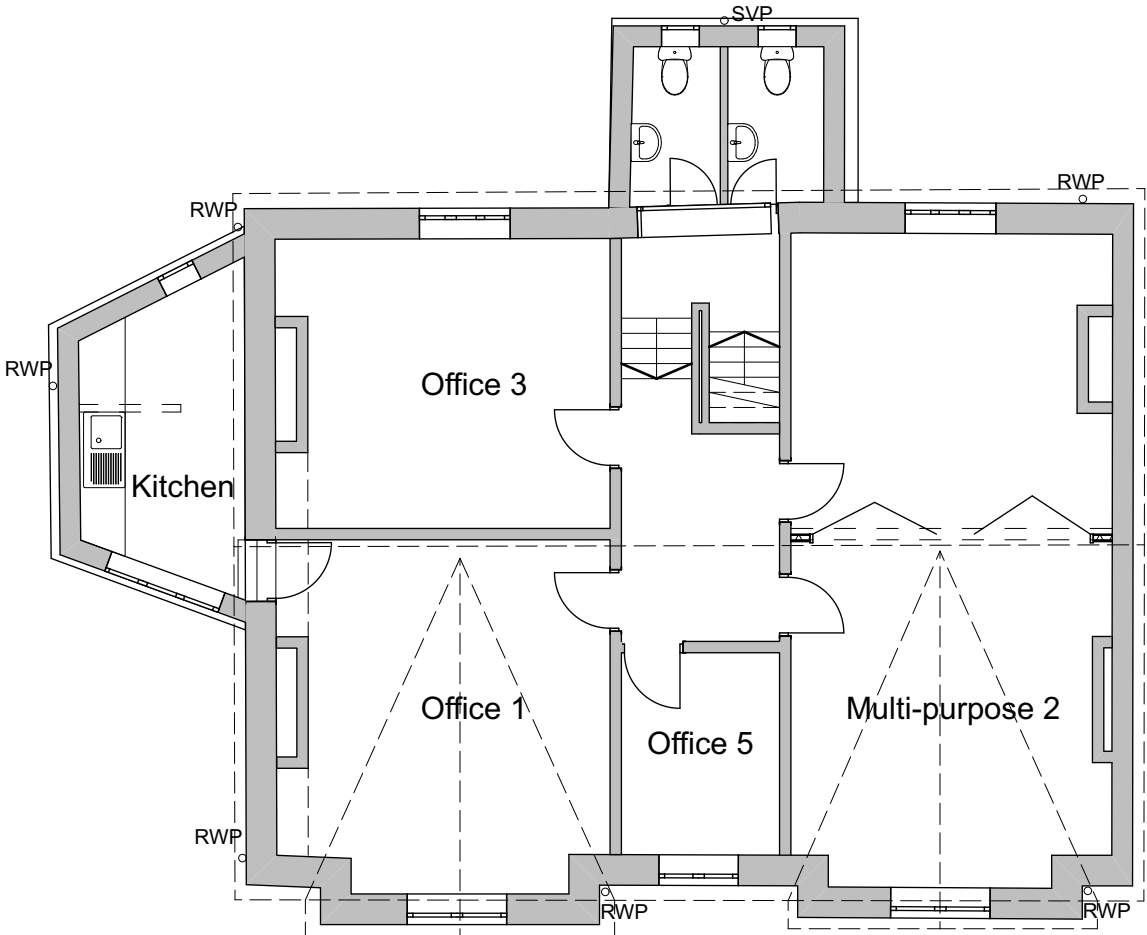


First Floor

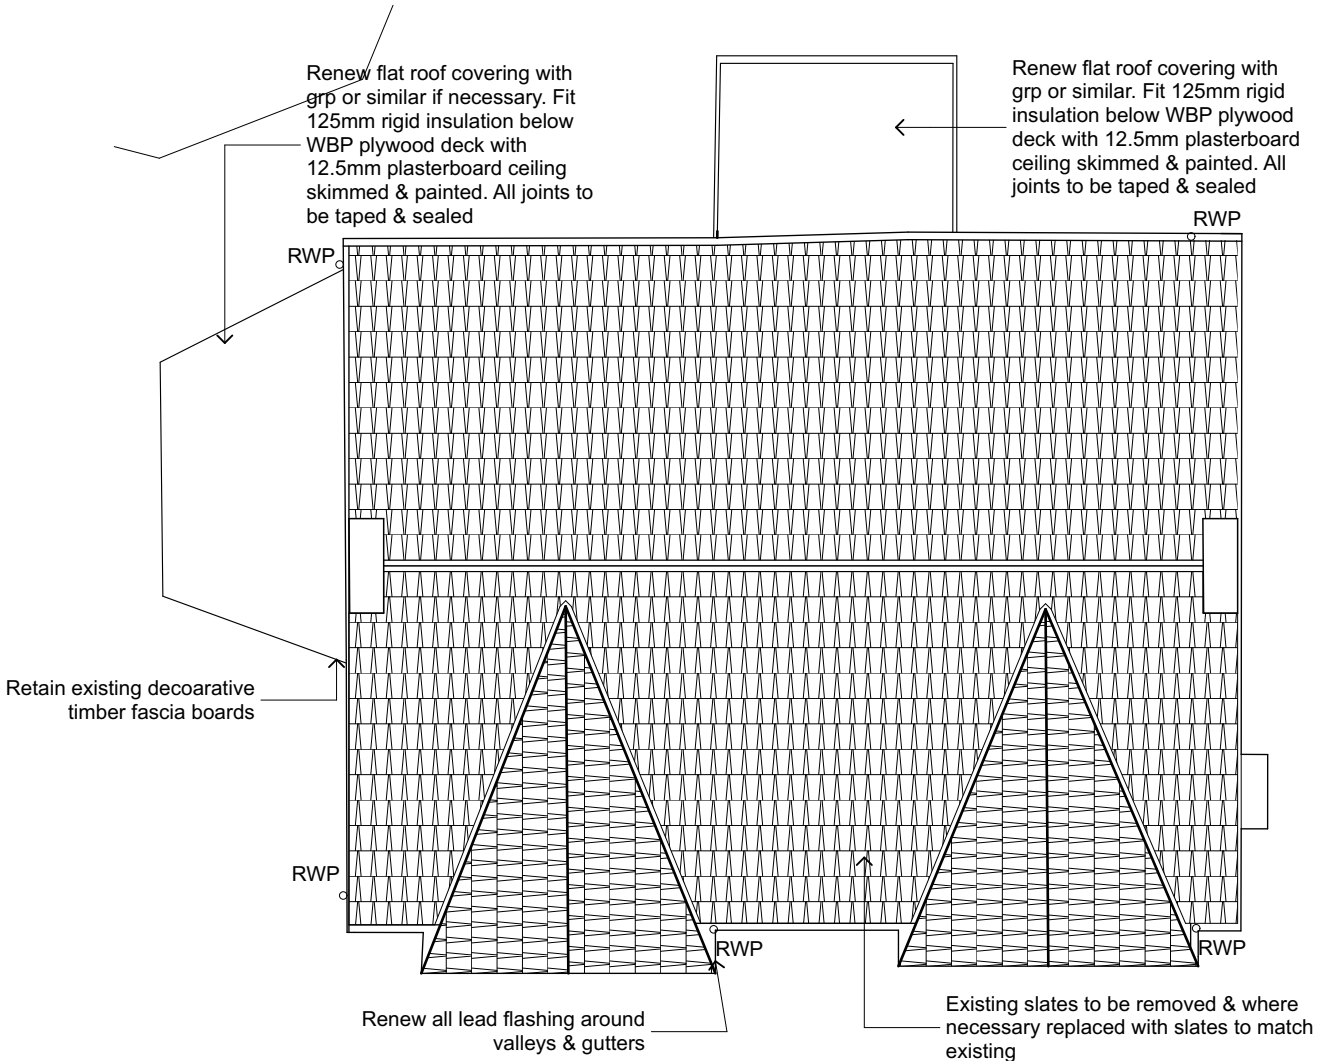


Roof

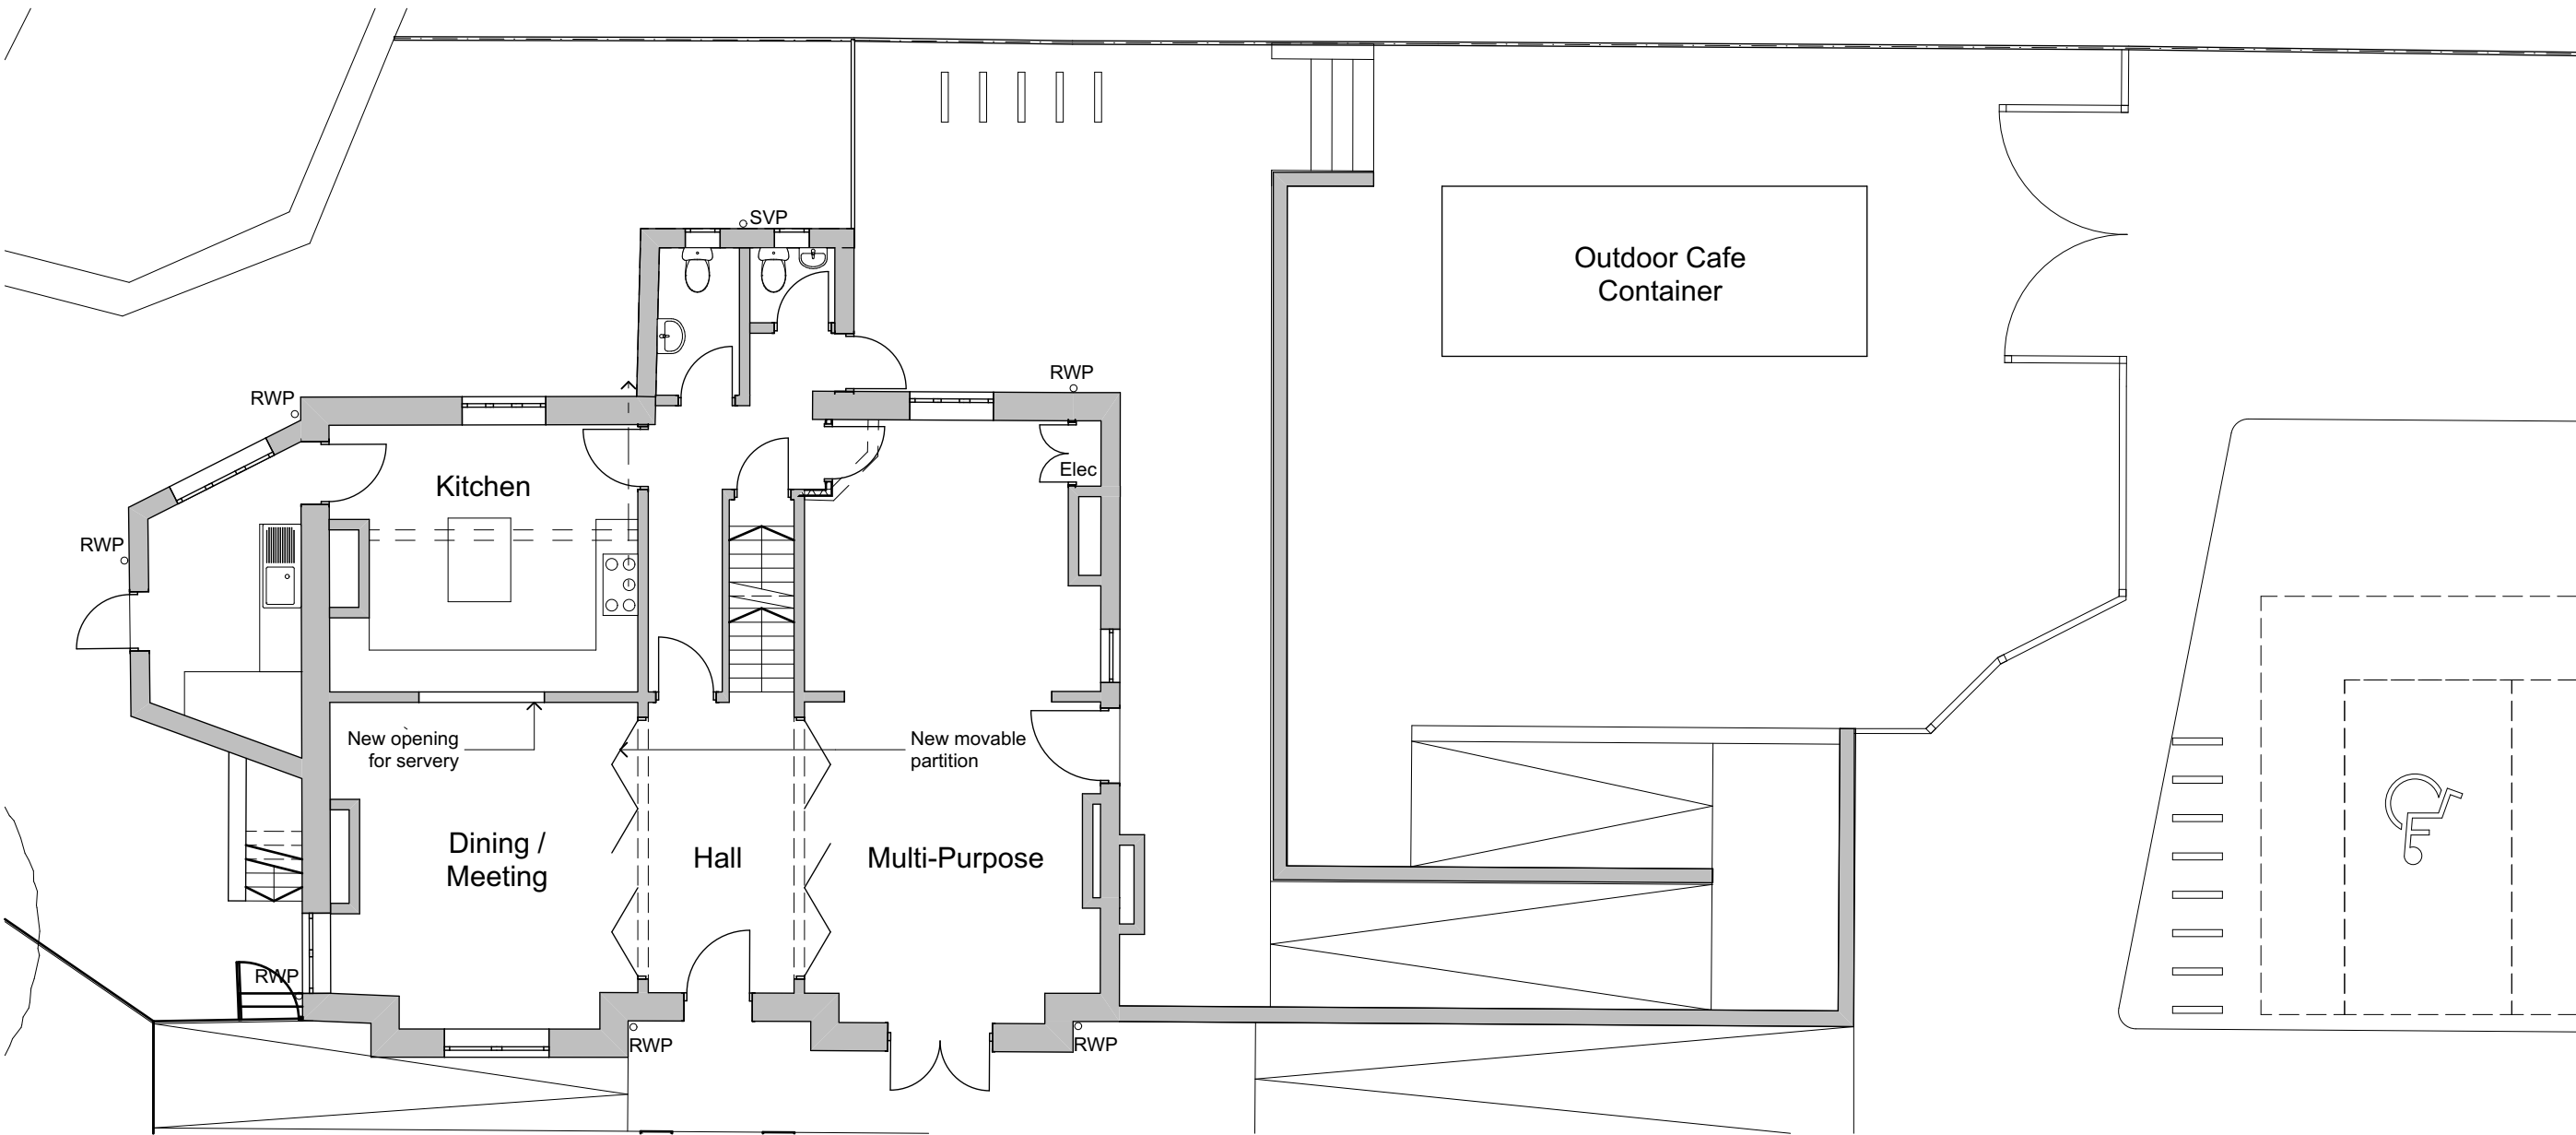

Ground Floor

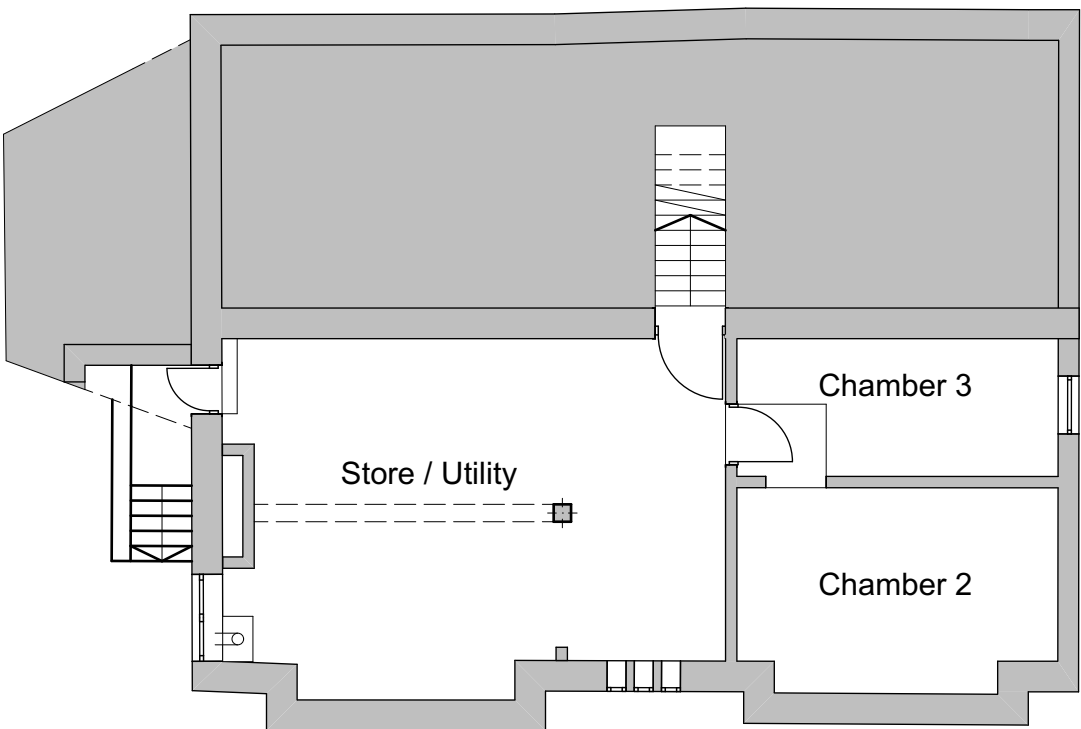

Basement

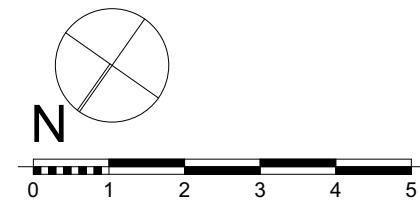

StuDiO 34 34 Sefton Road, Sale, M33 7FH marzita@btinternet.com		
Client Myriad Foundation Slade Lane Neighbourhood Centre Slade Lane M13 0QJ		
Job Title Listed Building Consent for Proposed Alterations & Refurbishment to Slade Lane Neighbourhood Centre Slade Lane M13 0QJ		
Drawing Name Proposed Plans Basement - Roof		
Drawing Status Planning		
Drawn by MAR	Date 11.07.21	
Checked by MAR	Date 18.08.21	
Drawing Scale 1:100@A2		
Layout ID 70SL-05	Status P	Revision