



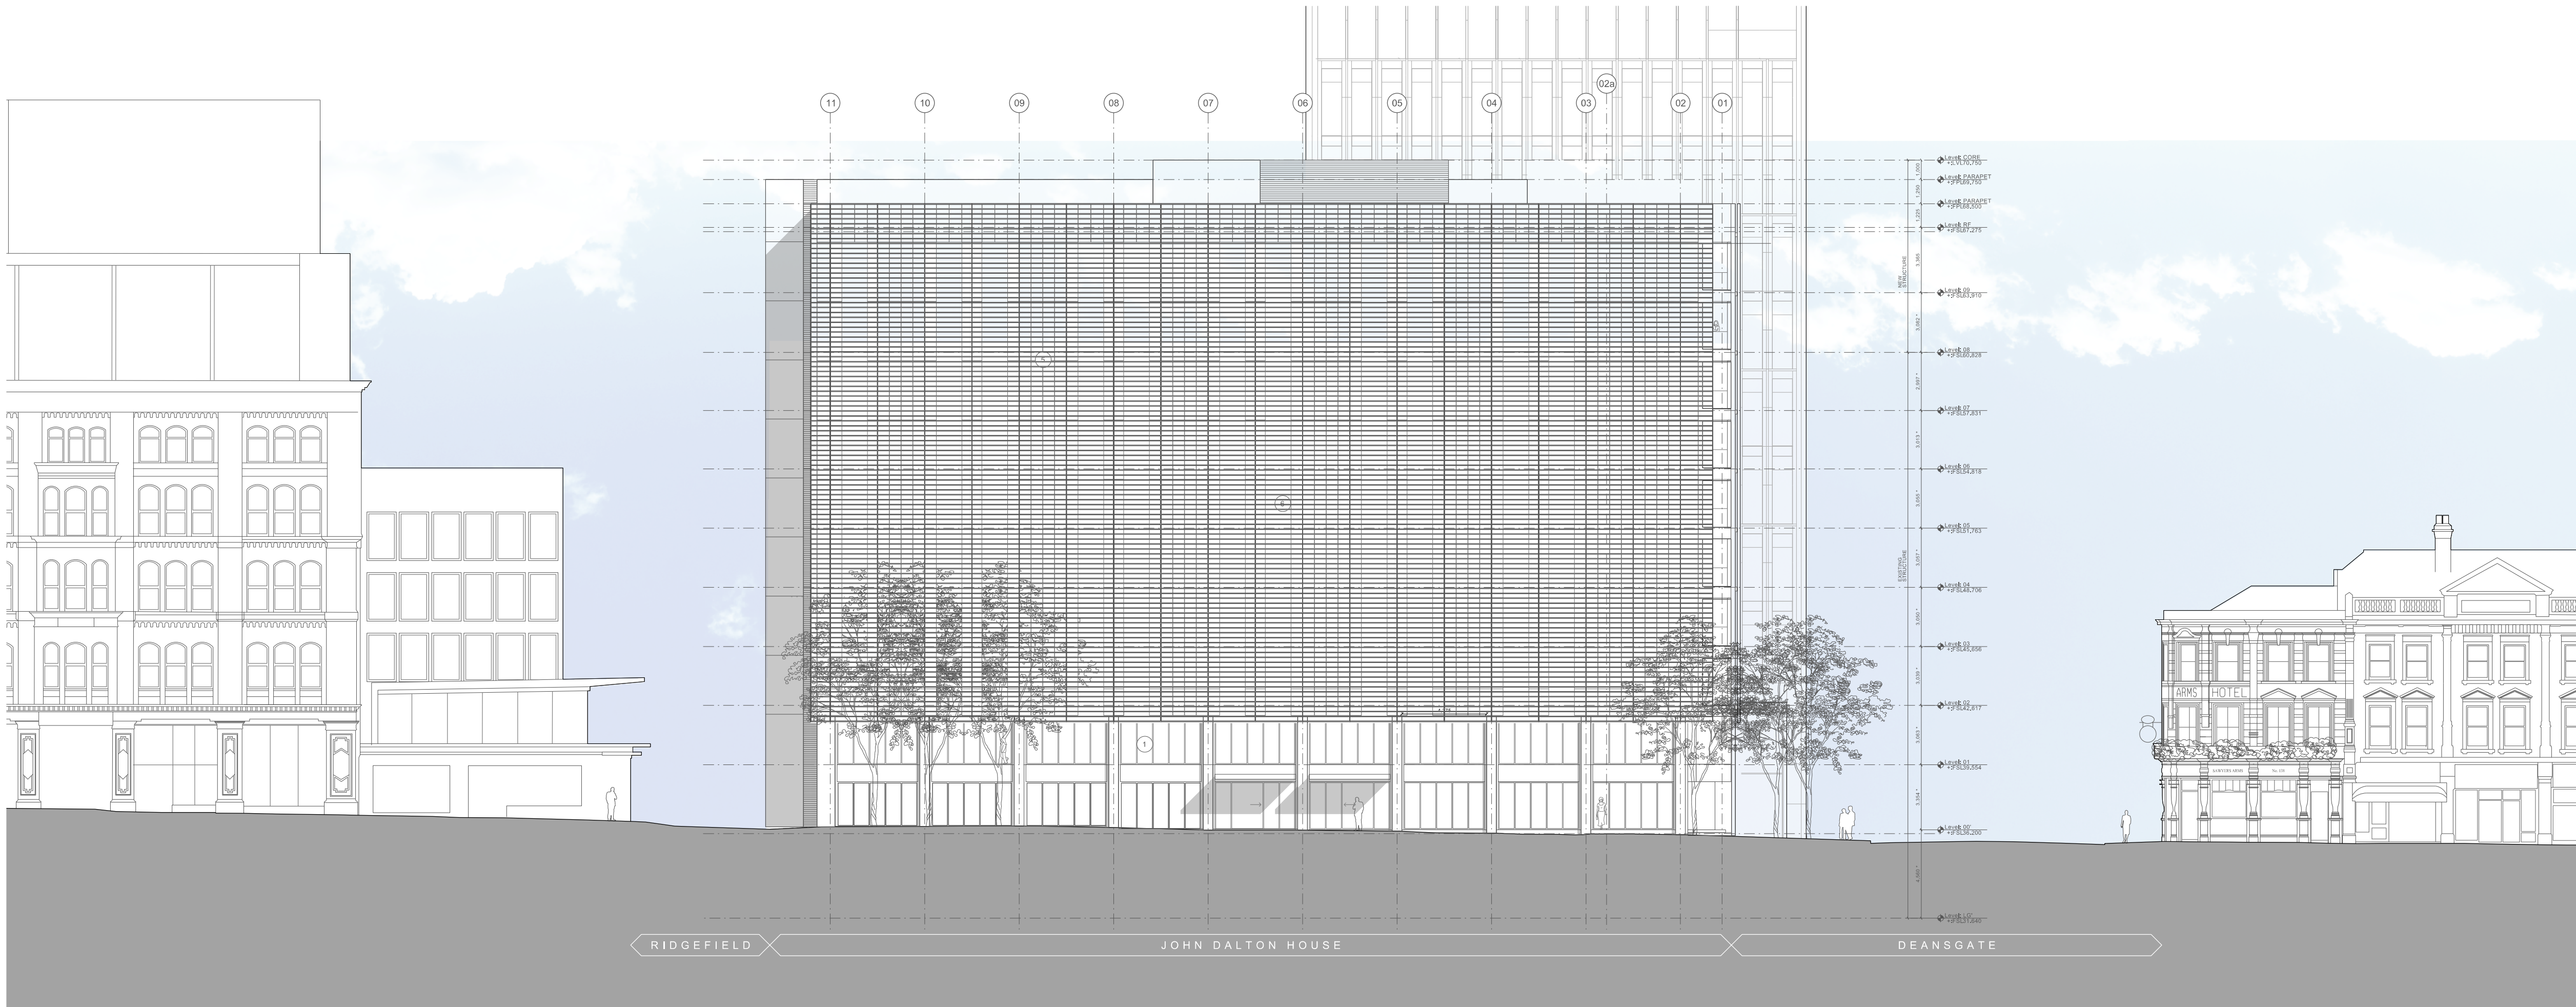

Elevation C

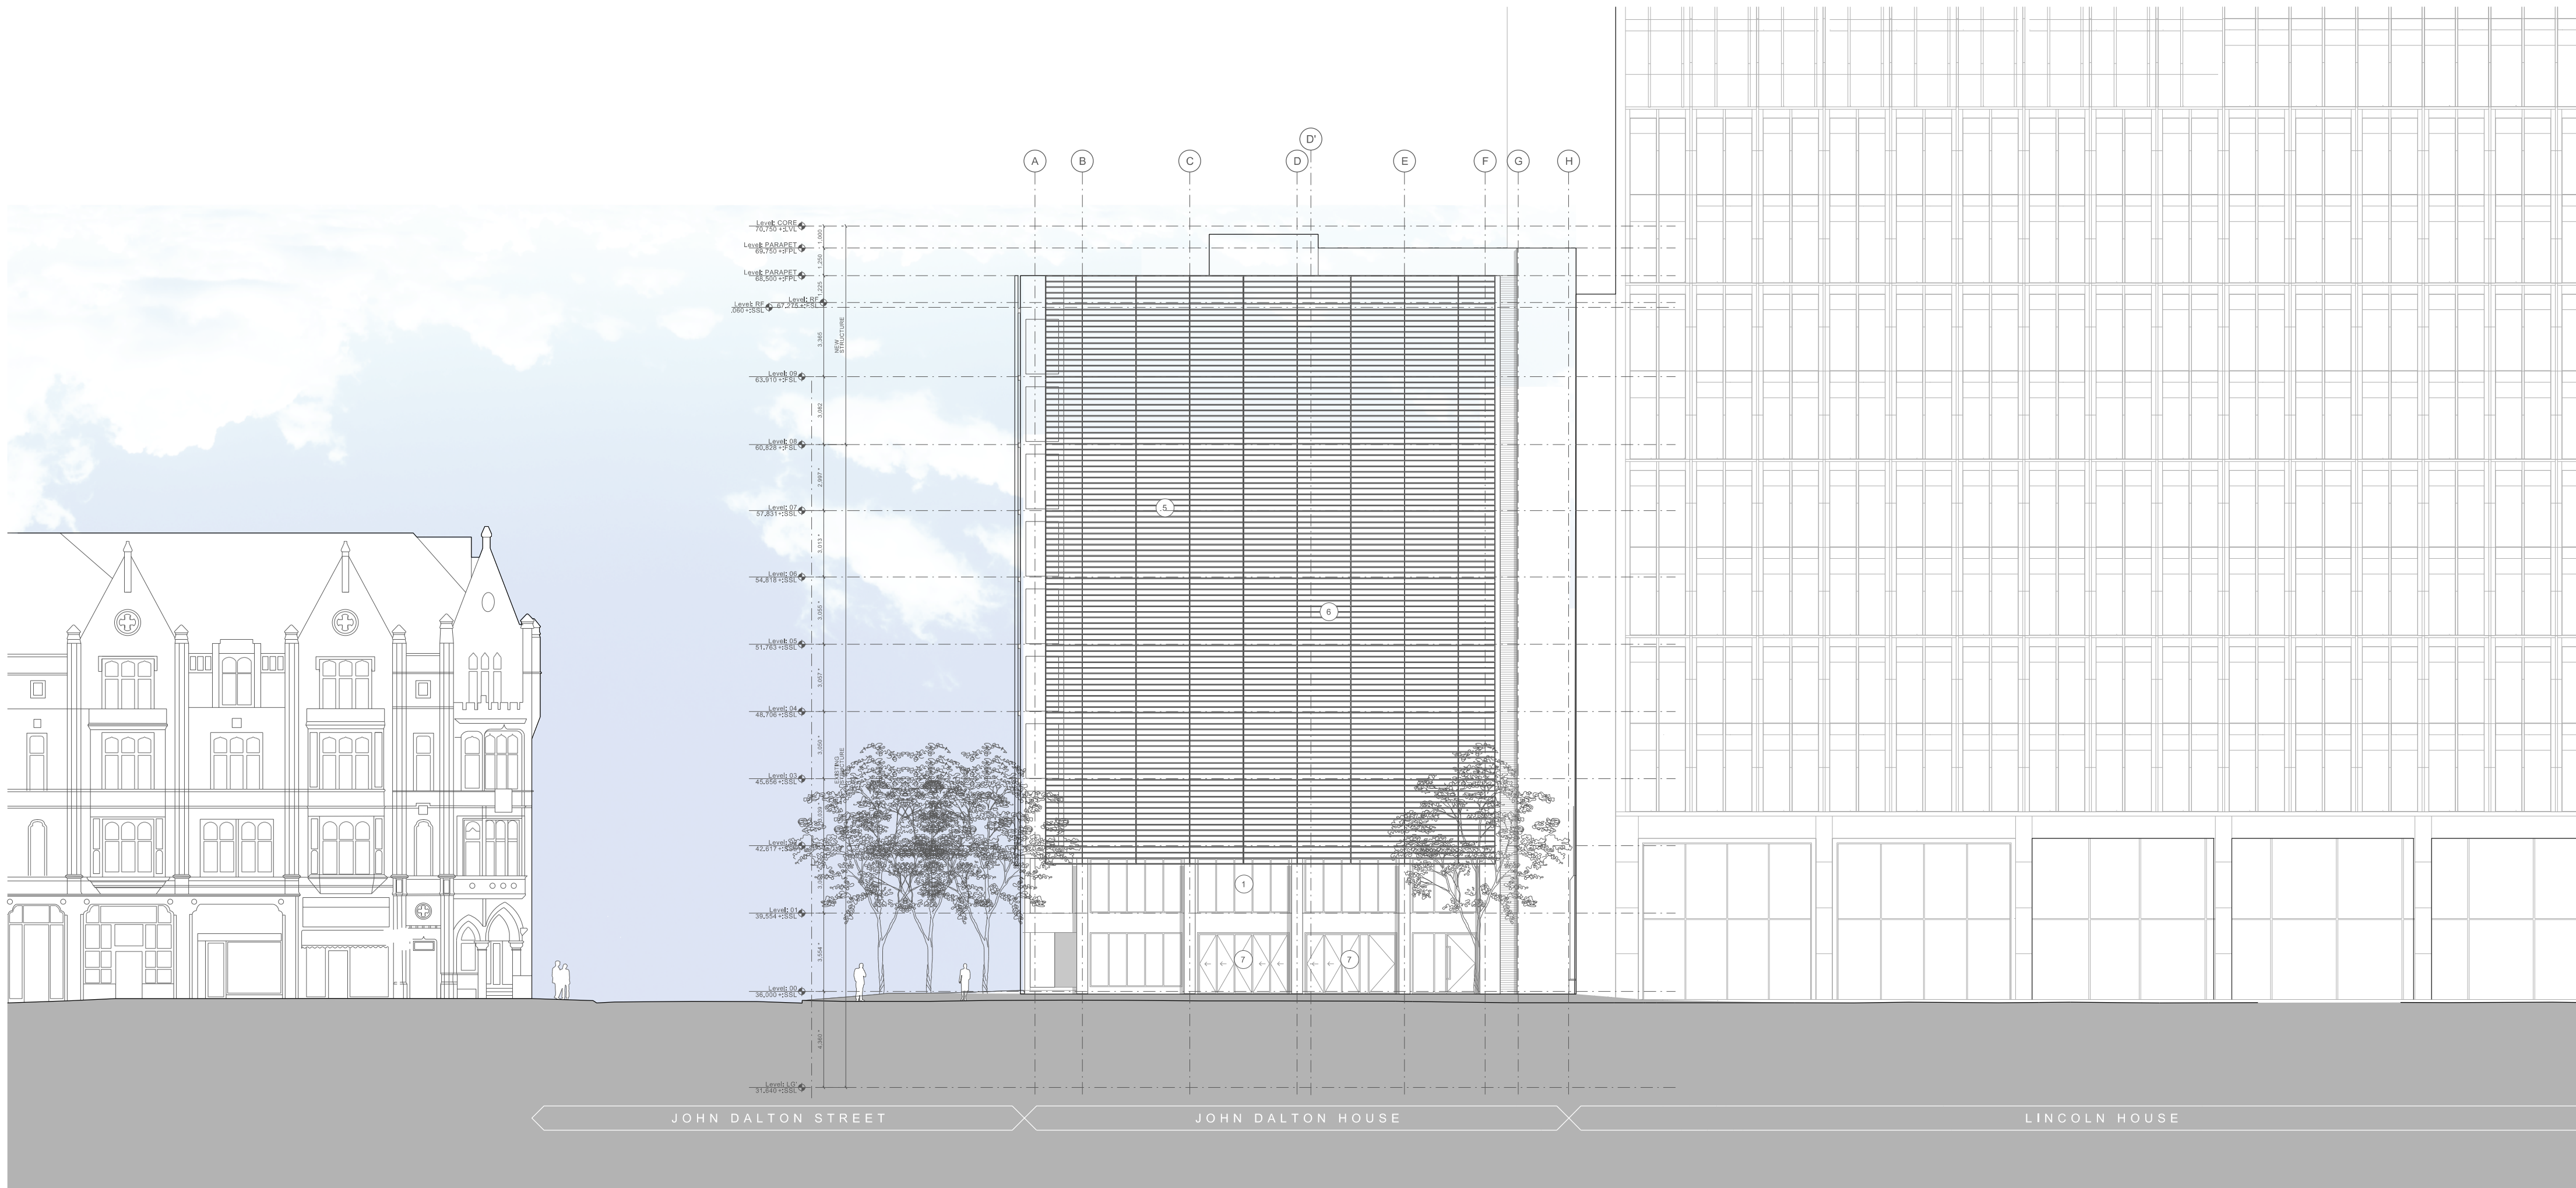

Elevation D

Copyright of this drawing is vested in 5plus Architects and it must not be copied or reproduced without written consent.
Figured dimensions only are to be taken from this drawing. Do not scale from this drawing.
All Contractors must read and be responsible for noting and checking all dimensions readily to their work.
5plus Architects are to be advised of any variation between drawings and site conditions.
This drawing is for information only and must not be used for any other purpose.
All dimensions and levels should be read only from those values stated in text, on the drawings.
CONSTRUCTION - It is considered that the proposed works are within the scope of a competent Contractor and as such no unusual requests have been identified, refer to relevant BS, BS Standards, BS Standards, BS Standards.

KEY PLAN:

General Note

1. Drawn information based on West Coast survey last issued July 2016 and SEP survey issued 22.08.18 (Basement areas). All dimensions are to be checked on site with any discrepancies report to the architect prior to the works being carried out.

All works to be in accordance with the planning approval and any subsequent approved local authority planning correspondence including drawings, documents and reports.

All products specified are to be installed strictly in accordance with the manufacturers recommendations, specification and details.

To be read in conjunction with 5plus existing, demolition and proposed plan, elevation and section drawings. Drawing to be printed and read in colour.

For all structural works refer to Shepherd Gilmour information.


For fire strategy refer to Exova information.

For all landscape works refer to LAYER information.

For all acoustic design refer to Harn Tucker information.

All front of house finishes subject to further input from Interior Designer.

Existing building outline

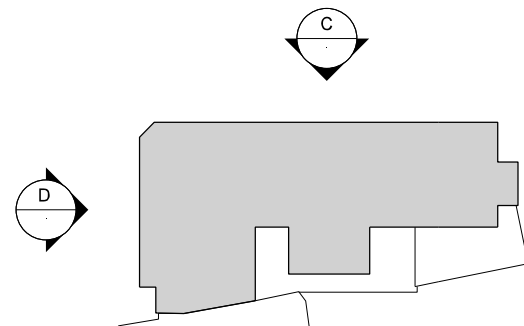

Key:

1. Floor to ceiling curtain wall glazing
2. Floor to ceiling glazed spandrel panel with shadow box
3. Fibre cement board rainscreen cladding system
4. GRC cladding
5. Anodised aluminium louvers
6. Window unit
7. Glazed bifolding doors

K 20.03.20 GF amends to door arrangements
J 19.09.09 Levels amended to MYC/SEP survey information
H 16.11.18 Updates to window sizes
G 02.11.18 Updates to windows and curtain wall systems
F 26.10.18 Amendments to window sizes at Levels 08 & 09
E 17.10.18 Fixed Layout GA Issue
D 28.09.18 Issue to Contractor Design Team
C 03.08.18 Issued as part of Stage 3 documentation
B 27.07.18 Issued as part of Stage 3 documentation (draft)
A 04.05.18 Issued as part of Planning Application

REV: DATE: DETAILS:

5plus architects

Manchester, 0161 228 0211
Fourth Floor, The Hive, 47 Lever Street,
Manchester M1 1FN
London, 0207 253 7644
Third Floor, 25 Chart Street,
London N1 6FA
5plusarchitects.com

PROJECT:
John Dalton House
Manchester

TITLE:
Elevations C & D
Proposed GA Elevations

SCALE: 1:200 @ A1 ORIGIN DATE: 26.04.18 DRAWN: HF CHECKED: IB

STATUS:

INFORMATION

PROJECT DRAWING NO: 05441 B2_04_2201

REV: K