





ACOUSTIC PACKAGE COMPRISES
THE FOLLOWING PARTS:

- INLET AIR ATTENUATORS.
- DISCHARGE AIR ATTENUATORS.
- PERIMETER BASE FRAME
(ACOUSTIC FLOOR OPTIONAL EXTRA)
- REMOVABLE ACCESS PANEL TO
PIPEWORK AT REAR.
- REMOVABLE ACCESS PANELS TO
INLET AREAS.
- ACCESS PANELS TO CONTROL PANEL.


Preliminary Drawing
For information purposes only

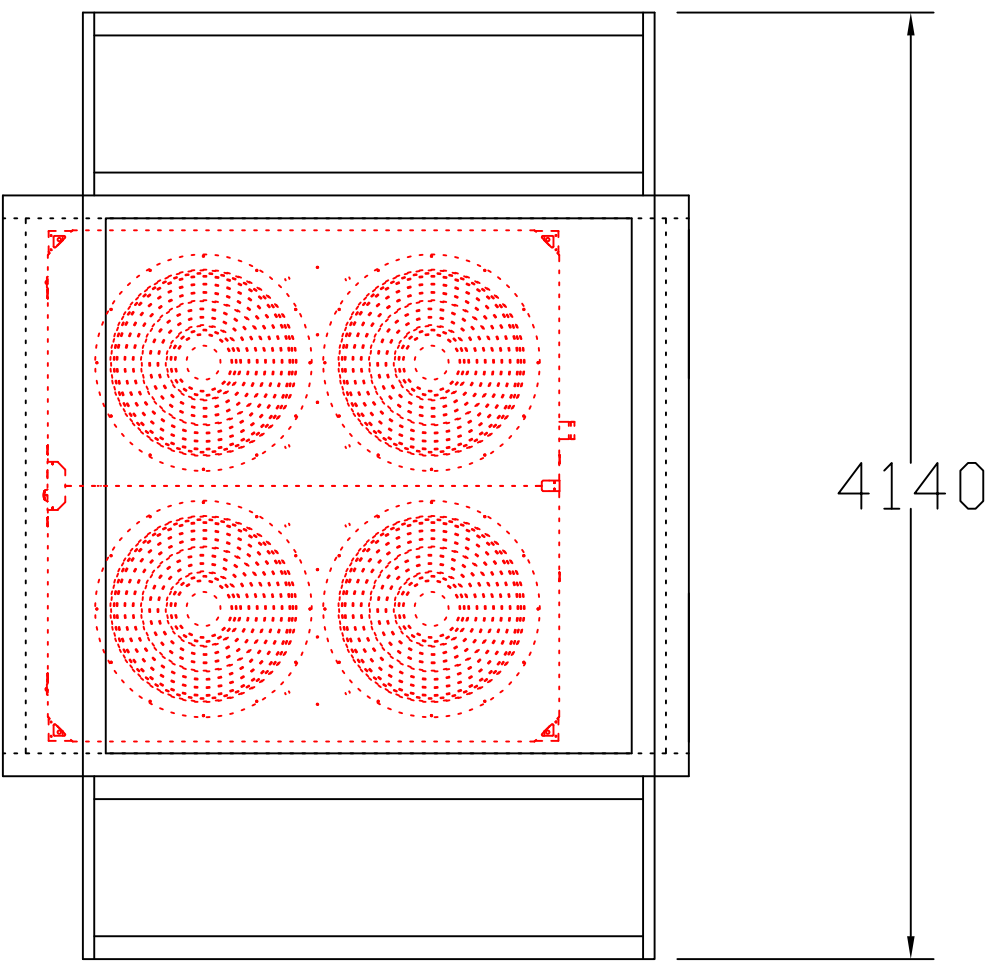

** MINIMUM CLEARANCE BETWEEN
CHILLER AND ANY PIPEWORK
FITTINGS OR BENDS.

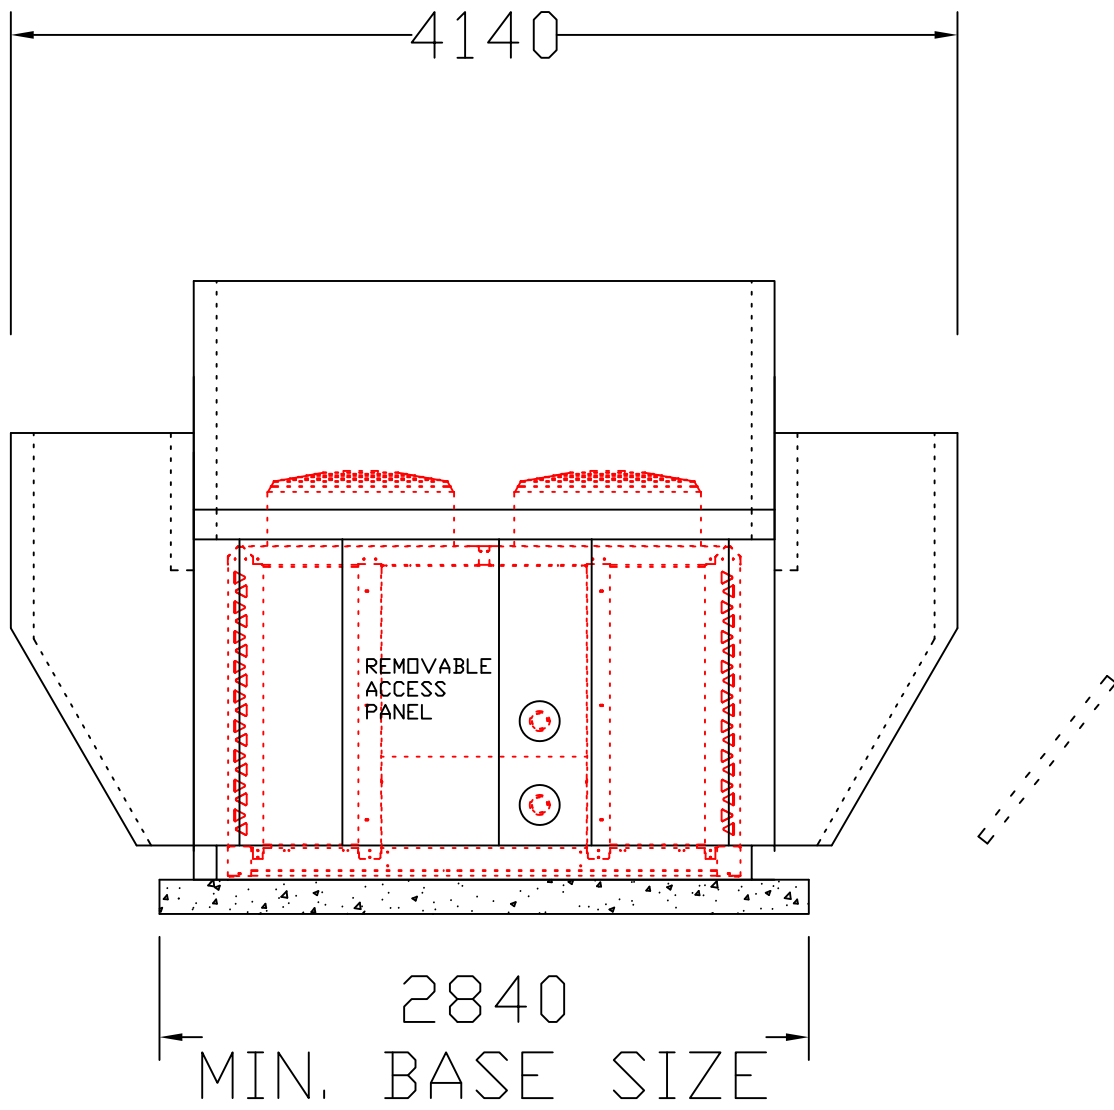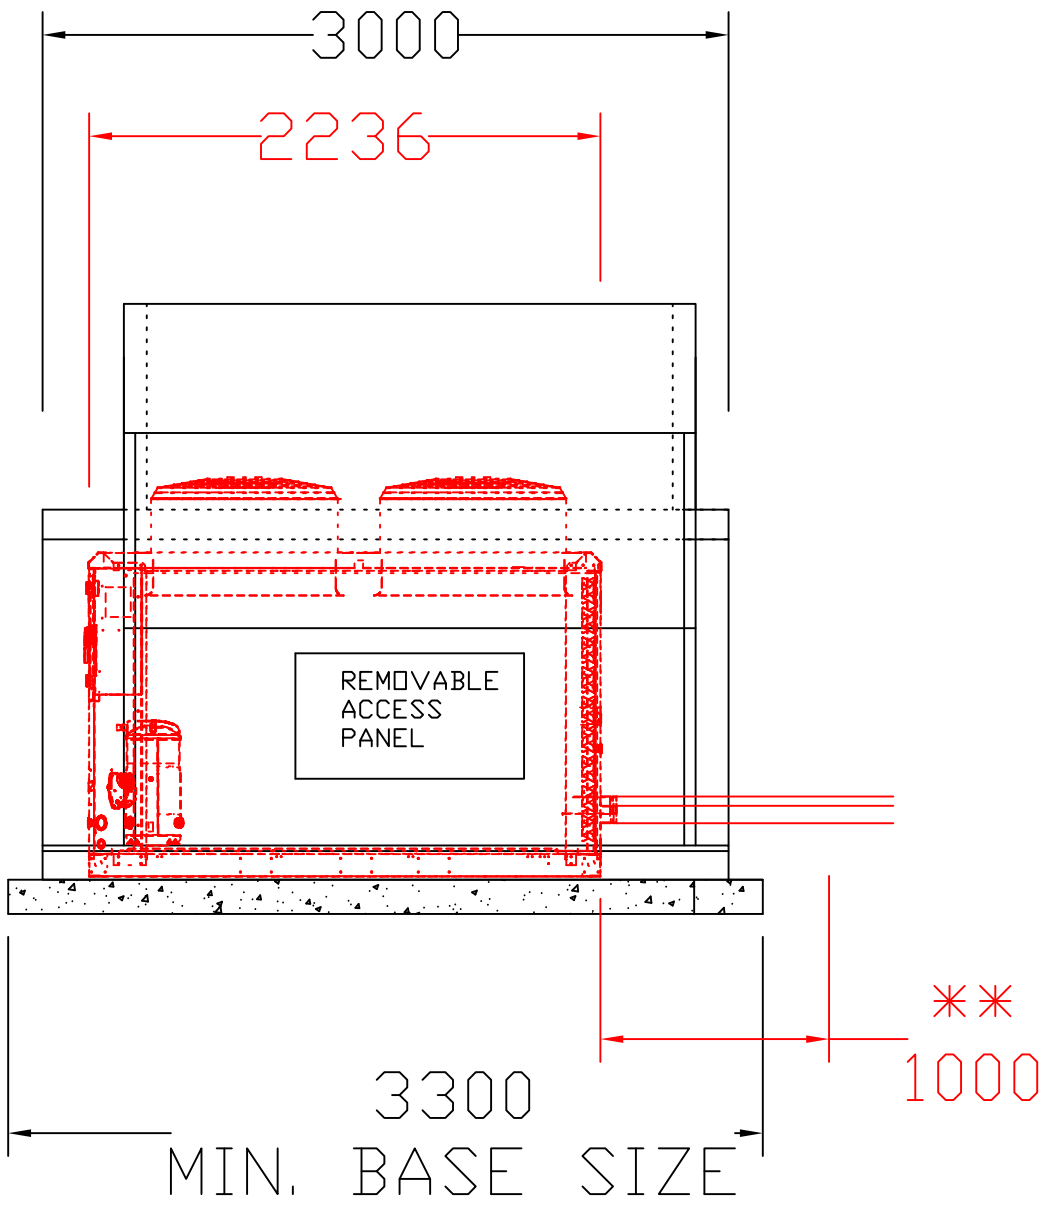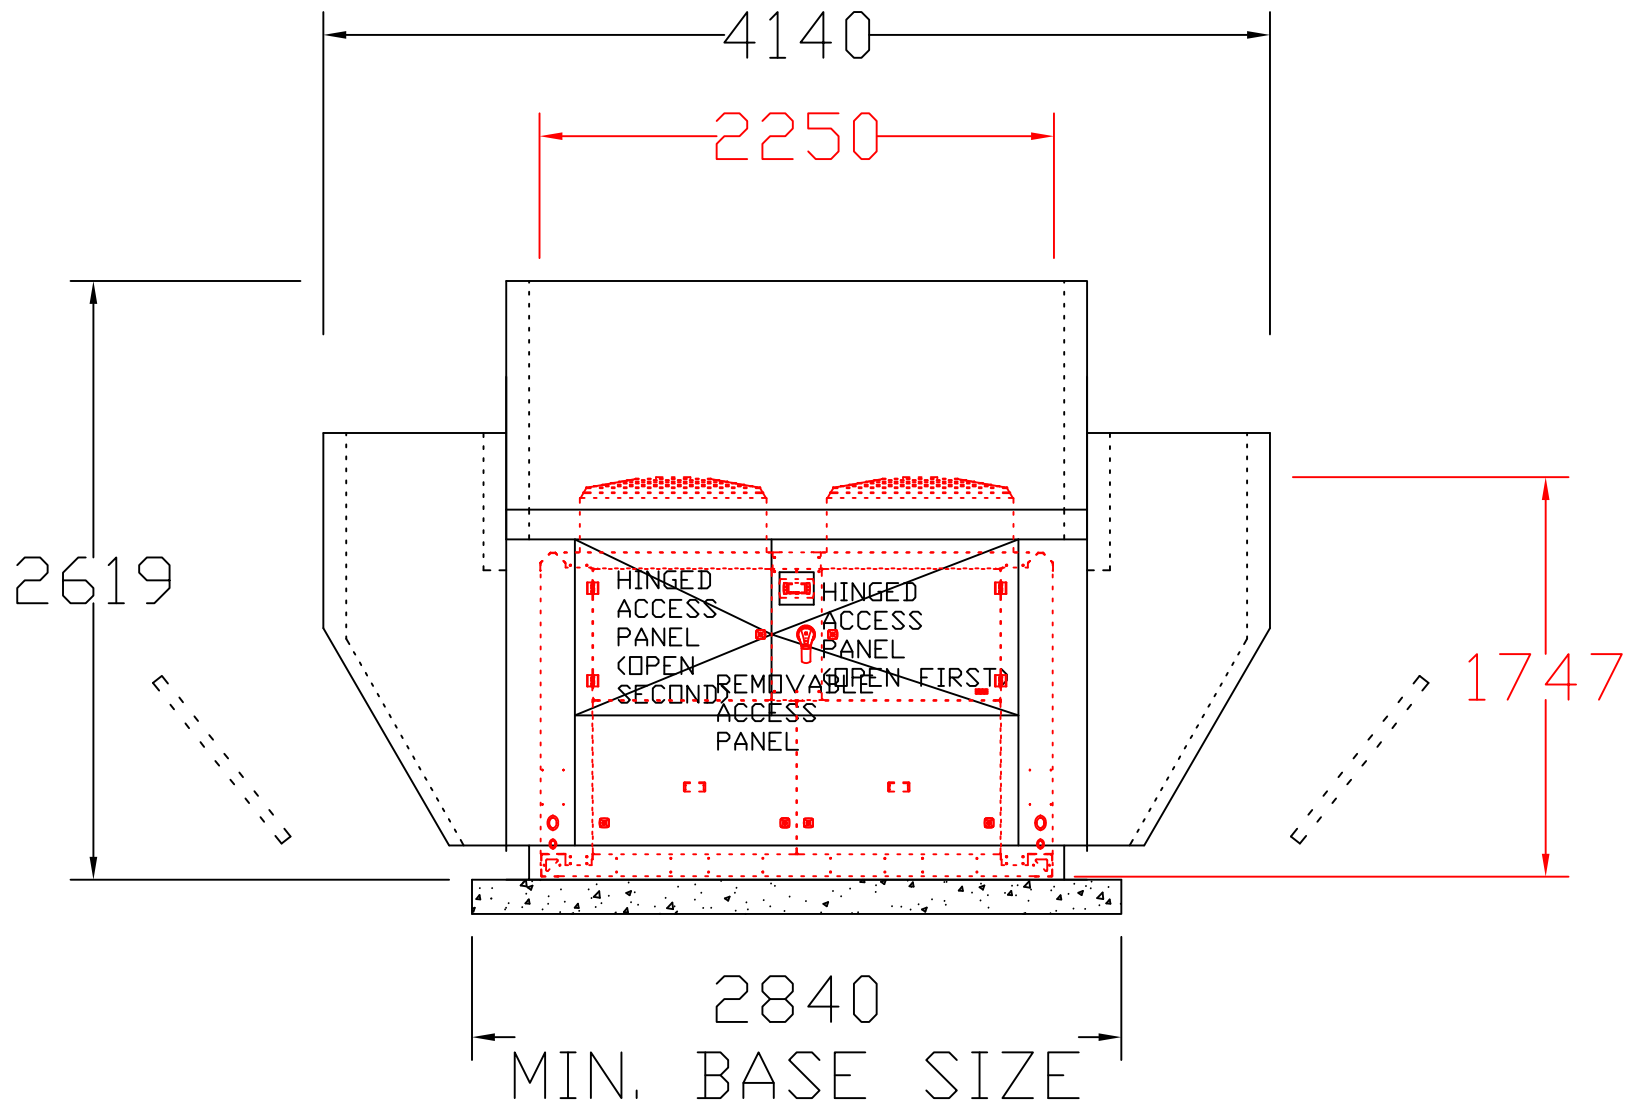

FINISH: PLASTISOL SHEET 10A05 GOOSEWING GREY (OTHERS AVAILABLE ON REQUEST).
WEIGHT :- CHILLER :- KGS PACKAGE :- 1600 KGS

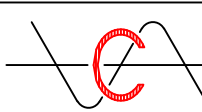 CONABEARE ACOUSTICS LIMITED

11 CHILTERN ENTERPRISE CENTRE, STATION ROAD, THEALE, BERKS. RG7 4AA
TELEPHONE: 0118 930 3650 FAX No: 0118 930 3912

THE INFORMATION CONTAINED ON THIS DRAWING/SPECIFICATION
IS THE PROPERTY OF CONABEARE ACOUSTICS LTD. AND MAY NOT
BE REPRODUCED OR DISCLOSED TO A THIRD PARTY IN ANY FORM
WITHOUT THE WRITTEN PERMISSION OF CONABEARE ACOUSTICS.

CLIENT			PROJECT			TITLE ACOUSTIC PACKAGE 3 FOR TRANE CGAX 035...060 LN CHILLERS 1747 HIGH WITHOUT HYDRAULIC MODULE.			
DATE 04-07-2018	DWG. No. CX3-004-LN-SU	REVISION	SCALE N.T.S.	DRAWN D.W.	DIMENSIONS m.m.	CHECKED BY J.P	CONTRACT. No.	SHEET 1	OF 1